
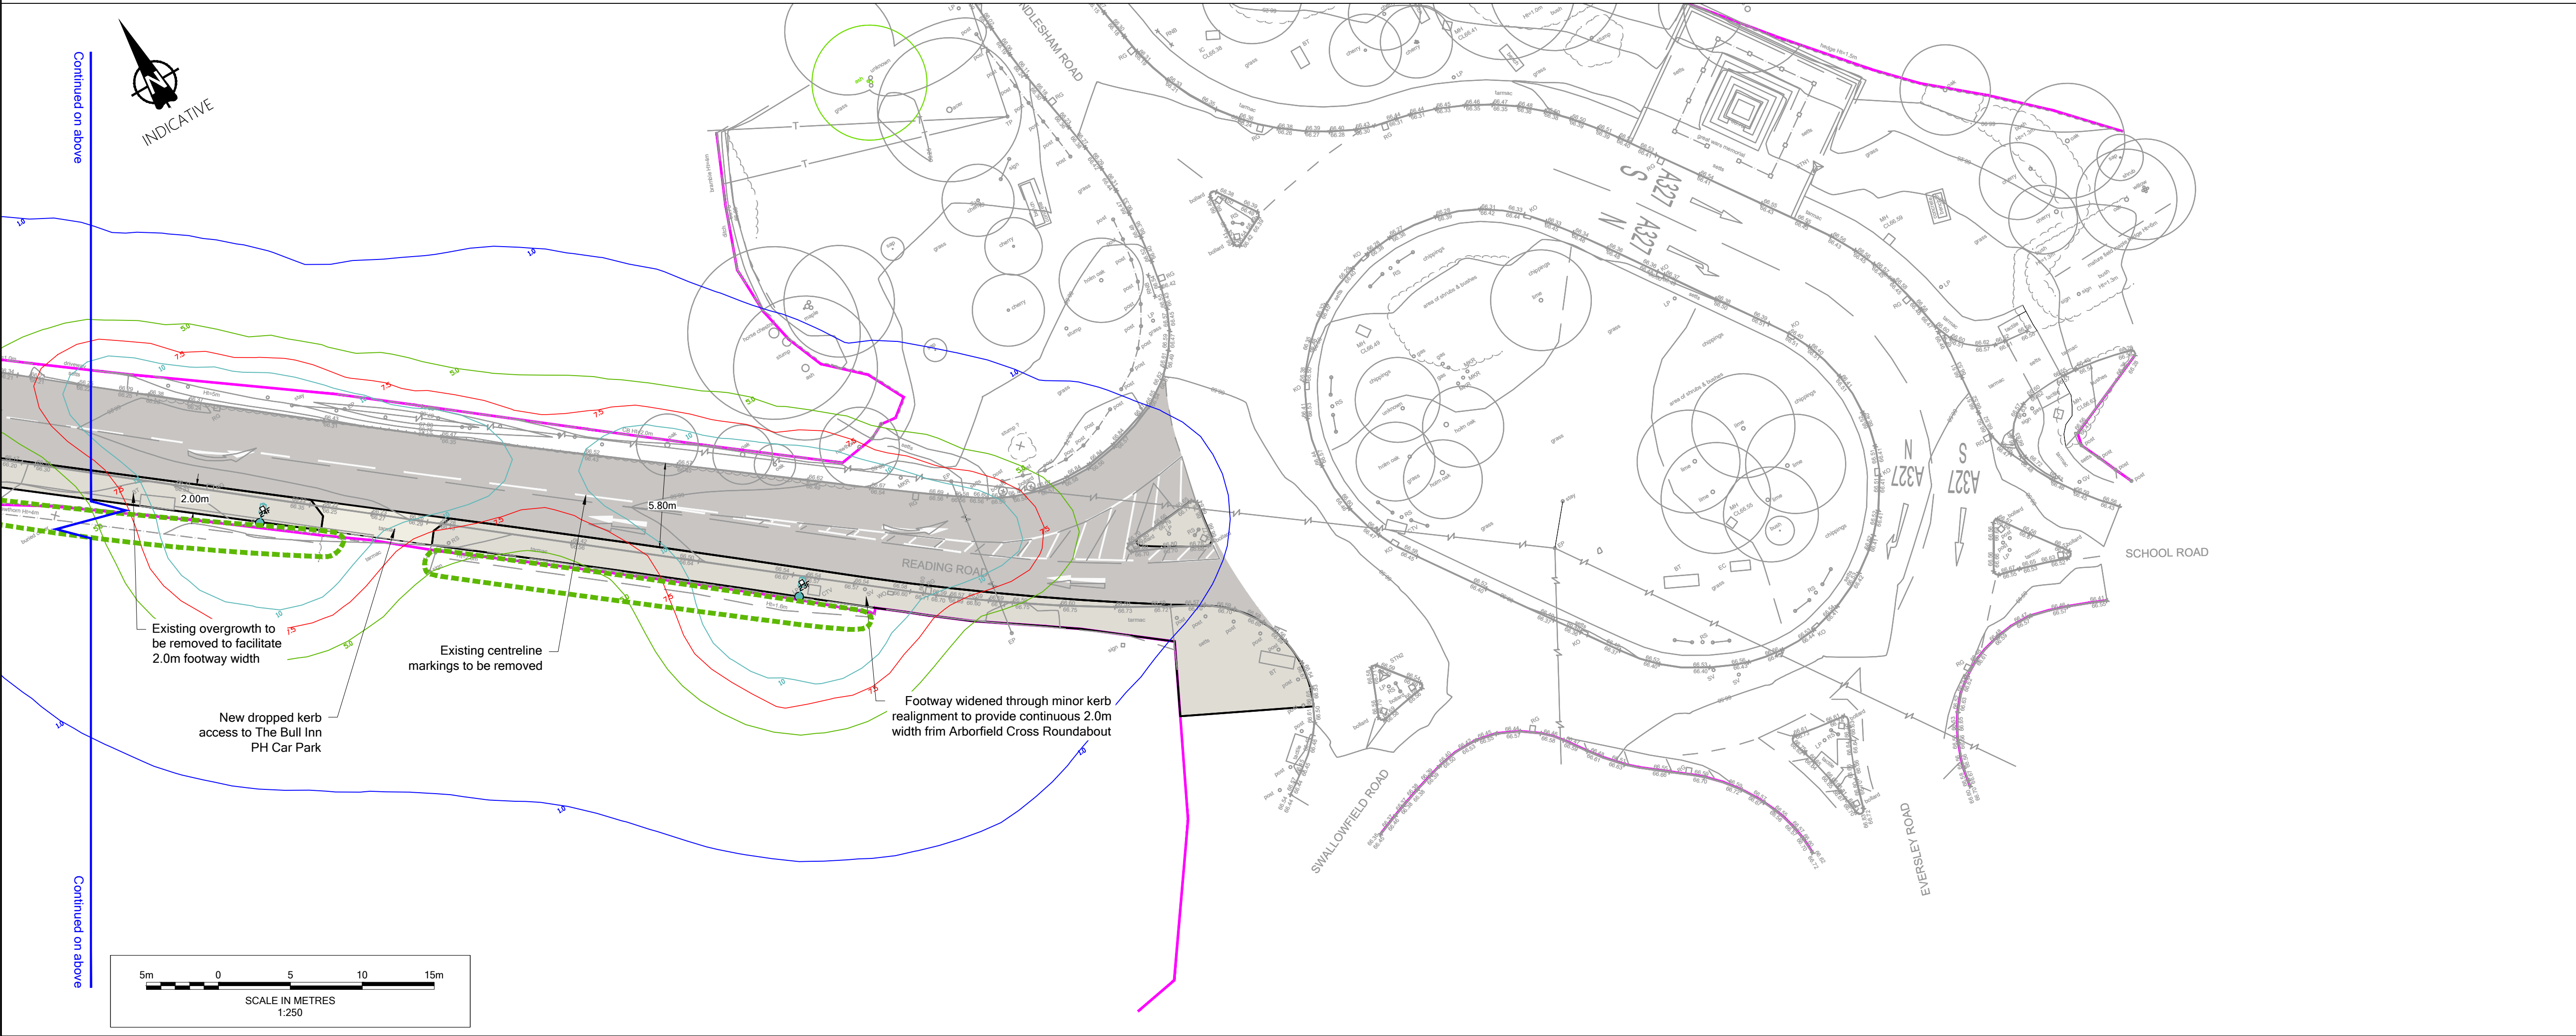


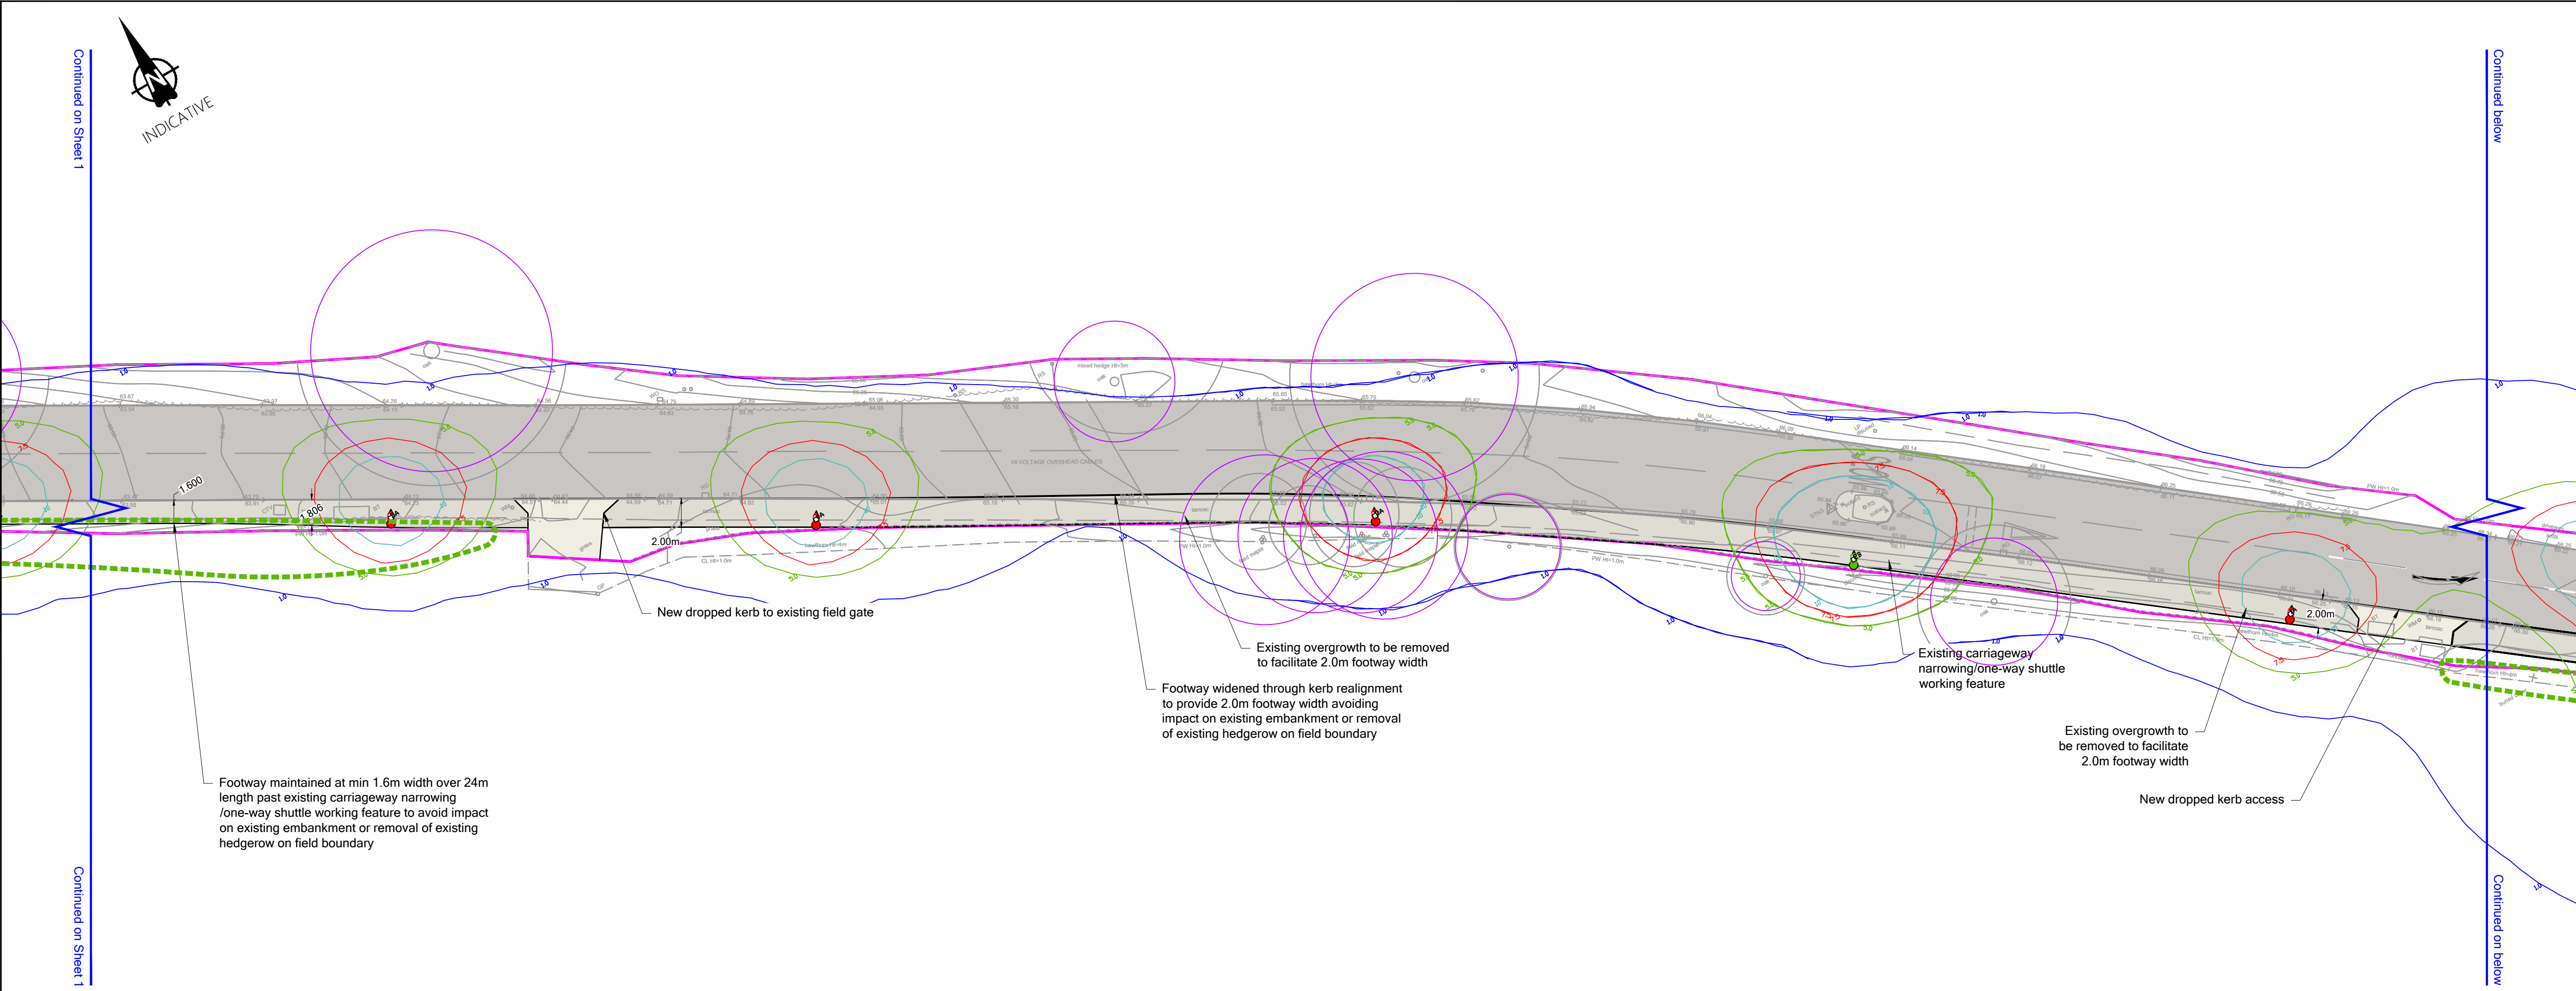

Notes

- Do not scale from this drawing. All dimensions shown are in metres unless noted otherwise.
- This drawing has been based upon topographical survey information produced by others and Milestone Transport Planning cannot be held responsible for any discrepancies which may arise because of it.

Key

- BS Proposed Bus Stop
- Highway Boundary (to be confirmed)
- Existing column to remain
- 6m WBC specification conical tapered aluminium column as supplied by Aluminium Lighting Company (3.00km Output)
- 6m WBC specification conical tapered aluminium column as supplied by Aluminium Lighting Comapny (4.40km Output)
- 6m WBC specification conical tapered aluminium column as supplied by Aluminium Lighting Comapny (G4 Luminous Intensity)
- Existing Tree Root Protection Area. Refer to RTC Drawings to details

DRAFT

Ordnance Survey Licence number: 100057360

Drawing Revisions					
Rev:	Dm:	Date:	Details:	Chk:	App:
-	JB	19/08/2025	First issue	--	MS
A	JB	01/10/2025	Mapping data updated, layout amended	--	MS
B	JB	14/10/2025	Lighting design and retaining wall added	--	MS
C	LP	15/10/2025	RPAs Added	--	MS

Client

Dandara Southern Ltd + Elstree Land Ltd

Project

Land North of Reading Road, Arborfield

Title

Enhanced Active Travel Linkages to Local Facilities + Services on Reading Road (Sheet 2 of 2)

MILESTONE TRANSPORT PLANNING
7 Ancells Court, Rye Close, Fleet, Hampshire, GU51 2UY
Tel: 01483 397888
Gateshead IBC, Mulgrave Terrace, Gateshead, NE8 1AN
Tel: 0191 338 7220
3 Wharfedale Street, Spaces The Mailbox Level 1, Birmingham, B1 1RD
Tel: 0121 661 9881
web: www.milestonetp.co.uk

Scale	1:250 @ A1	Revision	C
Drawing Number			

25103-001-02