


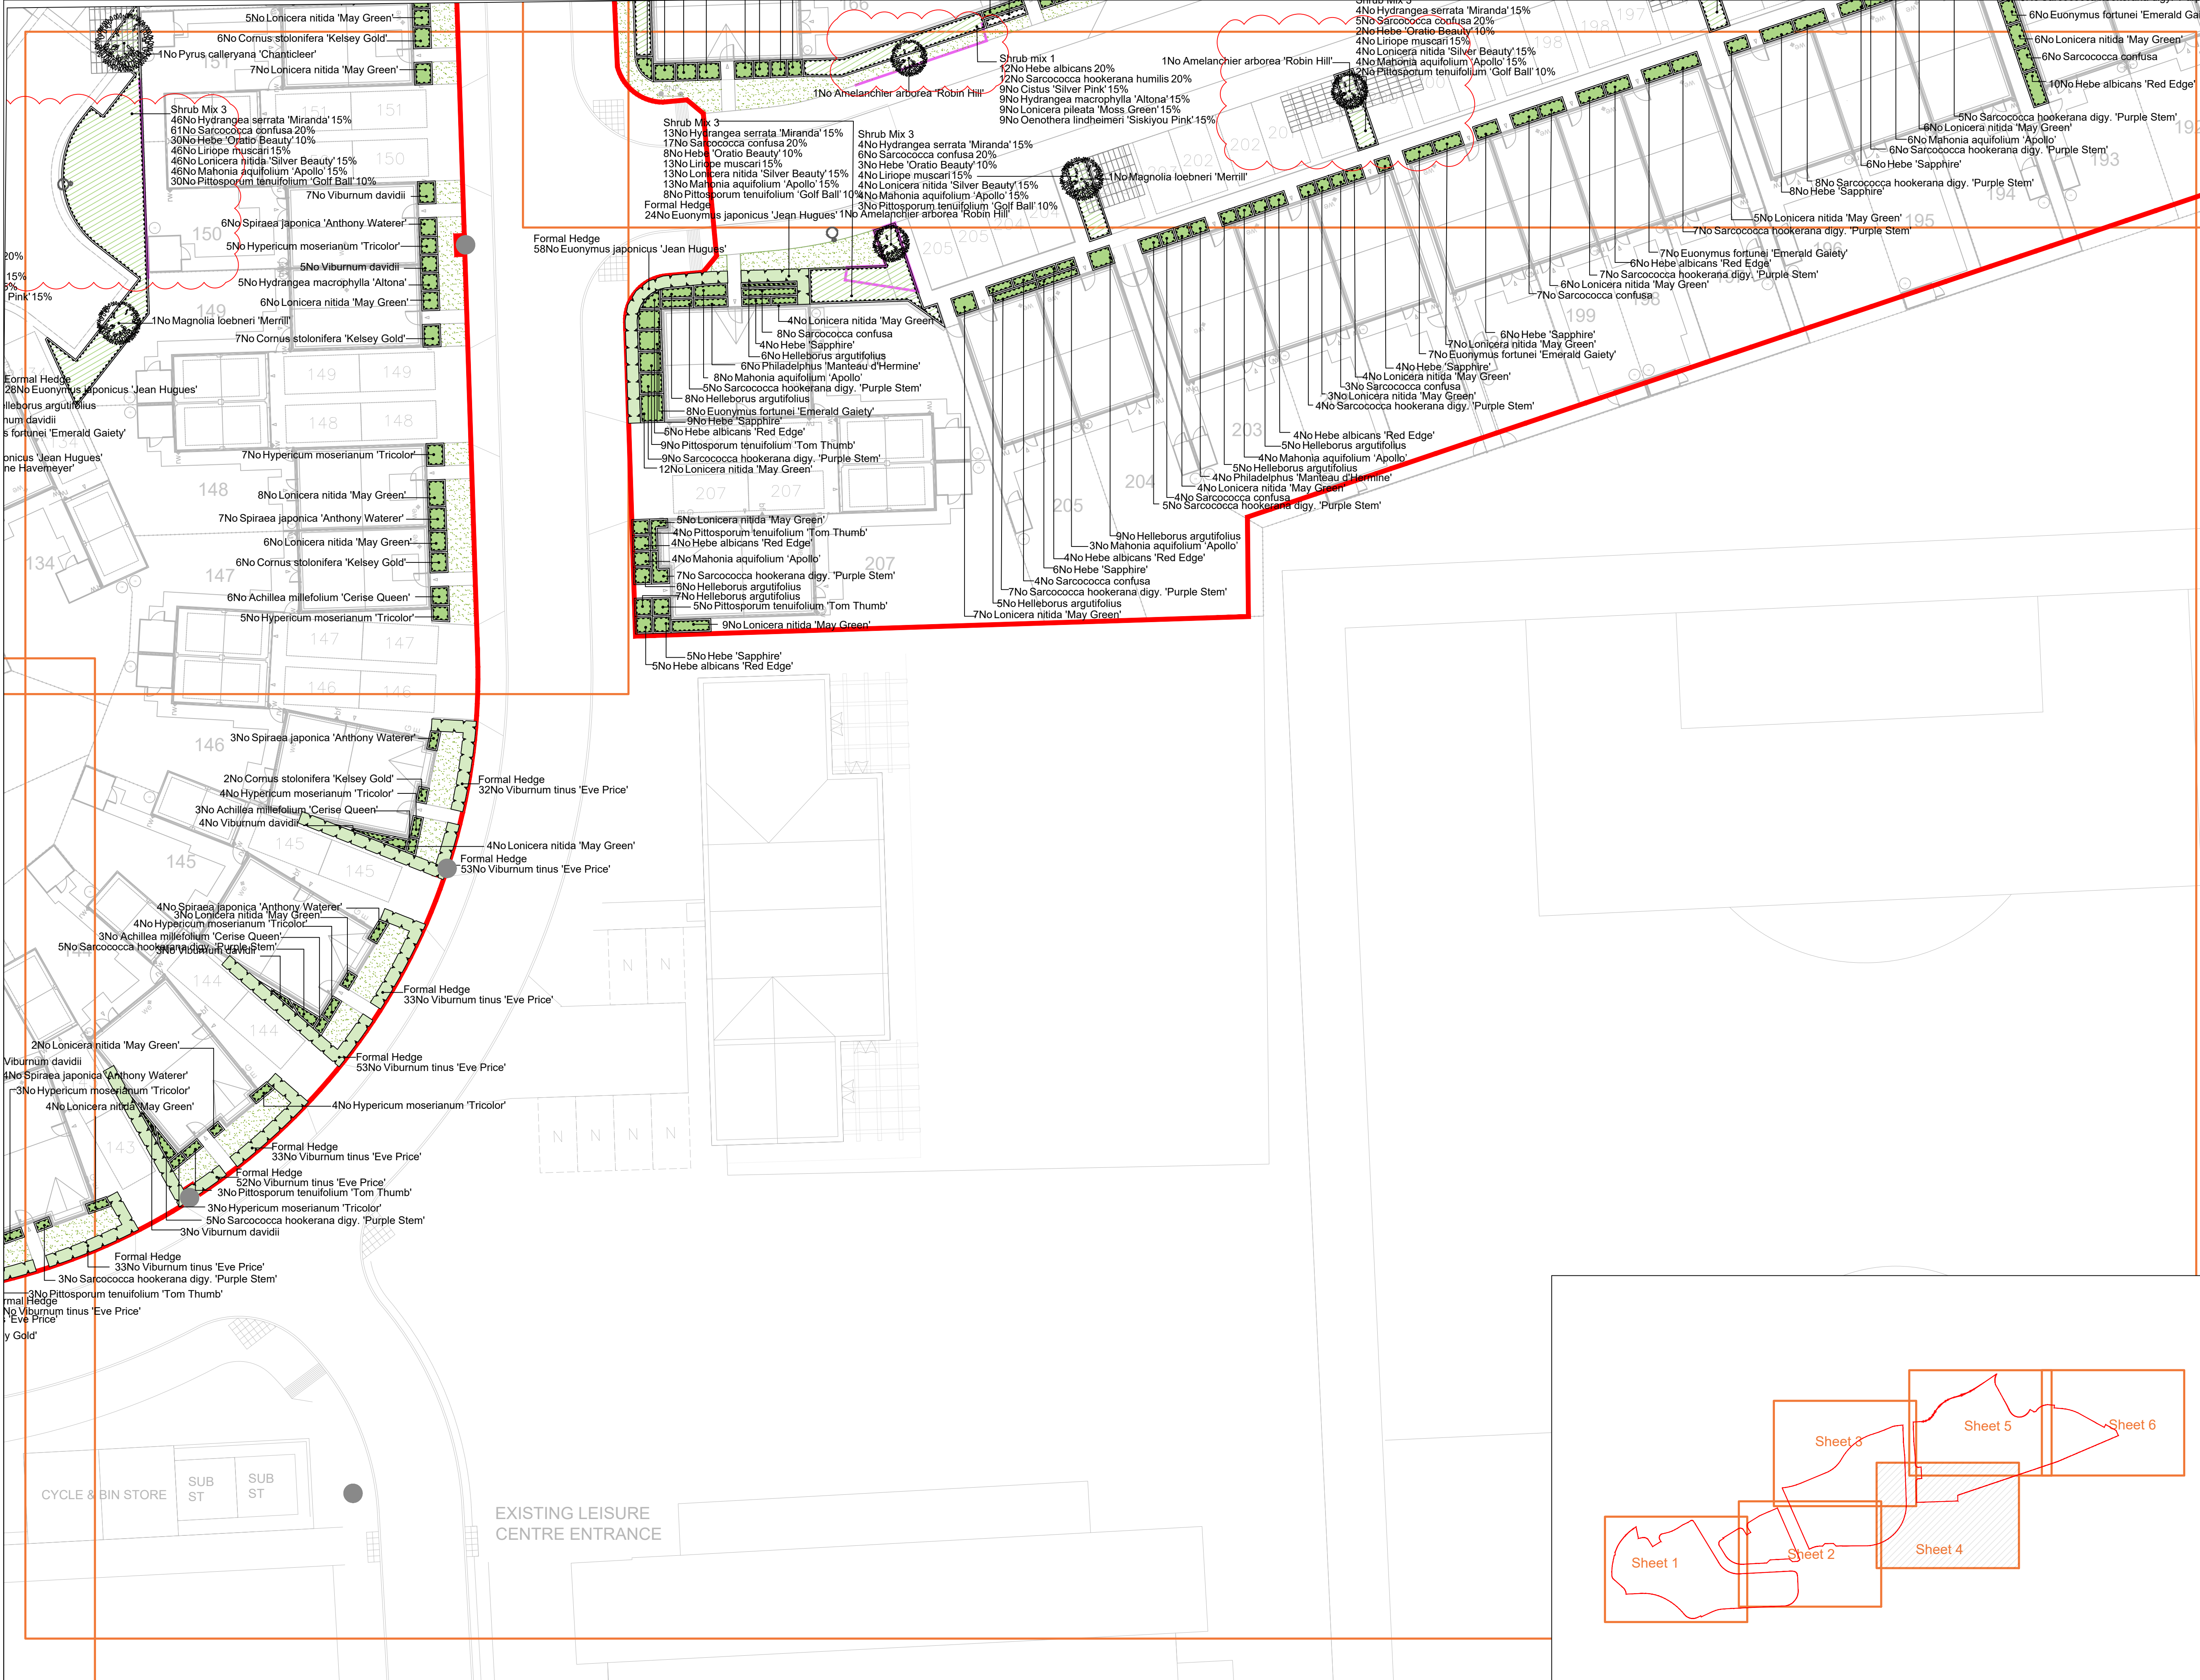

SPECIFICATION
All works generally, to comply with the written Soft Landscape Specification.

NOTES:
DO NOT SCALE FROM DRAWING
NOT FOR CONSTRUCTION, FOR PLANNING PURPOSES ONLY

- Legend**
- Existing trees to be retained and protected during construction
 - Proposed tree planting within verges of soft landscape with cell root system, as provided by Polytype T-PRE-PR109183-KT-D2-RevF
 - Proposed tree planting within hard landscape. Tree elevation details on sheet 2.
 - Proposed tree planting within soft landscape. See tree pit detail on sheet 2
 - Proposed specimen shrub planting to receive short angular staking on half standards with expandable tree ties.
 - Proposed *Viburnum* and *Euonymus* hedge planting to be planted in a double staggered row 300mm apart and at 400mm centres in each row. To be maintained at 1m height.
 - Proposed *Viburnum* hedge with post and wire fencing
 - Proposed mixed native hedge planting to be planted in a double staggered row 300mm apart and at 400mm centres in each row. To be maintained at 1m height and 1.8m height adjacent to site boundaries
 - Proposed shrub planting to receive 75mm bark mulch after planting operations
 - Proposed decorative mix shrub planting to be planted in groups of 5-7no. of each species and as above
 - Proposed grass areas to receive good quality amenity grass turves laid in line with good horticultural practices
 - Proposed areas of angular chippings for top dressing. Laid over a weed proof membrane
 - Proposed root barrier
 - Indicative locations of private street lighting bollards, extents TBC by TWWL and subject to specialist design
 - Indicative adoptable street lighting designed by TBC specialist.
 - Cut lines

For details of the boundary treatments please refer to the drawings
Please see Planting Schedule on sheet 6.

Rev	Date	Details	Drawn
C	05.02.26	Layout changes, Parcel D trees added	RP
B	04.12.25	Layout changes, root cells added	RP
A	23.10.25	Tree pit details revisions	RP



HEAD OFFICE
Rodbourne Rail Business Centre, Grange Lane,
Malmesbury, SN16 0ES
Tel: 01666 825646

4 & 5 The Old Mill, Fry's Yard, Bridge Street,
Codrington, GU7 1HP
Tel: 01483 425714

Suite 6, Crescent House, Yonge Close,
Eastleigh, SO50 9SX
Tel: 02382 026300

email: mail@acdenv.co.uk
www.acdenvironmental.co.uk

Taylor Wimpey

scheme: Arborsfield
A, B, C, D
client: Taylor Wimpey
drawing: Landscape Proposals
date: March 2025
scale: 1:200@A1
drawing no: TWWL24782 11 Sheet 4
drawn: RP checked: DKM

Copyright of ACD Environmental Ltd. All rights described in Chapter IV of the Copyright, Designs and Patents Act 1988 have been generally asserted. 2011. Copyright of this plan remains with ACD until all fees have been paid in full.

