


## REFRESHMENT HUT



Proposed location of refreshment hut  
in place of mobile refreshment trailer

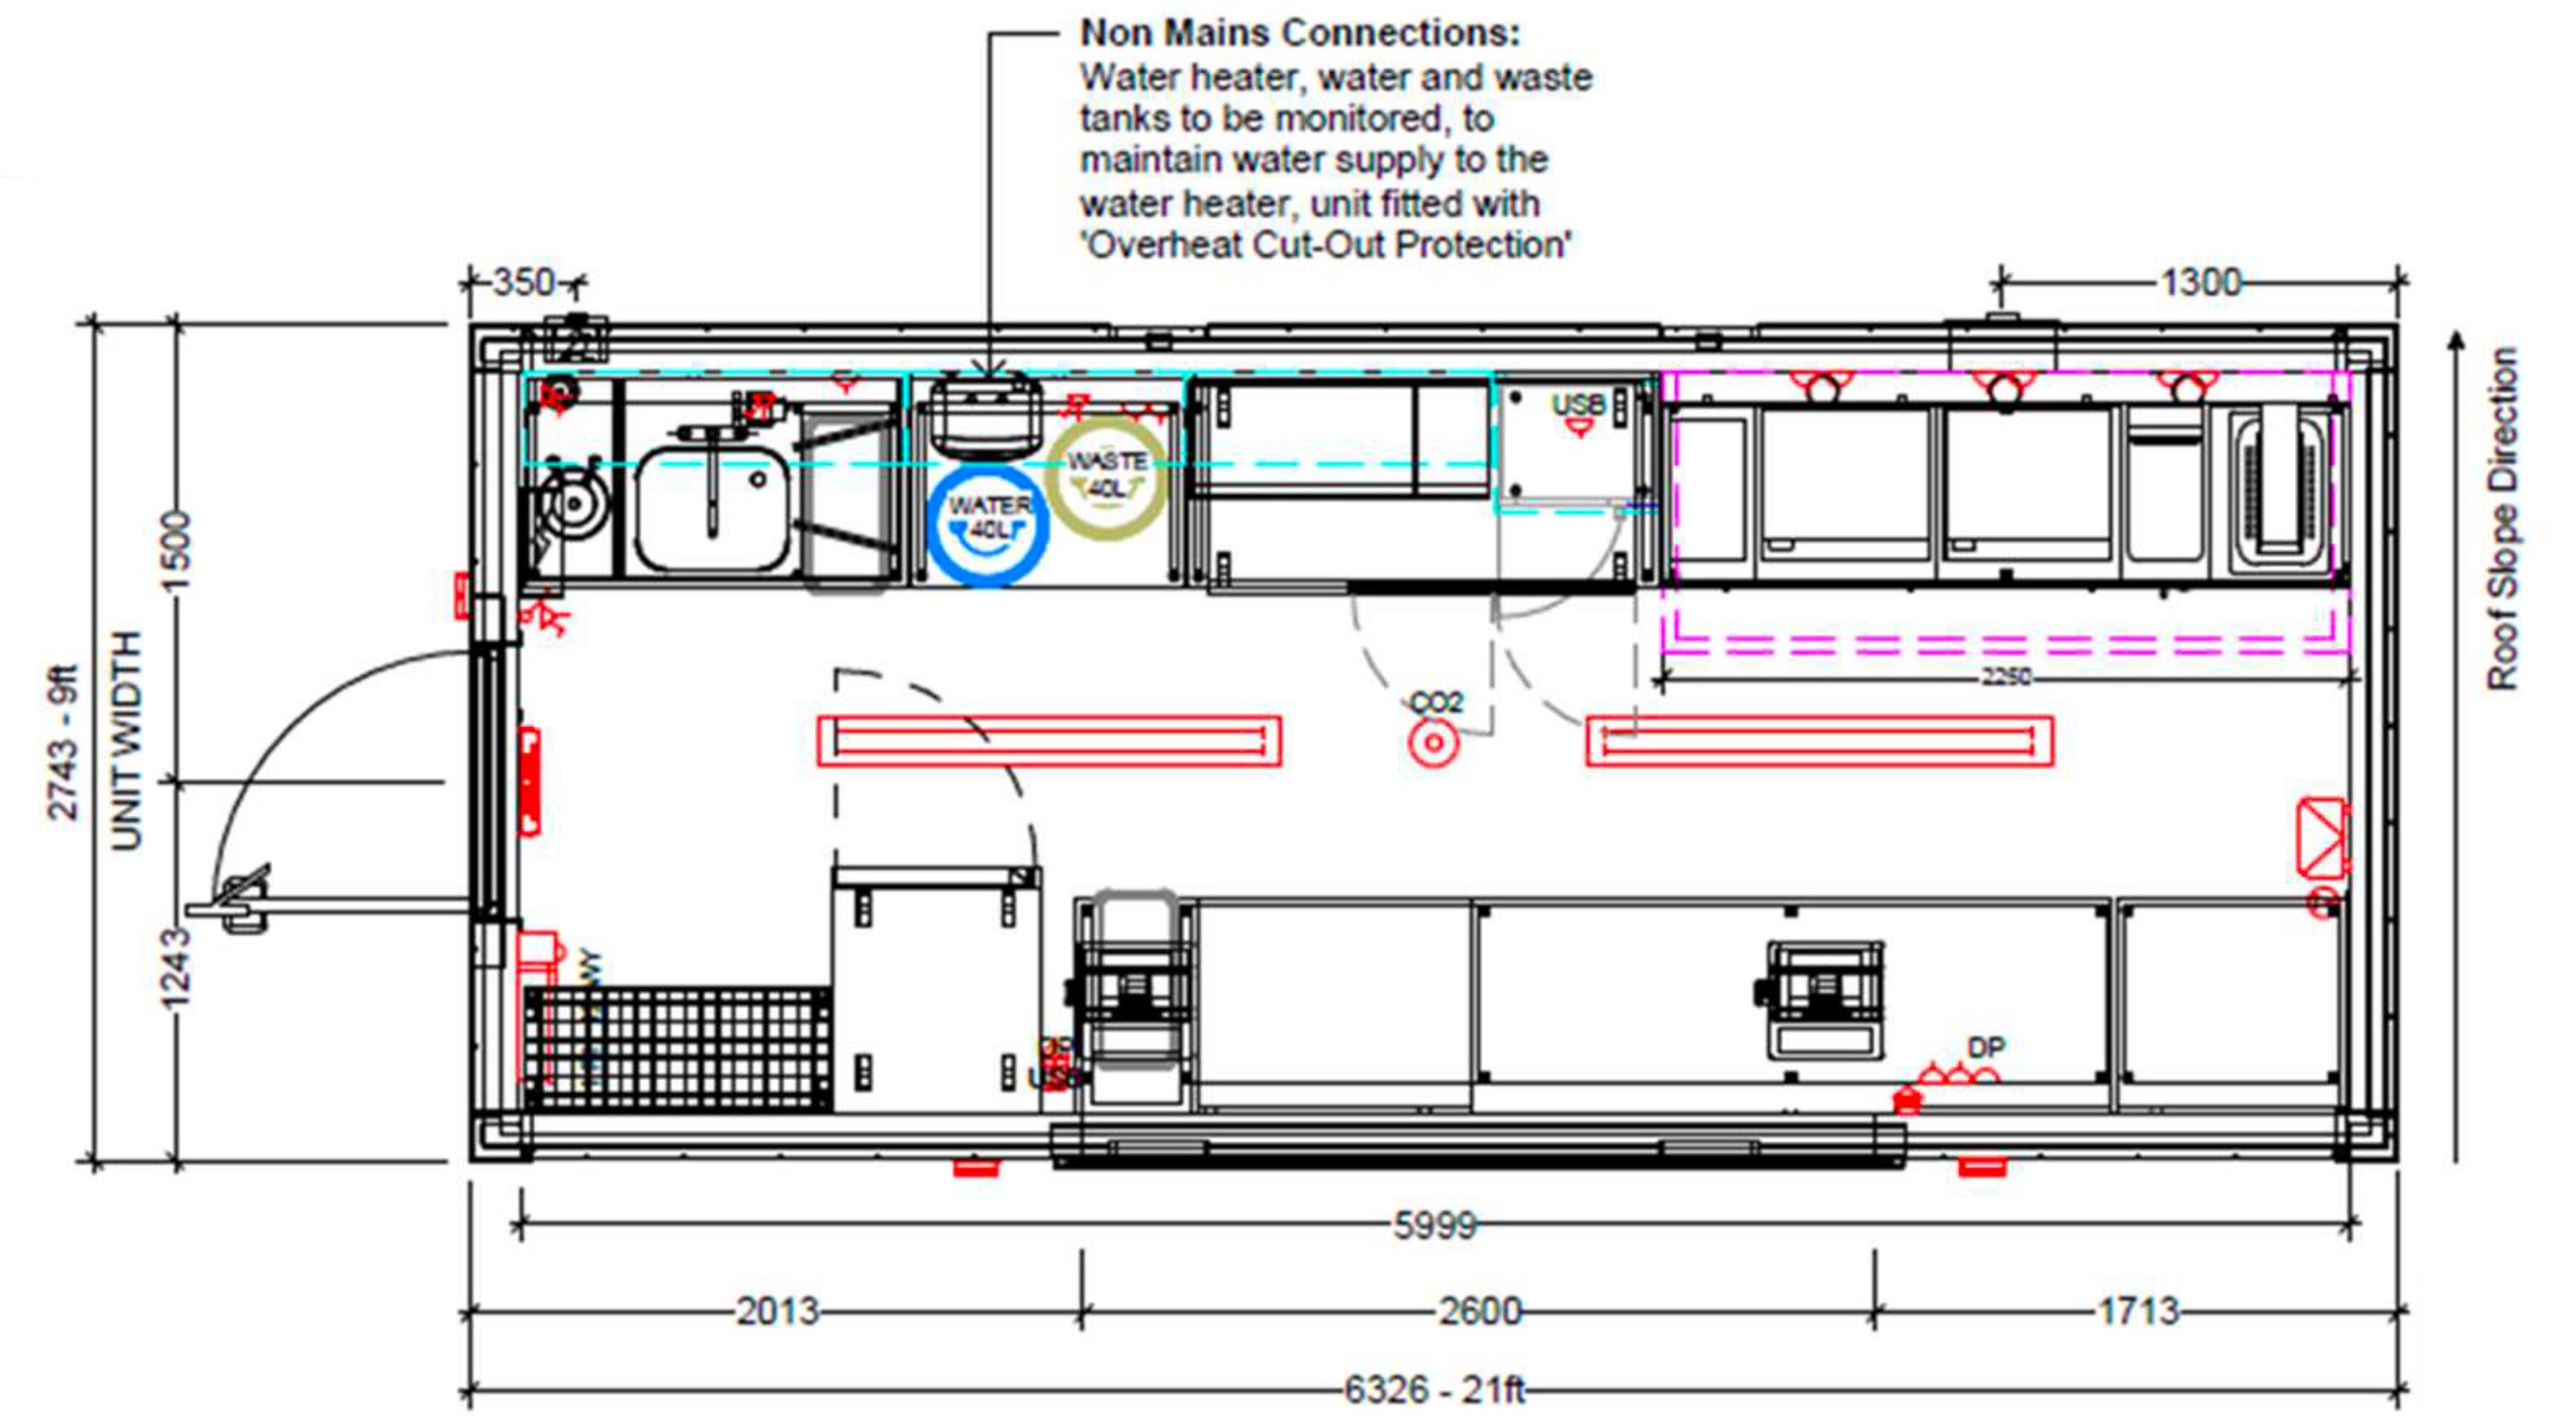