

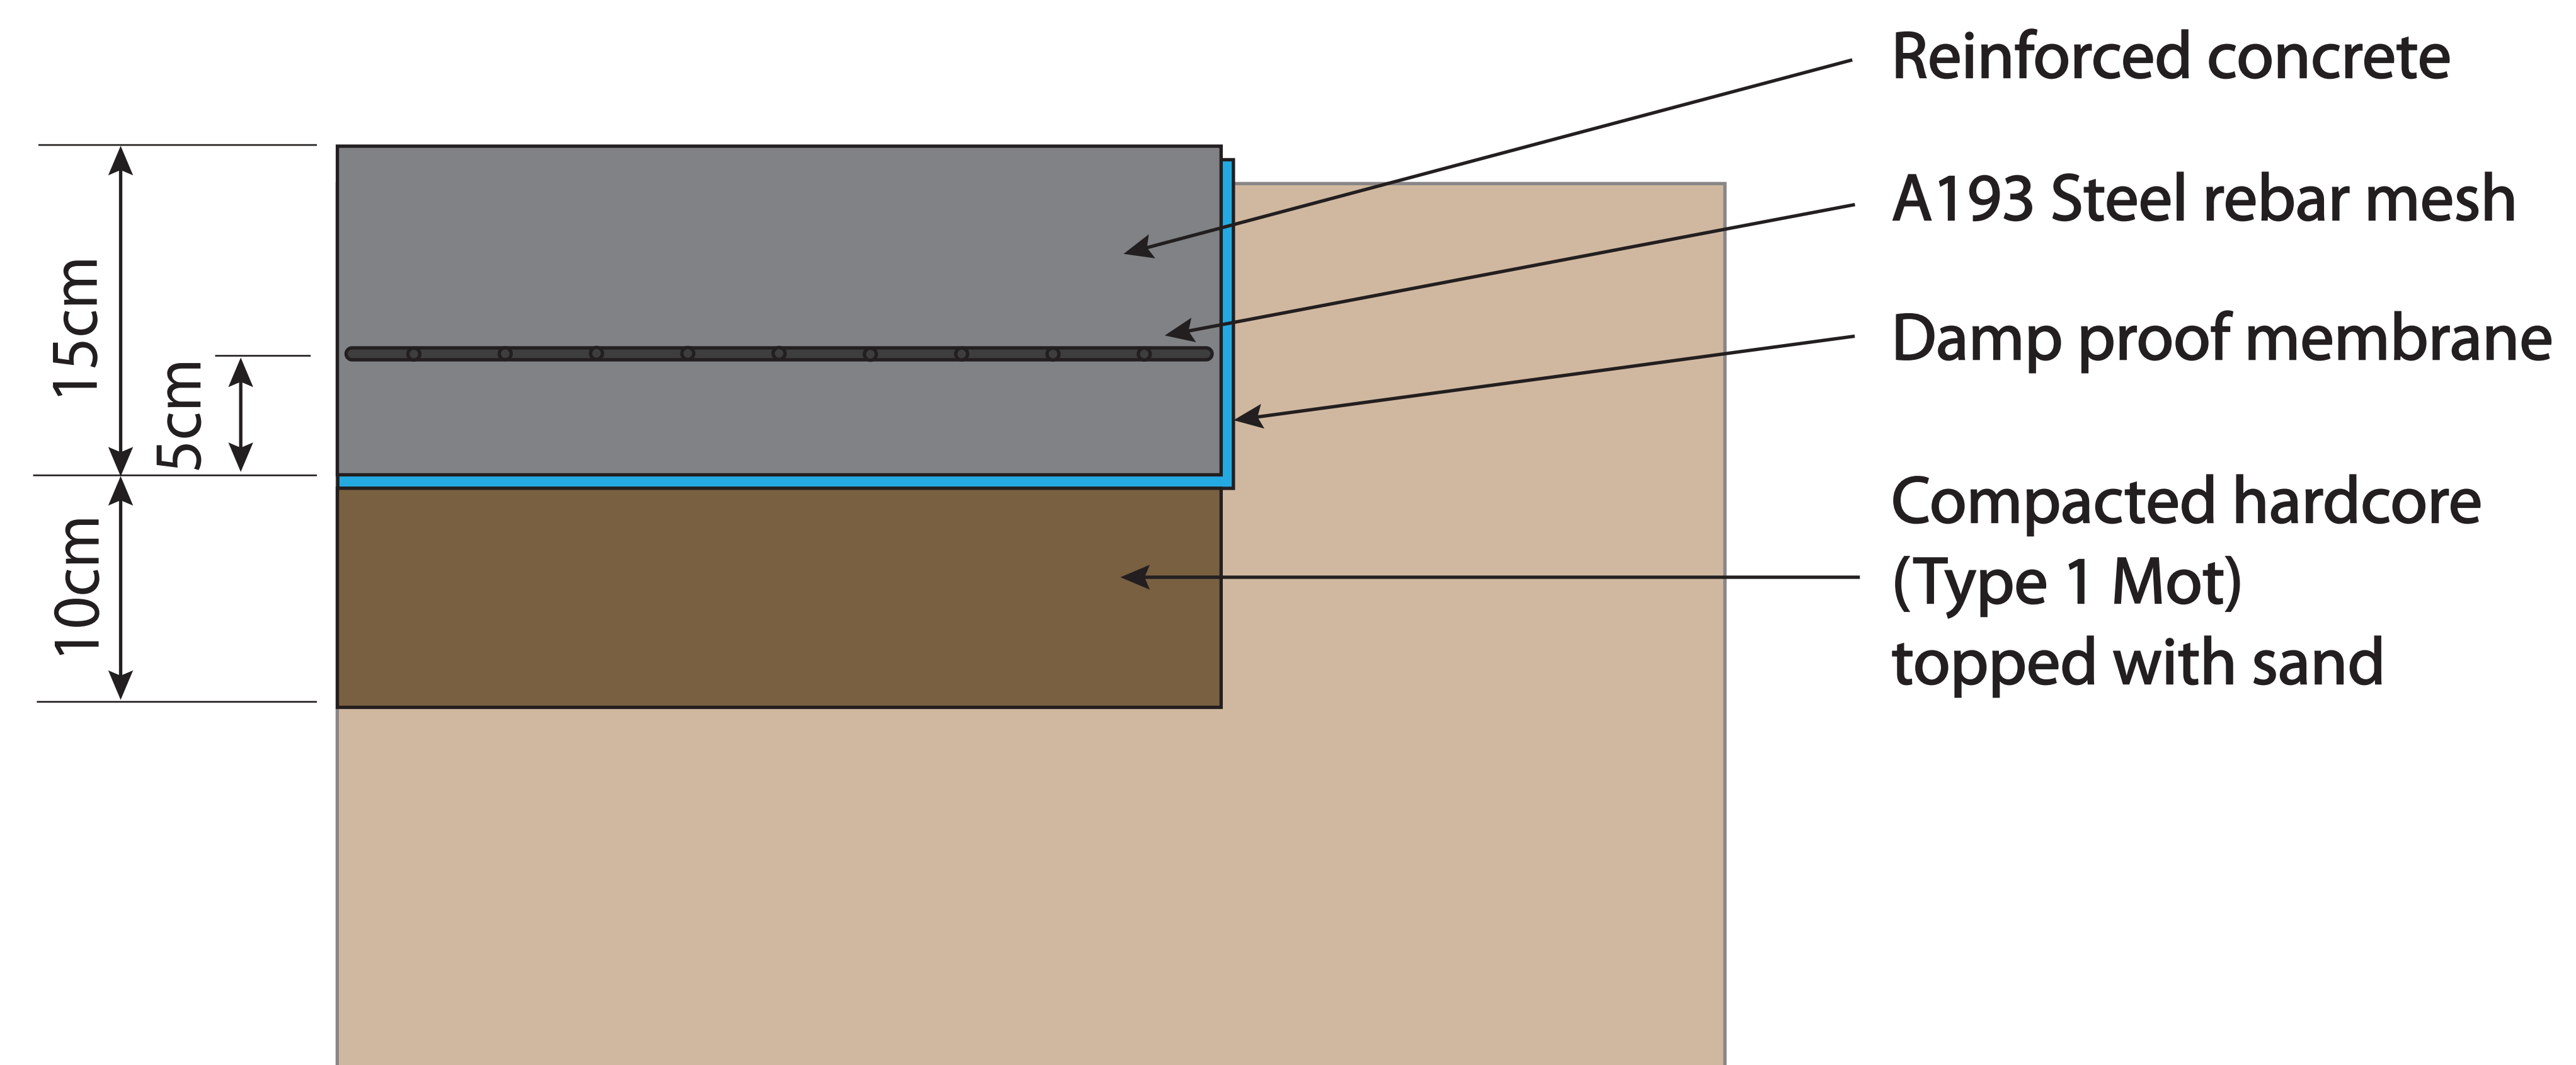


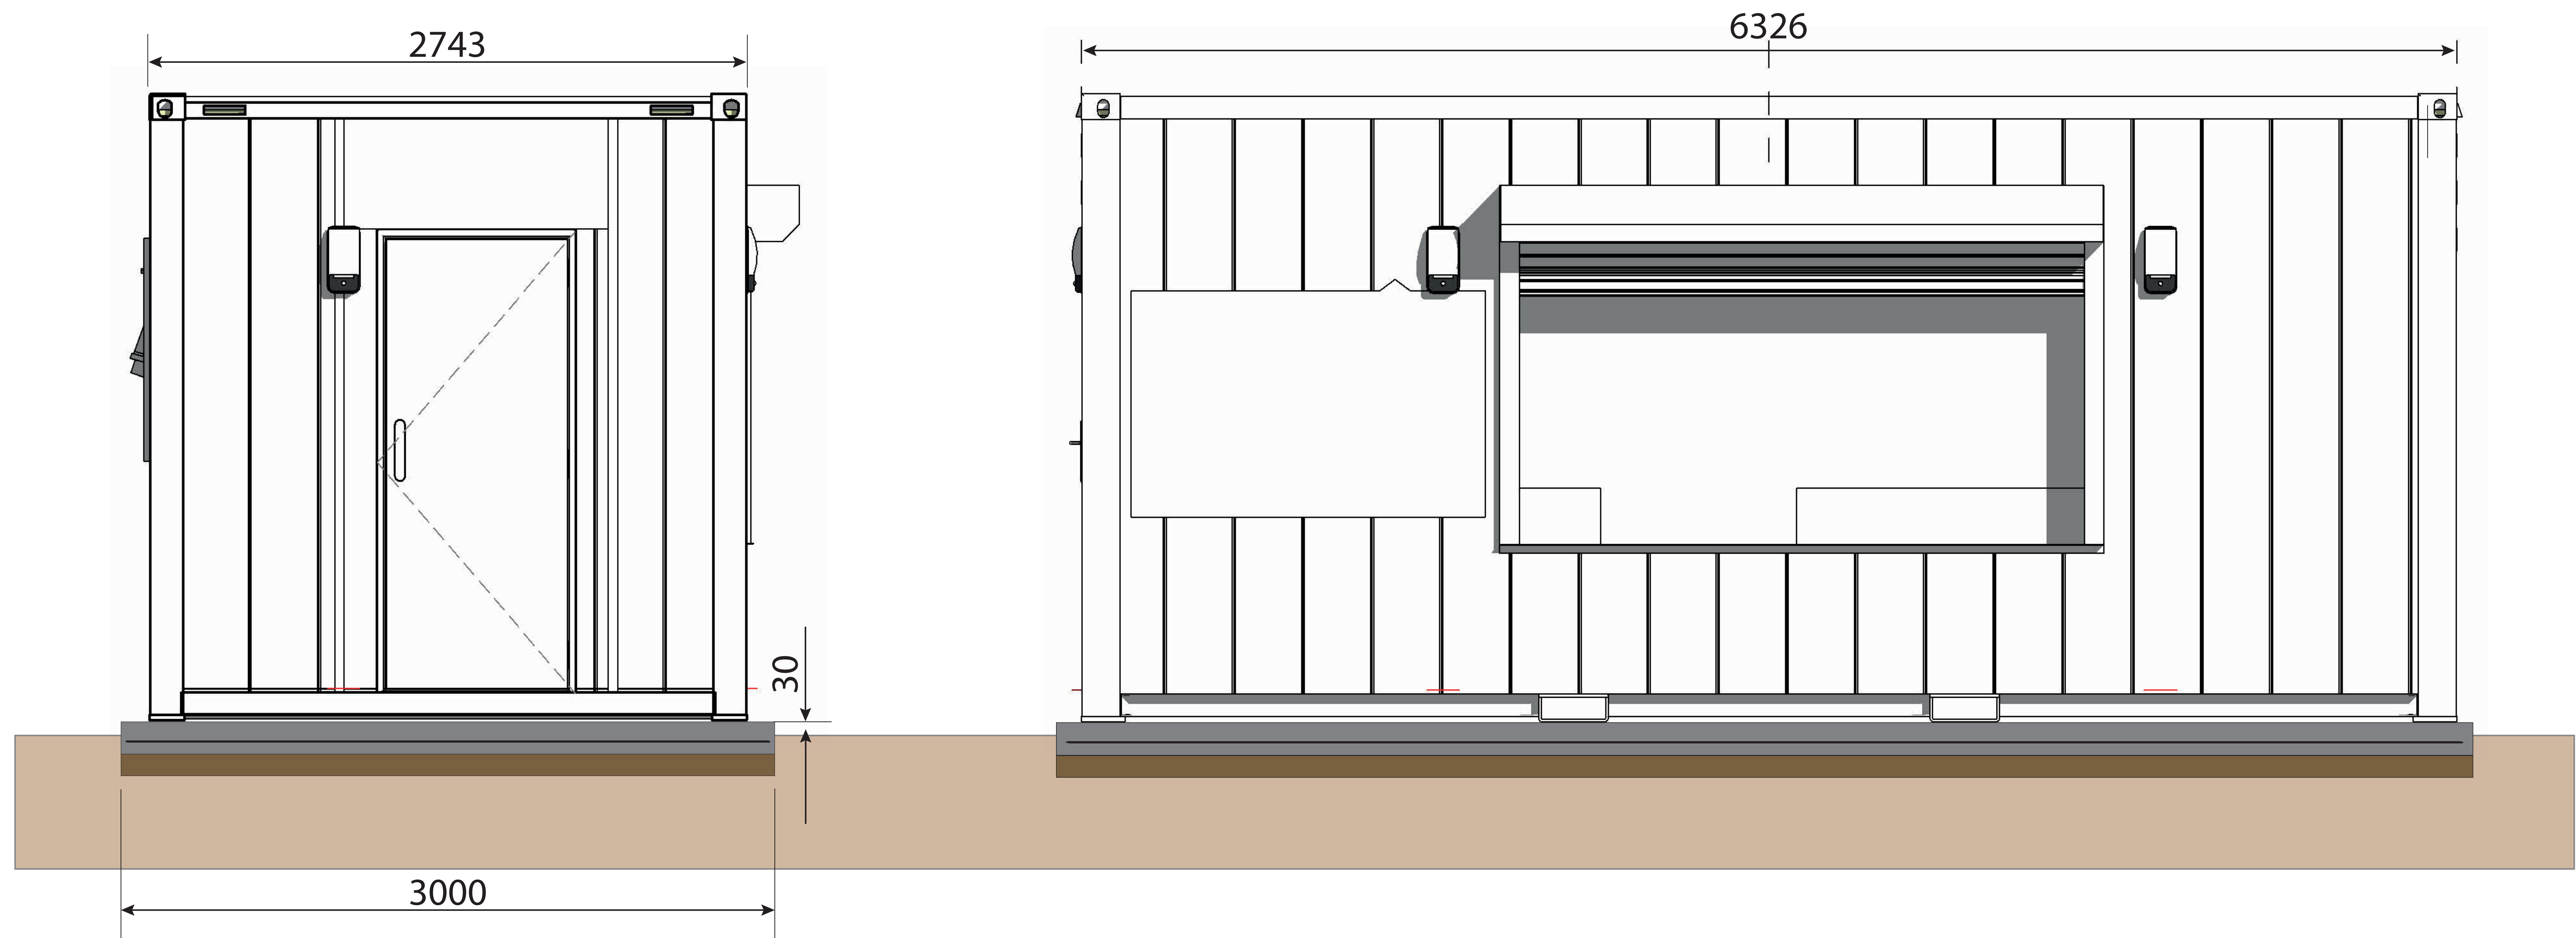

Base Slab Cross-section

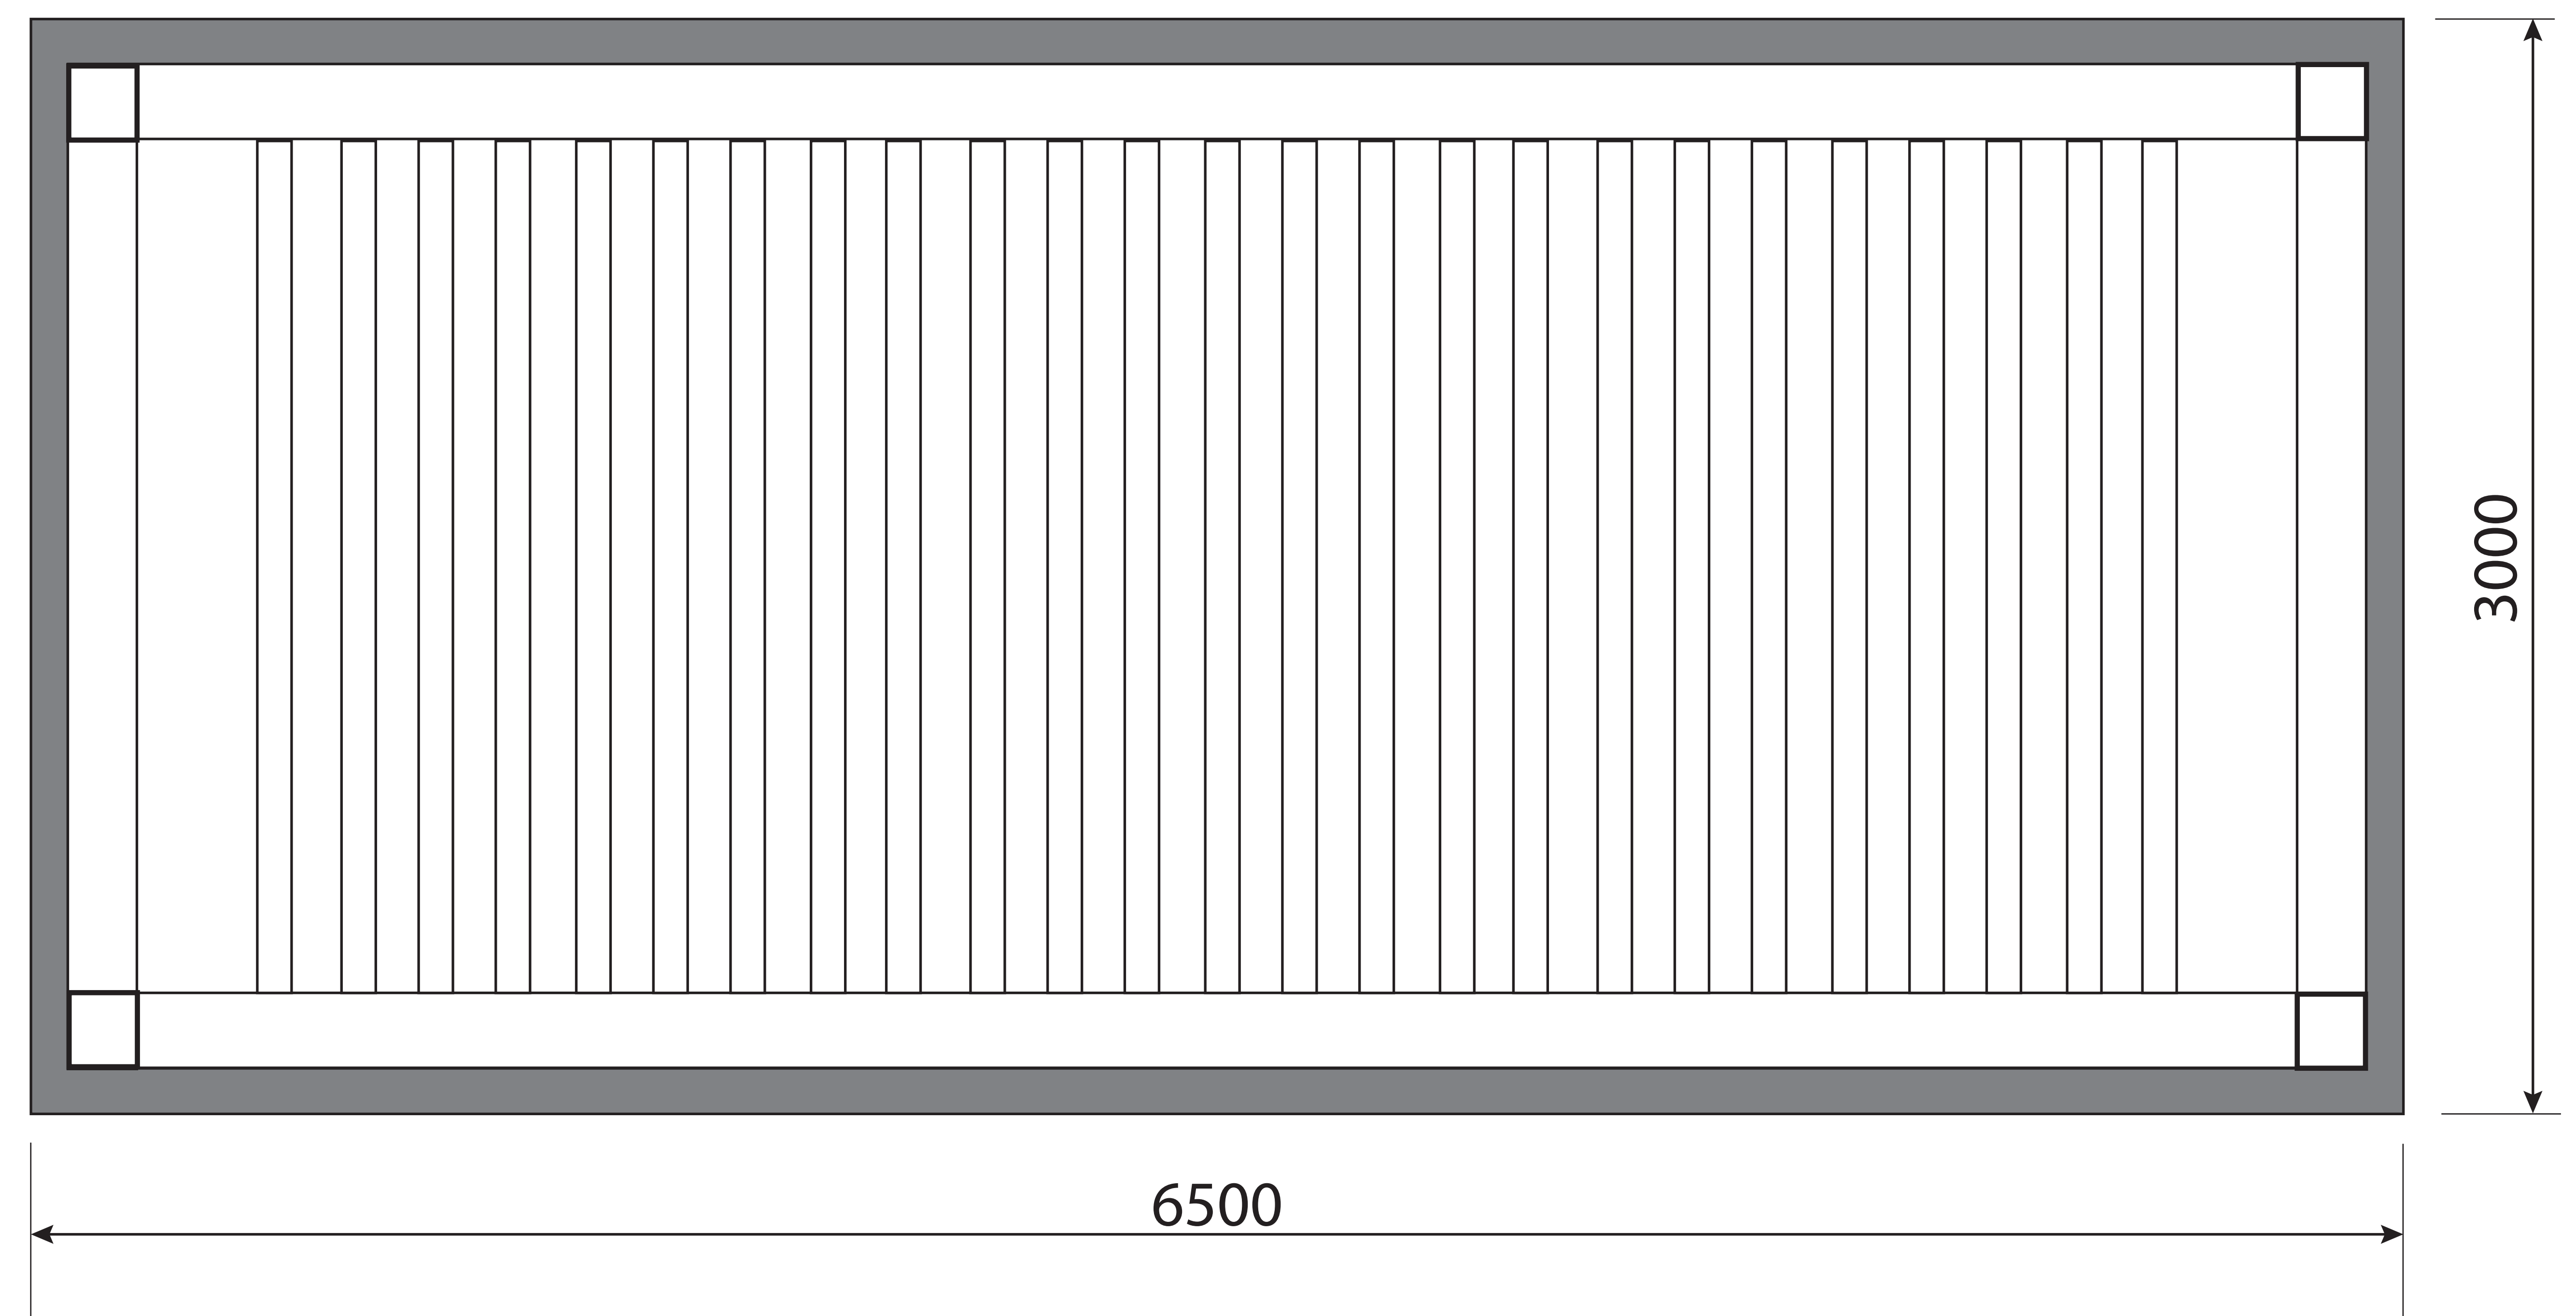

Refreshment Hut Slab Elevations & Cross Section