
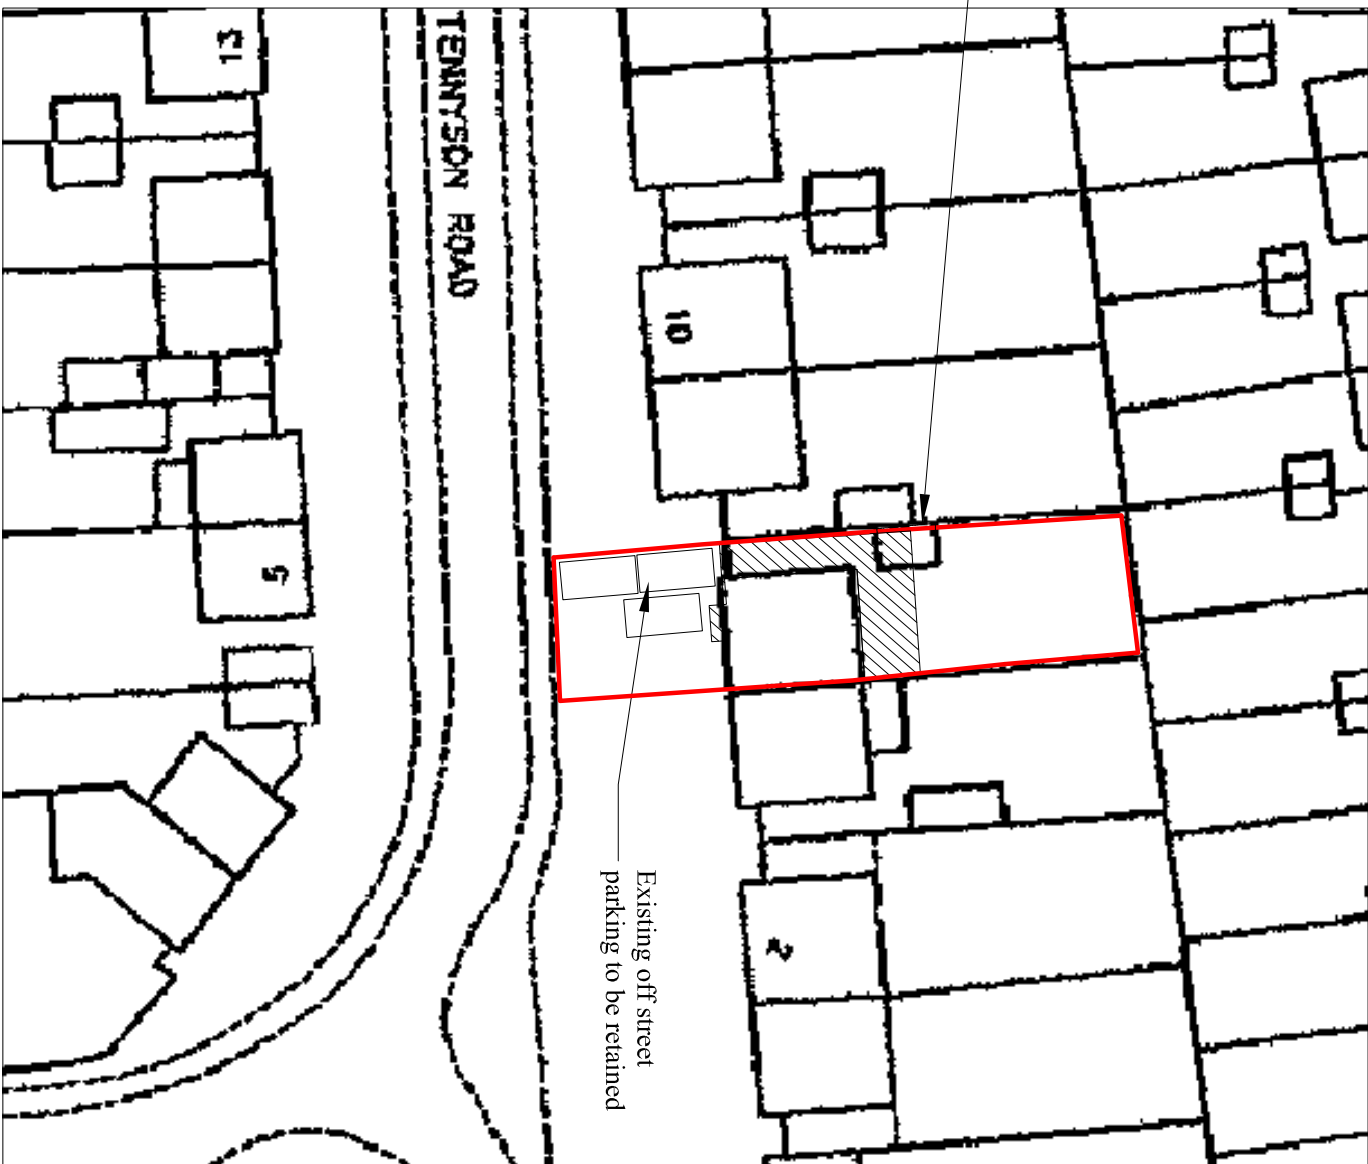
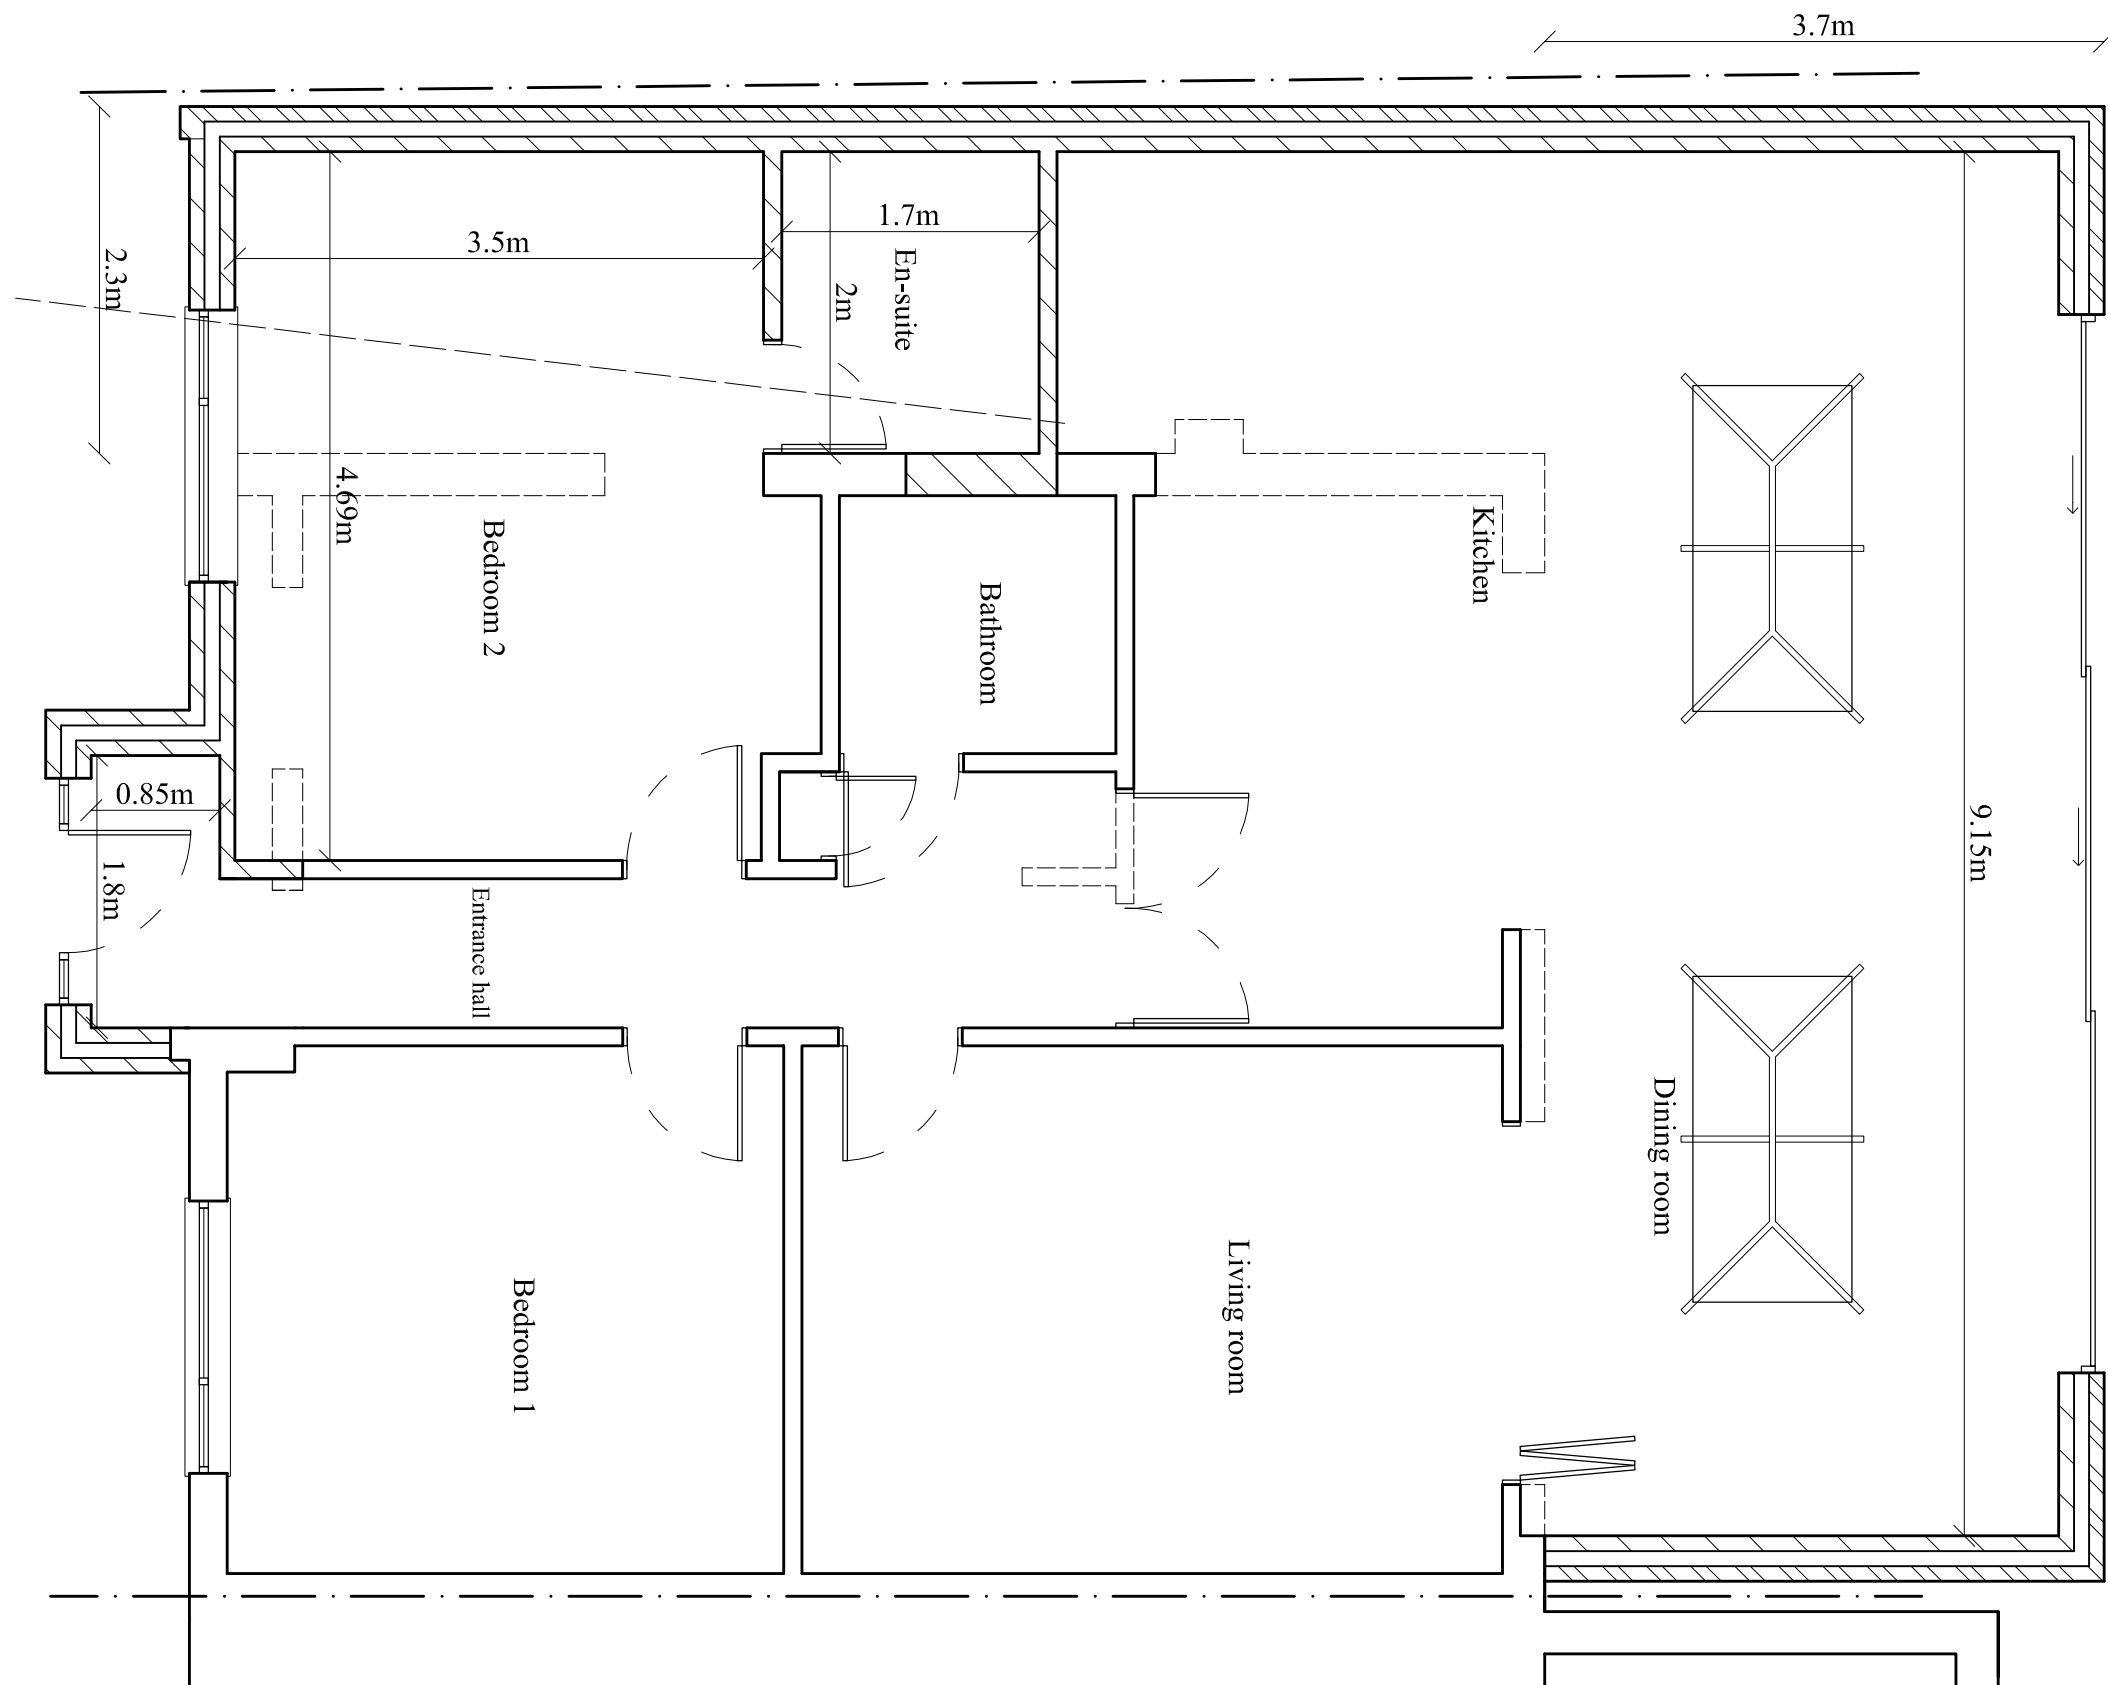
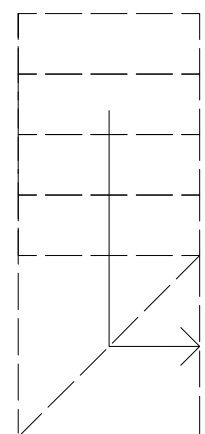
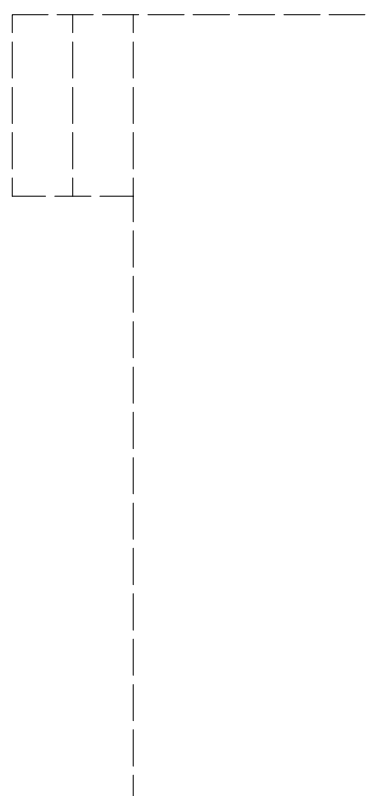
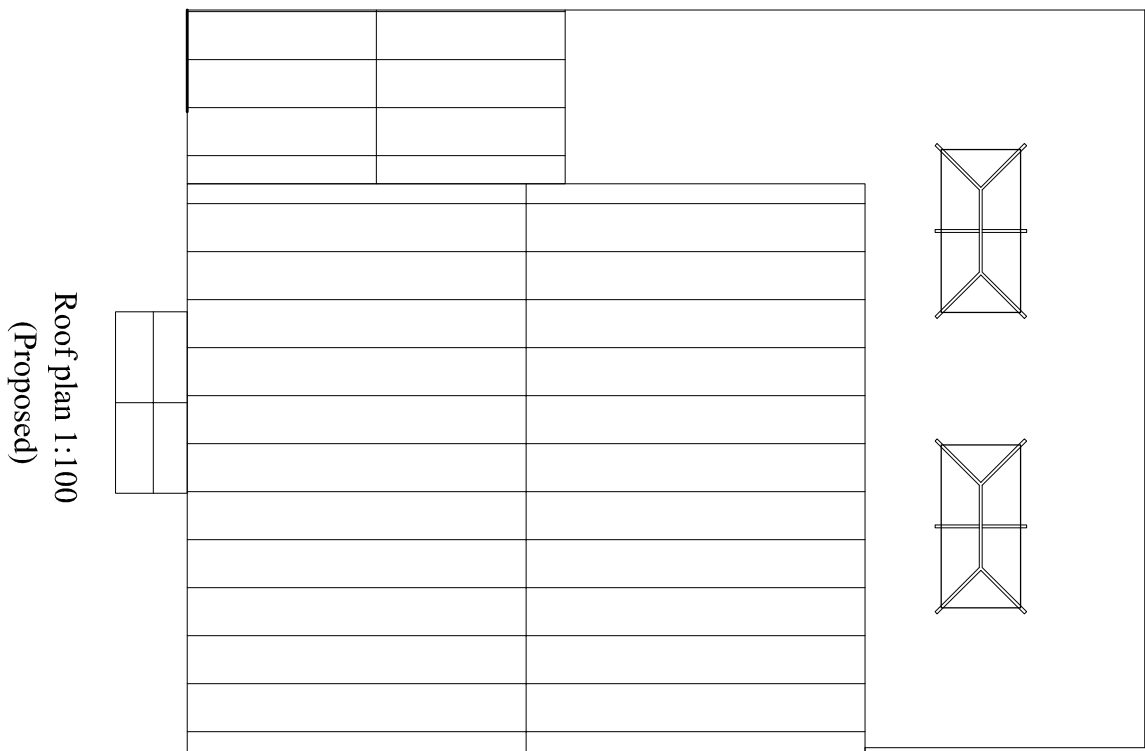
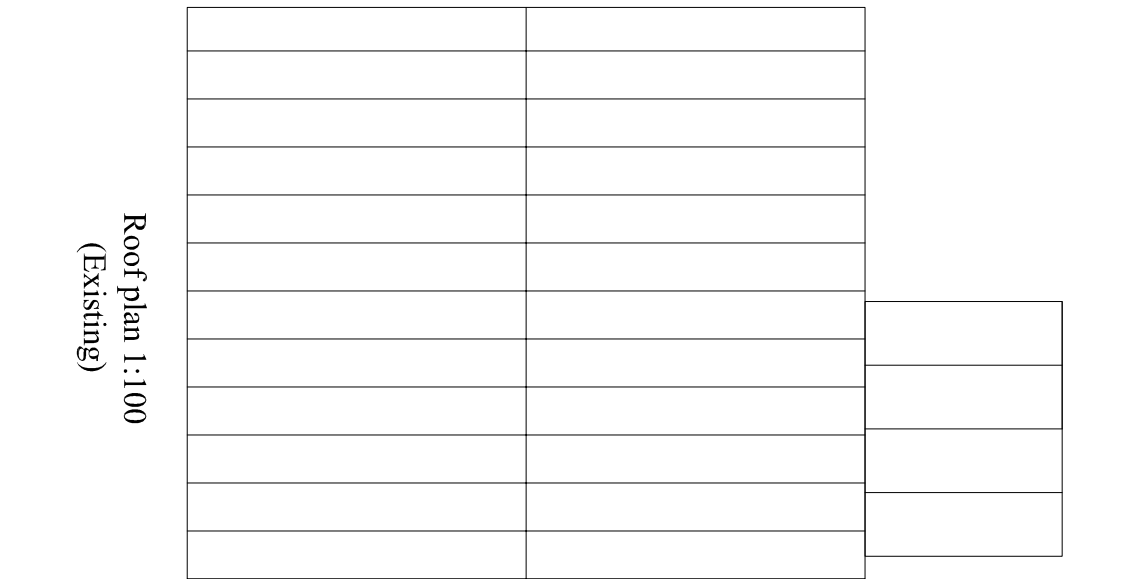


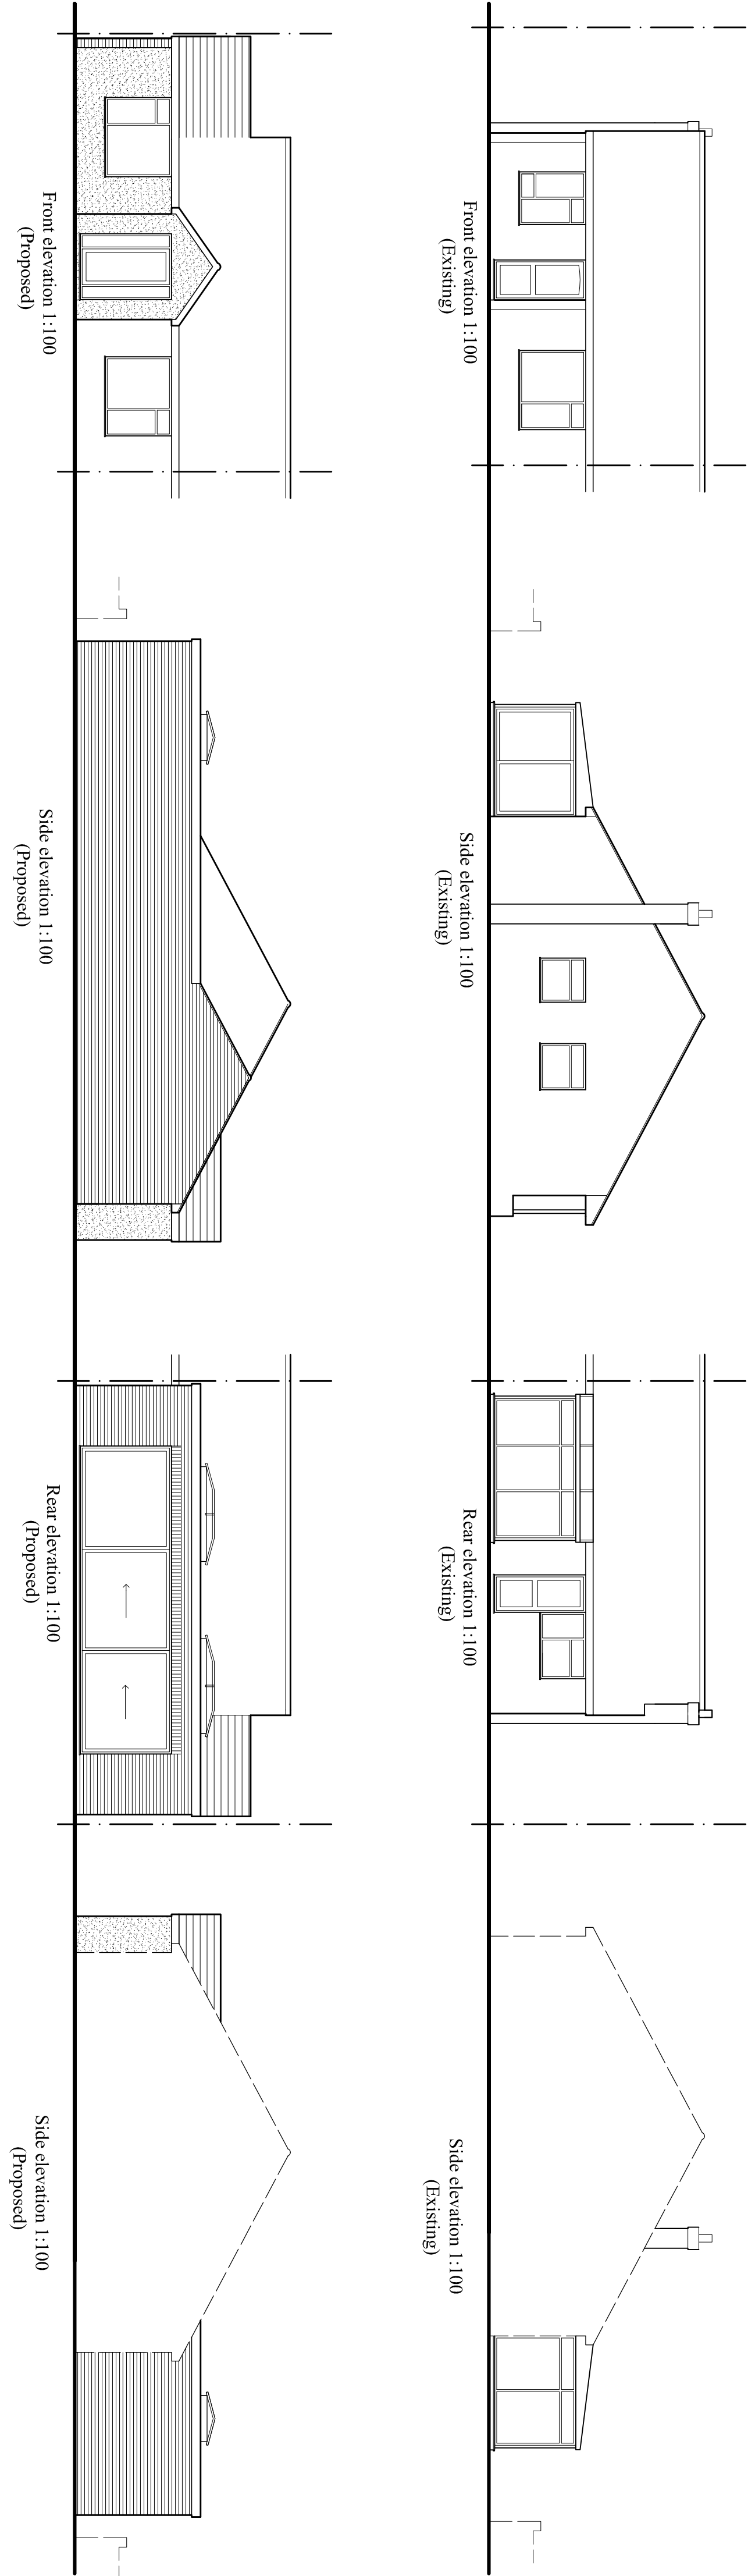

(c) Crown copyright and database rights 2024 AC000065023
Reproduction in part or whole is prohibited without permission
of Ordnance Survey

Note:
Drawings and specification produced for local authority applications only.
Drawings prepared after a visual survey of the property only. No structural
element, drains or services have been exposed or tested during the
survey. The contractor is responsible for making their own investigations
before submitting tenders, ordering of materials / subcontractors or
commencement of works. On acceptance the contractor will become the
principal designer and principal contractor under the CDM regulations 2015.
Information contained within these drawings is to be read in conjunction with
structural engineers details and specification. Engineers details to supersede
drawing information.

All dimensions are to be checked on site and are not scaled from these
drawings except for planning purposes.
Contractor will be responsible for satisfactory inspection by LA/EC and
final completion certificate.
The property owners are responsible for ensuring agreement is made with
any affected neighbouring properties under the Party Wall Act.
Drawings are not to be reproduced without written consent from
Gary Pearce Associates except by local authority for application purposes.

Revision:

Client: Ms Hildred
Address: 6 Tenants Road
Woodley, Reading
RG2 3N1

Drawn: Single survey firm, scale & cover extension to drawing

Title: Existing & proposed plans & elevations

Scale: 1:50 / 1:100

DWG no: GP-2408-A-3

GARY PEARCE & ASSOCIATES
Architectural, Planning & Development consultants
55 Britts Hill Road, Woodley, Reading, Berkshire,
RG5 4NL. Tel: 0118 969 4344. Mobile: 07778 338719
Email: gary.pearce@yahoo.co.uk

Key:

Brickwork (elevations)

Hanging tiles (elevations)

Roof tiles (elevations)

Brickwork (plans)

Brickwork (plans)

Stair partition (plans)