
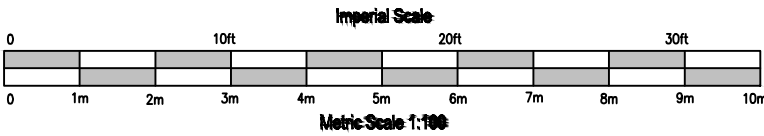


Rev	Description	Date

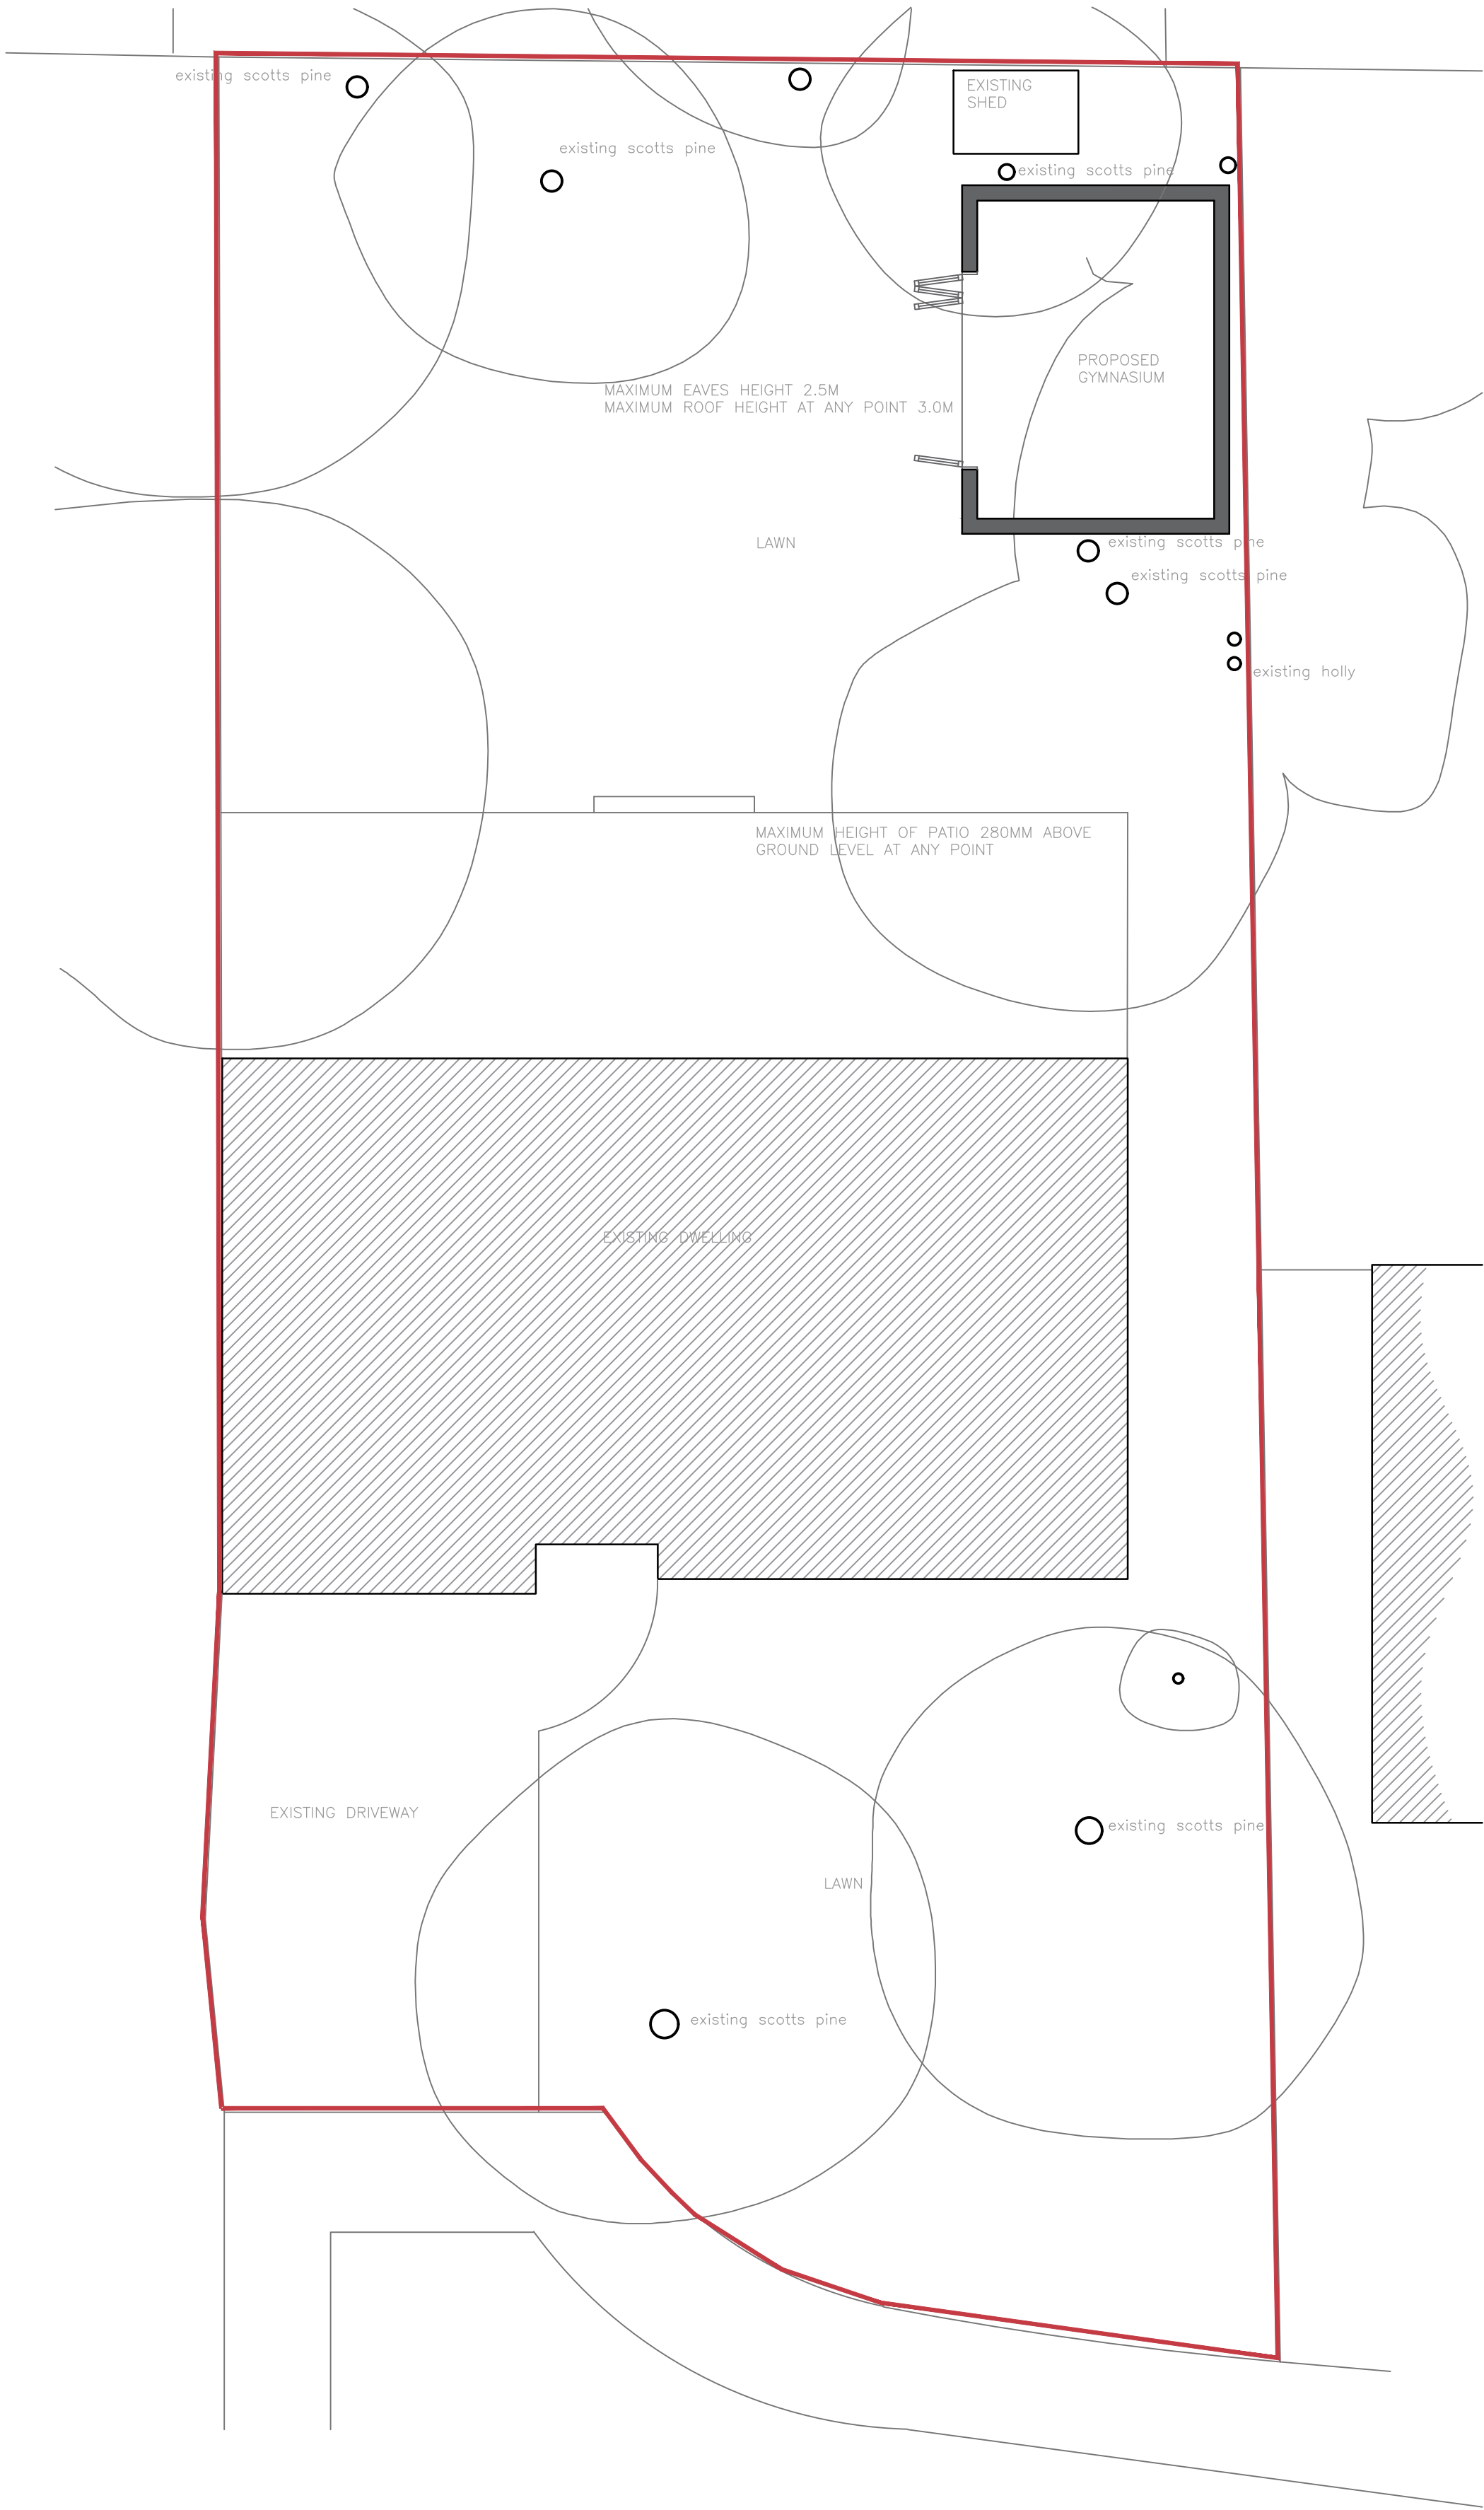

AVES ARCHITECTURAL

architecture
and planning

CLIENT	Mr & Mrs A Angelov	115 Anstey Road Atton Hampshire GU34 2RN 01420 543706 aves162@btinternet.com
JOB	Proposed Patio and Outbuilding at 14 Heatherway, Crowthorne	
DRG	SITE & FLOOR PLANS	