



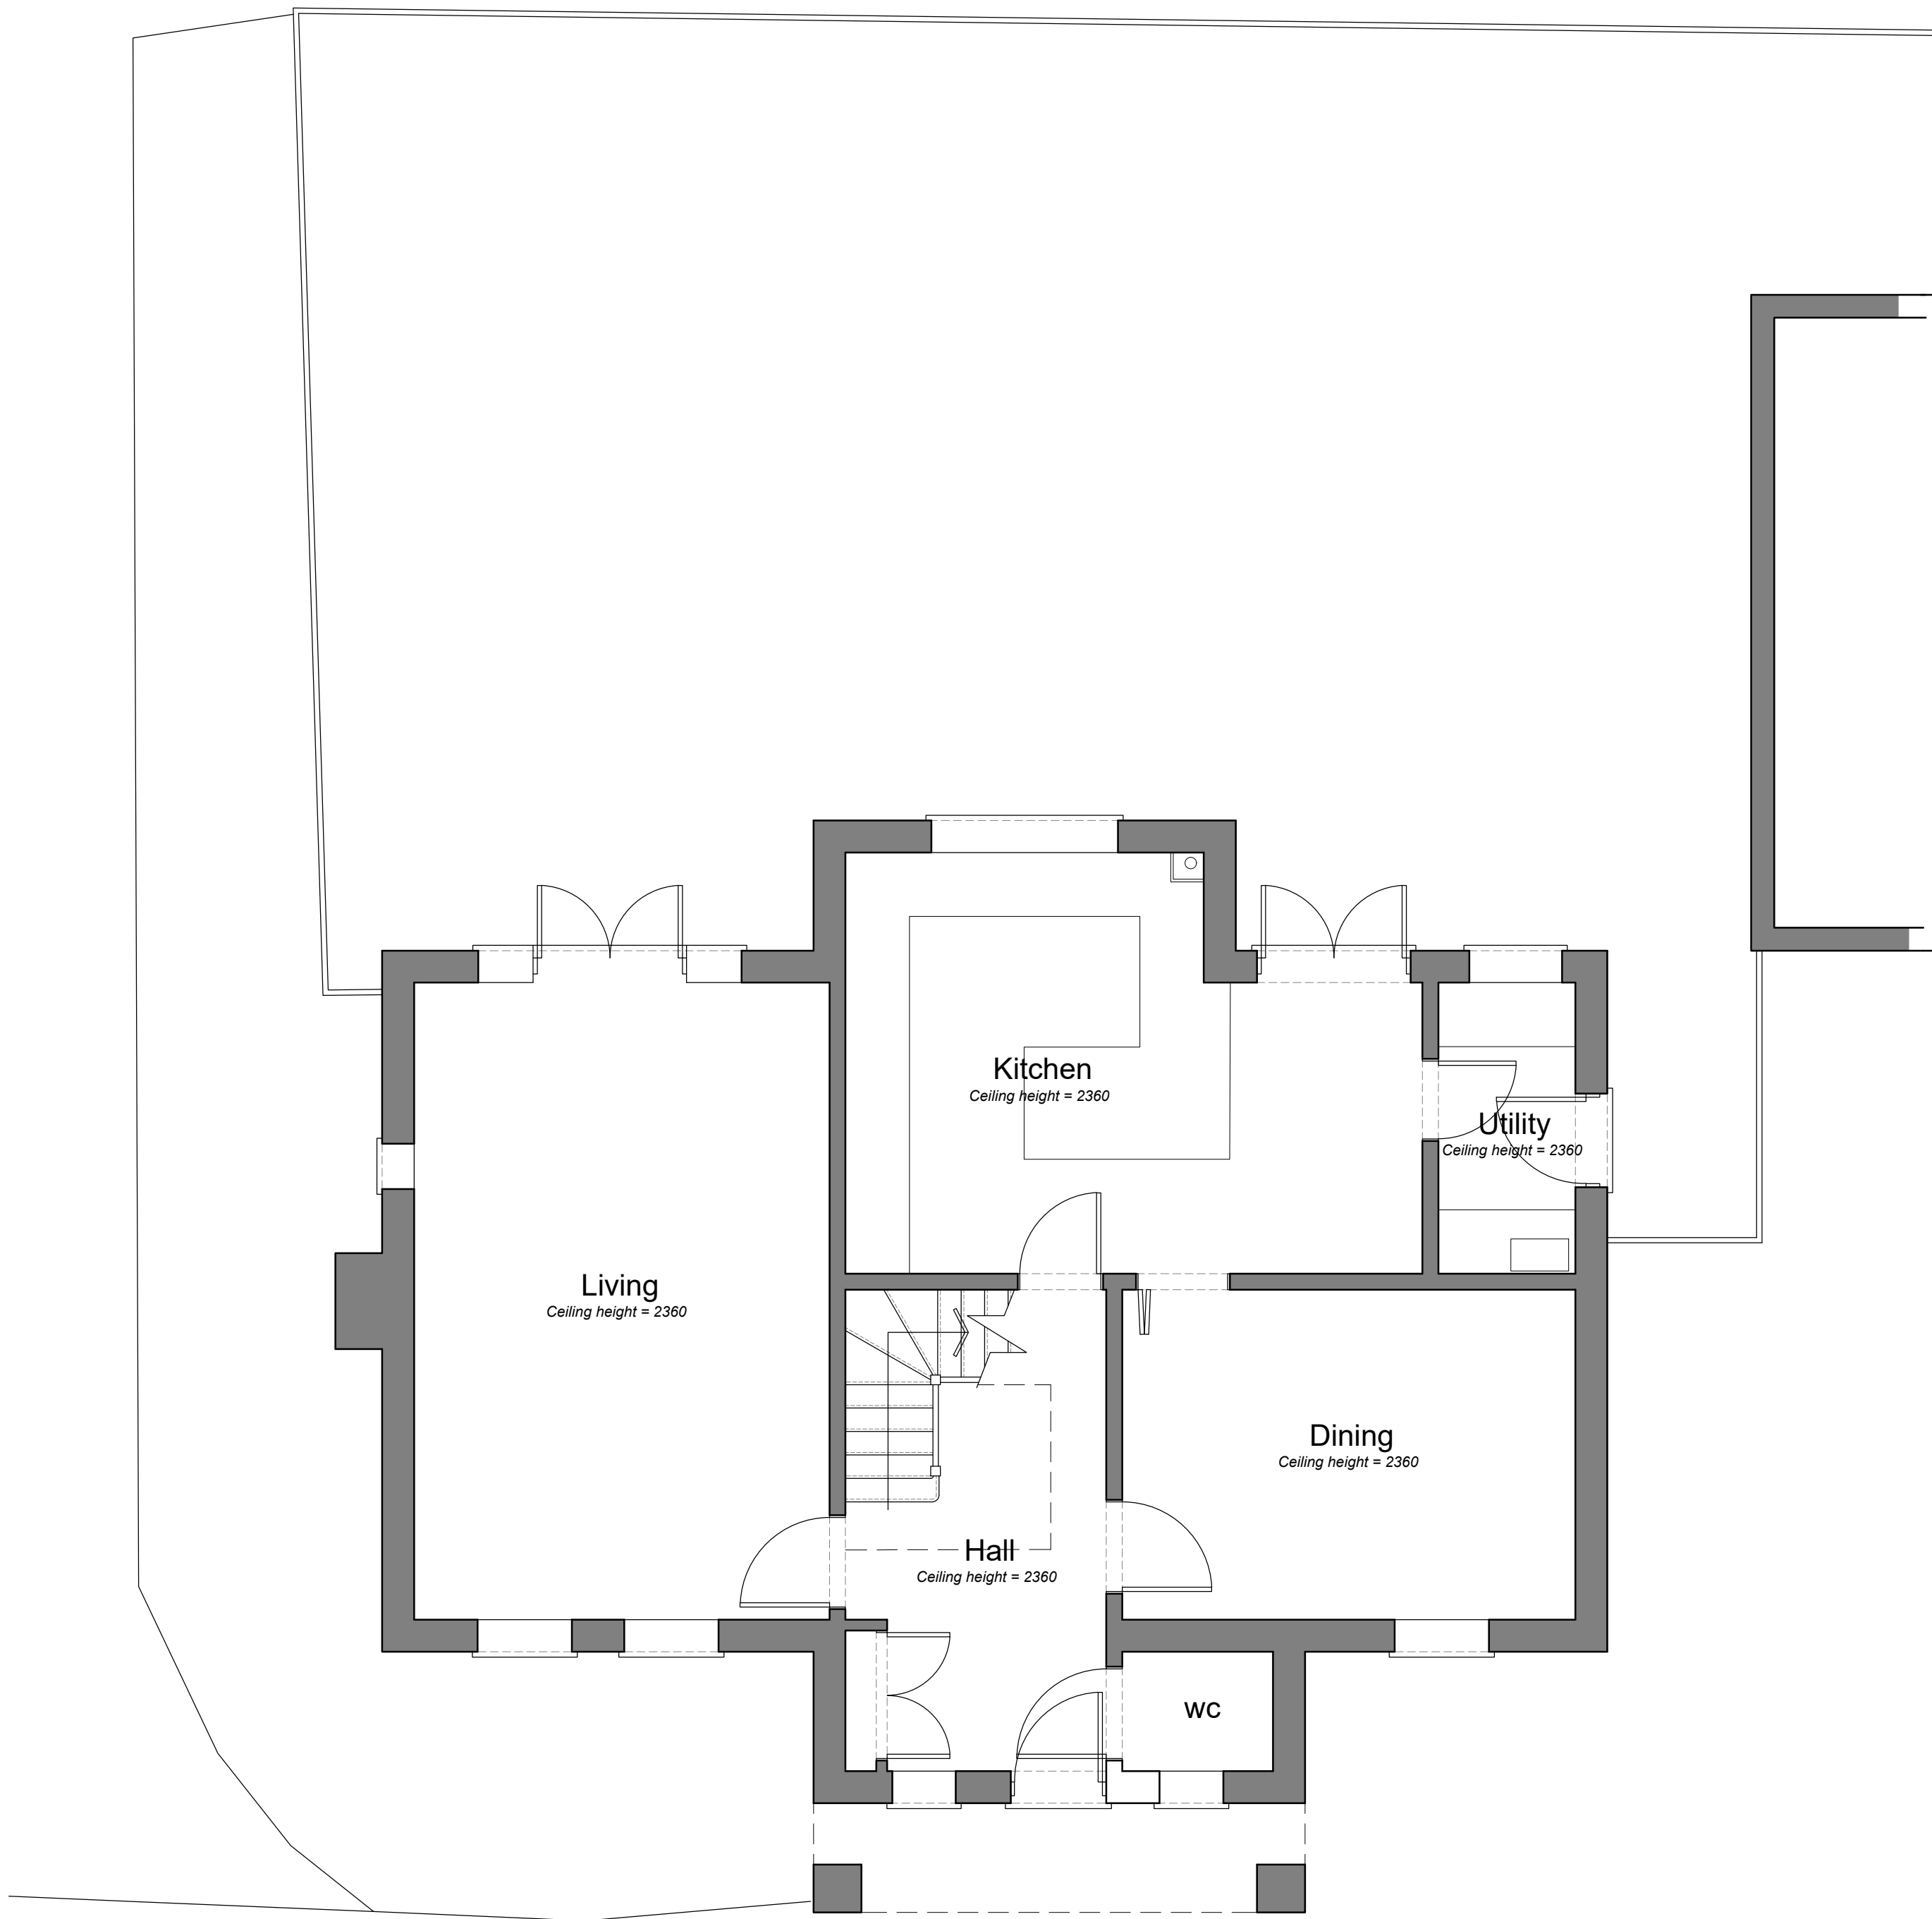


Ground Floor Plan 1:50 Scale

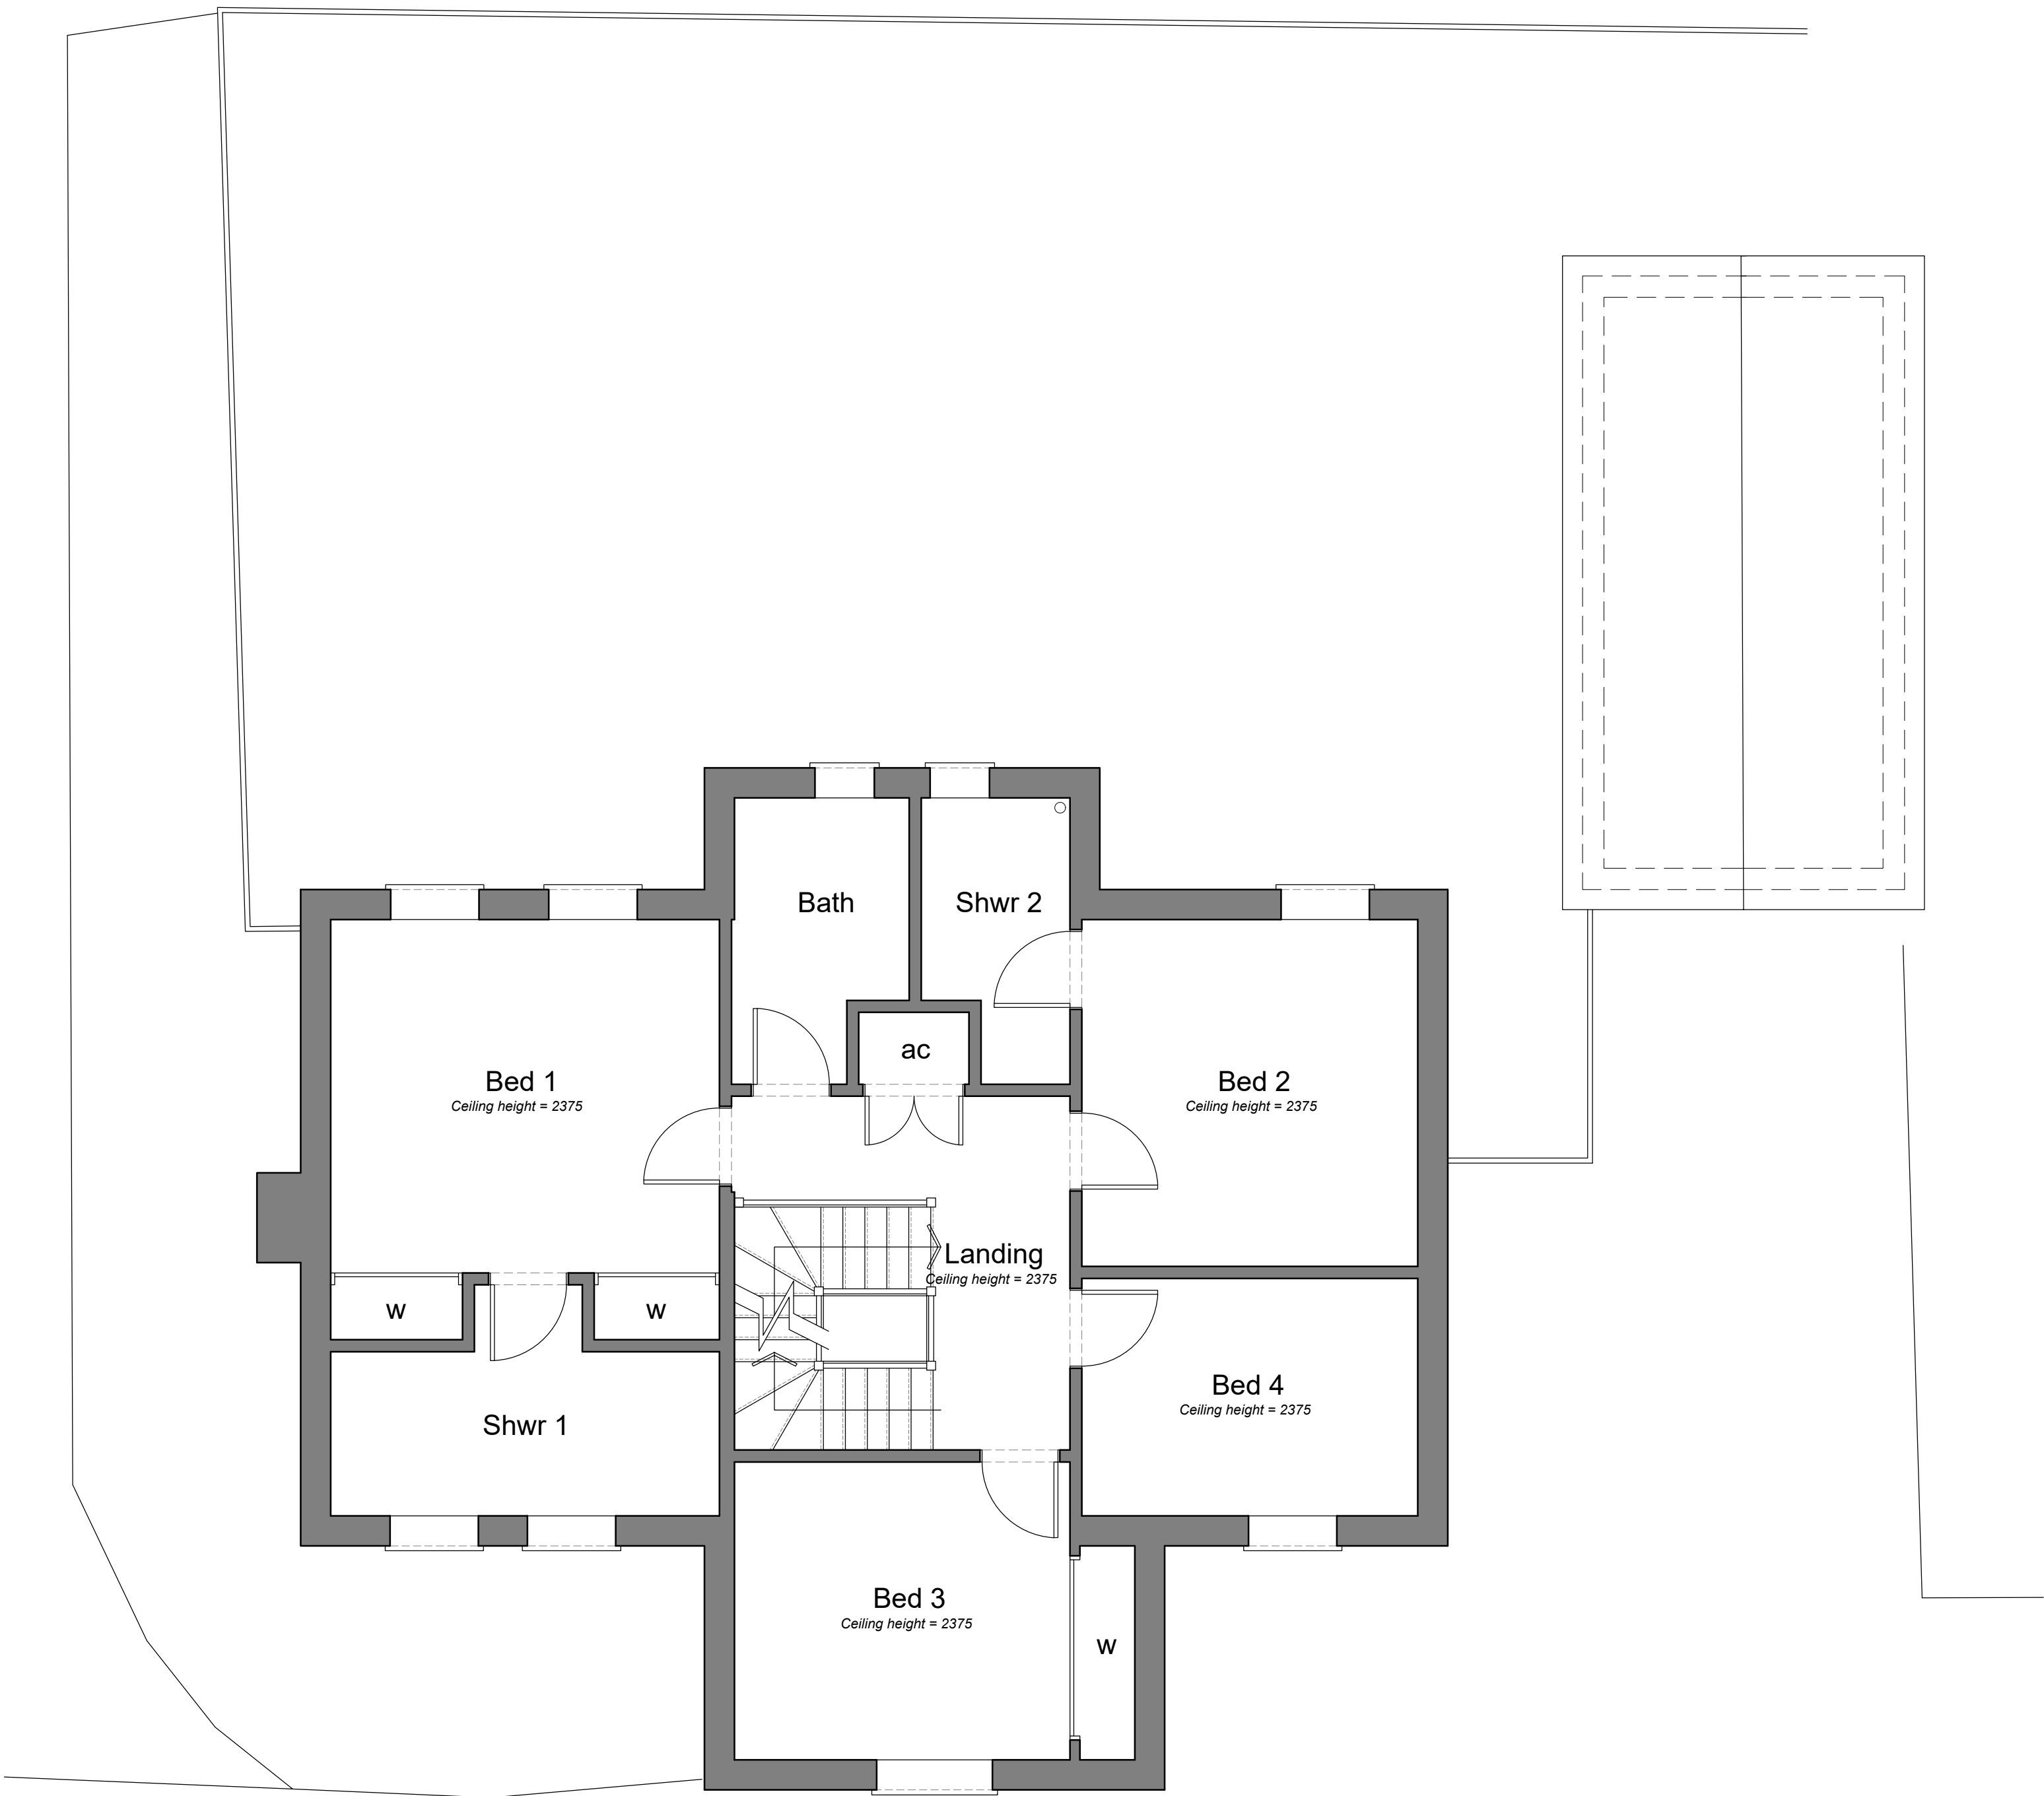

First Floor Plan 1:50 Scale

1:50 scale Bar
This Drawing has been produced for printing onto A1 size paper.
If printing on A3 please use the scale below for reference.

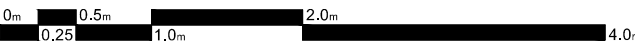

Bonney Architecture
PLANNING & TECHNICAL SERVICES

CLIENT **Mr & Mrs C Harendra** 14 Hornbeam Close
Berkham
Wokingham
RG41 4UR
JOB **24 Ducketts Mead, Shinfield,
Reading, Berkshire, RG2 9GY** 07515 355 770
DRG **EXISTING PLANS** bonneyarchitecture@gmail.com

SCALE **As Shown** DRAWN **P Bonney** DATE **July 2023** | **BA 0252|01**