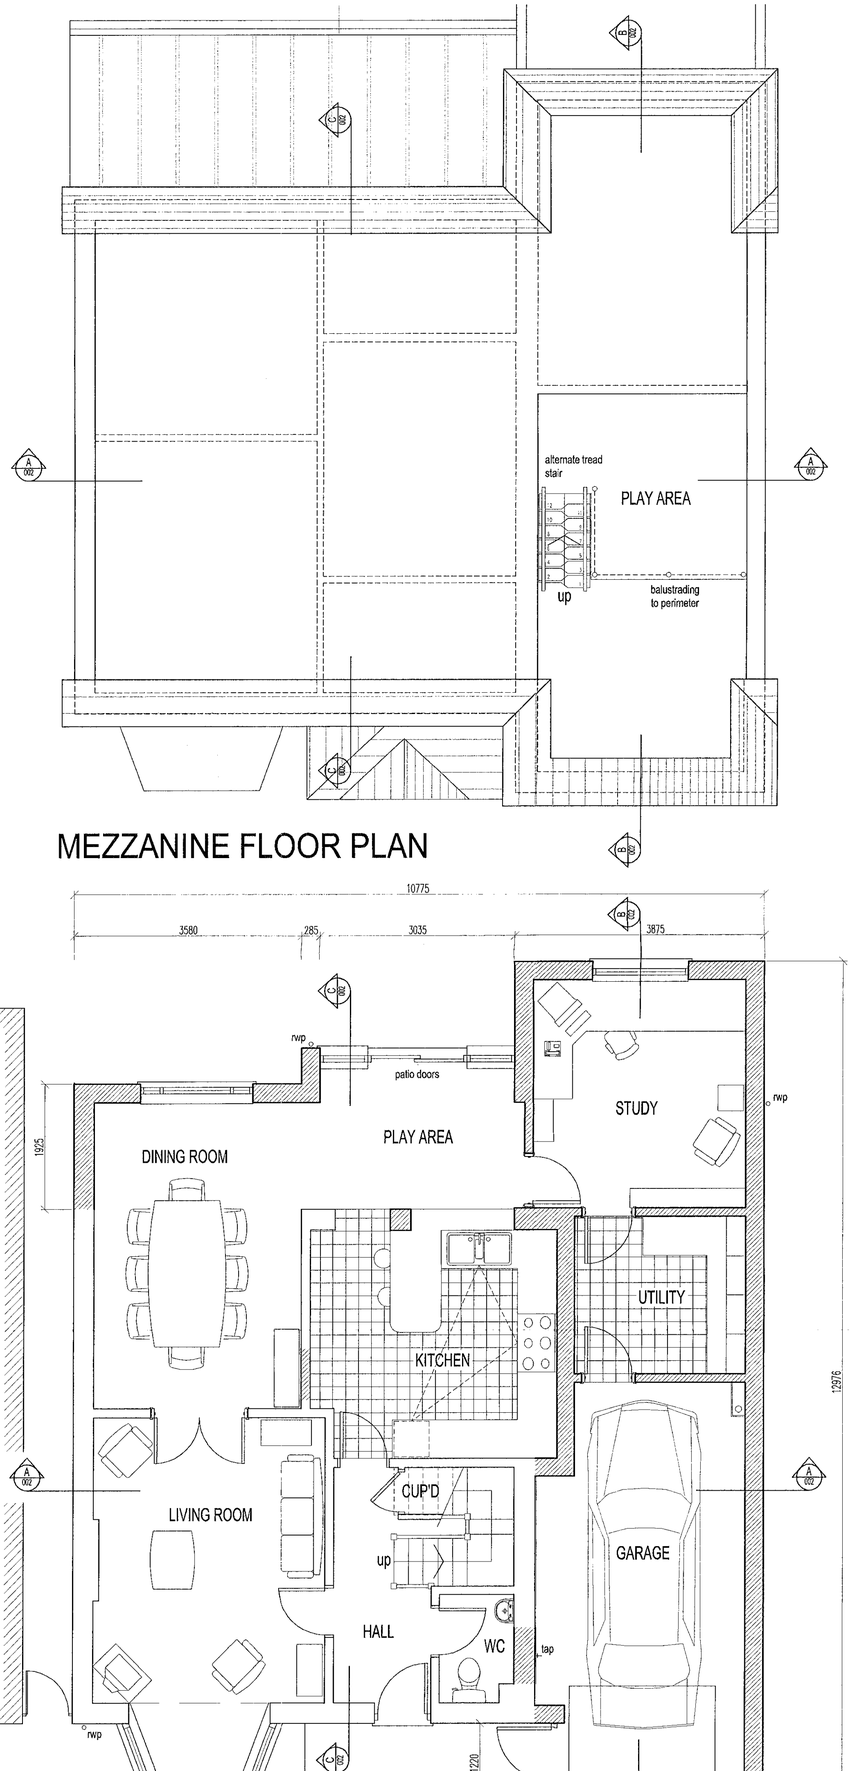

MEZZANINE FLOOR PLAN

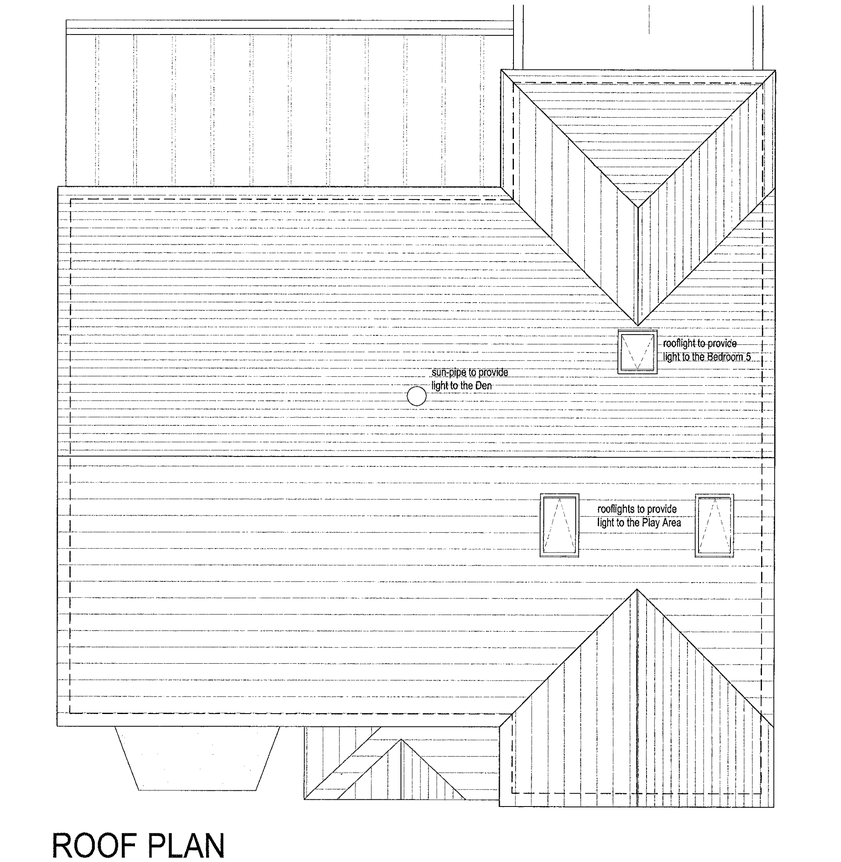

ROOF PLAN

GROUND FLOOR PLAN

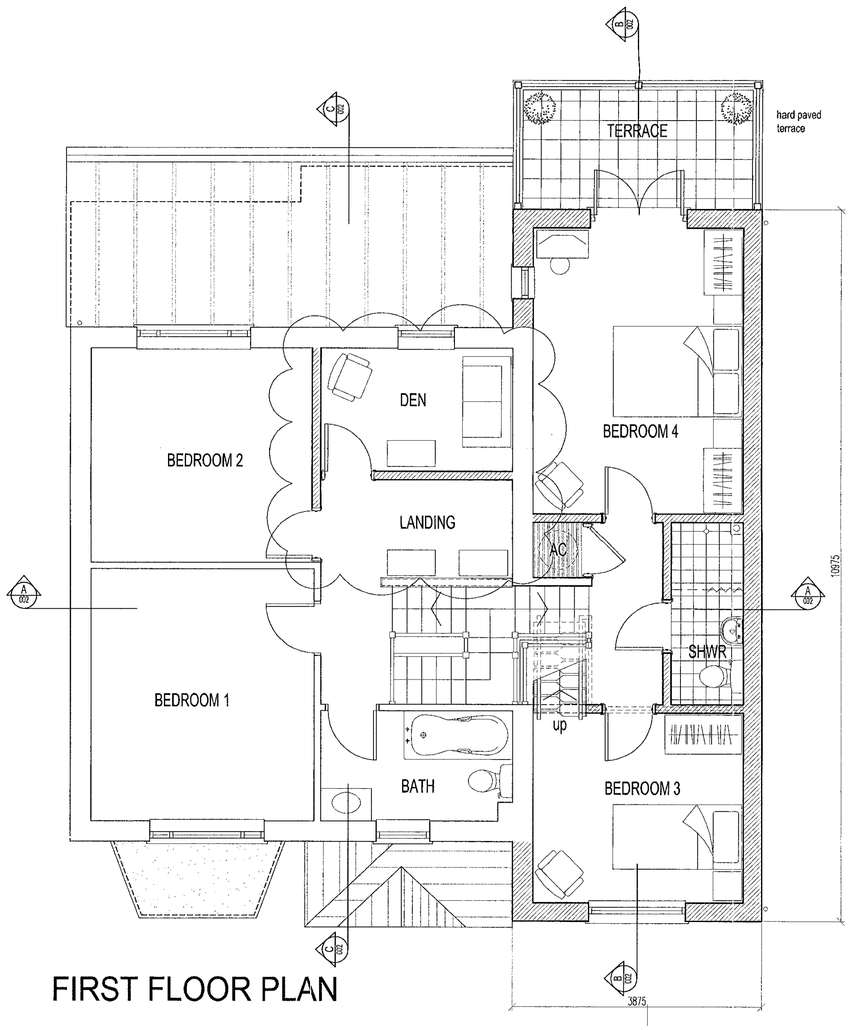

FIRST FLOOR PLAN

Notes

Report any discrepancies to the author.
Do not scale from this drawing.
Copyright Housebam Henderson Architects.

THIS DRAWING TO BE READ IN CONJUNCTION WITH DRAWING NUMBERS 1797 M900, M901 & 002

REFUSED

12.MAR2001* 5543

DELEGATED

Rev	Description	By	Check	Date
P2	First floor configuration amended	bs	mrp	08.03.01
P1	Minor internal modifications	mrp	dmm	15.02.01

househamhenderson
architects
3 Charlecote Mews Staple Gardens Winchester Hampshire SO23 8SR
T 01962 835500 F 01962 835501 winchester@hharchitects.co.uk

Client
Mr. & Mrs. H Cowley

Project
Proposed Extension and Alteration
27 Ridgeway, Wargrave, Reading

Drawing
Proposed Floor Plans

Scale	Date	Author	Checked
1:50 1:100	Jan 2001	mrp	AJ

Project No	Drawing No	Revision
1797	**001**	**P2**



NORTH WEST ELEVATION

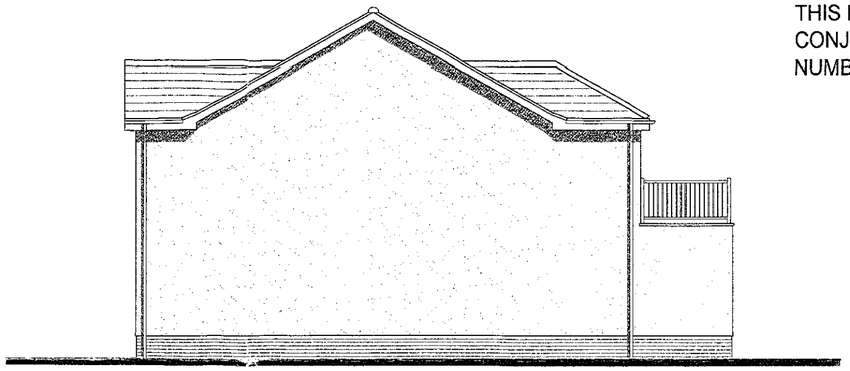

SOUTH WEST ELEVATION

THIS DRAWING TO BE READ IN CONJUNCTION WITH DRAWING NUMBERS 1797 M900, M901 & 001

Notes
Report any discrepancies to the author.
Do not scale from this drawing.
Copyright Housham Henderson Architects.

MATERIALS AND FINISHES

ELEMENT	MATERIAL	COLOUR
WALLS	RENDER FACING BRICKWORK	AS EXISTING AS EXISTING
ROOF	CONCRETE TILES BUILT UP HP MEMBRANE	AS EXISTING GREY
WINDOWS	uPVC	WHITE
FASCIAS & SOFFITS	uPVC	WHITE
RAINWATER GOODS	uPVC	WHITE



SOUTH EAST ELEVATION

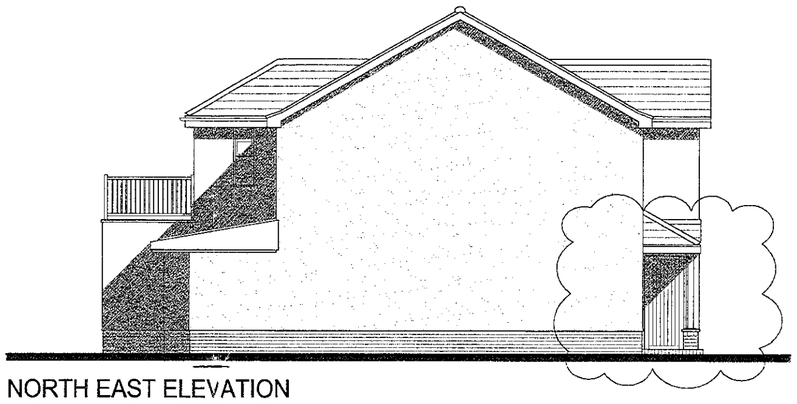

NORTH EAST ELEVATION

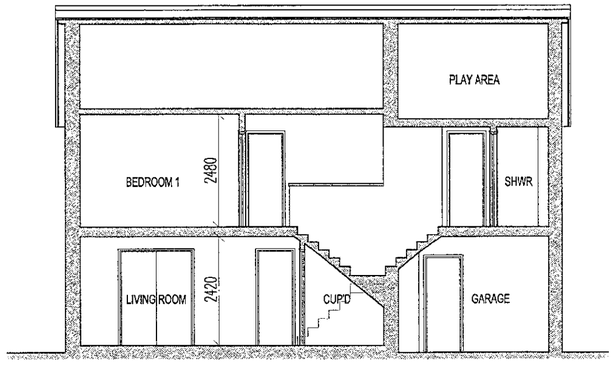

SECTION A-A

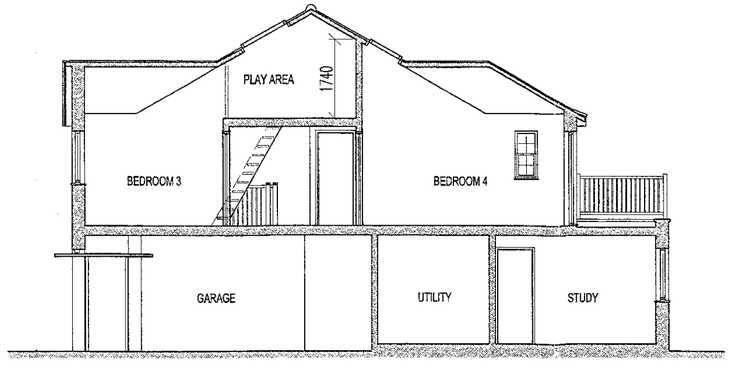

SECTION B-B

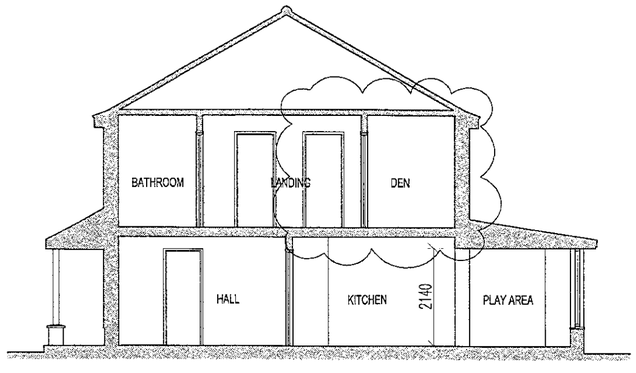

SECTION C-C

REFUSED

12 MAR2001* 3543

DELEGATED

Rev	Description	By	Check	Date
P2	Garage door to NE Elevation added,bs room names amended on sections	mrp		02.03.01
P1	Drawing progressed	mrp	aj	15.02.01

househamhenderson
architects
3 Charlecote Mews Staple Gardens Winchester Hampshire SO23 8SR
T 01962 835500 F 01962 835501 winchester@hharchitects.co.uk

Client
Mr. & Mrs. H Cowley

Project
Proposed Extension and Alteration
27 Ridgeway, Wargrave, Reading

Drawing
Proposed Elevation and Cross Sections

Scale	Date	Author	Checked
1:100	Feb 2001	mrp	

Project No	Drawing No	Revision
1797	**002**	**P2**

Notes

Report any discrepancies to the author.
Do not scale from this drawing.
Copyright Household Henderson Architects.



SITE LOCATION PLAN
1:1250

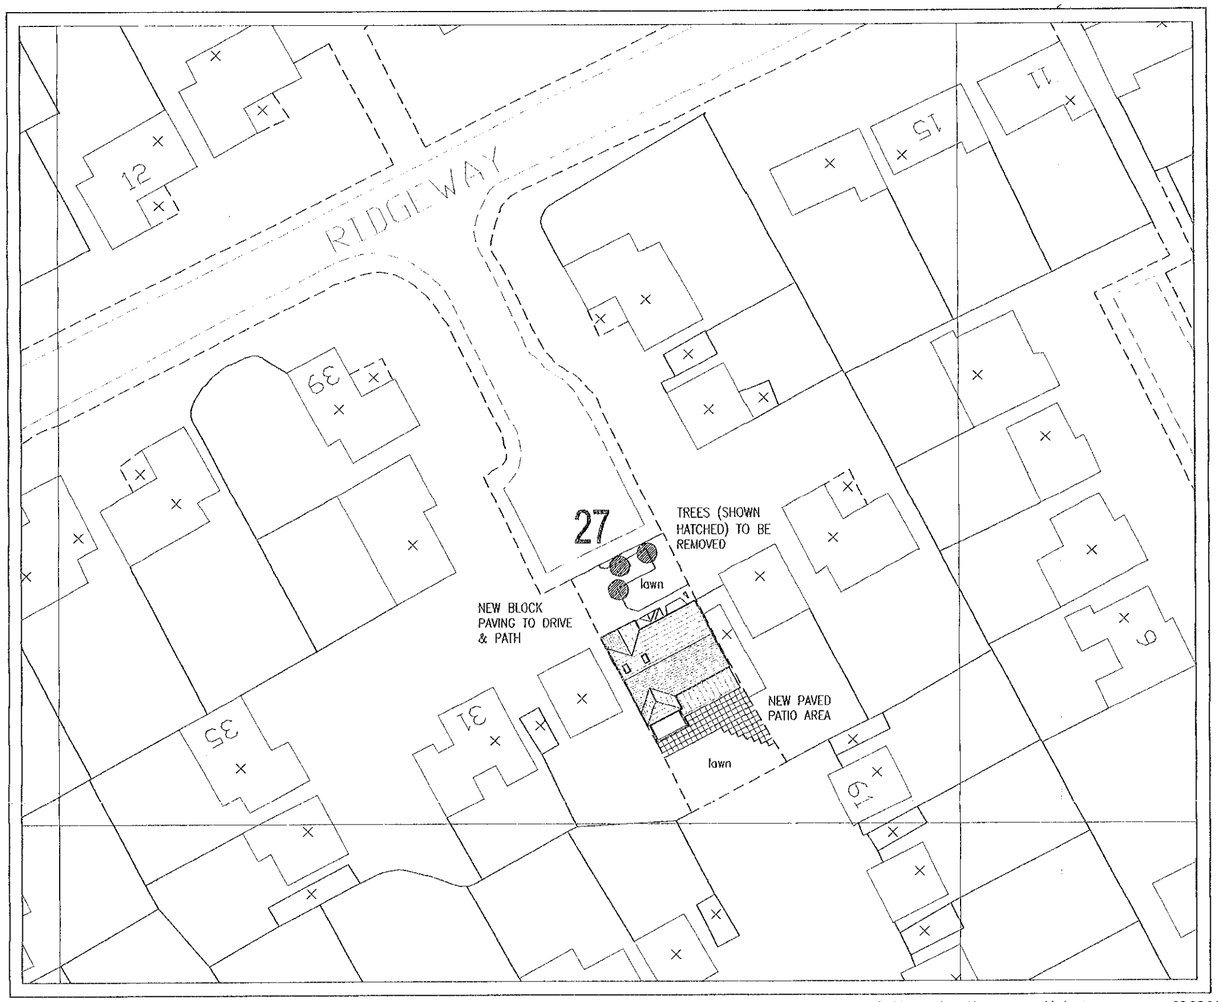

PROPOSED SITE BLOCK PLAN
1:500

12.MAR2001* 3543

DELEGATED

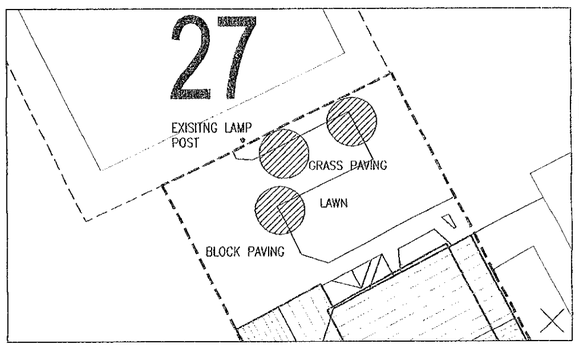

REFUSED

PROPOSED PARKING
3 NO. SPACES
1:200



Rev	Description	By	Check	Date
P2	Curbing and parking space added	bs	mrp	08.03.01
P1	Proposed block plan modified	mrp	dmm	15.02.01

householdhenderson
architects
3 Charlecote Mews Staple Gardens Winchester Hampshire SO23 8SR
T 01962 835500 F 01962 835501 winchester@hharchitects.co.uk

Client
Mr. & Mrs. H Cowley

Project
Alteration and Extension
27 Ridgeway, Wargrave, Reading

Drawing
Site Plans

Scale	Date	Author	Checked
varies	Jan 2001	mrp	

Project No	Drawing No	Revision
1797	**M900**	**P2**

Notes
Report any discrepancies to the author.
Do not scale from this drawing.
Copyright Housham Henderson Architects.

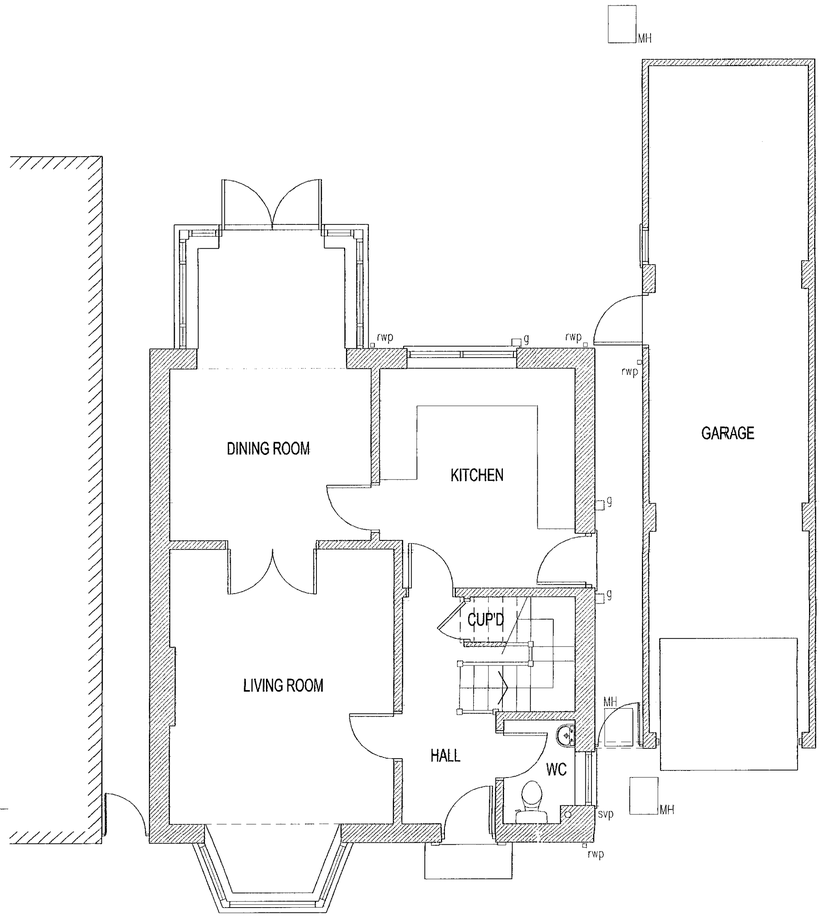

GROUND FLOOR PLAN

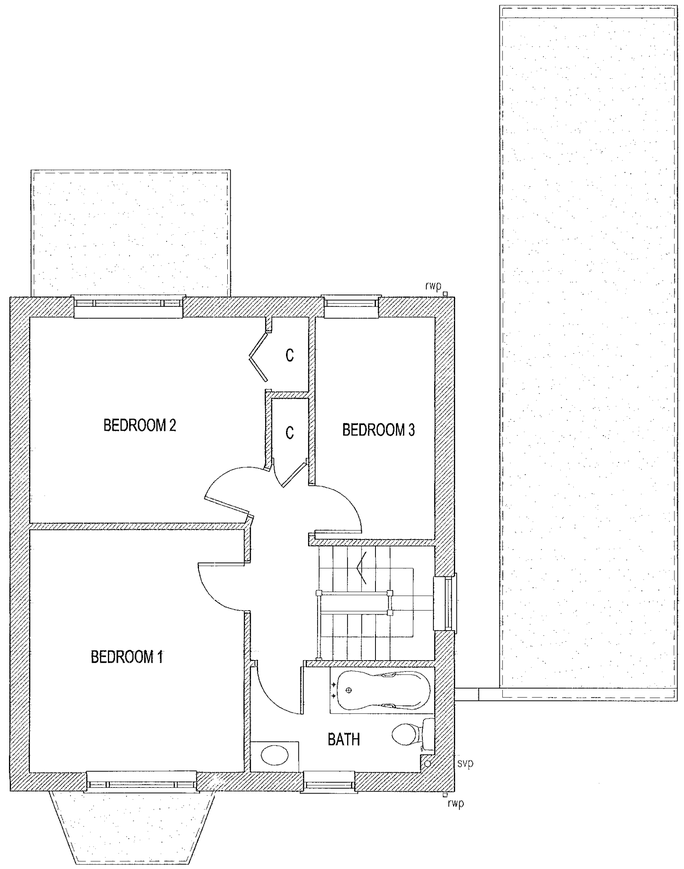

FIRST FLOOR PLAN

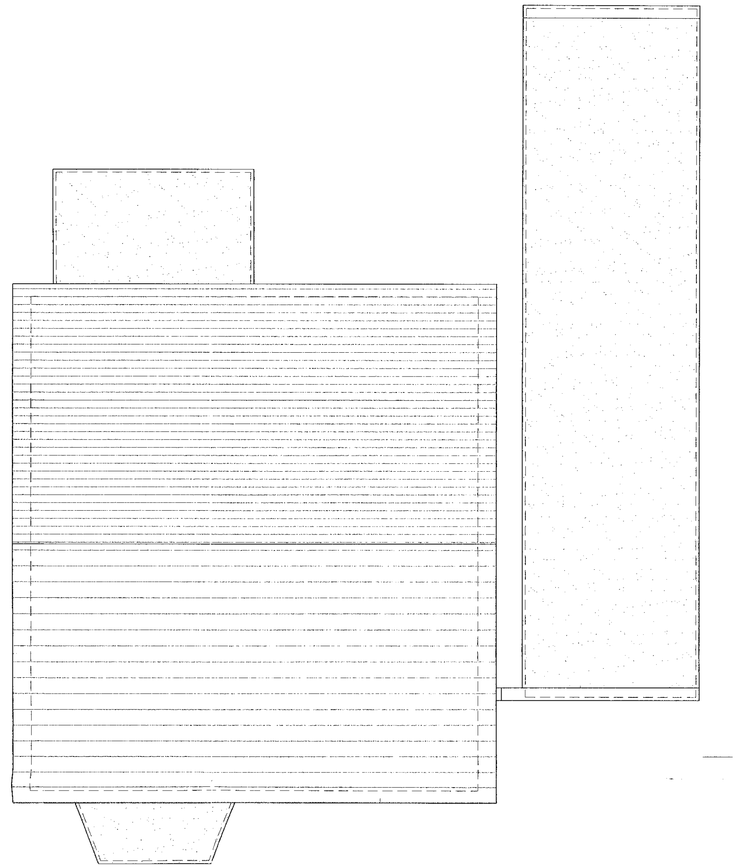

ROOF PLAN

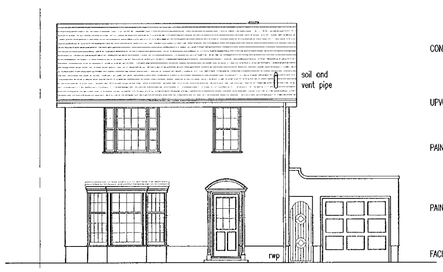

FRONT ELEVATION

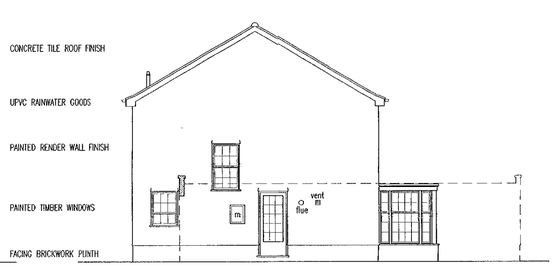

SIDE ELEVATION

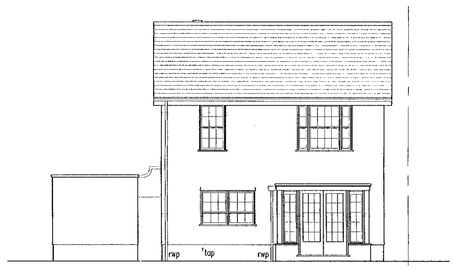

REAR ELEVATION

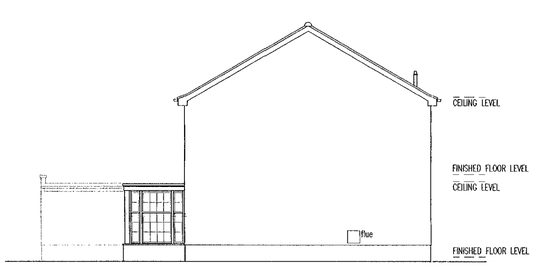

SIDE ELEVATION

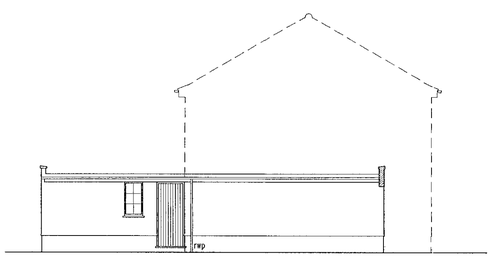

GARAGE ELEVATION

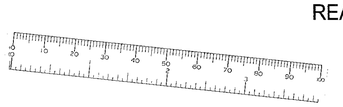

REFUSED
DELEGATED
12.MAR2001* 3543
12.MAR2001* 3543

Rev	Description	By	Check	Date

househamhenderson
architects
3 Charlecote Mews Staple Gardens Winchester Hampshire SO23 8SR
T 01962 835500 F 01962 835501 winchester@hharchitects.co.uk

Client
Mr. & Mrs. H Cowley

Project
Proposed Extension and Alteration
27 Ridgeway, Wargrave, Reading

Drawing
Existing Plans & Elevations

Scale	Date	Author	Checked
1:50 1:100	Jan 2001	mrp	AJ

Project No	Drawing No	Revision
1797	**M901**	**P0**

1797 M901 P0