


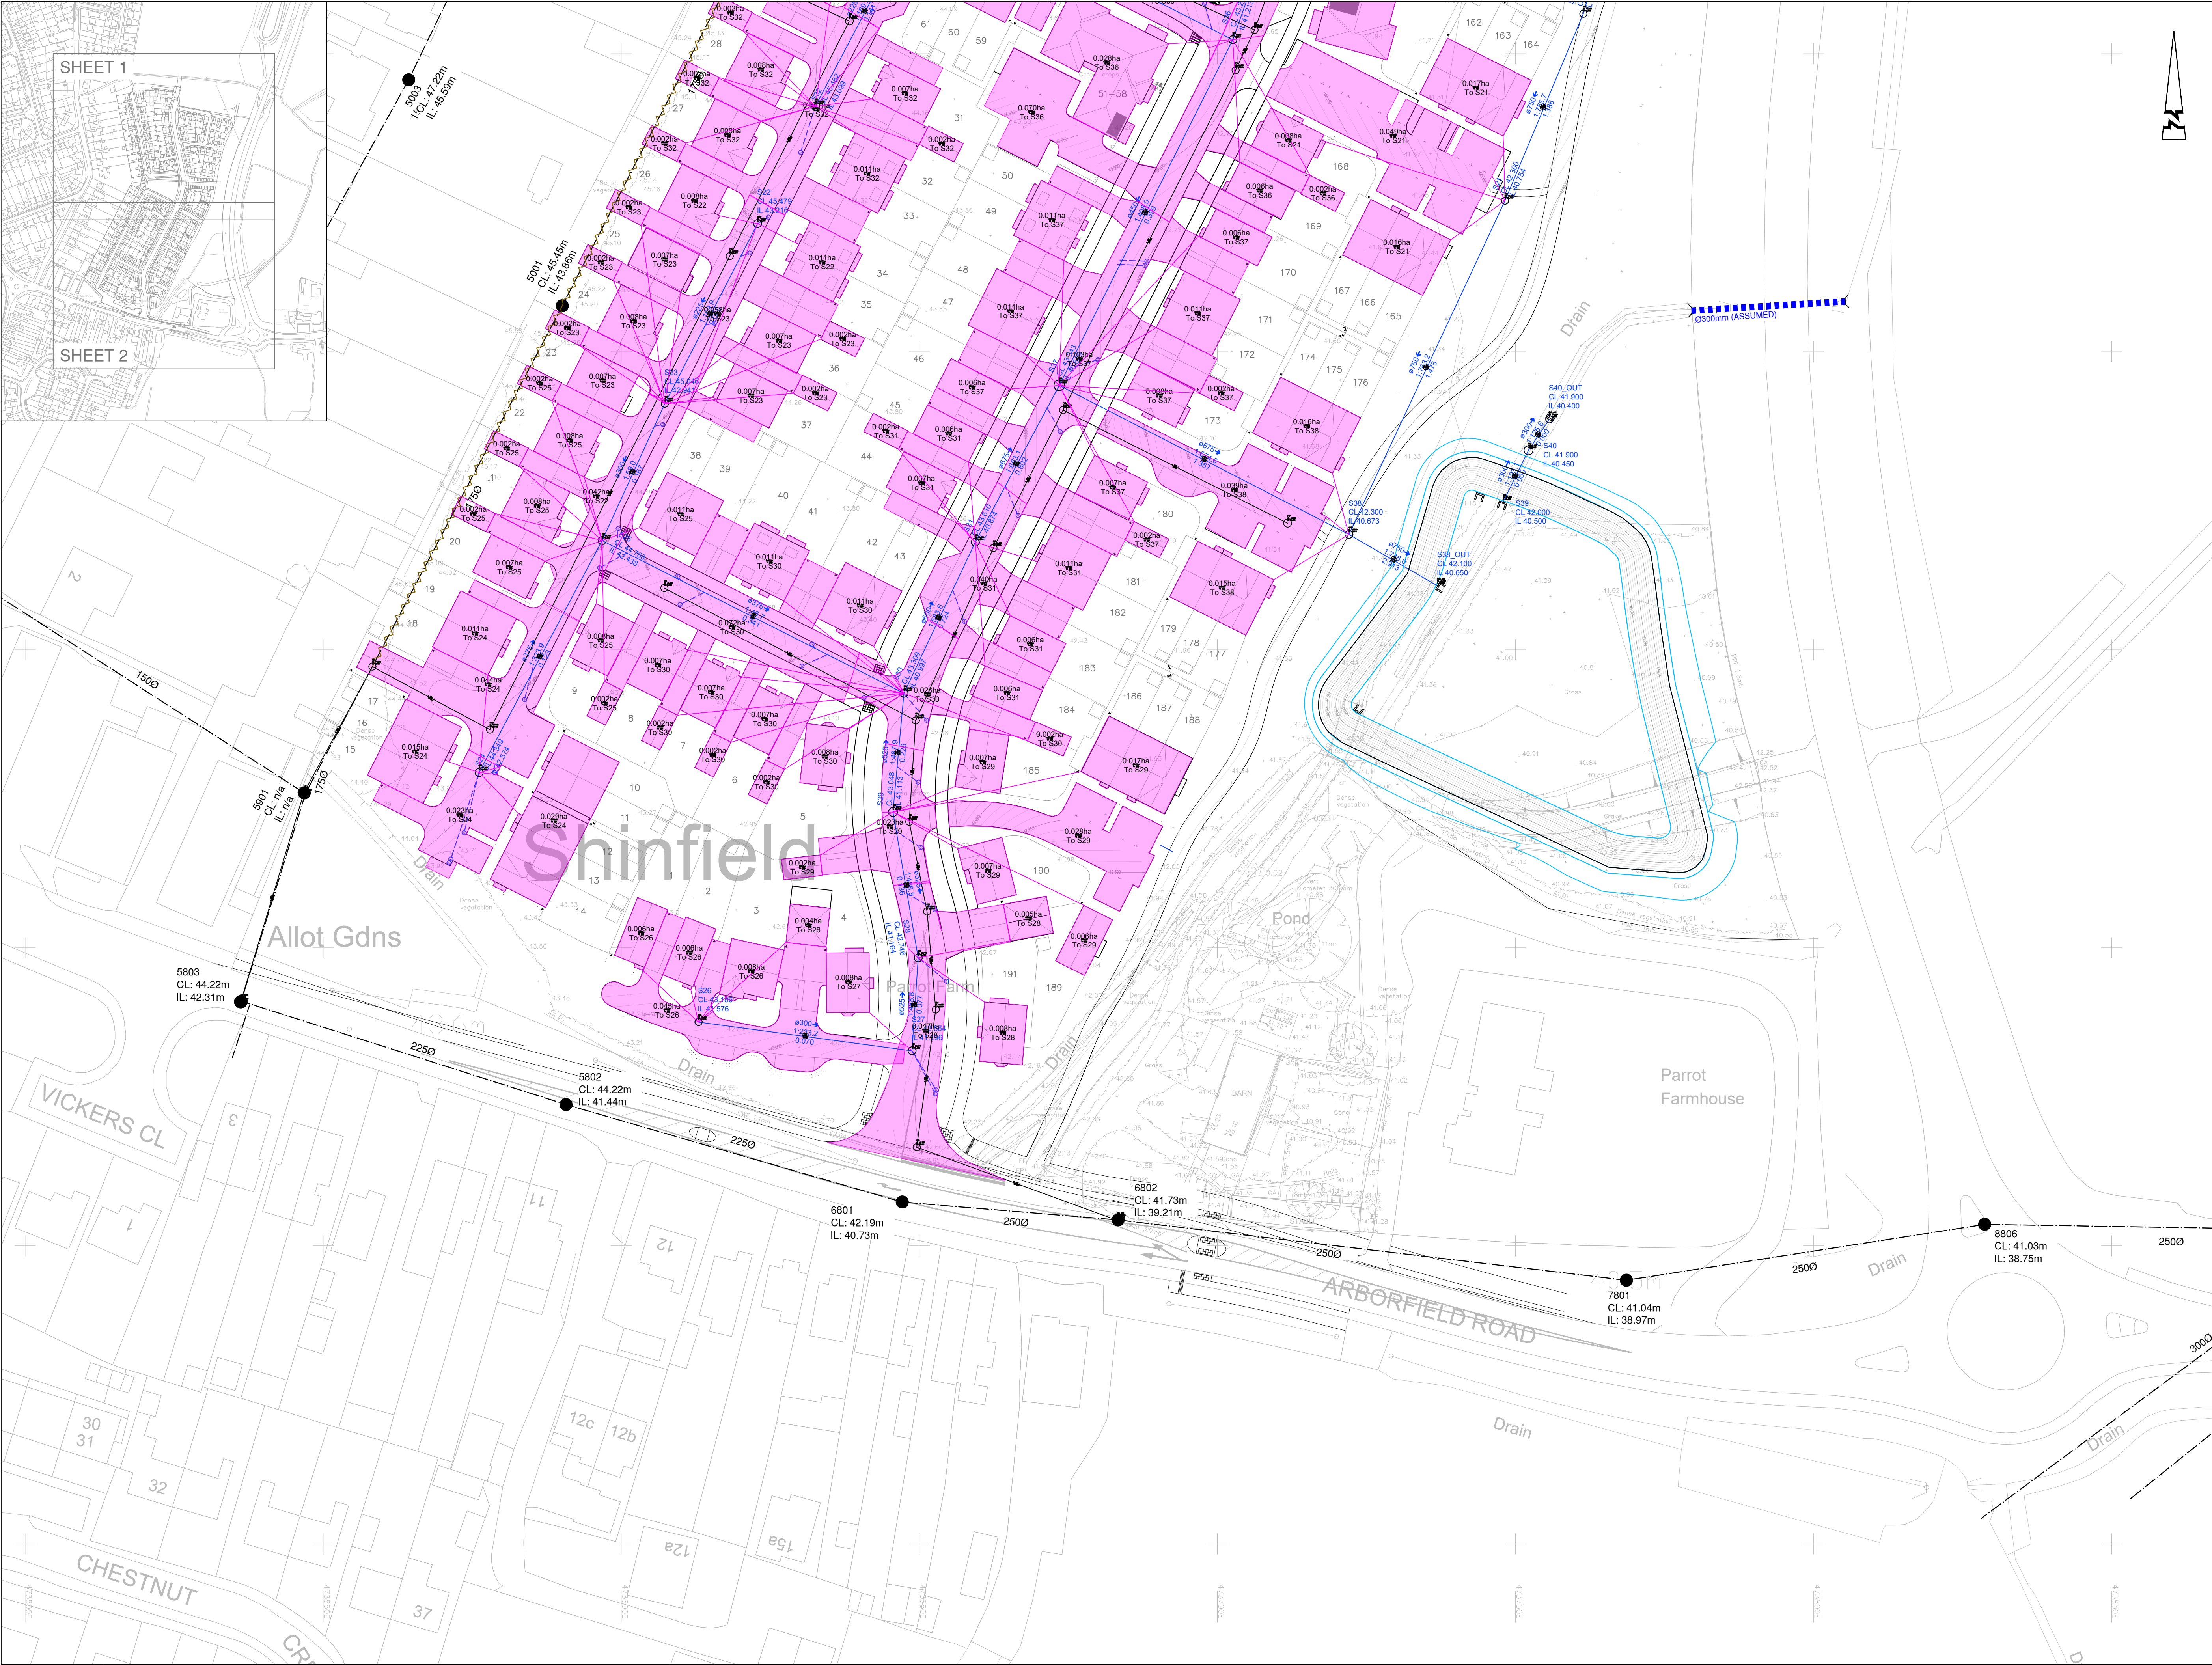

© ABLEY LETCHFORD PARTNERSHIP LTD.
This drawing should not be reproduced without consent.

SURFACE WATER CATCHMENT NOTES:

1. Do not scale.
2. This drawing is to be read in conjunction with and checked against all other drawings, Engineering details, Specification and any structural, Geotechnical or other specialist document provided.
3. Total catchment areas shown do not include urban creep. Refer to drainage calculations.
4. Catchment areas refer only to parcels under current RM application.
5. Coefficient of discharge (Cv) has been modelled at 1.0 for robustness.

KEY

- Existing Adopted Sewer
- Proposed adoptable sewer & MH
- Adoptable manholes Type 4
- Highway gully and 150mmØ connection
- Headwall
- Drainage Area of 65% hardstanding

Scale 1:500

D	08.24	Catchments updated	TC	DS
C	08.24	Updated Layout	TC	EP
B	07.24	Updated Drainage Design	AS	DS
A	06.24	First Issue	LC	DS
Rev	Date	Description	Drawn	Checked

AL ABLEY LETCHFORD PARTNERSHIP
Consulting Engineers
3 Tealgate, Charnham Park
Hungerford, Berkshire RG17 0YT
www.alpce.co.uk Tel: 01488 684390

Client
BELLWAY HOMES

Project
LAND NORTH OF ARBORFIELD ROAD, SHINFIELD

Title
FULL APPLICATION SW CATCHMENT PLAN SHEET 2

Status

Scale 1:500 @ A1	Date JUNE 2024	Drawn LC	Checked DS
Drawing No. HD008-FA-512	Revision D		