


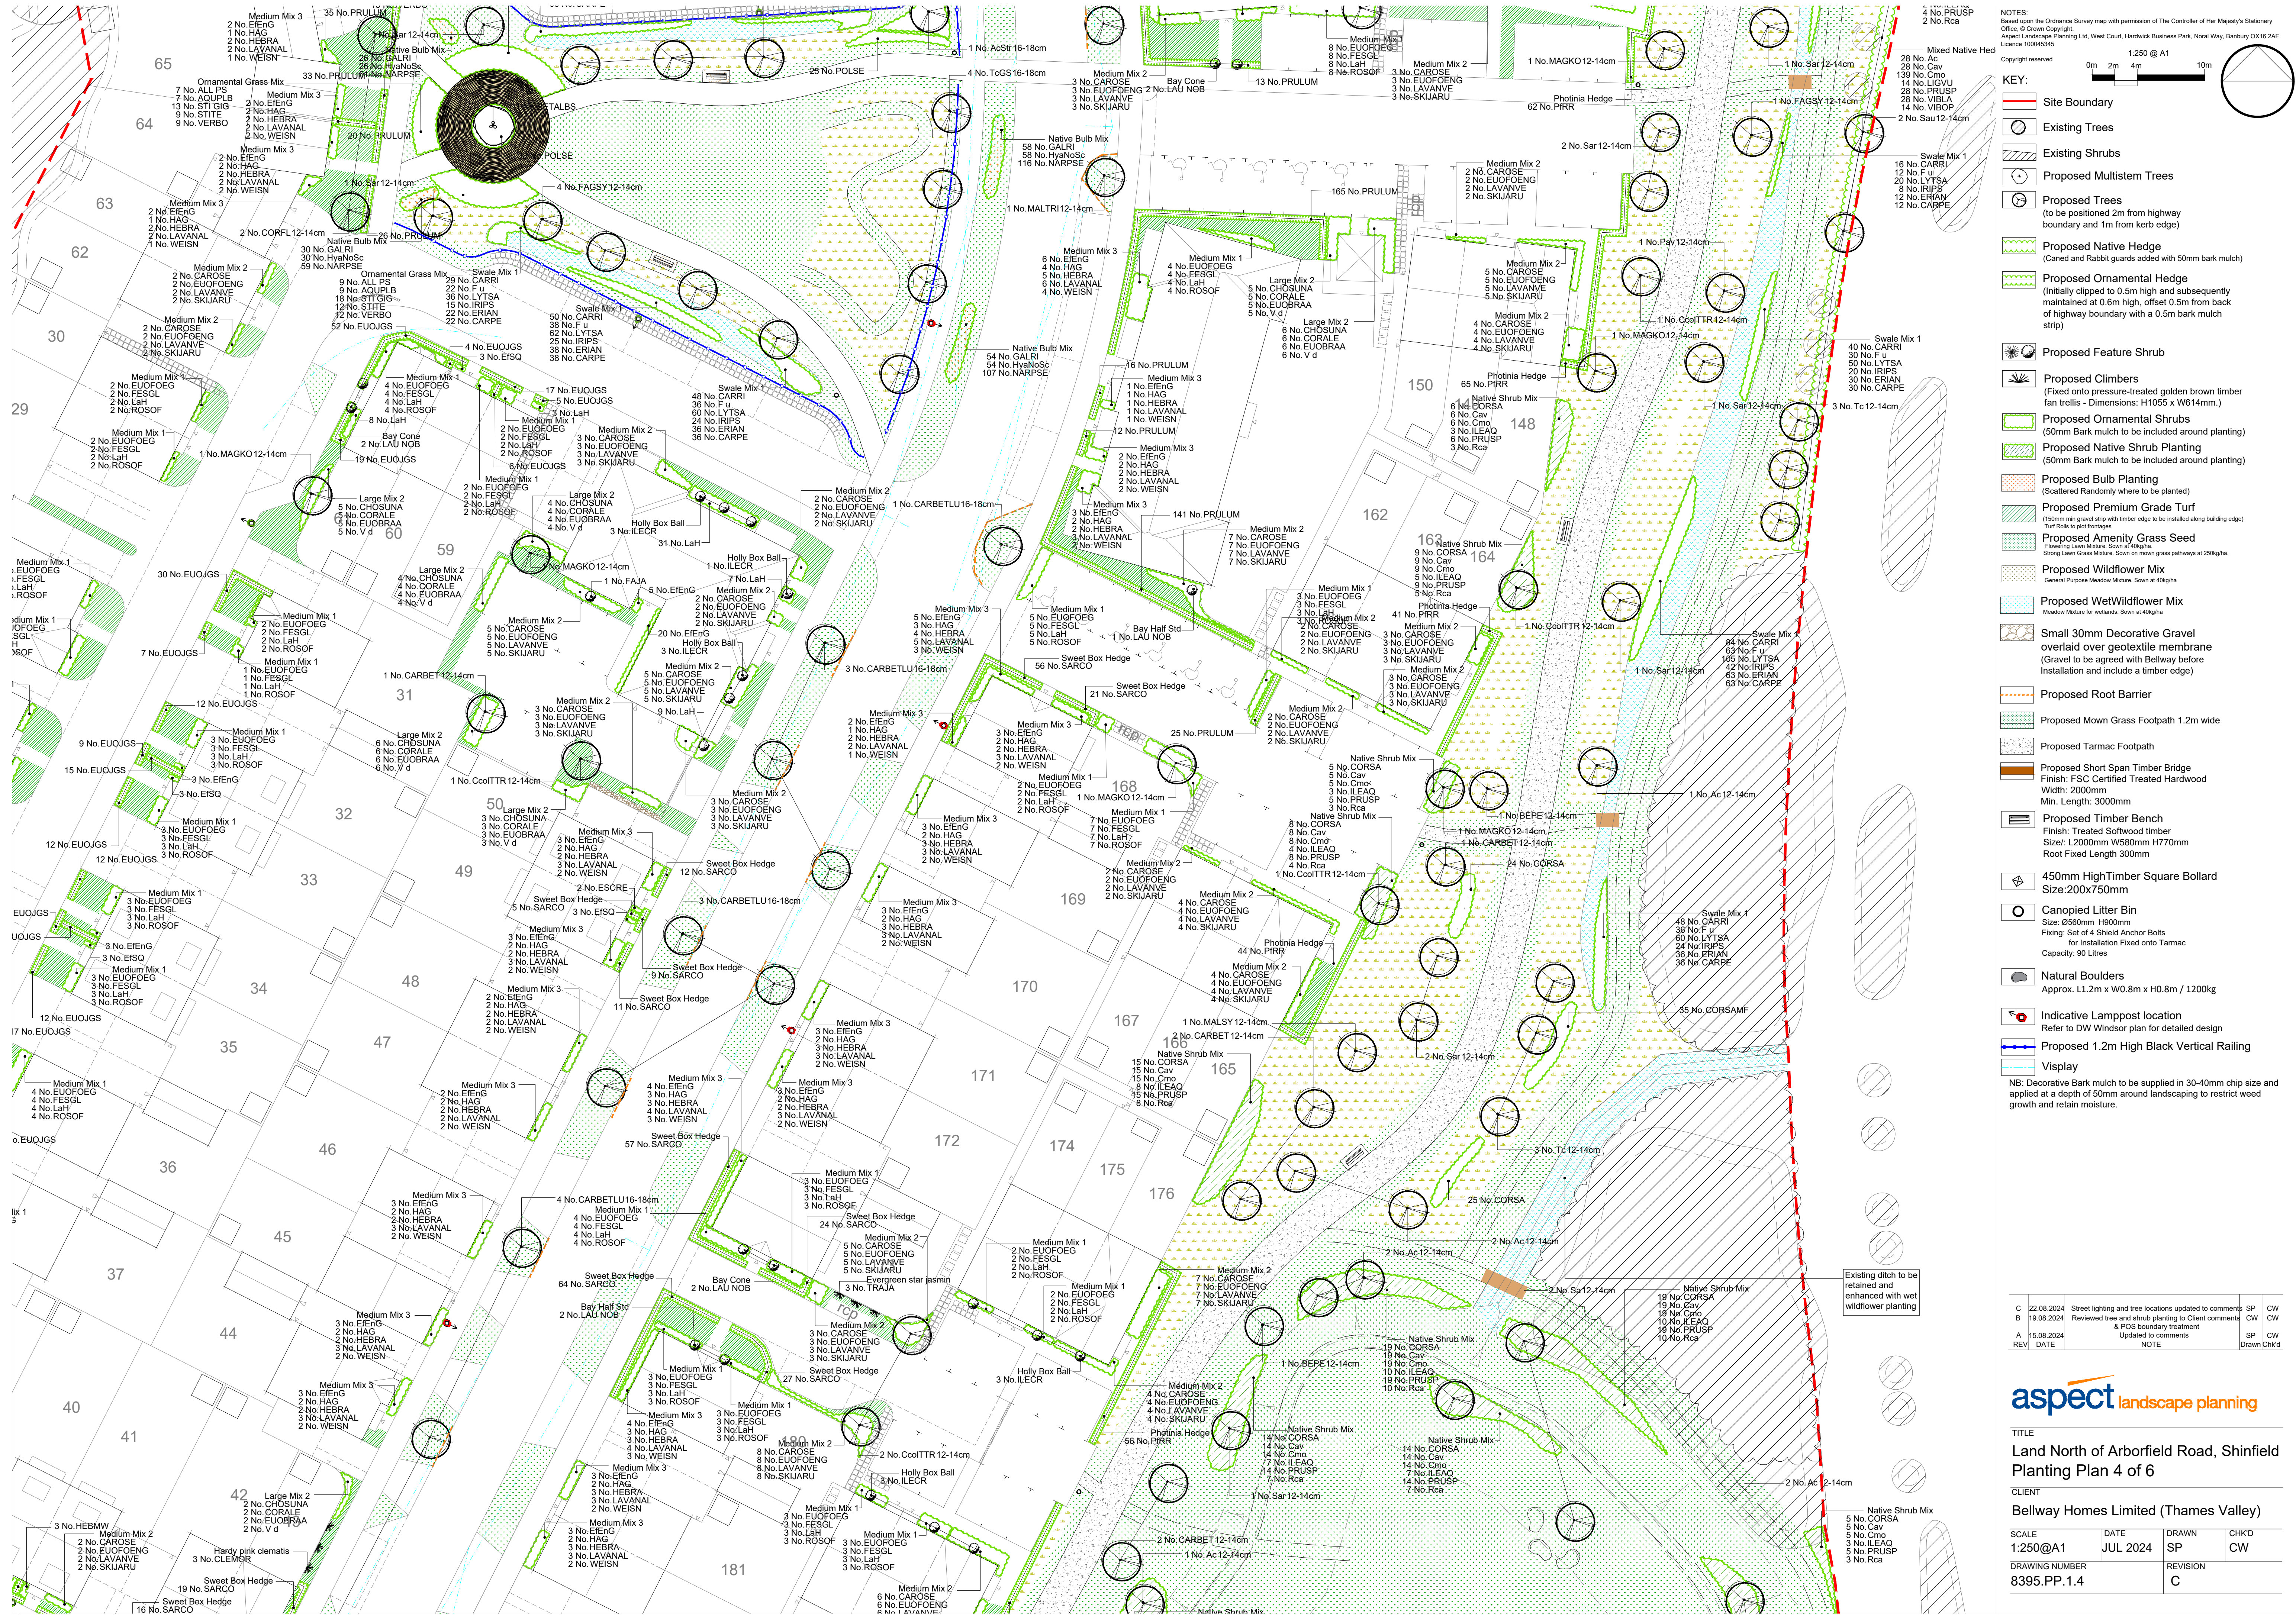

C	22.08.2024	Street lighting and tree locations updated to comments	SP	CW
B	19.08.2024	Reviewed tree and shrub planting to Client comments & POS boundary treatment Updated to comments	CW	CW
A	15.08.2024		SP	CW
REV	DATE	NOTE	Drawn	Chk'd

aspect landscape planning

TITLE

Land North of Arborfield Road, Shinfield
Planting Plan 4 of 6

CLIENT
Bellway Homes Limited (Thames Valley)

SCALE 1:250@A1	DATE JUL 2024	DRAWN SP	CHK'D CW
DRAWING NUMBER 8395.PP.1.4		REVISION C	