

Planting Schedule

Trees					
Number	Abbreviation	Species	Specification	Girth	Height
13 -	Ac	Acer campestre	Heavy Standard :Clear Stem min. 200 :RB	12-14cm	3.5-4.0m
1 -	AcStr	Acer campestre 'Streetwise'	Advanced Nursery Stock :Clear Stem min. 200 :RB	16-18cm	4.0-4.5m
9 -	BEPE	Betula pendula	Heavy Standard :Clear Stem min. 200 :RB	12-14cm	3.5-4.0m
3 -	BETALBS	Betula albosinensis var. septentrionalis	Advanced Nursery Stock: Multistem 3 stems :Clear Stem min. 150 :C		3.5-4.0m
13 -	CARBET	Carpinus betulus	Heavy Standard :Clear Stem min. 200 :RB	12-14cm	3.5-4.0m
27 -	CARBETLU	Carpinus betulus 'Lucas'	Advanced Nursery Stock :Clear Stem min. 200 :RB	16-18cm	4.0-4.5m
2 -	Cav	Corylus avellana	Heavy Standard :Clear Stem min. 200 :RB	12-14cm	3.5-4.0m
10 -	CoolTTR	Corylus columna 'Te Terra Red'	Heavy Standard :Clear Stem min. 200 :RB	12-14cm	3.5-4.0m
2 -	CORFL	Cornus florida	Heavy Standard :Clear Stem min. 200 :RB	12-14cm	3.5-4.0m
10 -	FAGSY	Fagus sylvatica	Heavy Standard :Clear Stem min. 200 :RB	12-14cm	3.5-4.0m
14 -	MAGKO	Magnolia kobus	Heavy Standard :Clear Stem min. 200 :RB	12-14cm	3.5-4.0m
13 -	MALSY	Malus sylvestris	Heavy Standard :Clear Stem min. 200 :RB	12-14cm	3.5-4.0m
1 -	MALTRI	Malus triobata	Heavy Standard :Clear Stem min. 200 :RB	12-14cm	3.5-4.0m
5 -	Pav	Prunus avium	Heavy Standard :Clear Stem min. 200 :RB	12-14cm	3.5-4.0m
3 -	Qr	Quercus robur	Heavy Standard :Clear Stem min. 200 :RB	12-14cm	3.5-4.0m
7 -	Sa	Salix alba	Heavy Standard :Clear Stem min. 200 :RB	12-14cm	3.5-4.0m
17 -	Sar	Sorbus aria	Heavy Standard :Clear Stem min. 200 :RB	12-14cm	3.5-4.0m
4 -	Sau	Sorbus aucuparia	Heavy Standard :Clear Stem min. 200 :RB	12-14cm	3.5-4.0m
14 -	Tc	Tilia cordata	Heavy Standard :Clear Stem min. 200 :RB	12-14cm	3.5-4.0m
4 -	TcGS	Tilia cordata 'Green Spire'	Advanced Nursery Stock :Clear Stem min. 200 :RB	16-18cm	4.0-4.5m
Total :172 -					

Shrubs					
Number	Abbreviation	Species	Specification	Height	Pot Size Density
142 -	CORSA	Cornus sanguinea	Branched :7/8 brks	60-80cm	10L 3/m²
112 -	CORSAMF	Cornus sanguinea 'Midwinter Fire'	Branched :7/8 brks	60-80cm	10L 3/m²
42 -	CORSTKEG	Cornus stolonifera 'Kelsey Gold'	Branched :6/7 brks	60-80cm	10L 3/m²
35 -	EfEnG	Euonymus fortunei 'Emerald 'n' Gold'	Bushy :3/4 brks	30-40cm	10L 5/m²
22 -	EfSQ	Euonymus fortunei 'Silver Queen'	Bushy :3/4 brks	30-40cm	10L 5/m²
2 -	ESCRE	Escallonia 'Red Elf'	Bushy :3/4 brks	40-60cm	10L 3/m²
753 -	EUOJGS	Euonymous japonicus 'Green spire '	Bushy :3/6 brks :Clipped level at 0.4m high	30-40cm	10L 4/m
6 -	FAJA	Fatsia japonica	Branched :4/6 brks	100-125cm	15L Counted
2 -	HAG	Hebe 'Autumn Glory'	Bushy :3/4 brks	30-40cm	10L 3/m²
36 -	HEBMW	Hebe 'Mrs Winder'	Bushy :5/6 brks	30-40cm	10L 3/m²
38 -	HEBRA	Hebe rakaiensis	Bushy :5/6 brks	30-40cm	10L 3/m²
25 -	ILECR	Ilex crenata	Bushy: Clipped Holly box ball :3/6 brks	40-60cm	10L Counted
87 -	LaH	Lavandula angustifolia 'Hidcote'	Bushy :3/4 brks	30-40cm	10L 4/m²
20 -	LAU NOB	Laurus nobilis	Bushy: Clipped bay cone :5/6 brks	100-125cm	15-20L Counted
5 -	LAU NOB	Laurus nobilis	Half standard clipped ball top :5/6 brks	125-150cm	15-20L Counted
24 -	LAVANAL	Lavandula angustifolia 'Alba'	Bushy :4/5 brks	30-40cm	10L 3/m²
6 -	LAVANDB	Lavandula angustifolia 'Dwarf Blue'	Bushy :3/4 brks	30-40cm	10L 4/m²
10 -	SJRu	Skimmia japonica 'Rubella'	Bushy :5/6 brks	30-40cm	10L 3/m²

Ferns					
Number	Abbreviation	Species	Specification	Pot Size	Density
25 -	ASPSC	Asplenium scolopendrium	Full Pot	3L	3/m²
63 -	POLSE	Polystichum setiferum	Full Pot	3L	3/m²

Climbers					
Number	Abbreviation	Species	Specification	Height	Pot Size
12 -	CLEMOR	Clematis montana rubens	Several Shoots :3/5 brks: Fixed onto fan trellis	100-150cm	5-7.5L
5 -	TRAJA	Trachelospermum jasminoides	Several Shoots :3/5 brks: Fixed onto fan trellis	100-150cm	5-7.5L
Total :17 -					

Hornbeam Hedge					
Number	Abbreviation	Species	Specification	Height	Density
93 -	CARBET	Carpinus betulus	Bushy :3/4 brks :Clipped level at 0.5m high: BR: Double staggered row	60-80cm	5/m

Prunus lusitanica hedge					
Number	Abbreviation	Species	Specification	Height	Pot Size Density
2078 -	PRULUM	Prunus lusitanica 'Myrtifolia'	Bushy :4/6 brks :Clipped level at 0.5m high	60-80cm	10L 5/m
Total :2078 -					

Prunus Otto Luyken Hedge					
Number	Abbreviation	Species	Specification	Height	Pot Size Density
209 -	PIOL	Prunus laurocerasus 'Otto Luyken'	Bushy :3/5 brks :C	40-60cm	5L 4/m
Total :209 -					

Red Robin Hedge					
Number	Abbreviation	Species	Specification	Height	Pot Size Density
532 -	PfRR	Photinia fraseri 'Red Robin'	Bushy :4/6 brks :Clipped level at 0.5m high	60-80cm	10L 3/m
Total :532 -					

Sweet Box Hedge					
Number	Abbreviation	Species	Specification	Height	Pot Size Density
1170 -	SARCO	Sarcococca confusa	Bushy :3/6 brks	40-60cm	5L 4/m
Total :1170 -					

Medium Mix 3							
Number	Abbreviation	Species	Specification	Height	Pot Size	Density	%
193 -	EfEnG	Euonymus fortunei 'Emerald 'n' Gold'	Bushy :3/4 brks 30-40cm	5L	3/m²	25%	
132 -	HAG	Hebe 'Autumn Glory'	Bushy :3/4 brks 30-40cm	5L	3/m²	15%	
161 -	HEBRA	Hebe rakaiensis	Bushy :3/4 brks 30-40cm	5L	3/m²	20%	
193 -	LAVANAL	Lavandula angustifolia 'Alba'	Bushy :3/4 brks 30-40cm	5L	3/m²	25%	
132 -	WEISN	Weigela 'Snowflake'	Bushy :3/4 brks 30-40cm	5L	3/m²	15%	
Total :811 -							

Native Hedge Mix						
Number	Abbreviation	Species	Specification	Height	Density	%
124 -	Ac	Acer campestre	BR :Double staggered row	60-80cm	5/m	10%
124 -	Cav	Corylus avellana	BR :Double staggered row	60-80cm	5/m	10%
606 -	Cmo	Crataegus monogyna	BR :Double staggered row	60-80cm	5/m	50%
64 -	LIGVU	Ligustrum vulgare	BR :Double staggered row	60-80cm	5/m	5%
124 -	PRUSP	Prunus spinosa	BR :Double staggered row	60-80cm	5/m	10%
124 -	VIBLA	Viburnum lantana	BR :Double staggered row	60-80cm	5/m	10%
64 -	VIBOP	Viburnum opulus	BR :Double staggered row	60-80cm	5/m	5%
Total :1230 -						

Native Shrub Berry Mix					
Number	Abbreviation	Species	Specification	Height	Density %
560 -	CORSA	Cornus sanguinea	BR :Branched :2/3 brks:1+1	60-80cm	3/m² 20%
560 -	Cav	Corylus avellana	BR :Branched :2/3 brks:1+1	60-80cm	3/m² 20%
560 -	Cmo	Crataegus monogyna	BR :Branched :2/3 brks:1+1	60-80cm	3/m² 20%
289 -	ILEAQ	Ilex aquifolium	C:Leader With Laterals: 1+1	60-80cm	3/m² 10%
560 -	PRUSP	Prunus spinosa	BR :Branched :2/3 brks:1+1	60-80cm	3/m² 20%
289 -	Rca	Rosa canina	BR :Branched :2/3 brks:1+1	60-80cm	3/m² 10%
Total :2818 -					

Native Bulb Mix				
Number	Abbreviation	Species	Specification	Density %
237 -	GALRI	Galanthus nivalis	Grade 4/6	25/m² 25%
237 -	HyaNoSc	Hyacinthoides non-scripta	Grade 4/6	25/m² 25%
469 -	NARPSE	Narcissus pseudonarcissus	Grade 4/6	25/m² 50%
Total :943 -				


Swale Mix 1					
Number	Abbreviation	Species	Specification	Pot Size	Density
430 -	CARPE	Carex pendula	Full Pot	1-1.5L	20/m²
572 -	CARRI	Carex riparia	Clump	1L	20/m²
430 -	ERIAN	Eriophorum angustifolium	Clump	1L	20/m²
430 -	F u	Filipendula ulmaria	Clump	1L	20/m²
289 -	IRIPS	Inis pseudacorus	Clump	1L	20/m²
713 -	LYTSA	Lythrum salicaria	Clump :Clump	1L	20/m²
Total :2864 -					

Large Mix 2					
Number	Abbreviation	Species	Specification	Density	%
89 -	CHOSUNA	Choisya ternata 'Sundance'	Bushy :5/7 brks :C	3/m²	25%
89 -	CORALE	Cornus alba 'Elegantissima'	Bushy :5/7 brks :C	3/m²	25%
89 -	EUOBRAA	Euonymus japonicus 'Bravo'	Bushy :5/7 brks :C	3/m²	25%
89 -	V d	Viburnum davidii	Bushy :5/7 brks :C	3/m²	25%
Total :356 -					

Medium Mix 1				
Number	Abbreviation	Species	Specification	Density %
236 -	EUOFOEG	Euonymus fortunei 'Emerald Gaiety'	Bushy :4/6 brks :C	3/m² 25%
236 -	FESGL	Festuca glauca	Full Pot :C 20-30cm	3/m² 25%
236 -	LaH	Lavandula angustifolia 'Hidcote'	Bushy :4/6 brks :C	3/m² 25%
236 -	ROSOF	Rosmarinus officinalis	Bushy :4/6 brks :C	3/m² 25%
Total :944 -				

Medium Mix 2				
Number	Abbreviation	Species	Specification	Density %
375 -	CAROSE	Carex oshimensis 'Evergold'	Full Pot :C 20-30cm	3/m² 25%
375 -	EUOFOENG	Euonymus fortunei 'Emerald 'n' Gold'	Bushy :4/6 brks :C	3/m² 25%
375 -	LAVANVE	Lavandula angustifolia 'Vera'	Bushy :4/6 brks :C	3/m² 25%
375 -	SKIJARU	Skimmia japonica 'Rubella'	Bushy :4/6 brks :C	3/m² 25%
Total :1500 -				

Low Mix 2				
Number	Abbreviation	Species	Specification	Density %
7 -	BERSU	Bergenia 'Sunningdale'	Full Pot	5/m² 15%
7 -	CARCOFC	Carex comans 'Frosted Curls'	Full Pot	5/m² 15%
8 -	HEBALRE	Hebe aibicans 'Red Edge'	Bushy :3 brks	5/m² 20%
8 -	LAVANAL	Lavandula angustifolia 'Alba'	Bushy :3 brks	5/m² 20%
7 -	PENSER	Pennisetum setaceum 'Rubrum'	Full Pot	5/m² 15%
7 -	SAJ	Sedum 'Autumn Joy'		5/m² 15%
Total :44 -				

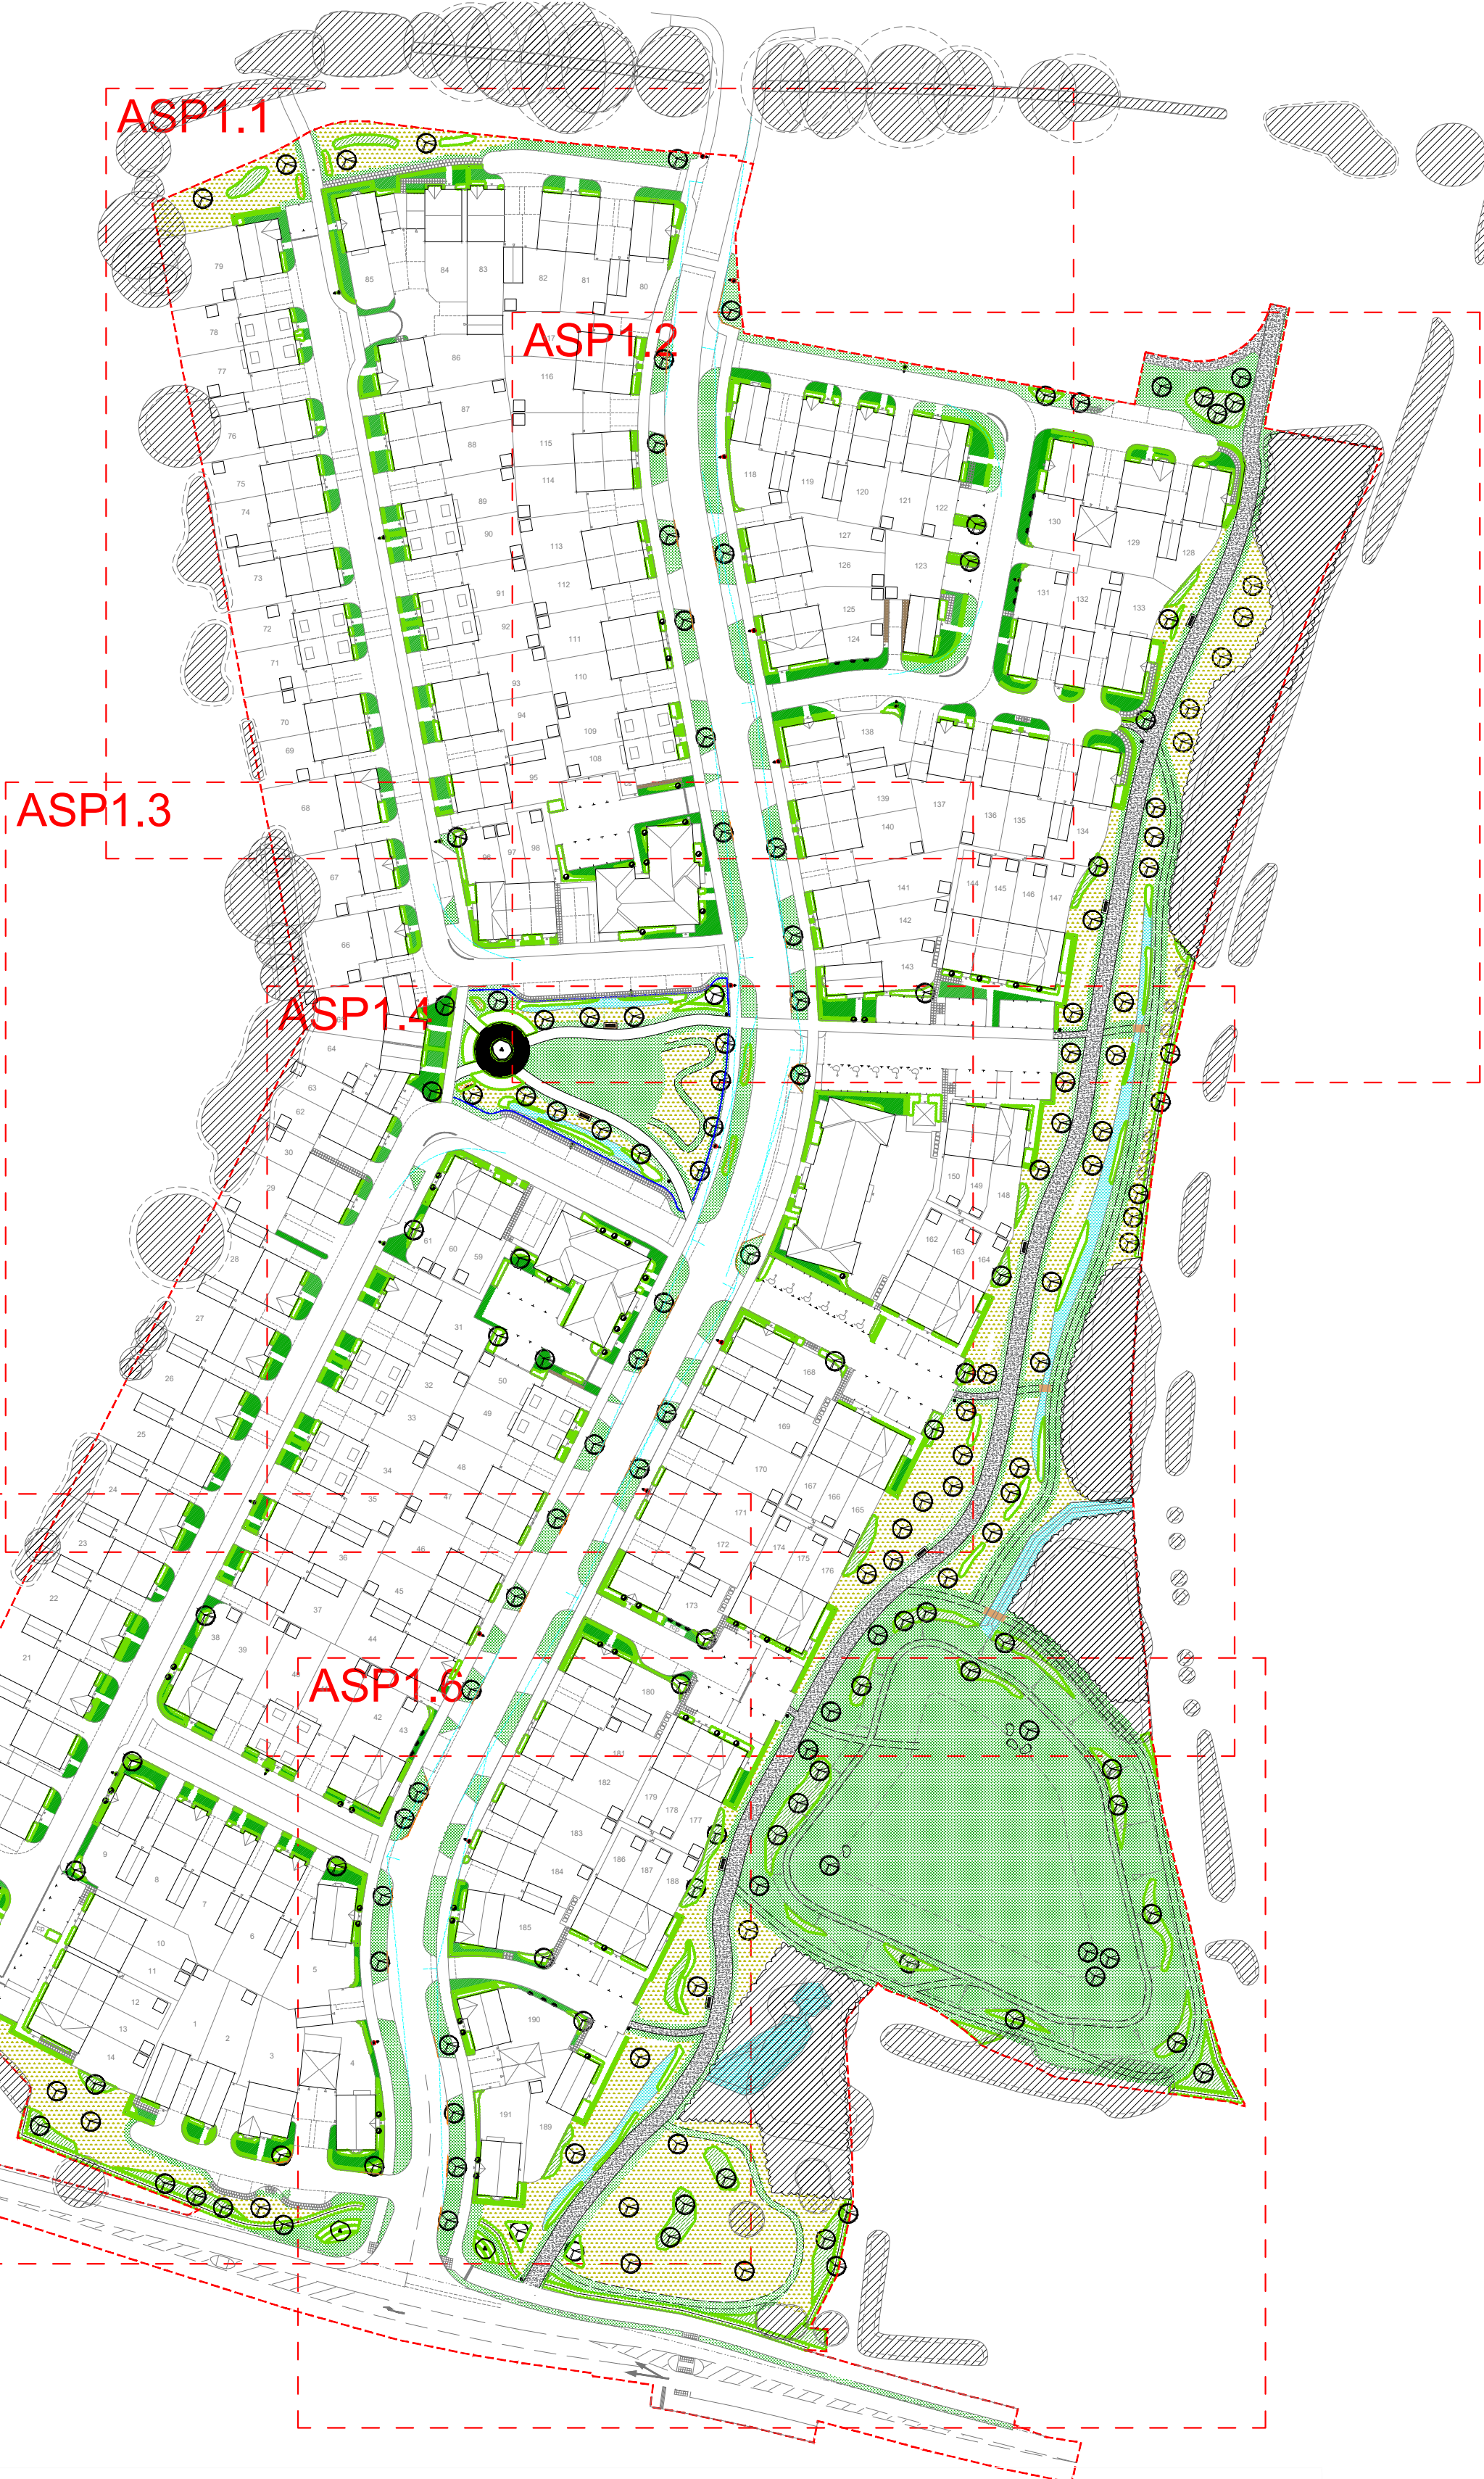

Ornamental Grass Mix					
Number	Abbreviation	Species	Specification	Density	Pot Size %
40 -	ALL PS	Allium hollandicum 'Purple Sensation'	Grade 6/7	3/m²	15%
40 -	AQUPLB	Aquilegia 'Pleated Burgundy'	5 Buds :Full Pot	3/m²	5L 15%
78 -	STI GIG	Stipa gigantea	Full Pot	3/m²	10L 30%
53 -	STITE	Stipa tenuissima	Full Pot	3/m²	10L 20%
53 -	VERBO	Verbena bonariensis	5 Buds :Full Pot	3/m²	10L 20%
Total :264 -					

Amenity Grass Mix	
Flowering Lawn Mixture. Sown at 40kg/ha.	
Strong Lawn Grass Mixture. Sown on mown grass pathways at 250kg/ha.	

Amenity Turf	
Turf rolls	

Wetgrass Mix	
Meadow Mixture for wetlands. Sown at 40kg/ha	

Wildflower Grass Mix	
General Purpose Meadow Mixture. Sown at 40kg/ha	

NB: Species within planting mixes to be planted in groups of 3, 5, and 7's in random positions ensuring that contrasting blocks are provided.


All frontage hedges to be positioned 0.5m back of highway boundary with a 0.5m bark mulch to the front. Tree planting to be located minimum 1m from kerb edge and 2m from highway boundary where possible.

All open space hedge planting to include a standard post and wire fence located centrally to prevent cut through's being formed during establishment.

150mm min gravel strip with timber edge to be installed along house and lawn interface to frontage. 30mm decorative gravel to be agreed with Bellway before installation and laid over geotextile membrane.

Climbers to be trained onto treated timber fan trellis. Dimensions (H1055 x W614mm) or Similar to be proportional with proposed wall.

NOTES:
Based upon the Ordnance Survey map with permission of The Controller of Her Majesty's Stationery Office. © Crown Copyright.
Aspect Landscape Planning Ltd, West Court, Hardwick Business Park, Noral Way, Banbury OX16 2AF.
Licence 10004345

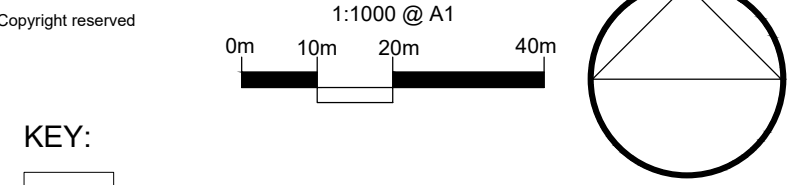

KEY:

- Site Boundary
- Existing Trees
- Existing Shrubs
- Proposed Multistem Trees
- Proposed Trees
(to be positioned 2m from highway boundary and 1m from kerb edge)
- Proposed Native Hedge
(Caned and Rabbit guards added with 50mm bark mulch)
- Proposed Ornamental Hedge
(Initially clipped to 0.5m high and subsequently maintained at 0.6m high, offset 0.5m from back of highway boundary with a 0.5m bark mulch strip)
- Proposed Feature Shrub
- Proposed Climbers
(Fixed onto pressure-treated golden brown timber fan trellis - Dimensions: H1055 x W614mm.)
- Proposed Ornamental Shrubs
(50mm Bark mulch to be included around planting)
- Proposed Native Shrub Planting
(50mm Bark mulch to be included around planting)
- Proposed Bulb Planting
(Scattered Randomly where to be planted)
- Proposed Premium Grade Turf
(150mm min gravel strip with timber edge to be installed along building edge)
Turf Rolls to plot frontages
- Proposed Amenity Grass Seed
Flowering Lawn Mixture. Sown at 40kg/ha.
Strong Lawn Grass Mixture. Sown on mown grass pathways at 250kg/ha.
- Proposed Wildflower Mix
General Purpose Meadow Mixture. Sown at 40kg/ha
- Proposed WetWildflower Mix
Meadow Mixture for wetlands. Sown at 40kg/ha
- Small 30mm Decorative Gravel
overlaid over geotextile membrane
(Gravel to be agreed with Bellway before installation and include a timber edge)
- Proposed Root Barrier
- Proposed Mown Grass Footpath 1.2m wide
- Proposed Tarmac Footpath
- Proposed Short Span Timber Bridge
Finish: FSC Certified Treated Hardwood
Width: 2000mm
Min. Length: 3000mm
- Proposed Timber Bench
Finish: Treated Softwood timber
Size: L2000mm W580mm H770mm
Root Fixed Length 300mm
- 450mm High Timber Square Bollard
Size:200x750mm
- Canopied Litter Bin
Size: Ø560mm H900mm
Fixing: Set of 4 Shield Anchor Bolts
for Installation Fixed onto Tarmac
Capacity: 90 Litres
- Natural Boulders
Approx. L1.2m x W0.8m x H0.8m / 1200kg
- Indicative Lamppost location
Refer to DW Windsor plan for detailed design
- Proposed 1.2m High Black Vertical Railing
- Visplay

NB: Decorative Bark mulch to be supplied in 30-40mm chip size and applied at a depth of 50mm around landscaping to restrict weed growth and retain moisture.

C	22.08.2024	Street lighting and tree locations updated to comments	SP	CW
B	19.08.2024	Reviewed tree and shrub planting to Client comments & POS boundary treatment	CW	CW
A	15.08.2024	Updated to comments	SP	CW
REV	DATE	NOTE		Drawn/Chkd

aspect landscape planning

TITLE
Land North of Arborfield Road, Shinfield
Planting Plan Overview

CLIENT			
Bellway Homes Limited (Thames Valley)			
SCALE	DATE	DRAWN	CHK'D
1:1000@A1	JUL 2024	SP	CW
DRAWING NUMBER		REVISION	
8395.PP.1.0		C	