

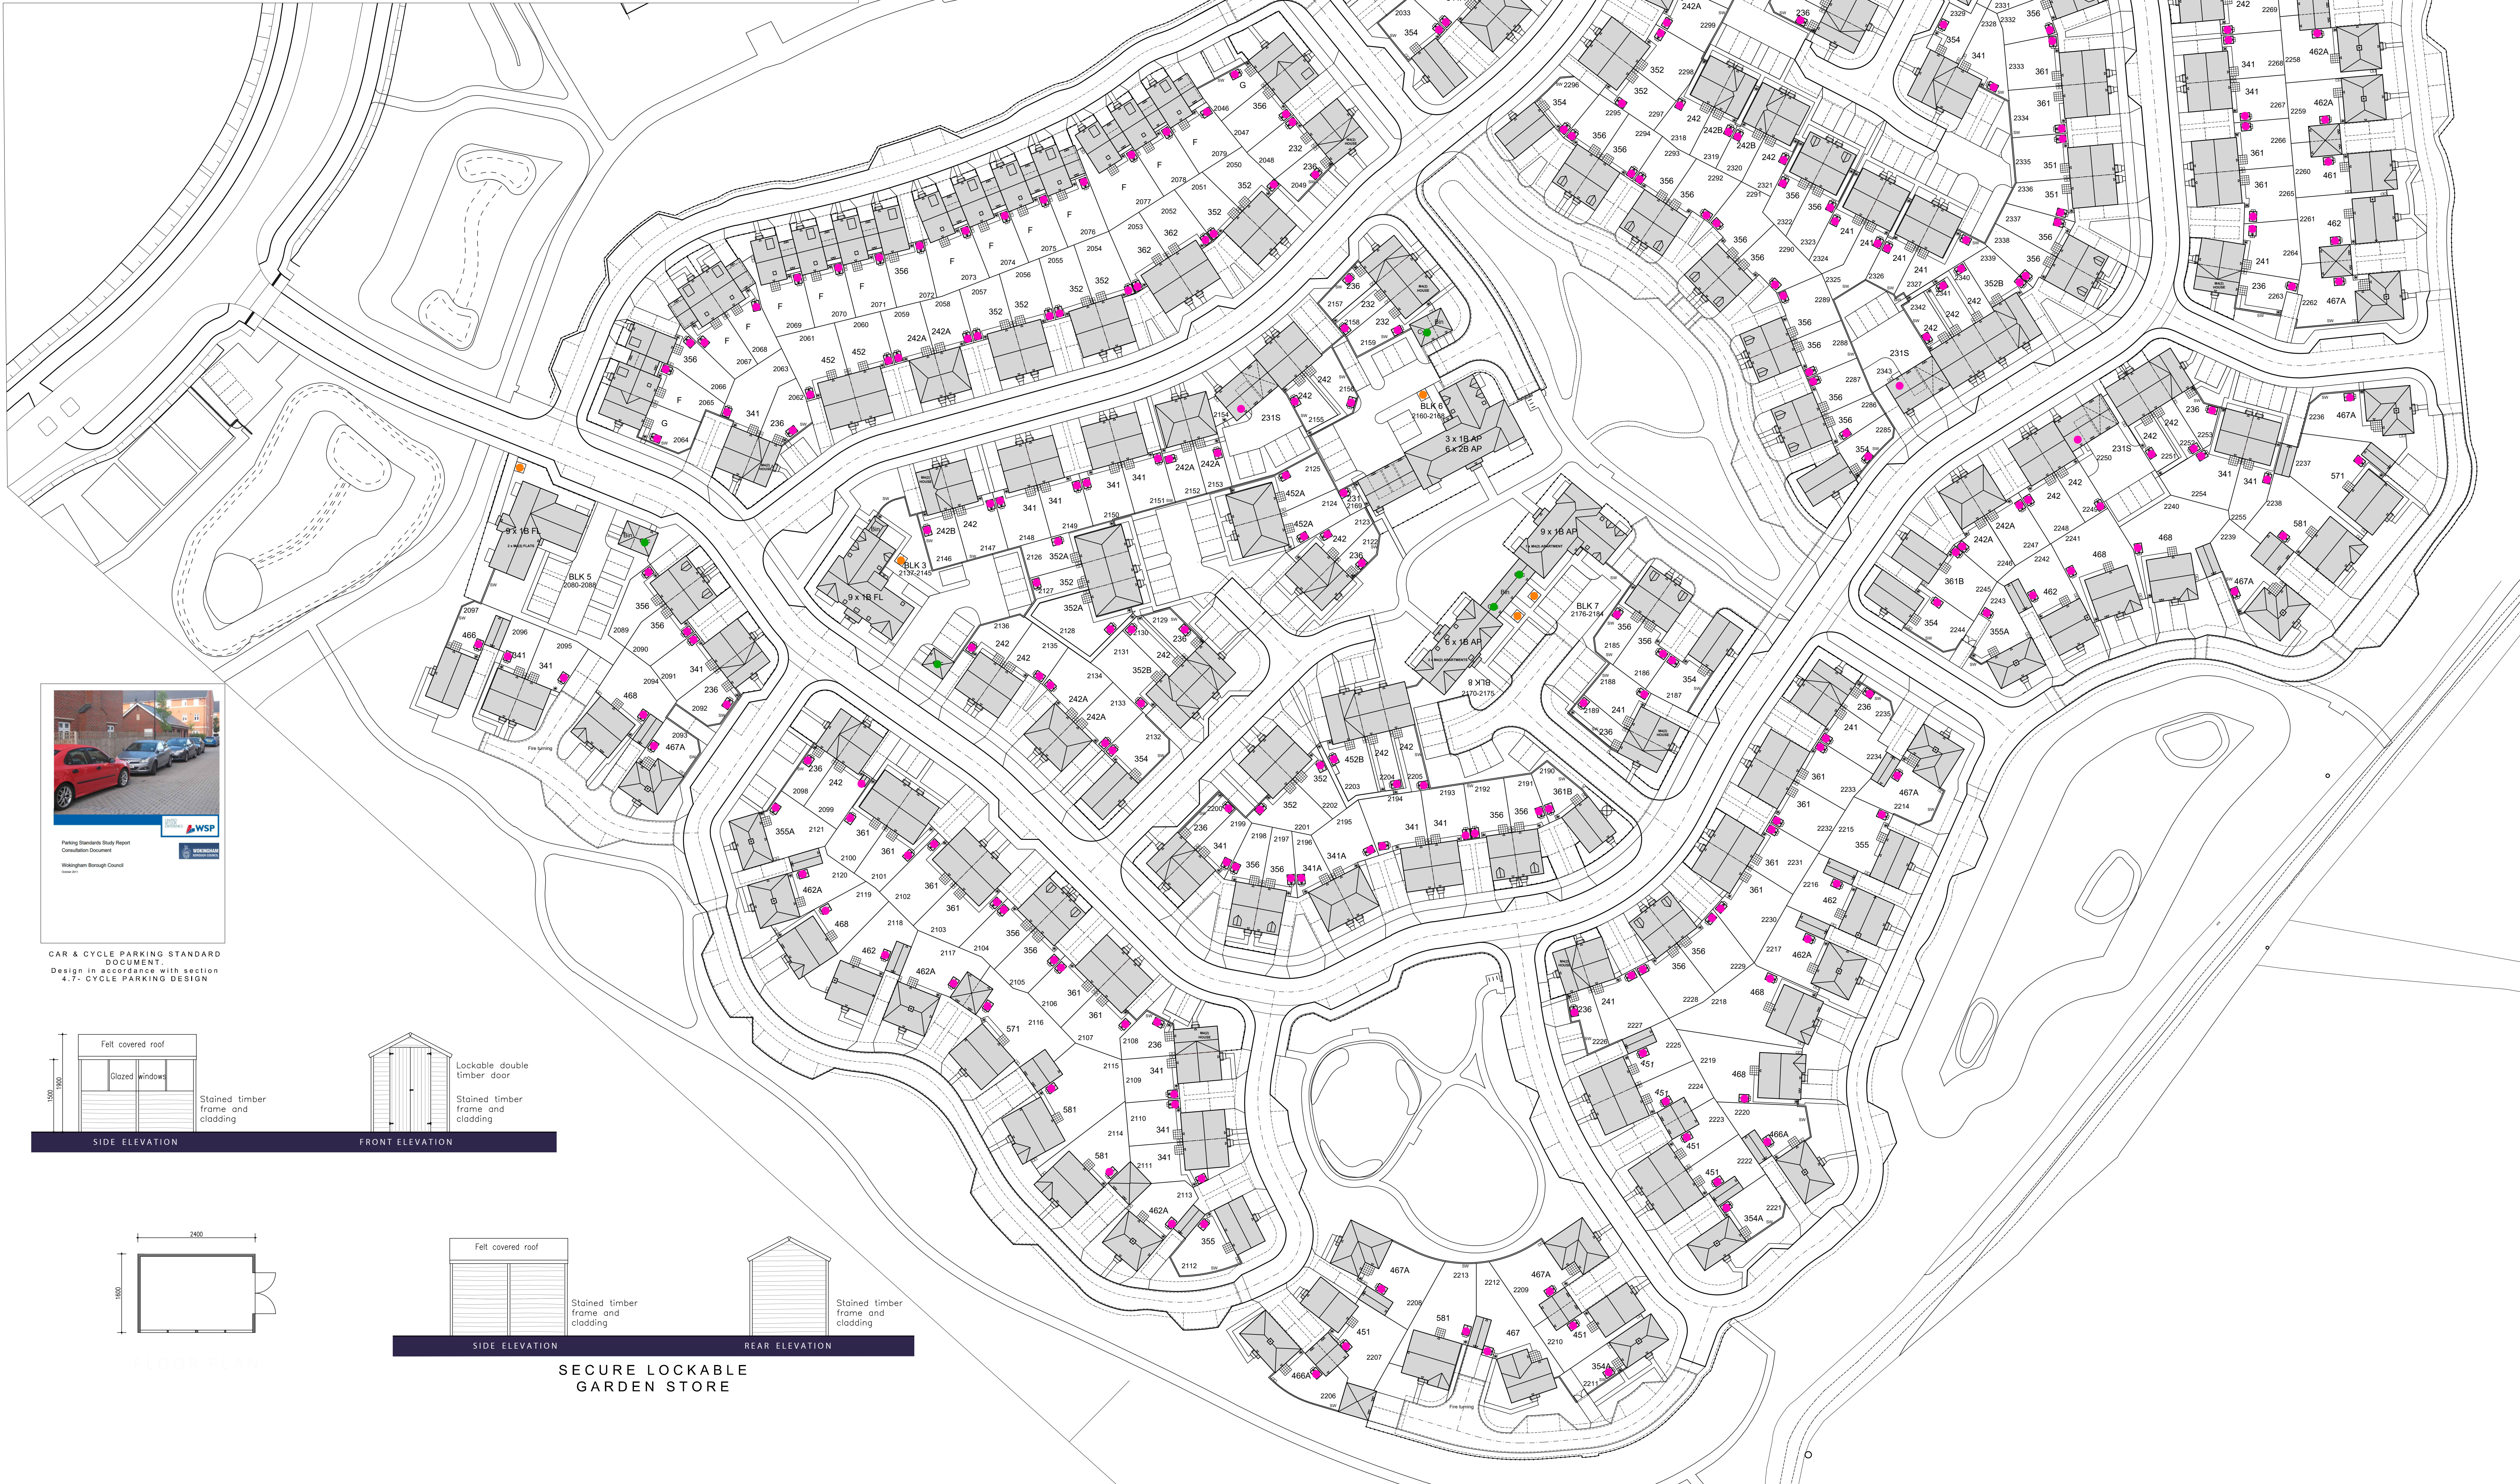


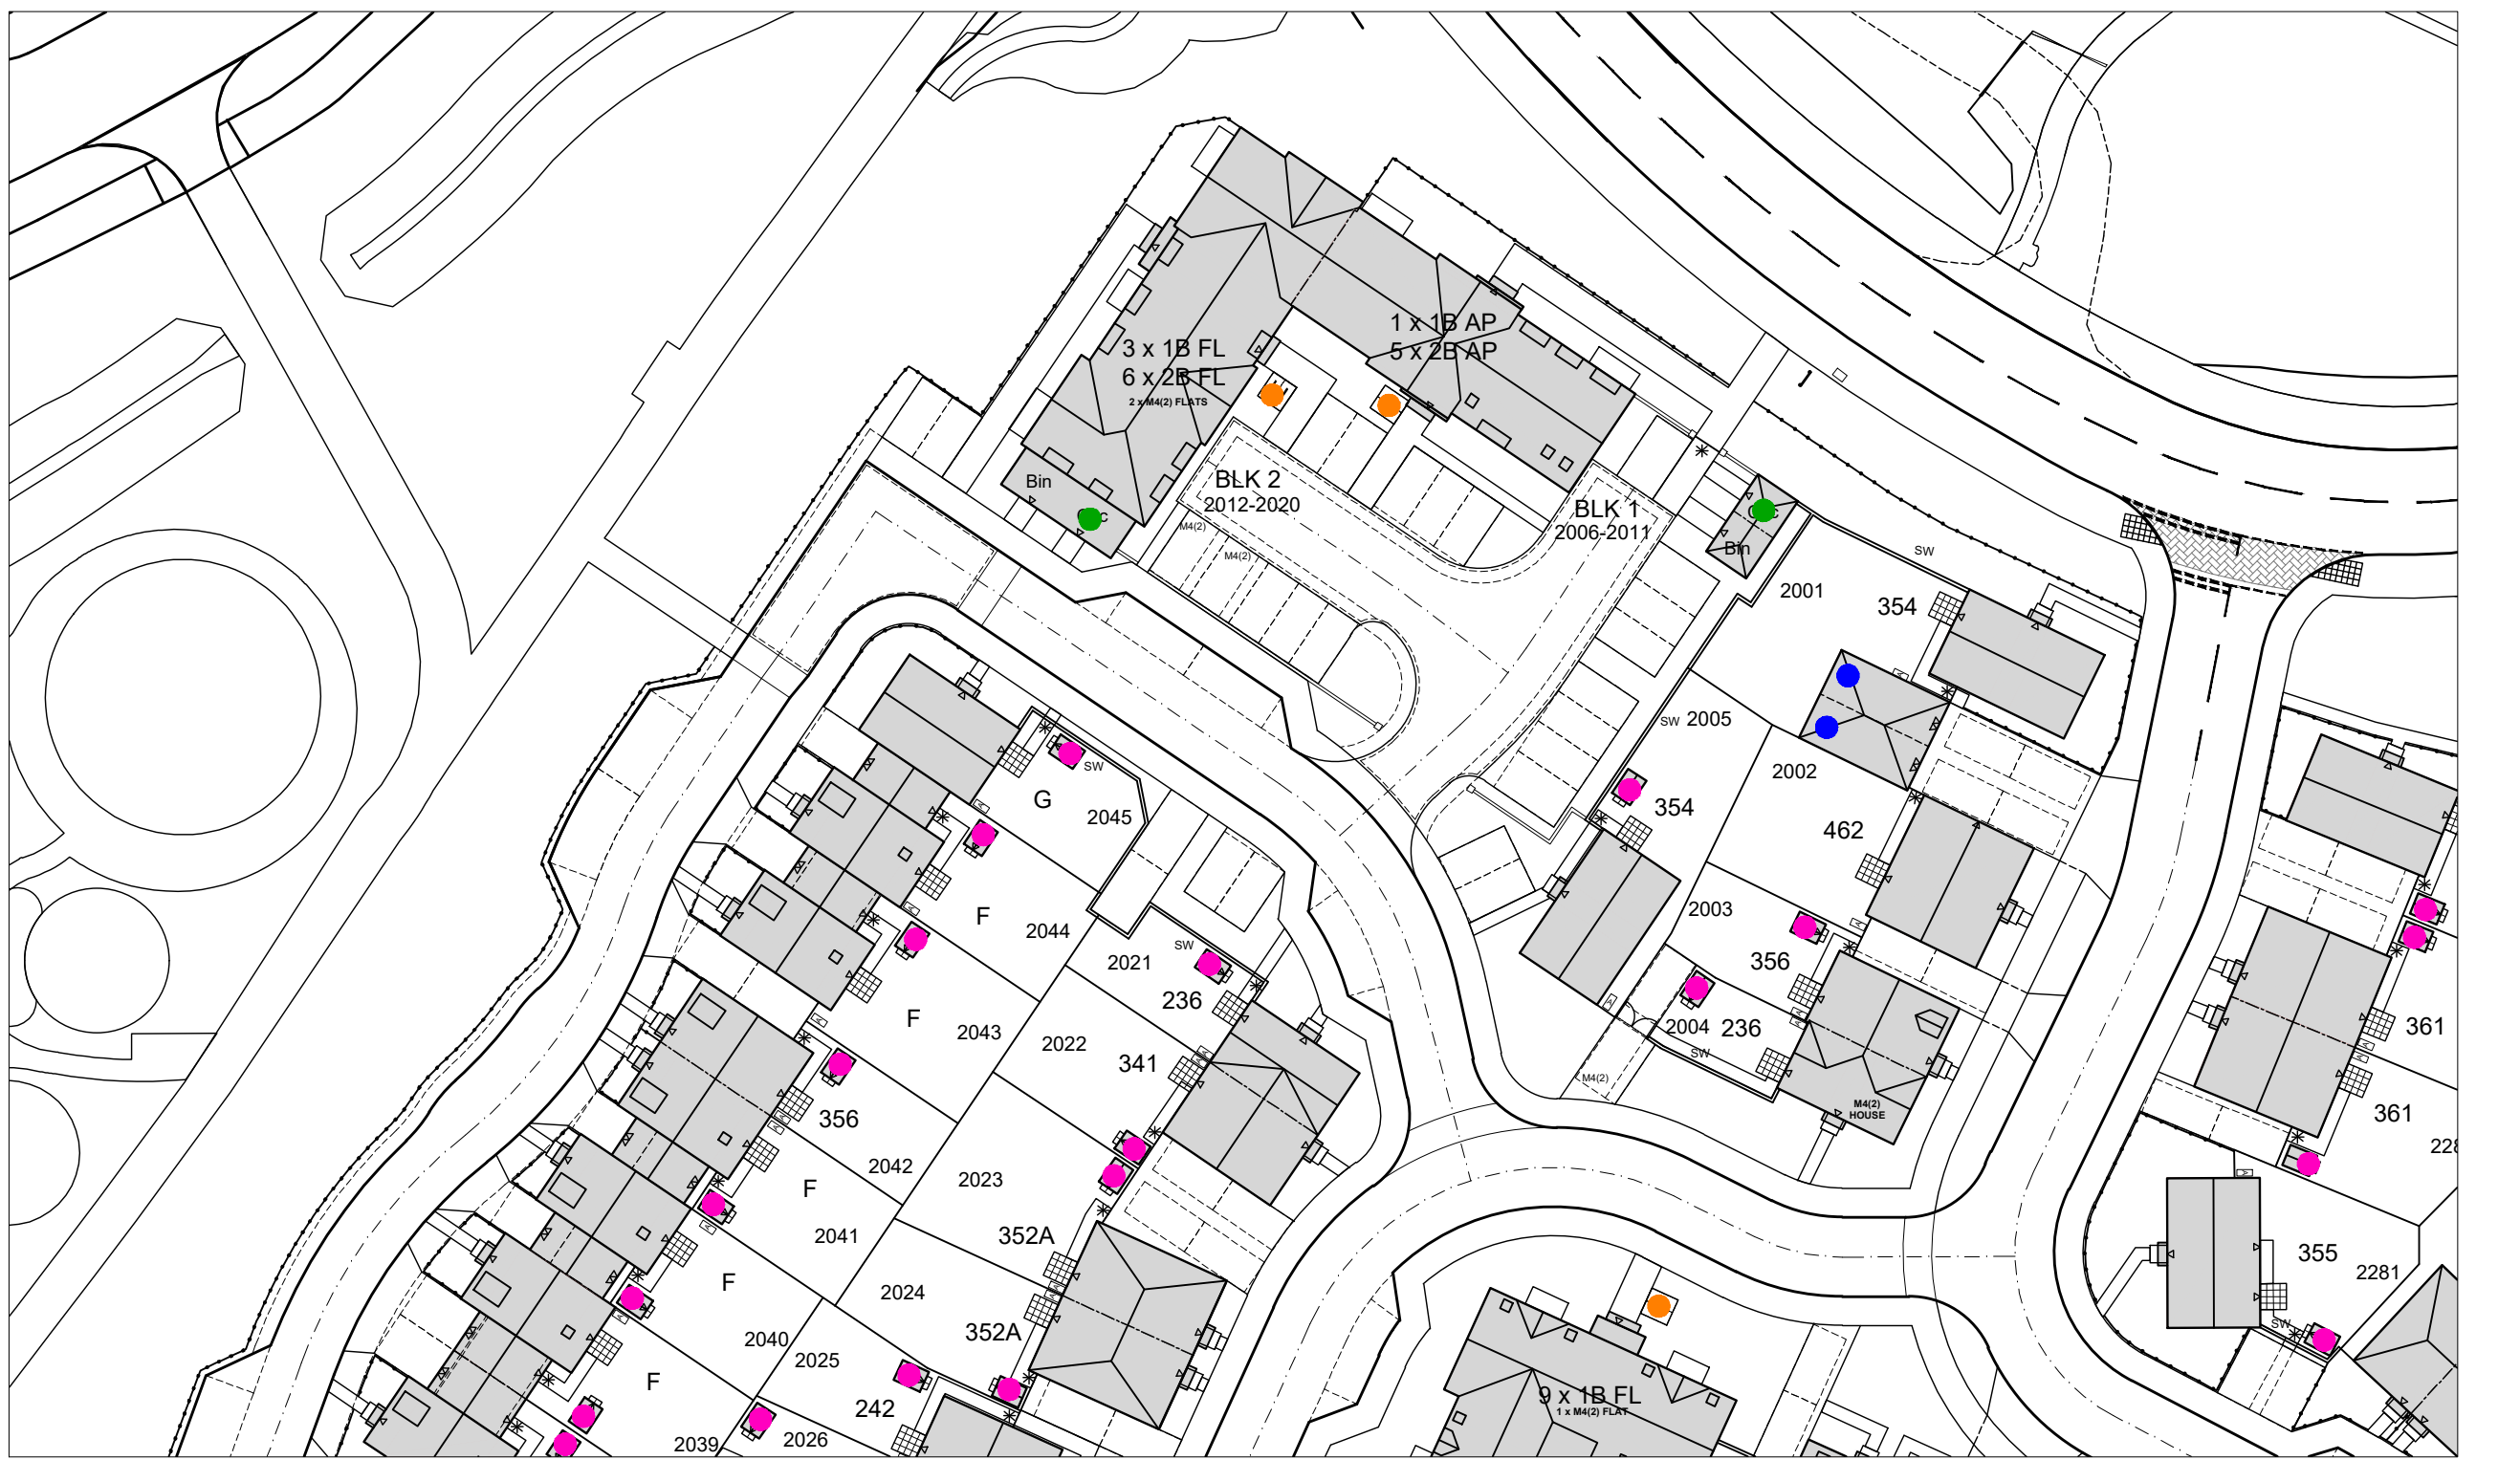


PARCEL
R10

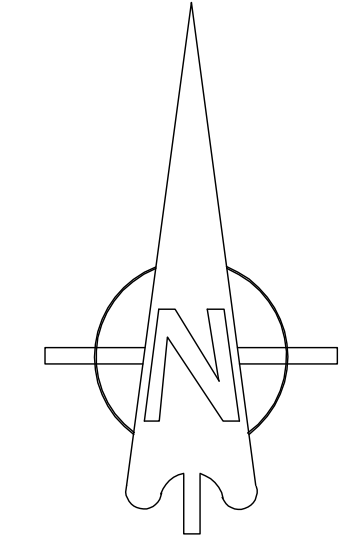






0 5 10 15 20 25m

KEY

- CYCLE STORAGE WITH LOCKABLE GARDEN STORE
- CYCLE STORAGE WITHIN PRIVATE GARAGE
- CYCLE STORAGE WITHIN COMMUNAL SECURE BRICK CYCLE STORE
- VISITORS CYCLE STANDS

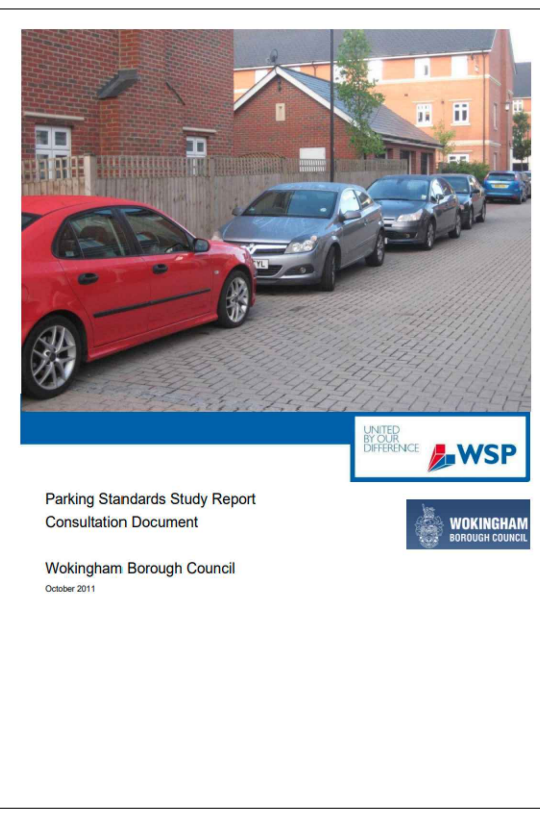

CAR & CYCLE PARKING STANDARD DOCUMENT.
Design in accordance with section 4.7- CYCLE PARKING DESIGN

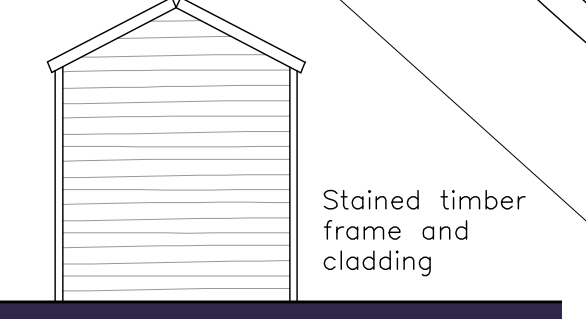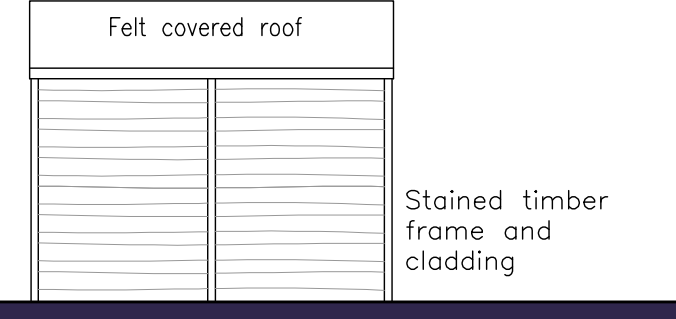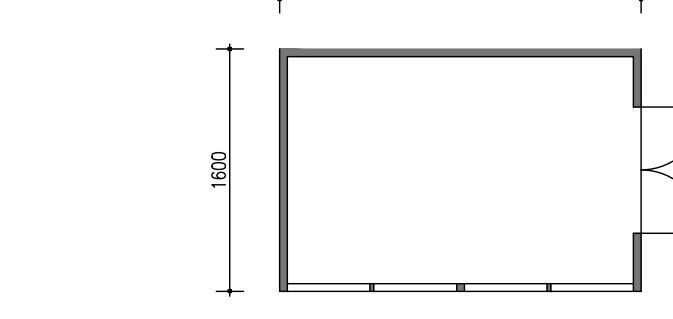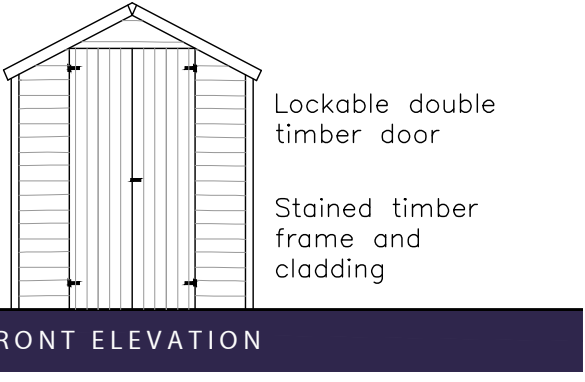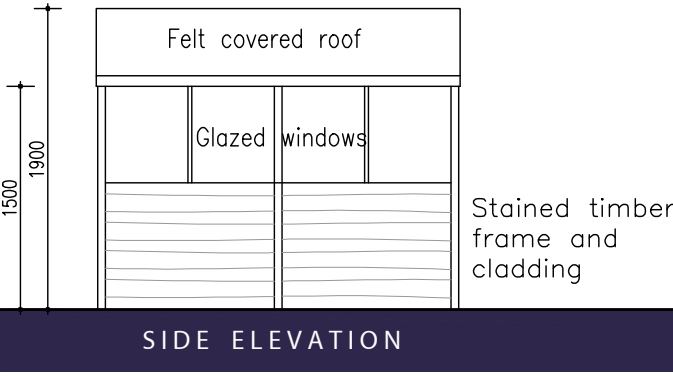

SECURE LOCKABLE GARDEN STORE

Rev.	Date	Description	Drawn	Checked
J	20.06.25	Layout updated to current presentation layout REV V	SR	DGP
H	05.06.25	Layout updated to current presentation layout REV U	SR	DGP
G	17.05.25	Layout updated to current layout	SR	DGP
F	06.05.25	Layout updated to current layout	MD	DGP
E	18.05.25	Layout updated to current presentation layout REV P	SR	DGP
D	10.05.25	Layout updated to current presentation layout REV N	SR	DGP
C	22.01.25	Layout updated to current presentation layout REV M	SR	DGP
B	23.12.24	Drawing amended to Presentation Layout	SR	DGP
A	11.12.24	Drawing amended to Presentation Layout REV K	SR	DGP

Client: **KIER**

Project: **South Wokingham Phase R11**

Drawing Title: **Proposed Cycle Parking Layout**

Scale: **1:500 @ A0**

Date: **October 2024**

File: **P1904.R11.01**

Rev. **J**

Drawn: **SR**

Checked: **SR**

Planning Status: **PLANNING**

Project No: **P1904.R11.09**

Unit A, Monument Business Centre, Monument Way East, Woking, Surrey GU24 0LQ
T: 01483 727343 E: projects@aap-arc.co.uk W: aap-arc.co.uk

Under the Intellectual Property Act 2014, this drawing is the copyright of AAP Architecture Ltd.