

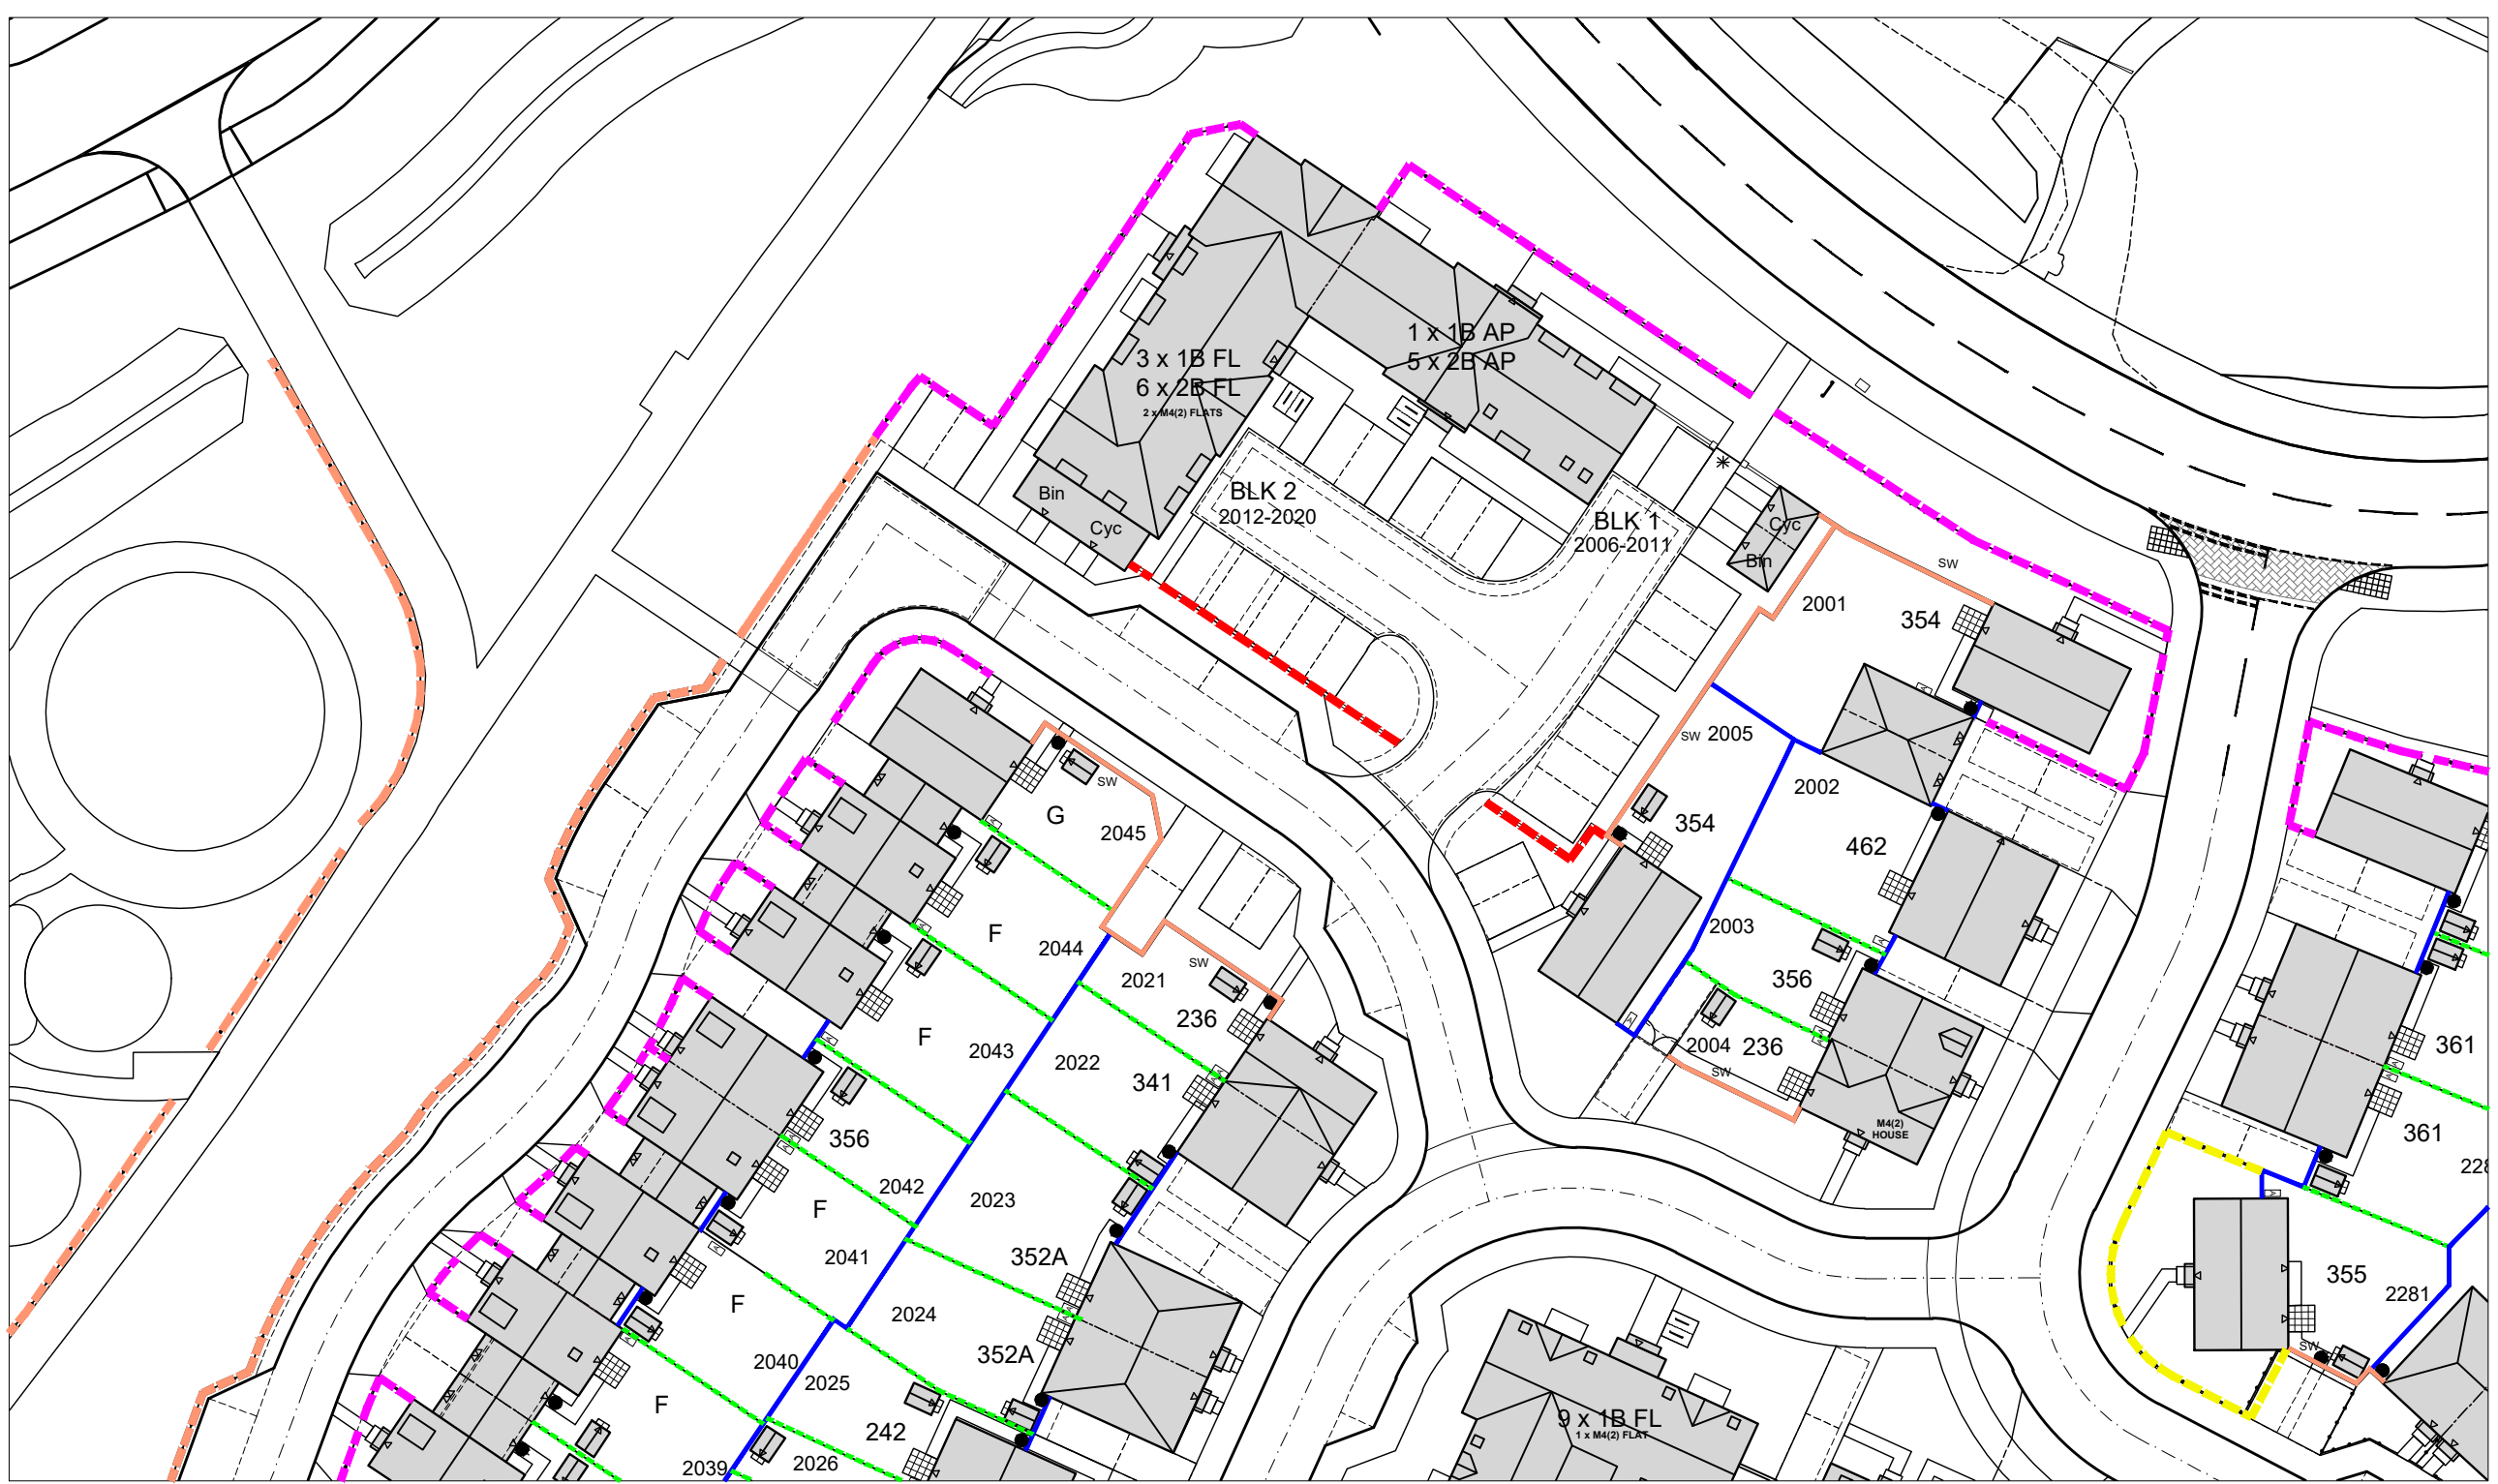


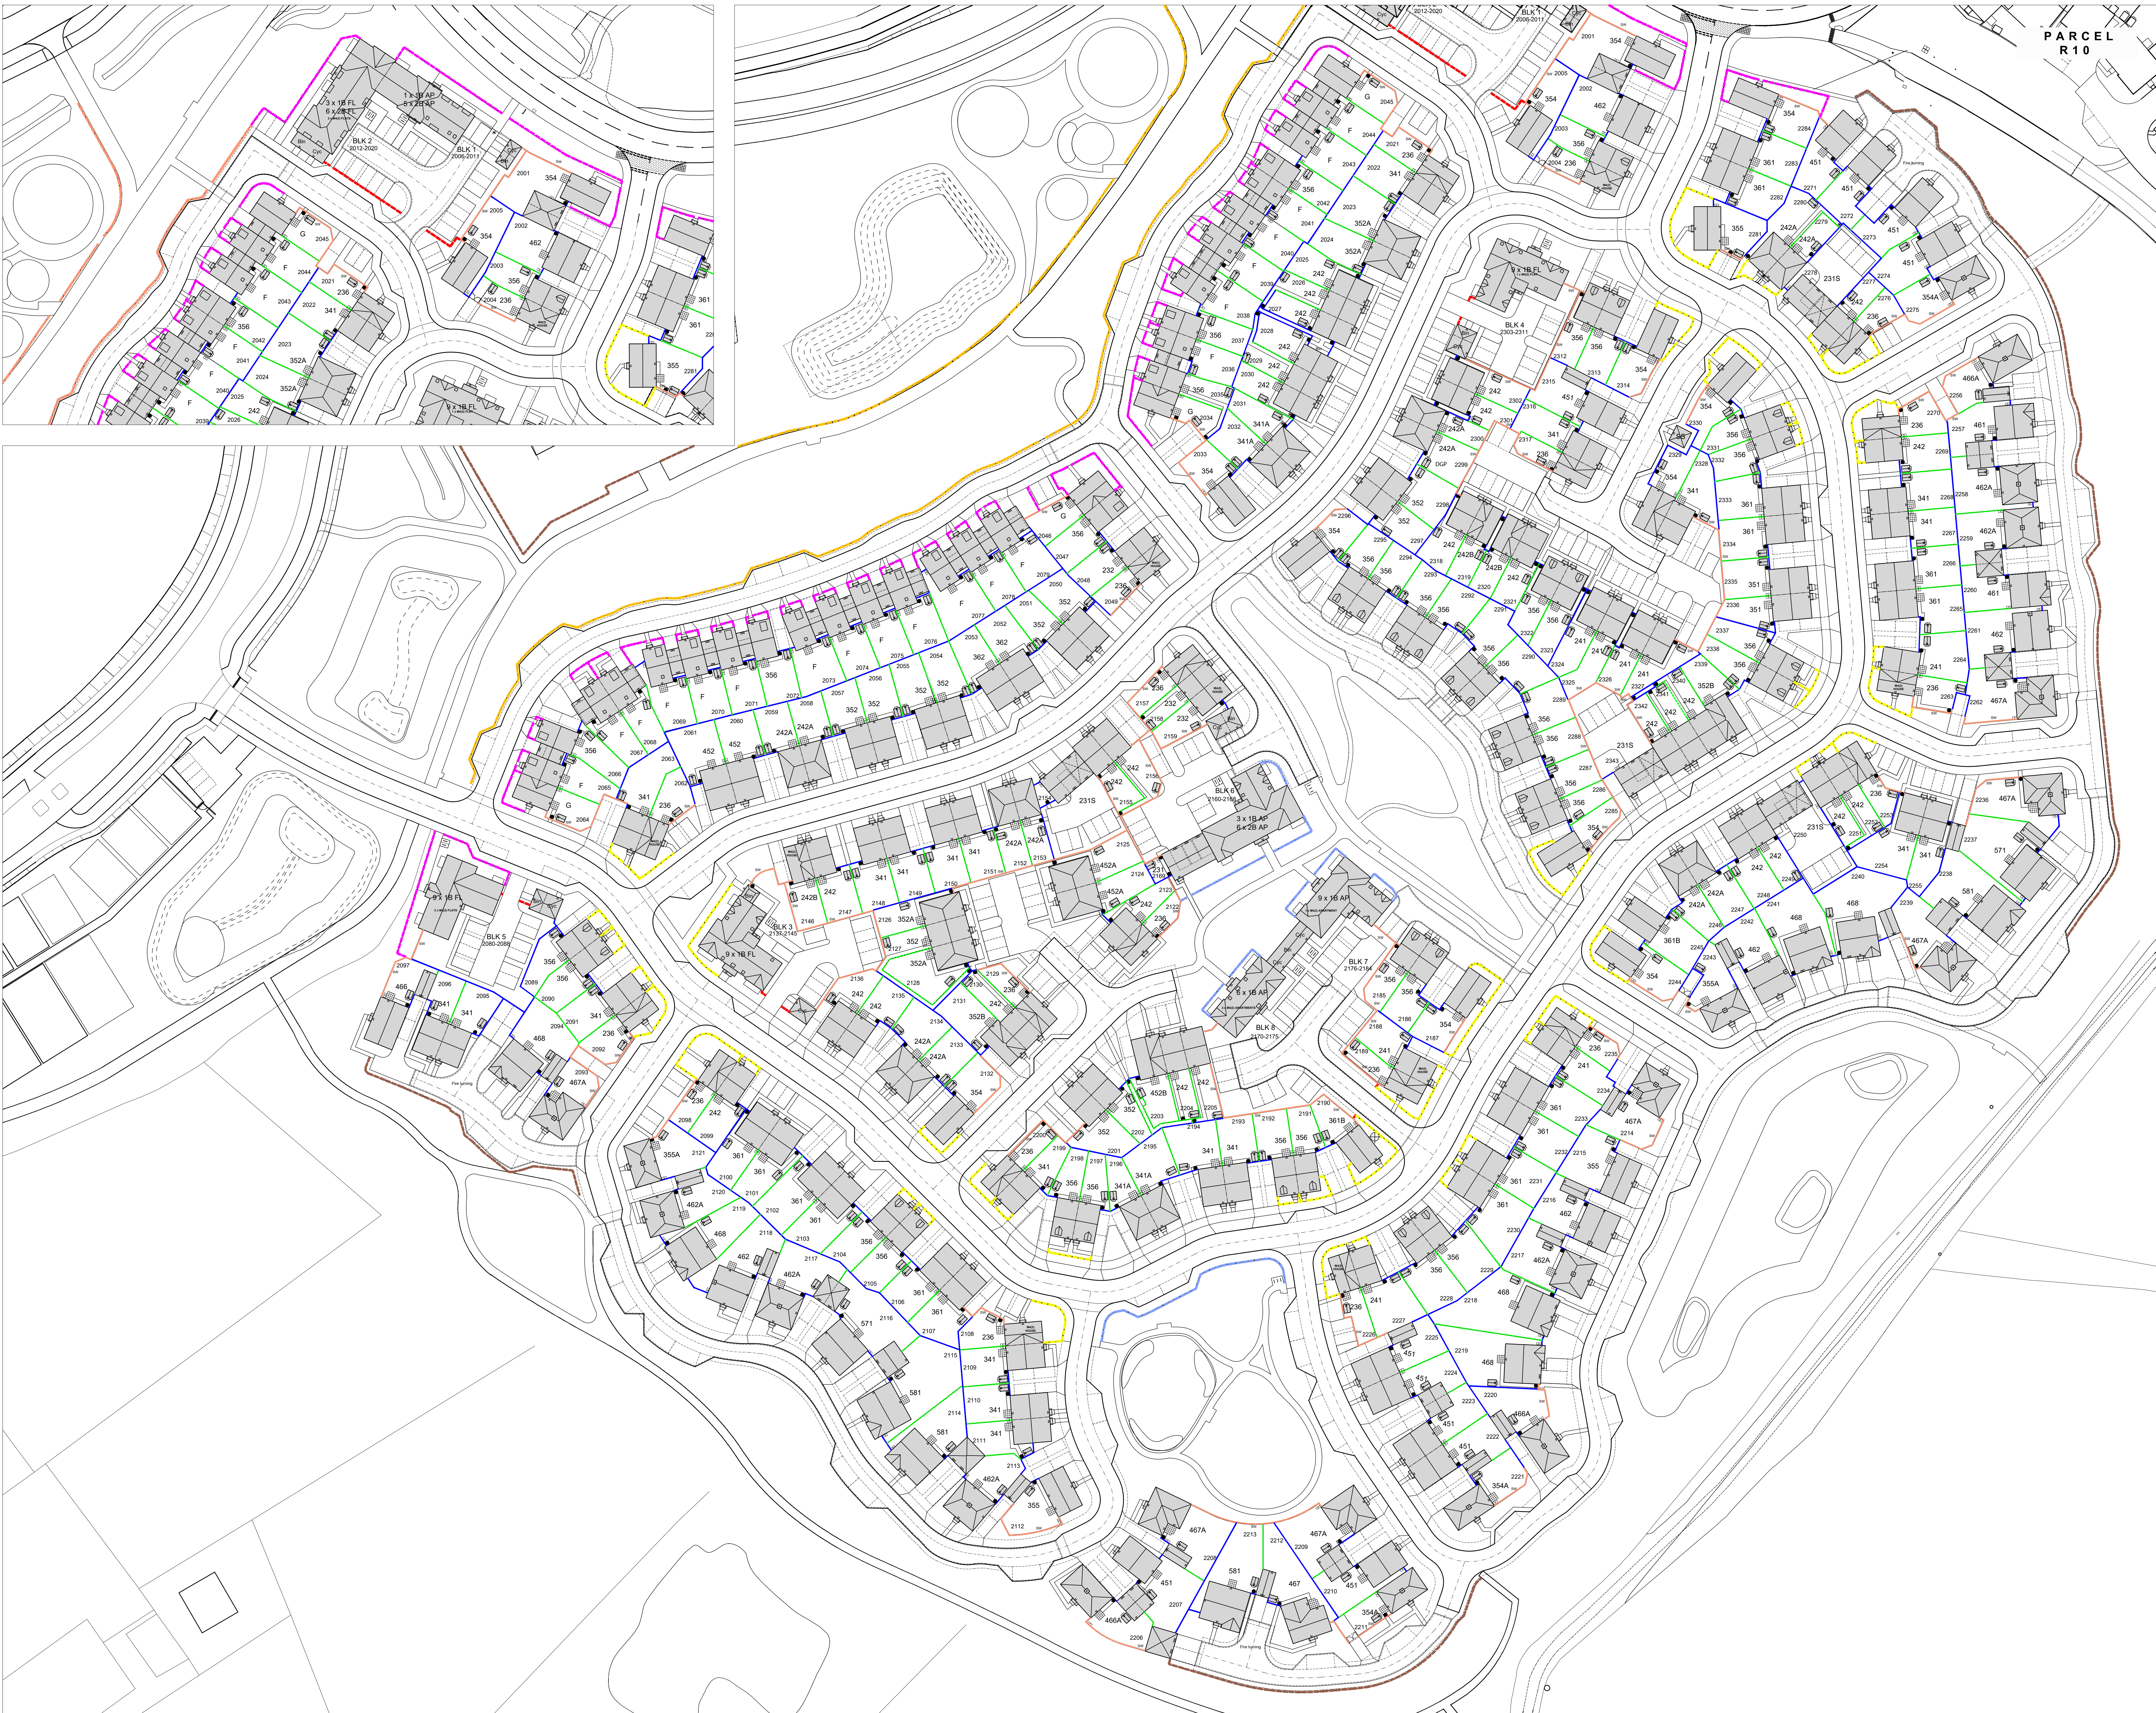

PARCEL
R10

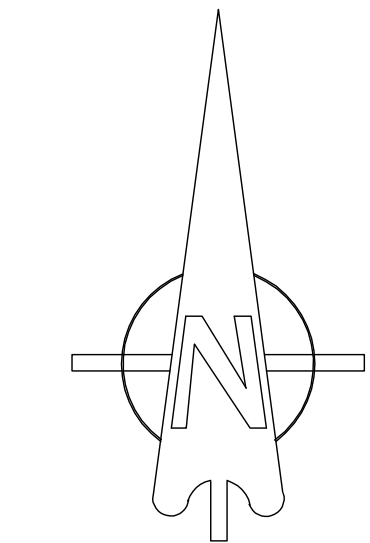

0 5 10 15 20 25m

KEY	
	1.8m CLOSE BOARD FENCE
	1.8m LARCH LAP FENCE
	1.8m BRICK SCREEN WALL
	0.7m HIGH STEEL KNEE RAIL
	0.45m HIGH TIMBER KNEE RAIL
	1.2m HIGH LOW HEIGHT WALL WITH PIER
	1.2m HIGH BALL TOP RAILINGS
	1.5m HIGH POST & RAIL FENCE
	1.2m HIGH ESTATE RAILING
	GATE

Rev.	Date	Description	Rev.	Drawn	Checked
K	09.07.25	Layout updated to latest landscape masterplan.	SR	DGP	
J	30.06.25	Layout updated to current presentation layout REV U.	SR	DGP	
H	05.06.25	Layout updated to current presentation layout REV U.	SR	DGP	
G	17.03.25	Layout updated to current presentation layout REV U.	SR	DGP	
F	06.03.25	Layout updated to current layout.	SR	DGP	
E	18.02.25	Layout updated to current presentation layout REV P.	MD	DGP	
D	10.02.25	Layout updated to current presentation layout REV N.	SR	DGP	
C	22.01.25	Layout updated to current presentation layout REV M.	SR	DGP	
B	23.12.24	Drawing amended to Presentation Layout	DGP	SR	
A	11.12.24	Drawing amended to Presentation Layout REV K	SR	DGP	

Client

Project

South Wokingham
Phase R11

Drawing Title
Proposed
Enclosures Layout

Scale
1:500 @ A0

Date
August 2024

Rev. K

File: P1904.R11.01

Drawing Status

Drawn SR

Checked

Rev. K

PLANNING