




SECTION

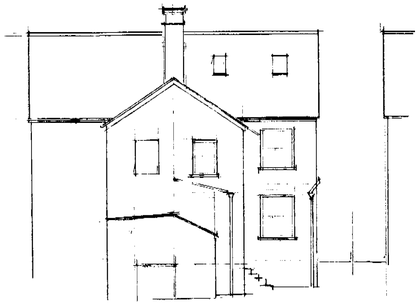


NORTH ELEVATION

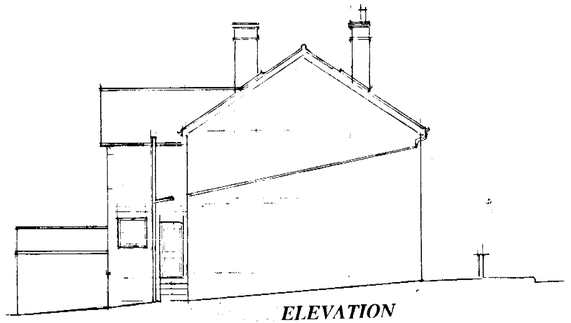


ELEVATION

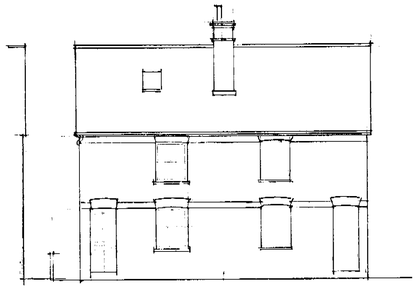


SOUTH ELEVATION

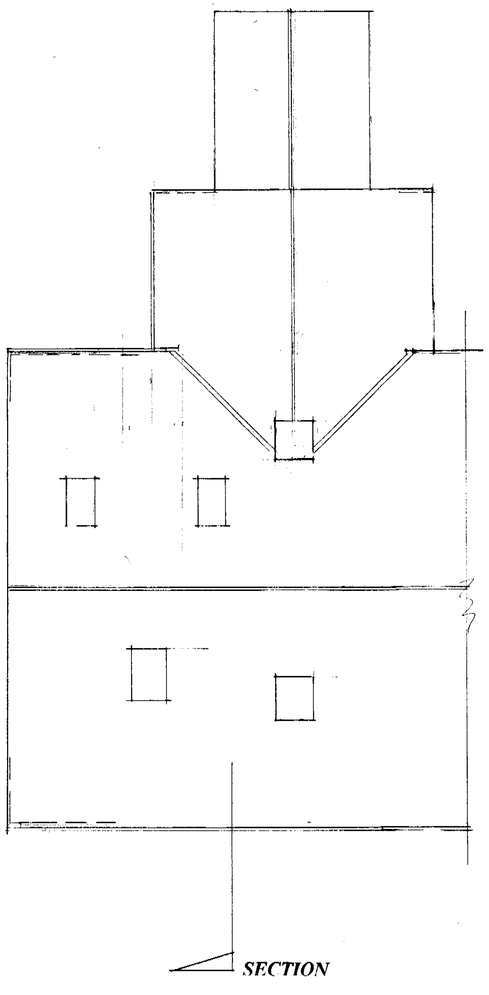


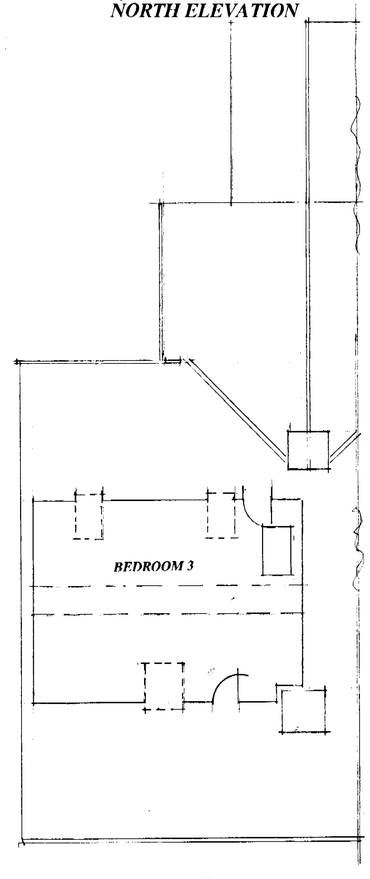

SECOND FLOOR PLAN

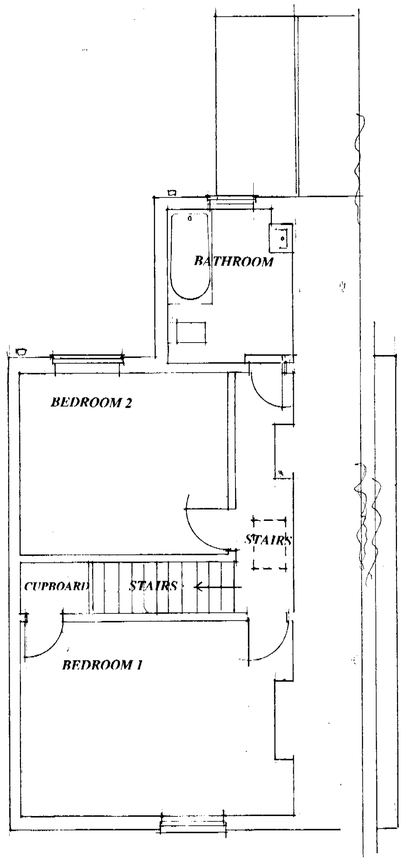

FIRST FLOOR PLAN

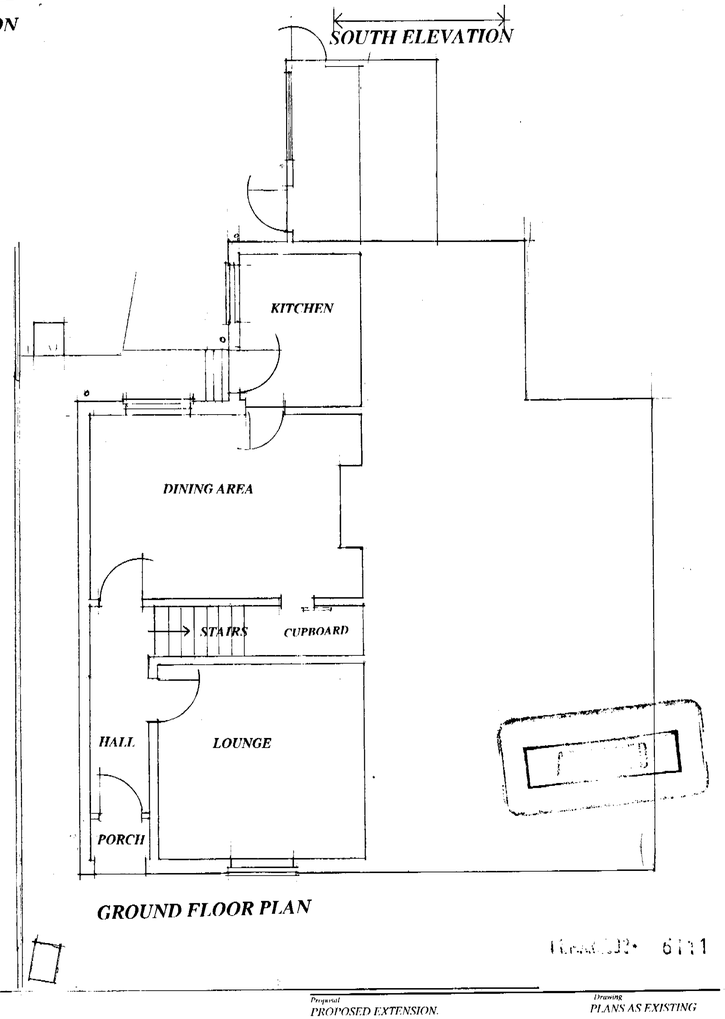

GROUND FLOOR PLAN

Ref. 646


Proposal: PROPOSED EXTENSION.

Drawing: PLANS AS EXISTING

Site: 123 VICTORIA ROAD WARGRAVE BERKSHIRE


Date 28 January, 2002 Scale 1:50 & 1:100 Drawing No D 646-01

COLIN DAWSON & ASSOCIATES
Architectural Design & Building Surveying.
MALVERN HOUSE
1 MALVERN WAY
EWLEY
READING BERKSHIRE RG10 9PY
Tel. : (0118) 9343322 Fax. (0118) 9343322

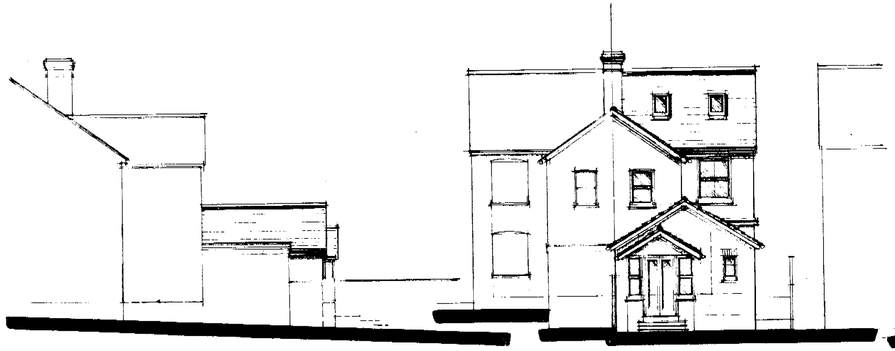


EAST ELEVATION


NORTH ELEVATION

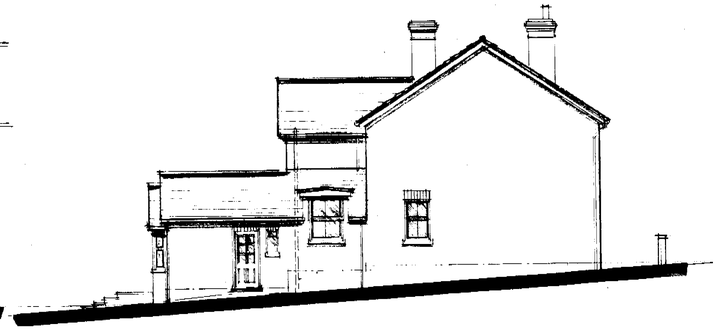


WEST ELEVATION

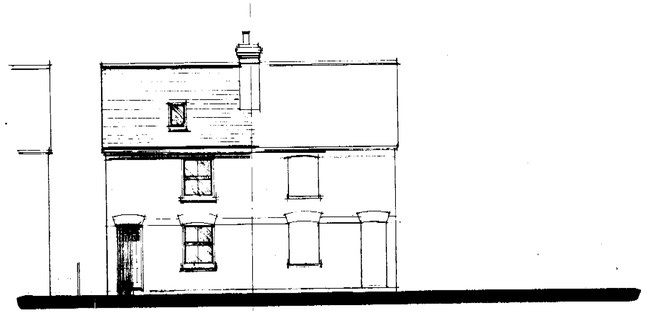


SOUTH ELEVATION

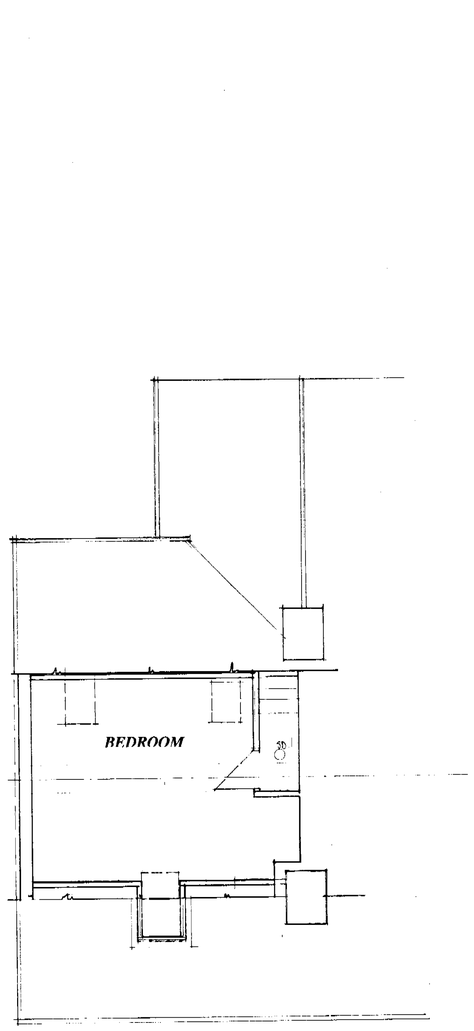

SECOND FLOOR PLAN

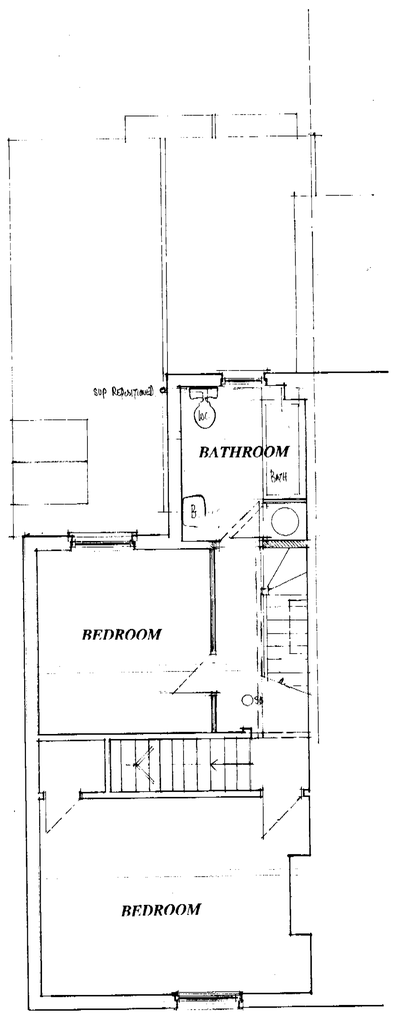



FIRST FLOOR PLAN

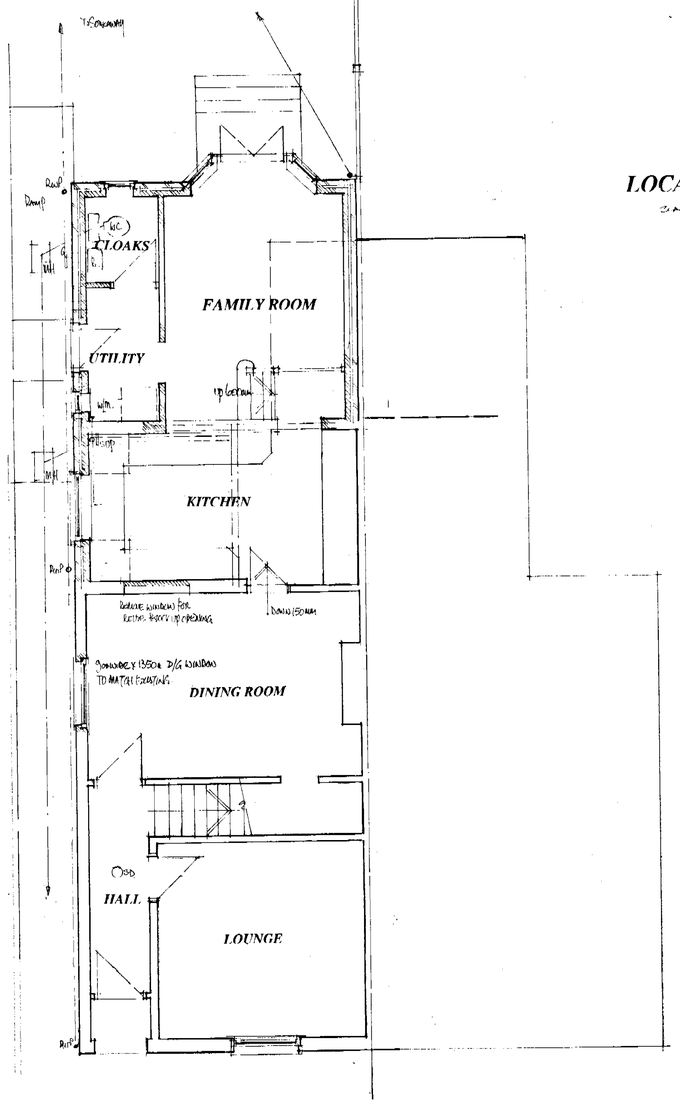

GROUND FLOOR PLAN

LOCATION PLAN

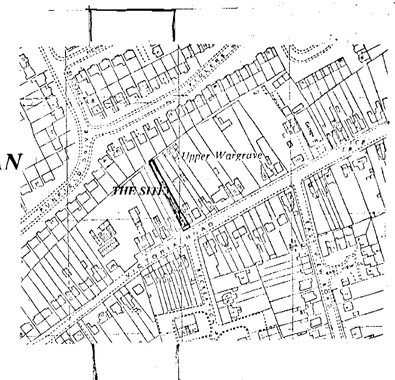

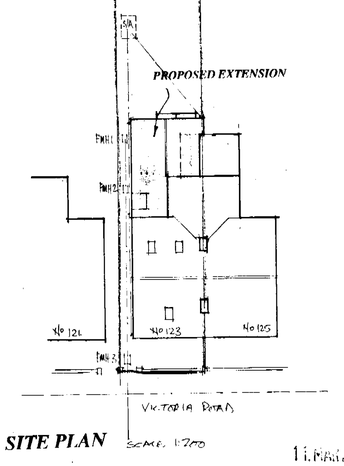

SITE PLAN

11 MAR 2002 6111


Proposal
PROPOSED EXTENSIONS.

Drawing
PLANNING PROPOSALS

Site
123 VICTORIA ROAD WARGRAVE BERKSHIRE

Date 20 February, 2002 Scale . 1:50 & 1:100 . Drawing No D 646-02


COLIN DAWSON & ASSOCIATES
Architectural Design & Building Surveying.
MALVERN HOUSE
1 MALVERN WAY
TWYFORD
READING, BERKSHIRE, RG10 9PY.
Tel: (0118) 9343322 Fax: (0118) 9343322

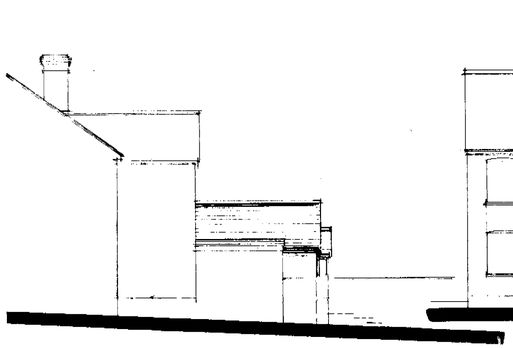


EAST ELEVATION




NORTH ELEVATION

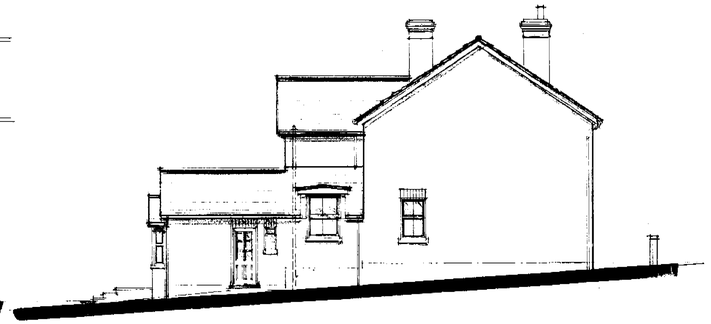

WEST ELEVATION

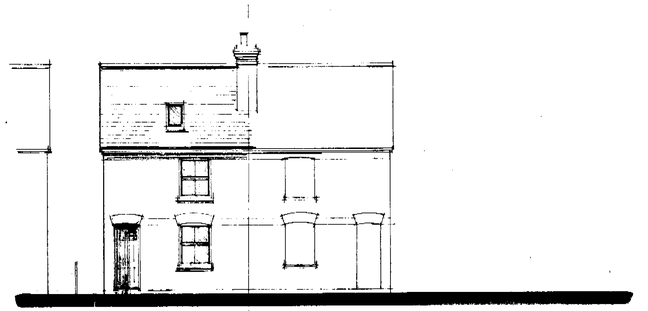

SOUTH ELEVATION

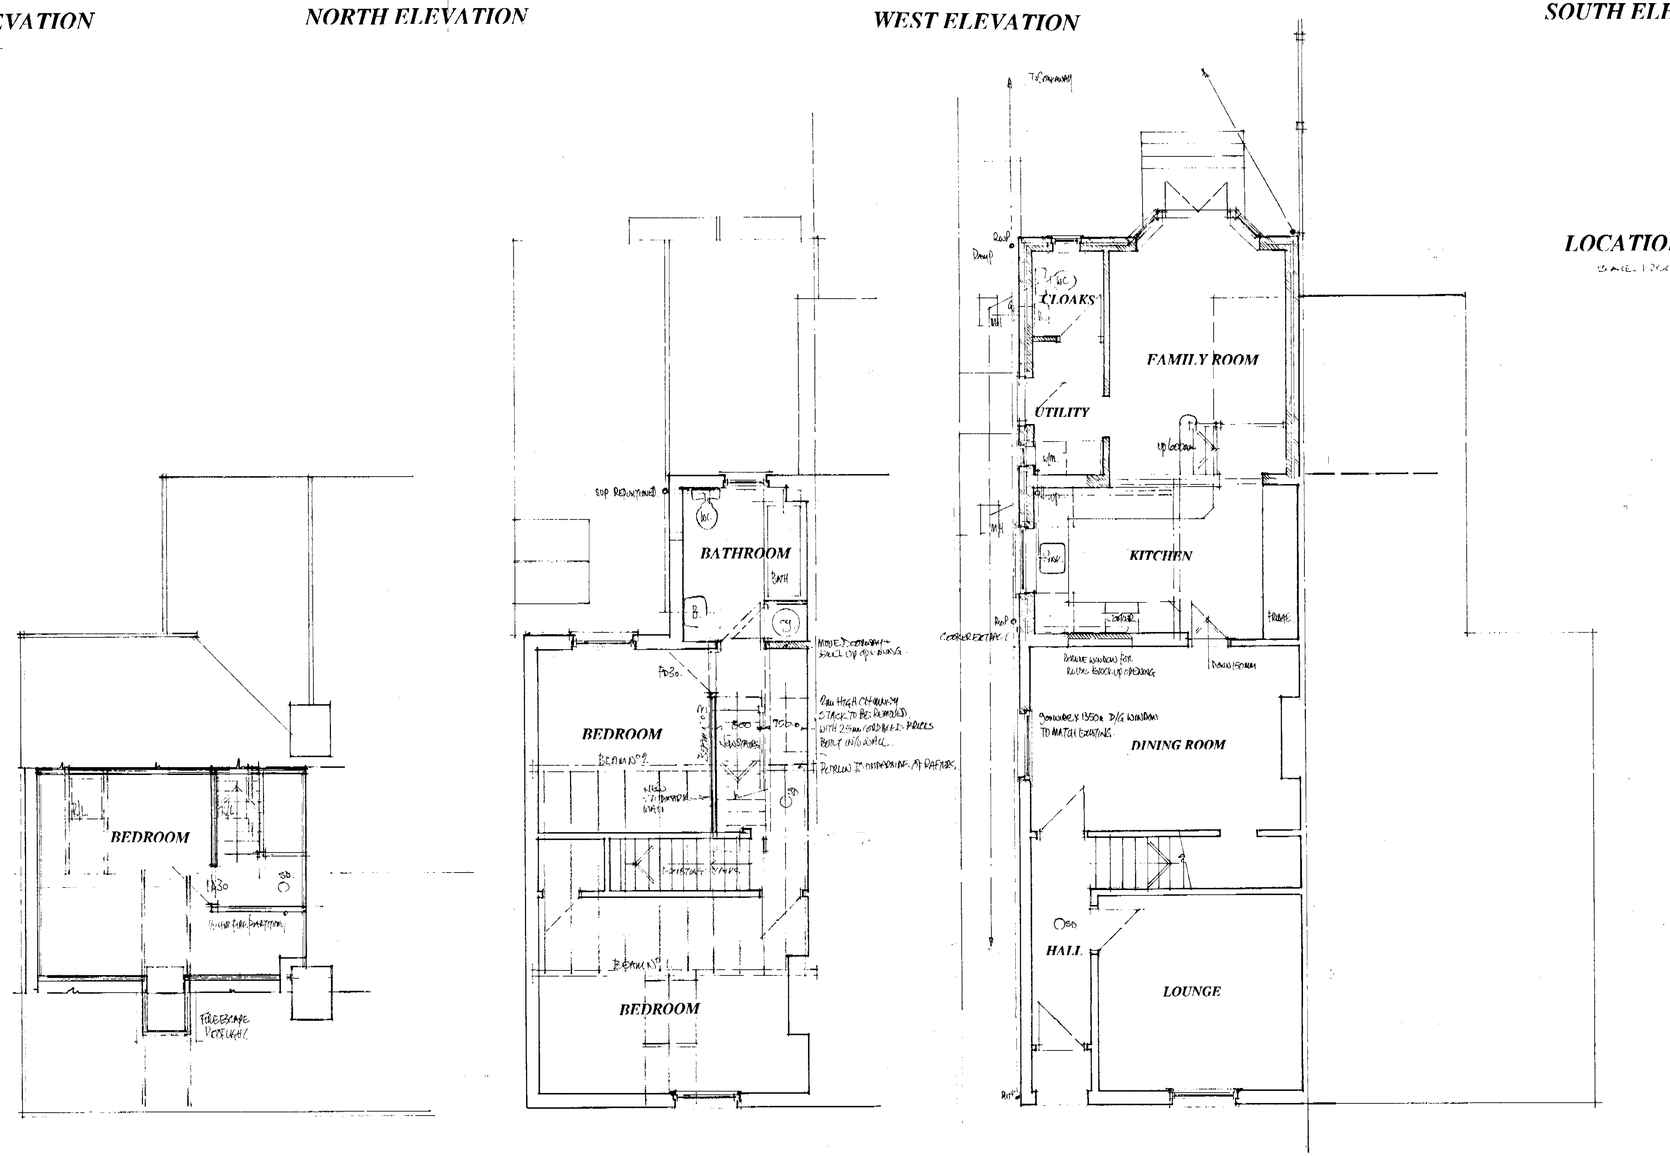


SECOND FLOOR PLAN

FIRST FLOOR PLAN

GROUND FLOOR PLAN

LOCATION PLAN



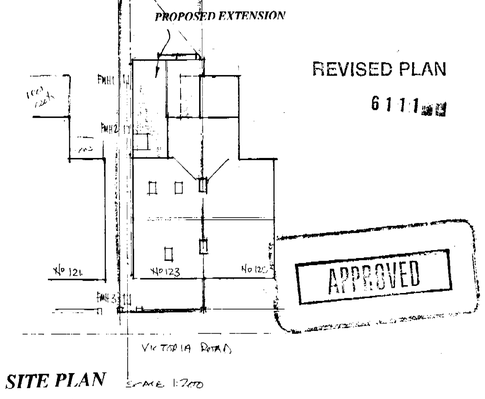

SITE PLAN

Proposal
PROPOSED EXTENSIONS.
Site
123 VICTORIA ROAD WARGRAVE BERKSHIRE

Drawing
PLANNING PROPOSALS

Date 20 February, 2002 Scale . 1:50 & 1:100 . Drawing No D 646-02 A

COLIN DAWSON & ASSOCIATES
Architectural Design & Building Surveying.
MALVERN HOUSE
1 MALVERN WAY
TWYFORD
READING BERKSHIRE RG10 9PY
Tel. (0118) 9343322 Fax. (0118) 9343322.

08 APR 2002

22/1/02