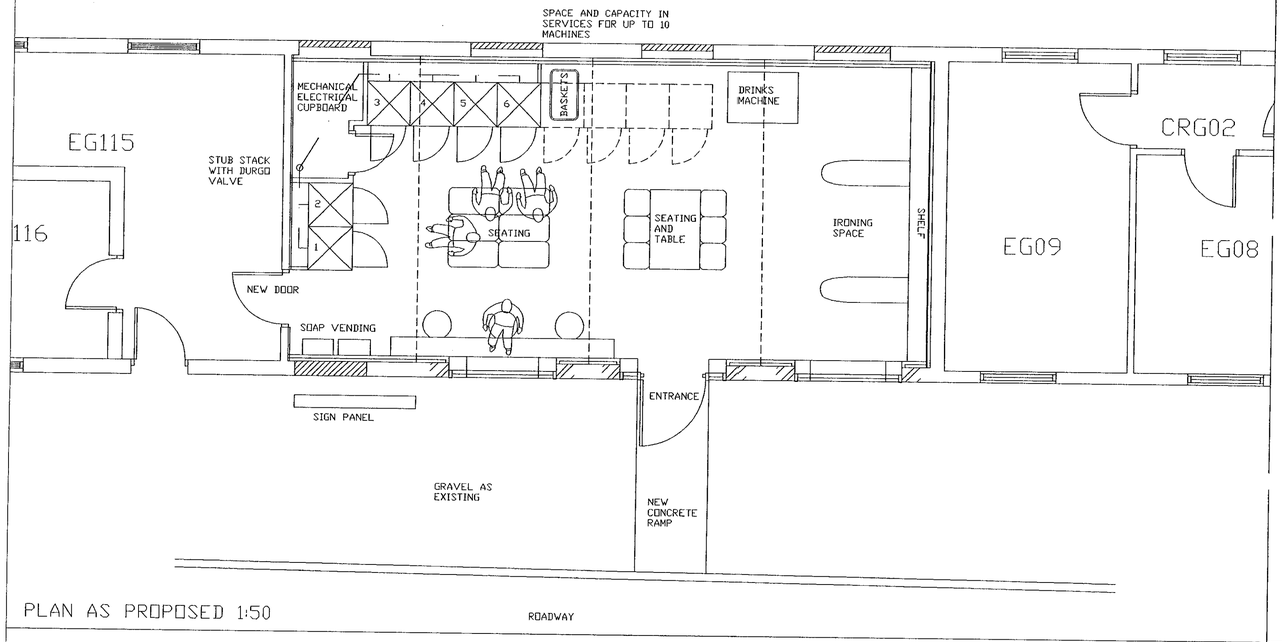

PLAN AS PROPOSED 1:50

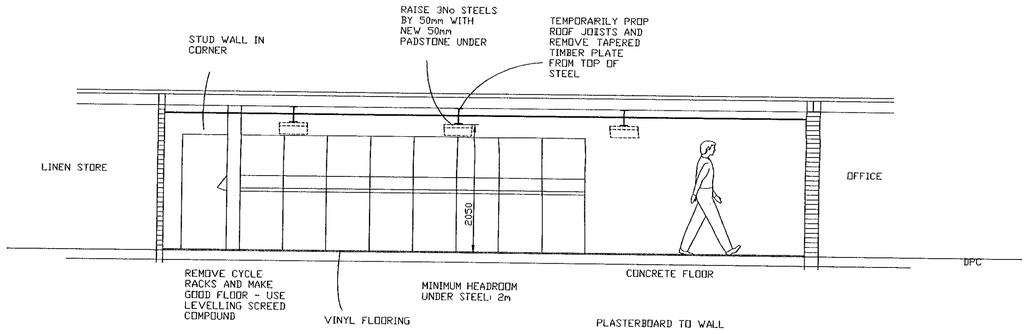

SECTION AA AS PROPOSED 1:50

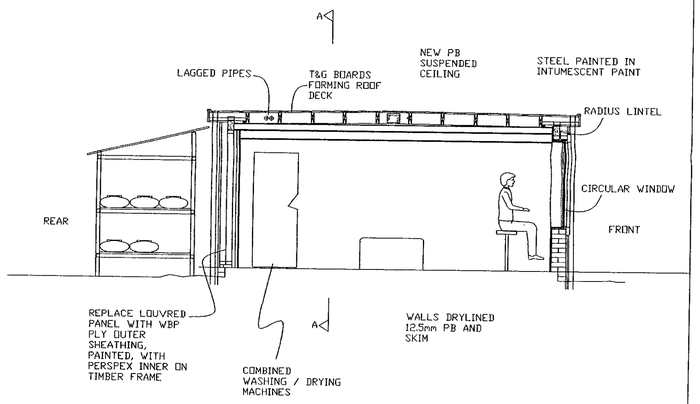

SECTION BB AS PROPOSED 1:50

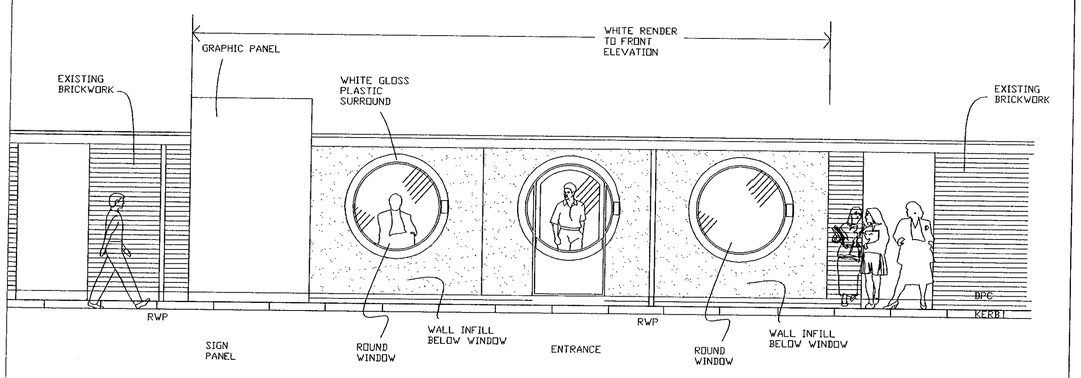

FRONT ELEVATION AS PROPOSED 1:50

3069

REVISED PLAN

Notes

Rev.	Description	Date
RB	INTERNAL DOOR TO SERVICES CUPBOARD	100101
RA	DOOR FORMED THROUGH TO LINEN STORE, 2 MACHINES LESS, SIGNAGE PANEL AND RAMPS CORRECTED	090101

B. O. CAD File Reference: B004B027RB

Date Plotted: Time:

The University of Reading

Gordon E Davies
Director of Estates and Buildings
Estates and Buildings Department
Whiteknights, PO Box 235
Reading, RG6 6BW
Tel. 0118 931 8958 Fax. 0118 975 3499

Building
BULMERSHE COURT TUTORIAL BLOCK

Project
CYCLE SHED CONVERSION TO LAUNDRETTE

Title
PLANS AND ELEVATIONS AS PROPOSED

Drawn	Date
SHR	OCT 00
Job Number	Scale
0123790	1:50

Building No.	Code	Drawing No.	Rev.
B004	B	027	RB

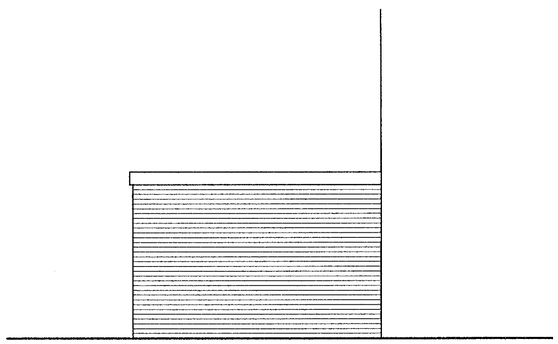

END ELEVATION

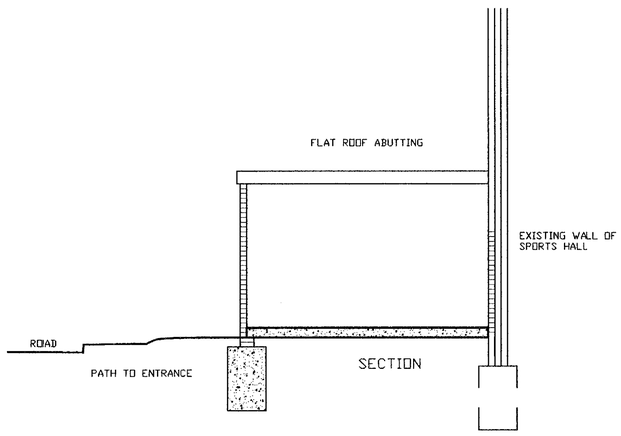

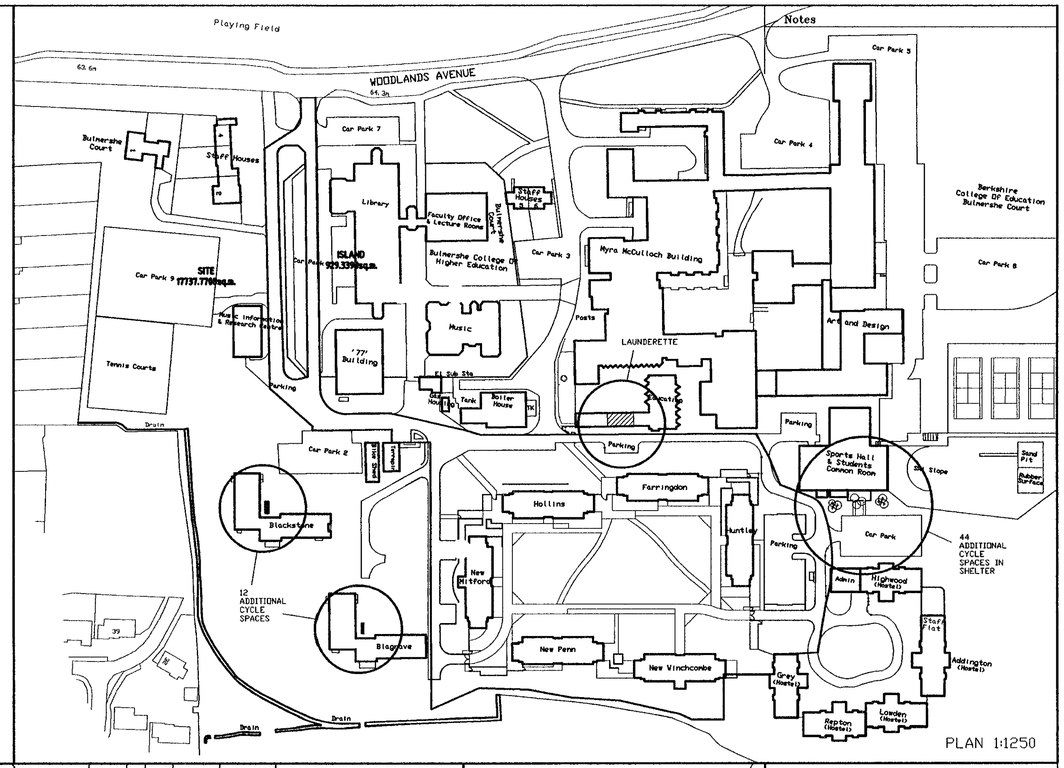

PLAN 1:1250

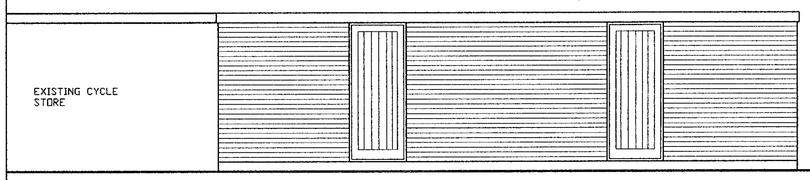

FRONT ELEVATION

TIMBER DOORS

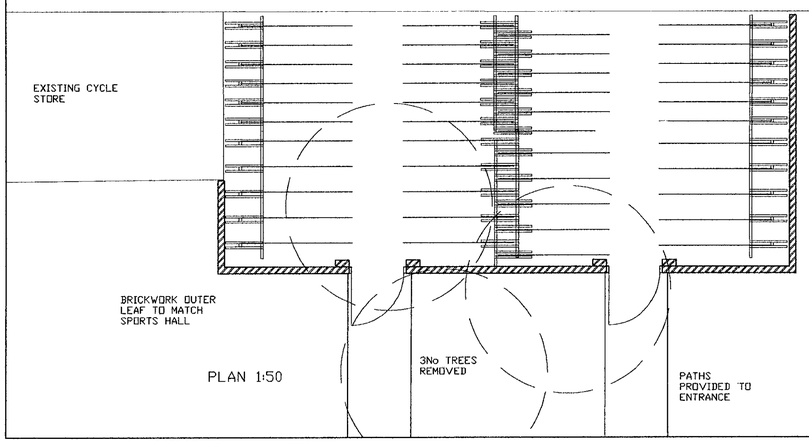

PLAN 1:50

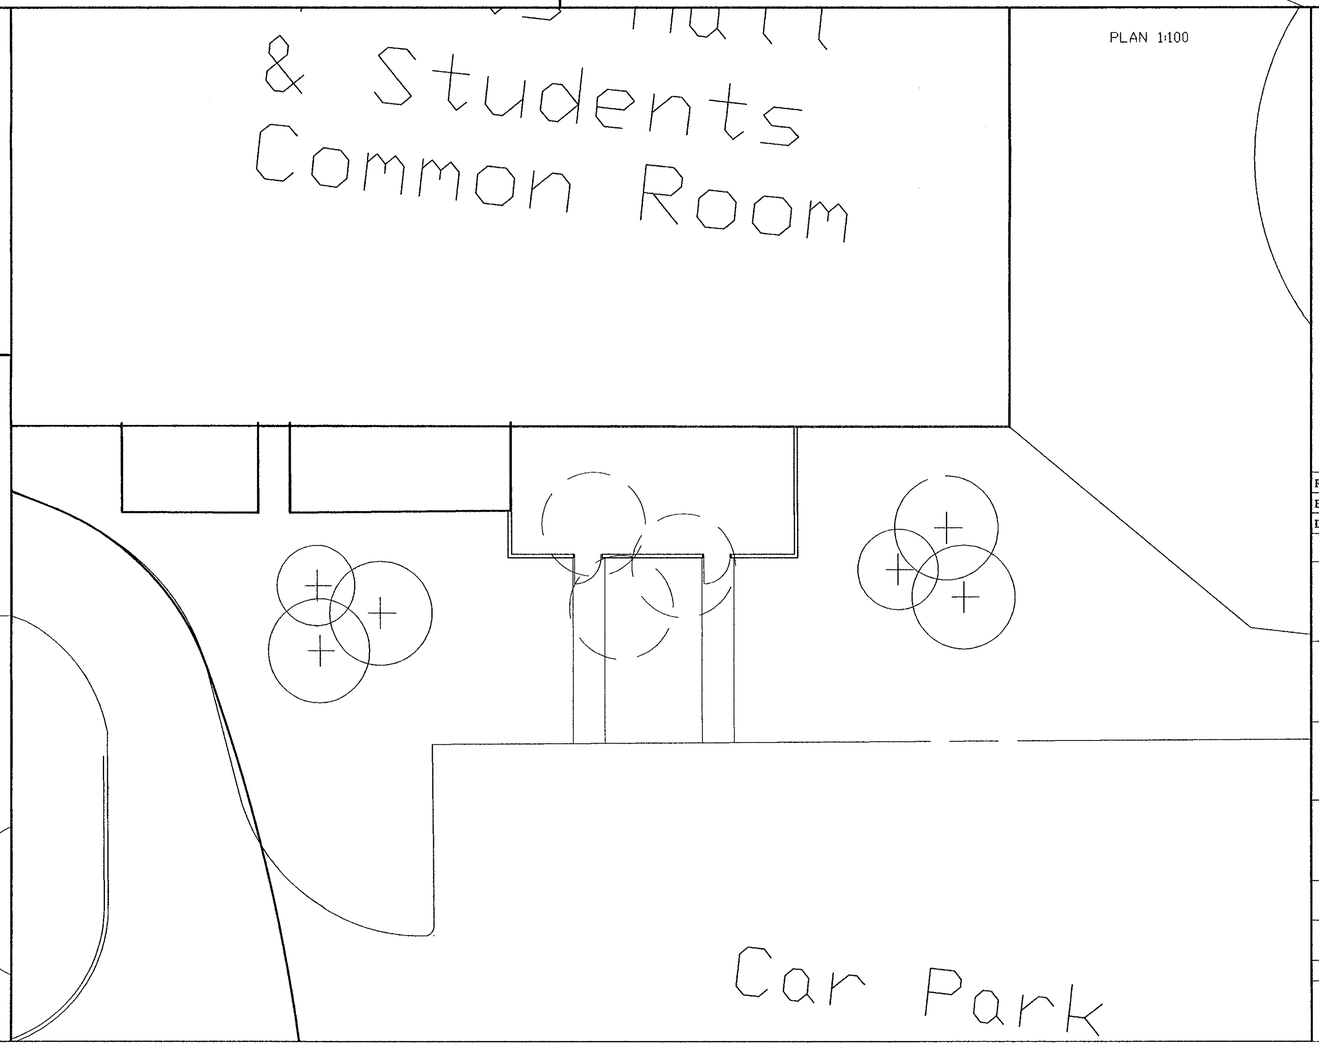

PLAN 1:100

REVISED PLAN
3069

Rev.	Description	Date
B. O. CAD File Reference	B004B039RA	
Date Plotted:	Time:	

The University of Reading

Gordon E Davies
Director of Estates and Buildings
Estates and Buildings Department
Whiteknights, PO Box 236
Reading, RG6 6BW
Tel. 0118 931 8958 Fax. 0118 975 3499

Building
BULMERSHE COURT EDUCATION BLOCK

Project
LAUNDERETTE CONVERSION

Title
PROPOSED REPLACEMENT CYCLE STORE

Drawn	Date
SHR	21/2/01
Job Number 0123790	Scale 1:50

Building No.	Code	Drawing No.	Rev.
B004	B	039	RA

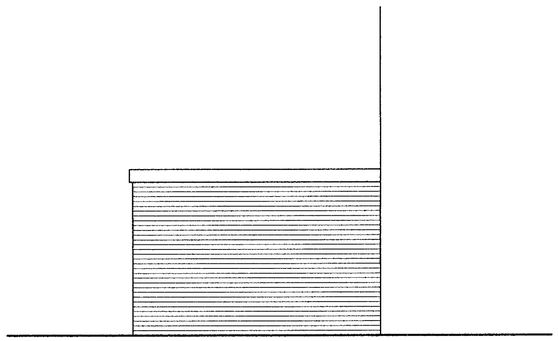

END ELEVATION

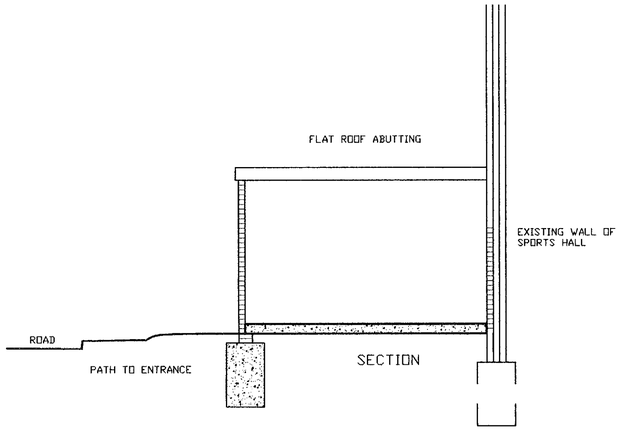

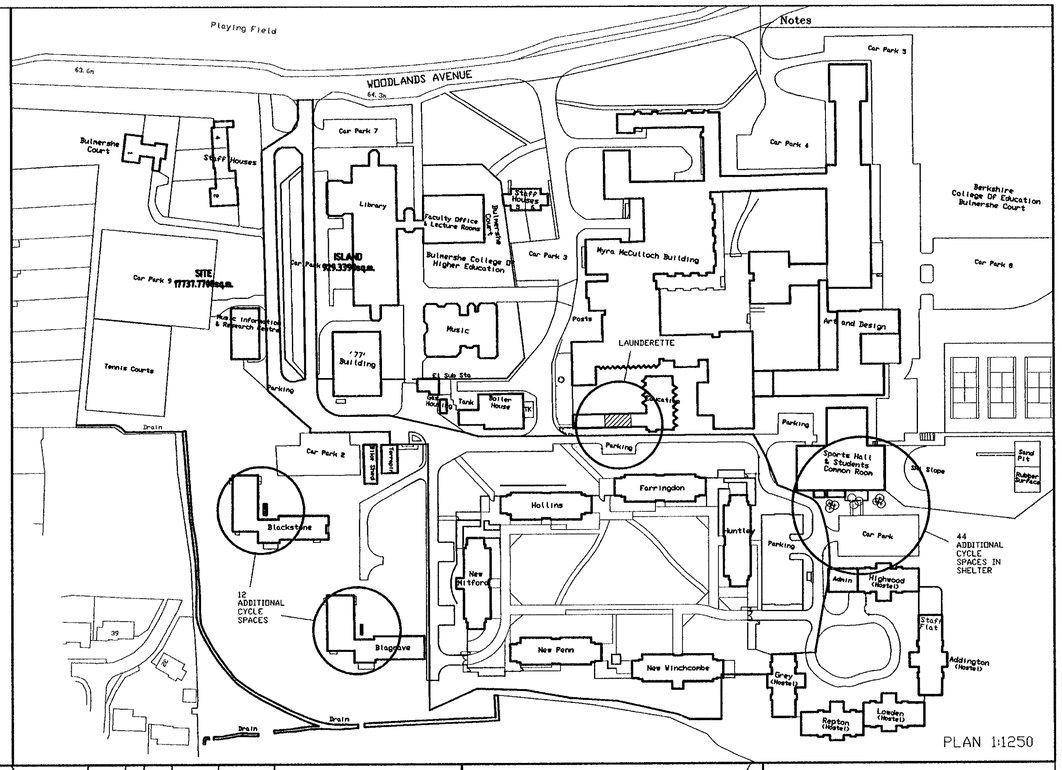

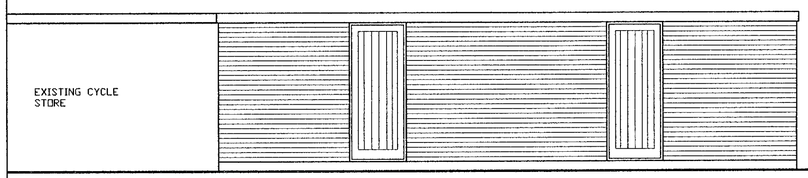

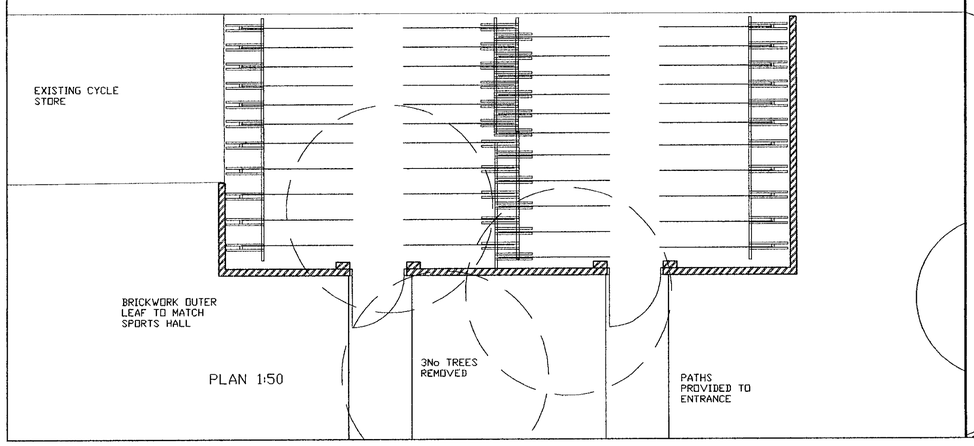

& Students Common Room

Car Park

PLAN 1:100

REVISED PLAN

3069 _A

Rev.	Description	Date

B. O. CAD File Reference: B004B039RA

Date Plotted: Time:

The University of Reading

Gordon E Davies
Director of Estates and Buildings
Estates and Buildings Department
Whiteknights, PO Box 235
Reading, RG6 6BW
Tel. 0118 931 8958 Fax. 0118 975 3499

Building
BULMERSHE COURT EDUCATION BLOCK

Project
LAUNDERETTE CONVERSION

Title
PROPOSED REPLACEMENT CYCLE STORE

Drawn	Date
SHR	21/2/01
Job Number	Scale
0123790	1:50

Building No.	Code	Drawing No.	Rev.
B004	B	039	RA

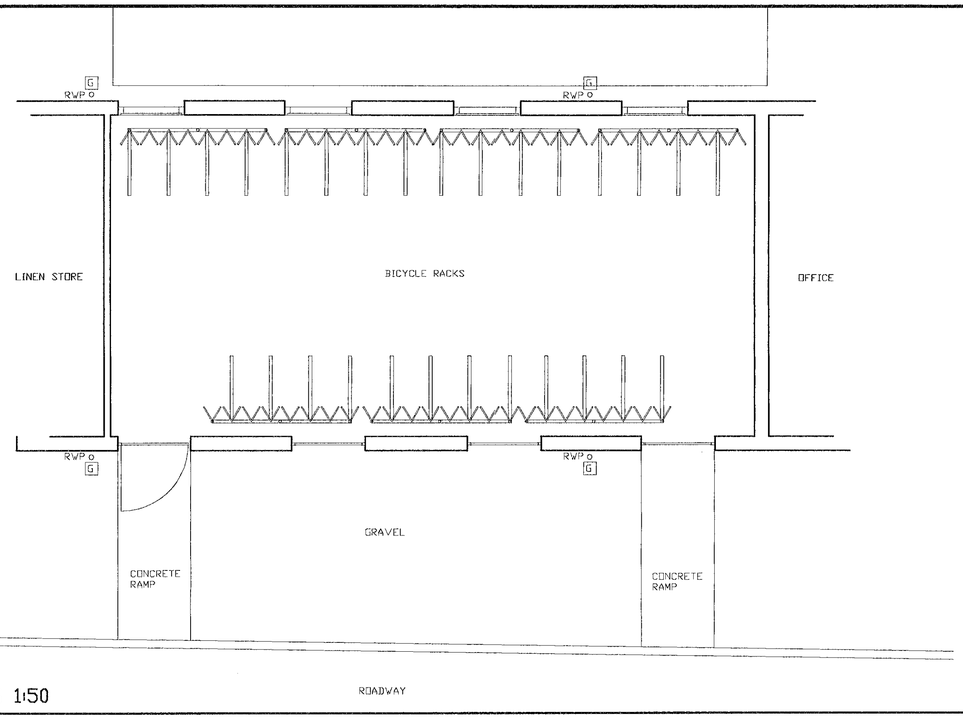

PLAN AS EXISTING 1:50

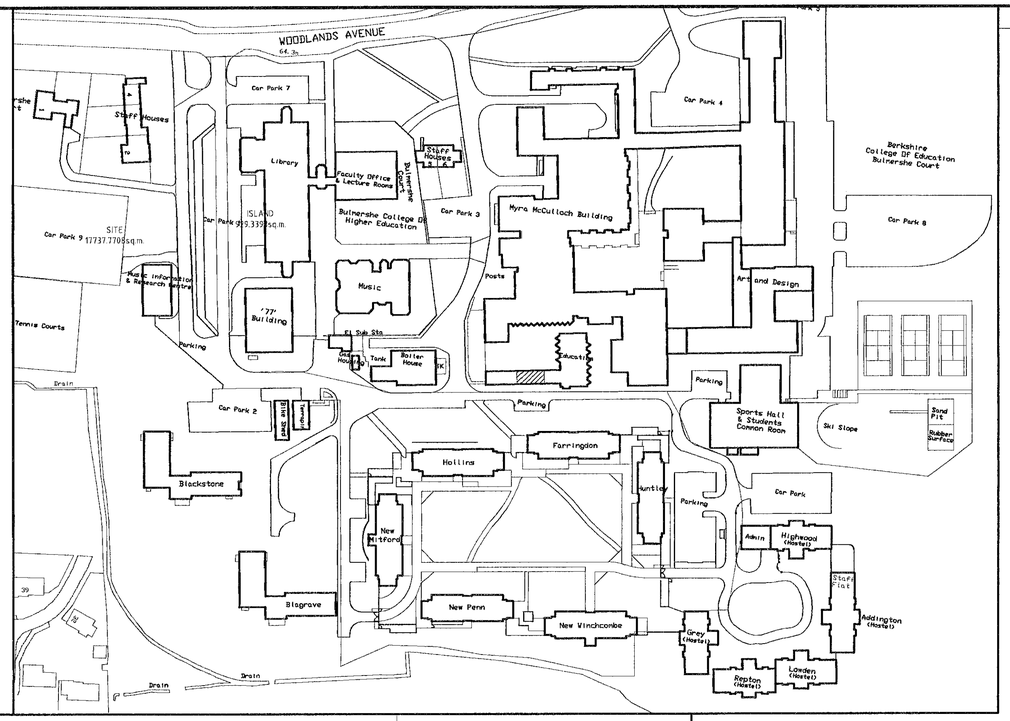

LOCATION PLAN 1:1250

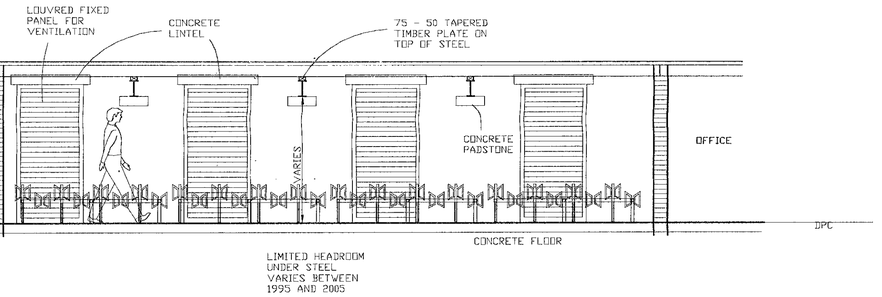

SECTION AA AS EXISTING 1:50

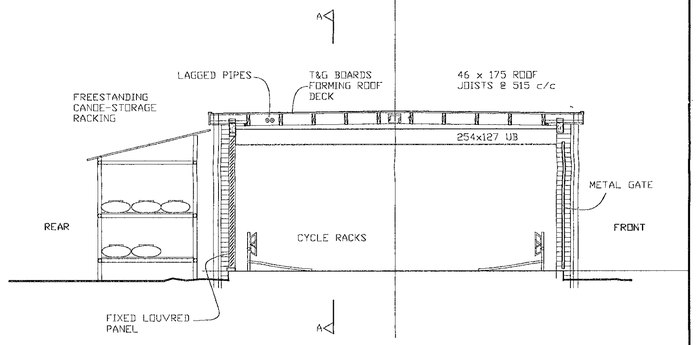

SECTION BB AS EXISTING 1:50

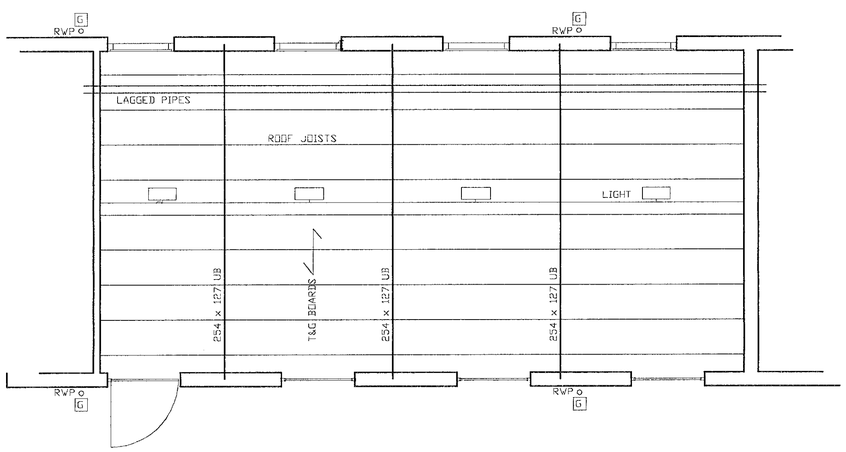

ROOF PLAN AS EXISTING 1:50

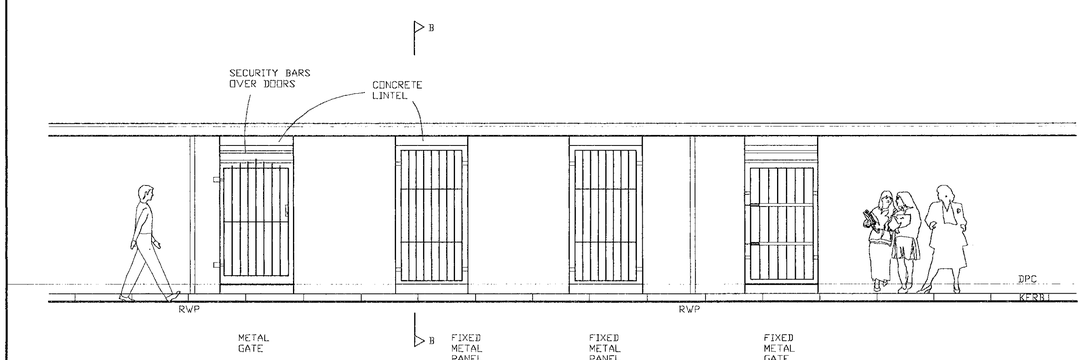

FRONT ELEVATION AS EXISTING 1:50

Notes

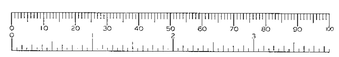

16 DEC 2000 3069

Rev.	Description	Date
B. O. CAD File Reference	B004B026R_	
Date Plotted:	Time:	

The University of Reading

Gordon E Davies
Director of Estates and Buildings
Estates and Buildings Department
Whiteknights, PO Box 235
Reading, RG6 6BW
Tel. 0118 931 8958 Fax. 0118 975 3499

Building
BULMERSHE COURT TUTORIAL BLOCK

Project
CYCLE SHED CONVERSION TO LAUNDRETTE

Title
PLANS AND ELEVATIONS AS EXISTING

Drawn	Date
SHR	OCT 00
Job Number	Scale
0123790	1:50

Building No.	Code	Drawing No.	Rev.
B004	B	026	R_

Notes

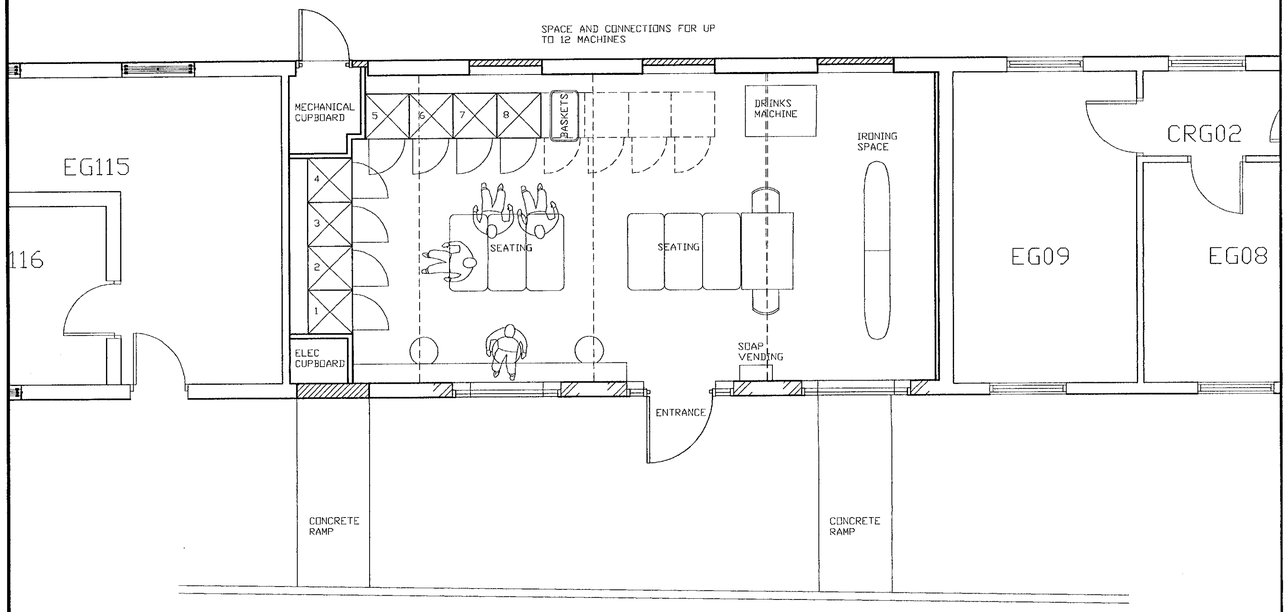

PLAN AS PROPOSED 1:50

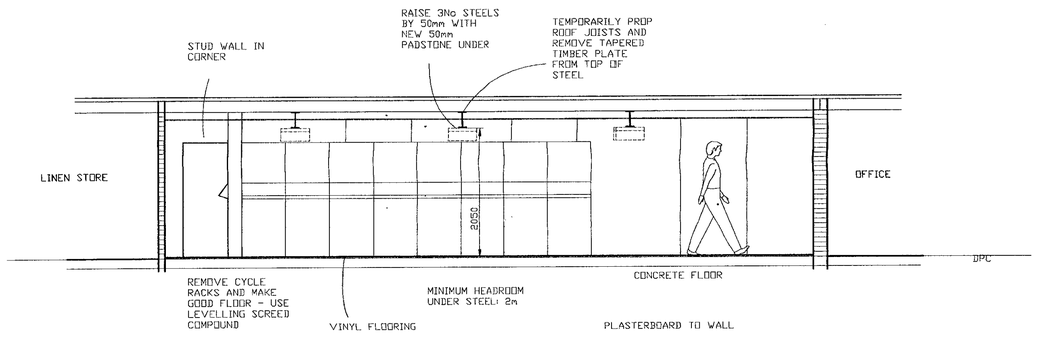

SECTION AA AS PROPOSED 1:50

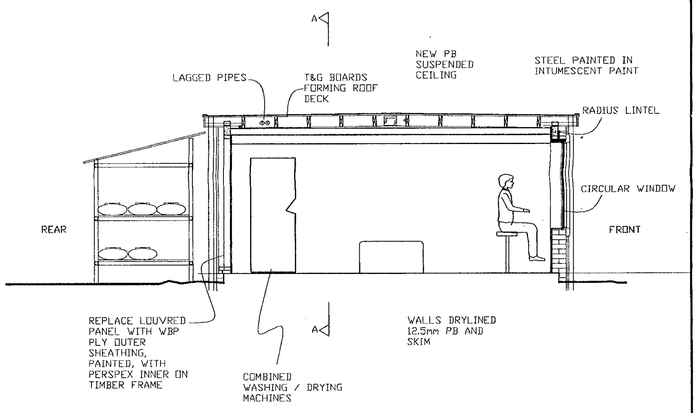

SECTION BB AS PROPOSED 1:50

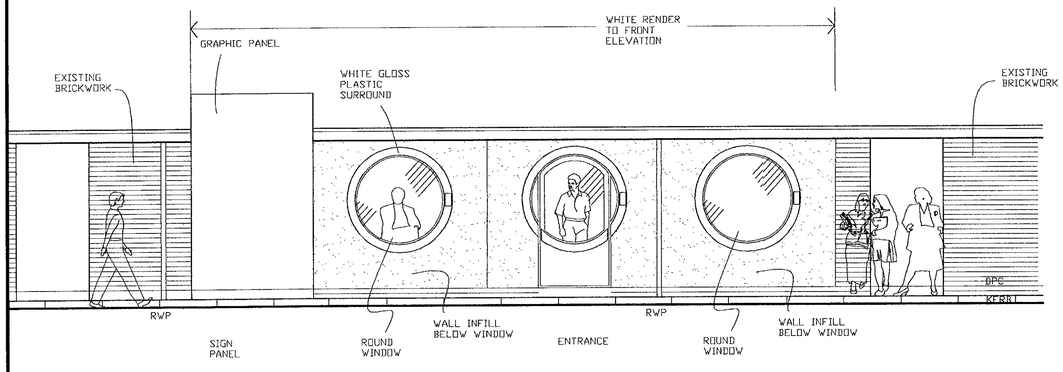

FRONT ELEVATION AS PROPOSED 1:50

SUPERSEDED

18 DEC 2000 3069

Rev.	Description	Date
B. O. CAD File Reference	B004B027R_	
Date Plotted:	Time:	

The University of Reading

Gordon E Davies
Director of Estates and Buildings
Estates and Buildings Department
Whiteknights, PO Box 235
Reading, RG6 6BW
Tel. 0118 931 8958 Fax. 0118 975 3499

Building
BULMERSHE COURT TUTORIAL BLOCK

Project
CYCLE SHED CONVERSION TO LAUNDRETTE

Title
PLANS AND ELEVATIONS AS PROPOSED

Drawn	Date
SHR	OCT 00
Job Number	Scale
0123790	1:50

Building No.	Code	Drawing No.	Rev.
B004	B	027	R_

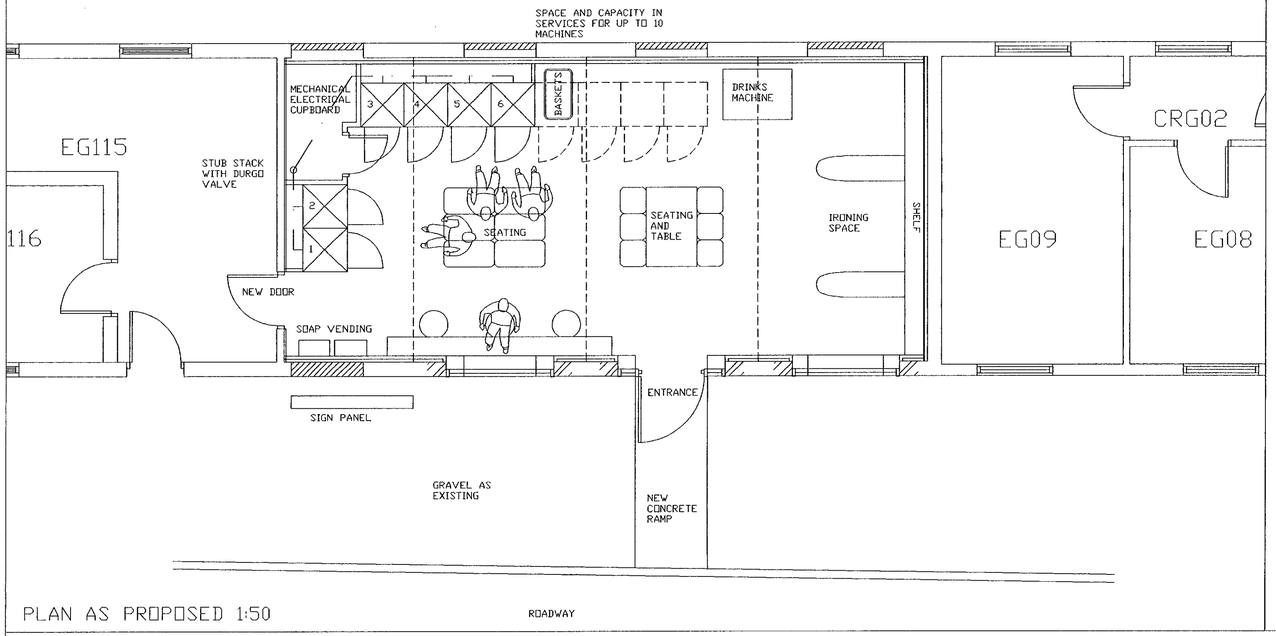

PLAN AS PROPOSED 1:50

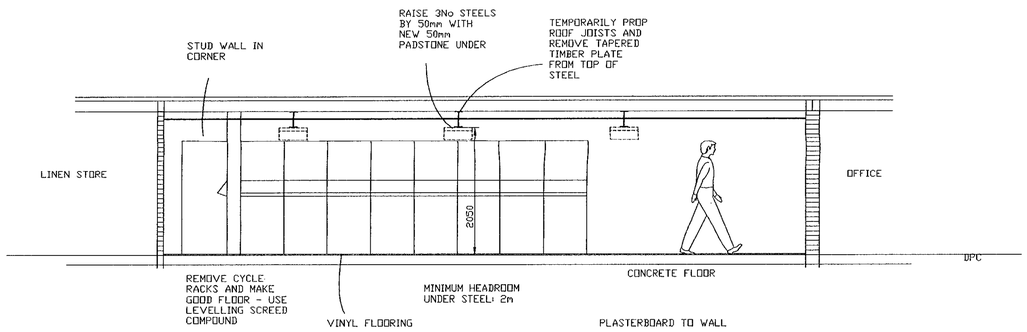

SECTION AA AS PROPOSED 1:50

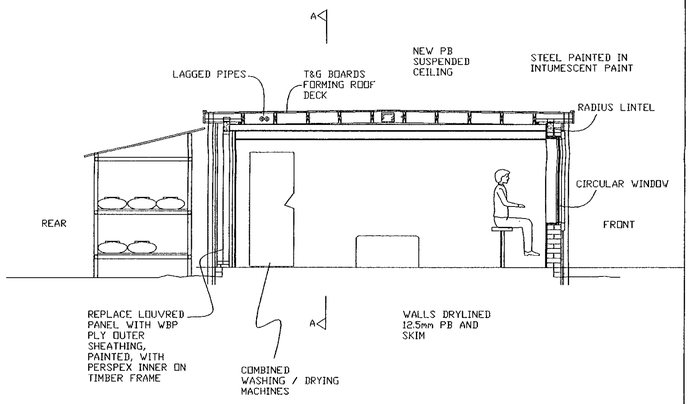

SECTION BB AS PROPOSED 1:50

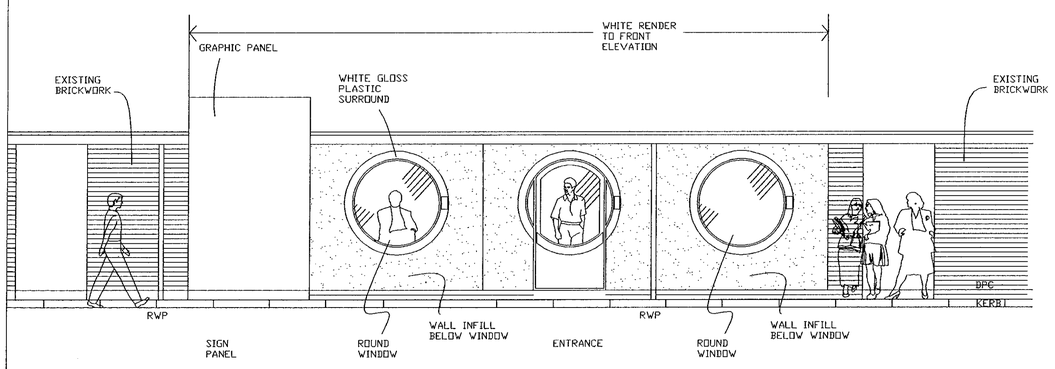

FRONT ELEVATION AS PROPOSED 1:50

3069 1

REVISED PLAN

Notes



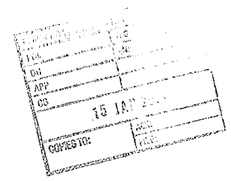

Rev.	Description	Date
RB	INTERNAL DOOR TO SERVICES CUPBOARD	100101
RA	DOOR FORMED THROUGH TO LINEN STORE, 2 MACHINES LESS, SIGNAGE PANEL AND RAMPS CORRECTED	090101

B. O. CAD File Reference: B004B027RB

Date Plotted: Time:

The University of Reading

Gordon E Davies
Director of Estates and Buildings
Estates and Buildings Department
Whiteknights, PO Box 235
Reading, RG6 6BY
Tel. 0118 931 8958 Fax. 0118 975 3499

Building
BULMERSHE COURT TUTORIAL BLOCK

Project
CYCLE SHED CONVERSION TO LAUNDRETTE

Title
PLANS AND ELEVATIONS AS PROPOSED

Drawn	Date
SHR	OCT 00
Job Number: 0123790	Scale: 1:50

Building No.	Code	Drawing No.	Rev.
B004	B	027	RB

22/3/01

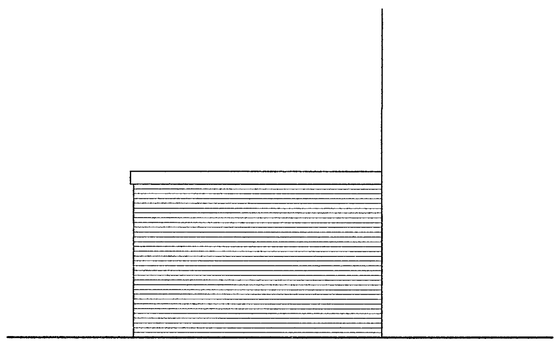

END ELEVATION

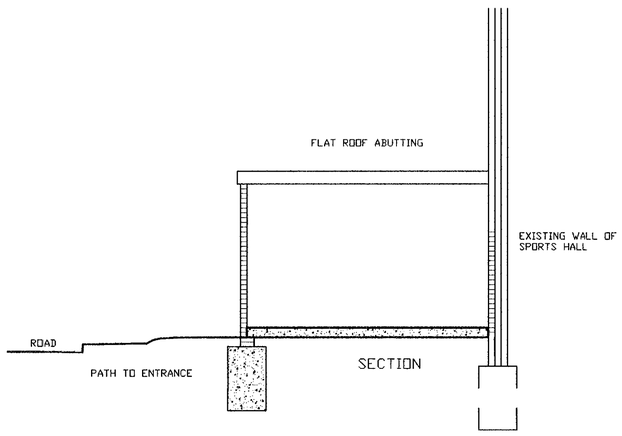

SECTION

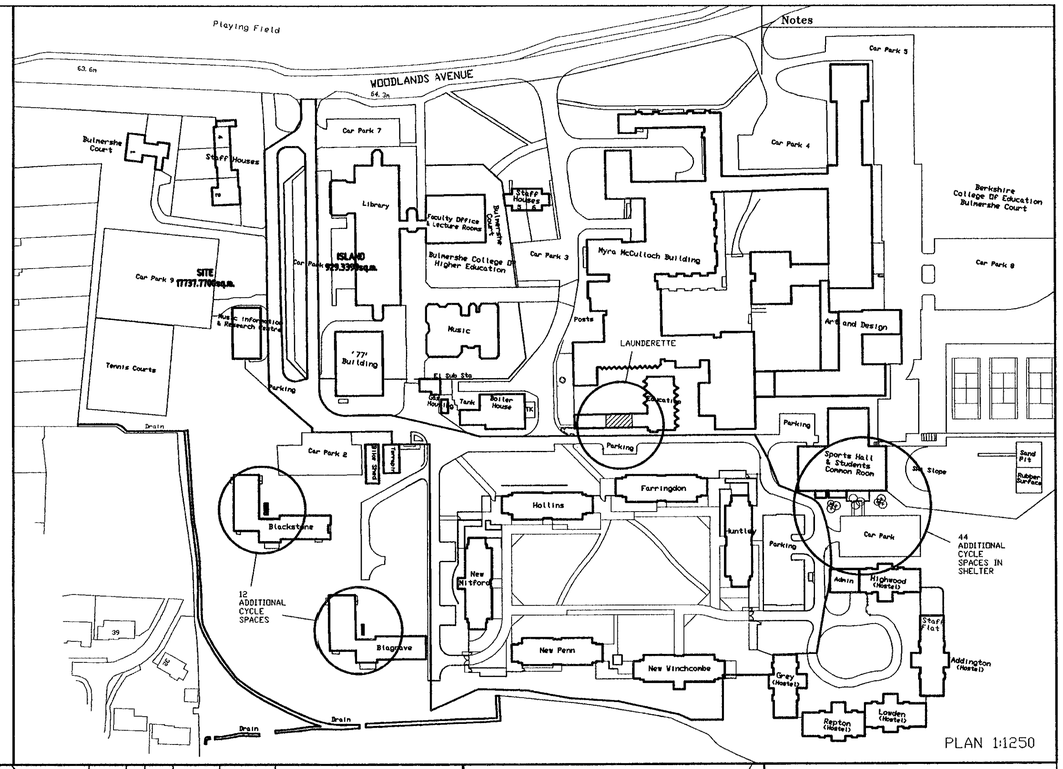

PLAN 1:1250

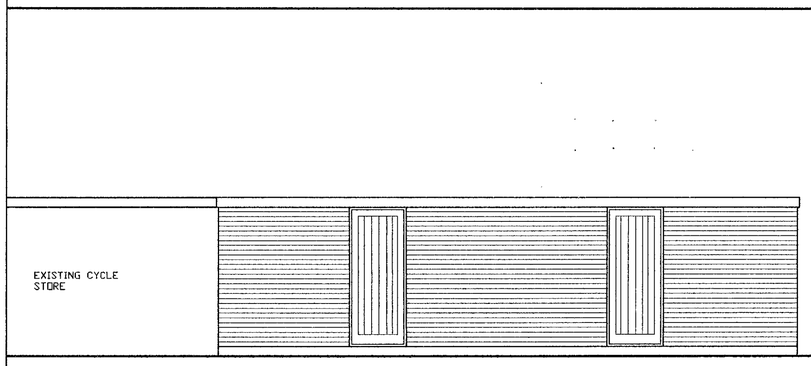

FRONT ELEVATION

TIMBER DOORS

CYCLE RACKS
24 RACING BIKES
20 MOUNTAIN BIKES

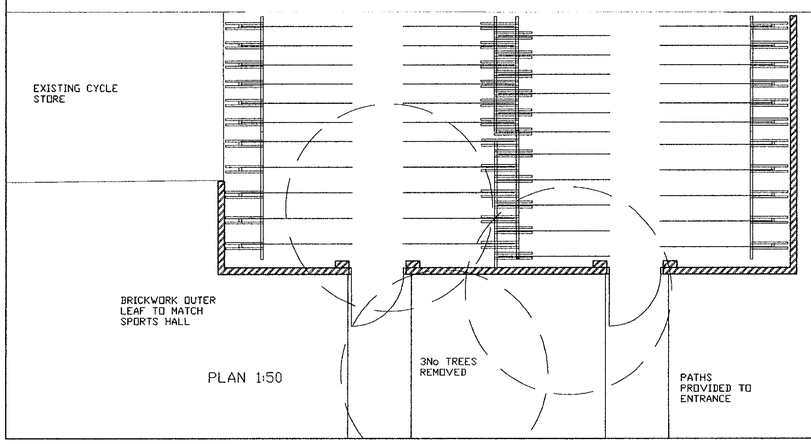

PLAN 1:50

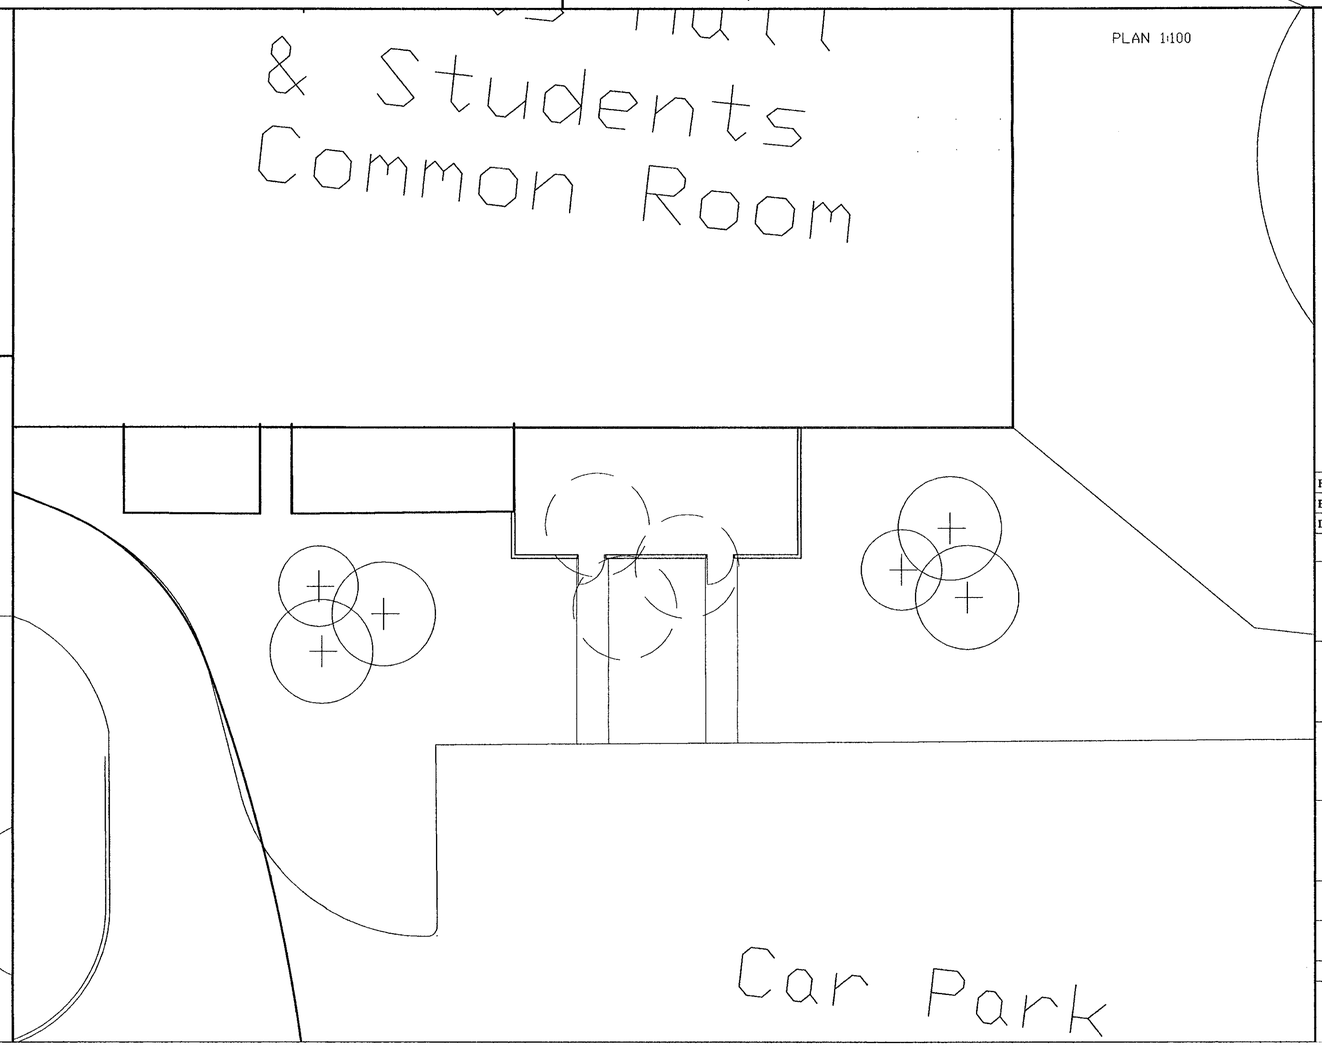

PLAN 1:100

APPROVED

REVISED PLAN
3069 1

Rev.	Description	Date
B. O. CAD File Reference	B004B039RA	
Date Plotted:	Time:	

The University of Reading

Gordon E Davies
Director of Estates and Buildings
Estates and Buildings Department
Whiteknights, PO Box 235
Reading, RG6 6BW
Tel. 0118 931 8958 Fax. 0118 975 3499

Building
BULMERSHE COURT EDUCATION BLOCK

Project
LAUNDERETTE CONVERSION

Title
PROPOSED REPLACEMENT CYCLE STORE

Drawn	Date
SHR	21/2/01
Job Number	Scale
0123790	1:50

Building No.	Code	Drawing No.	Rev.
B004	B	039	RA

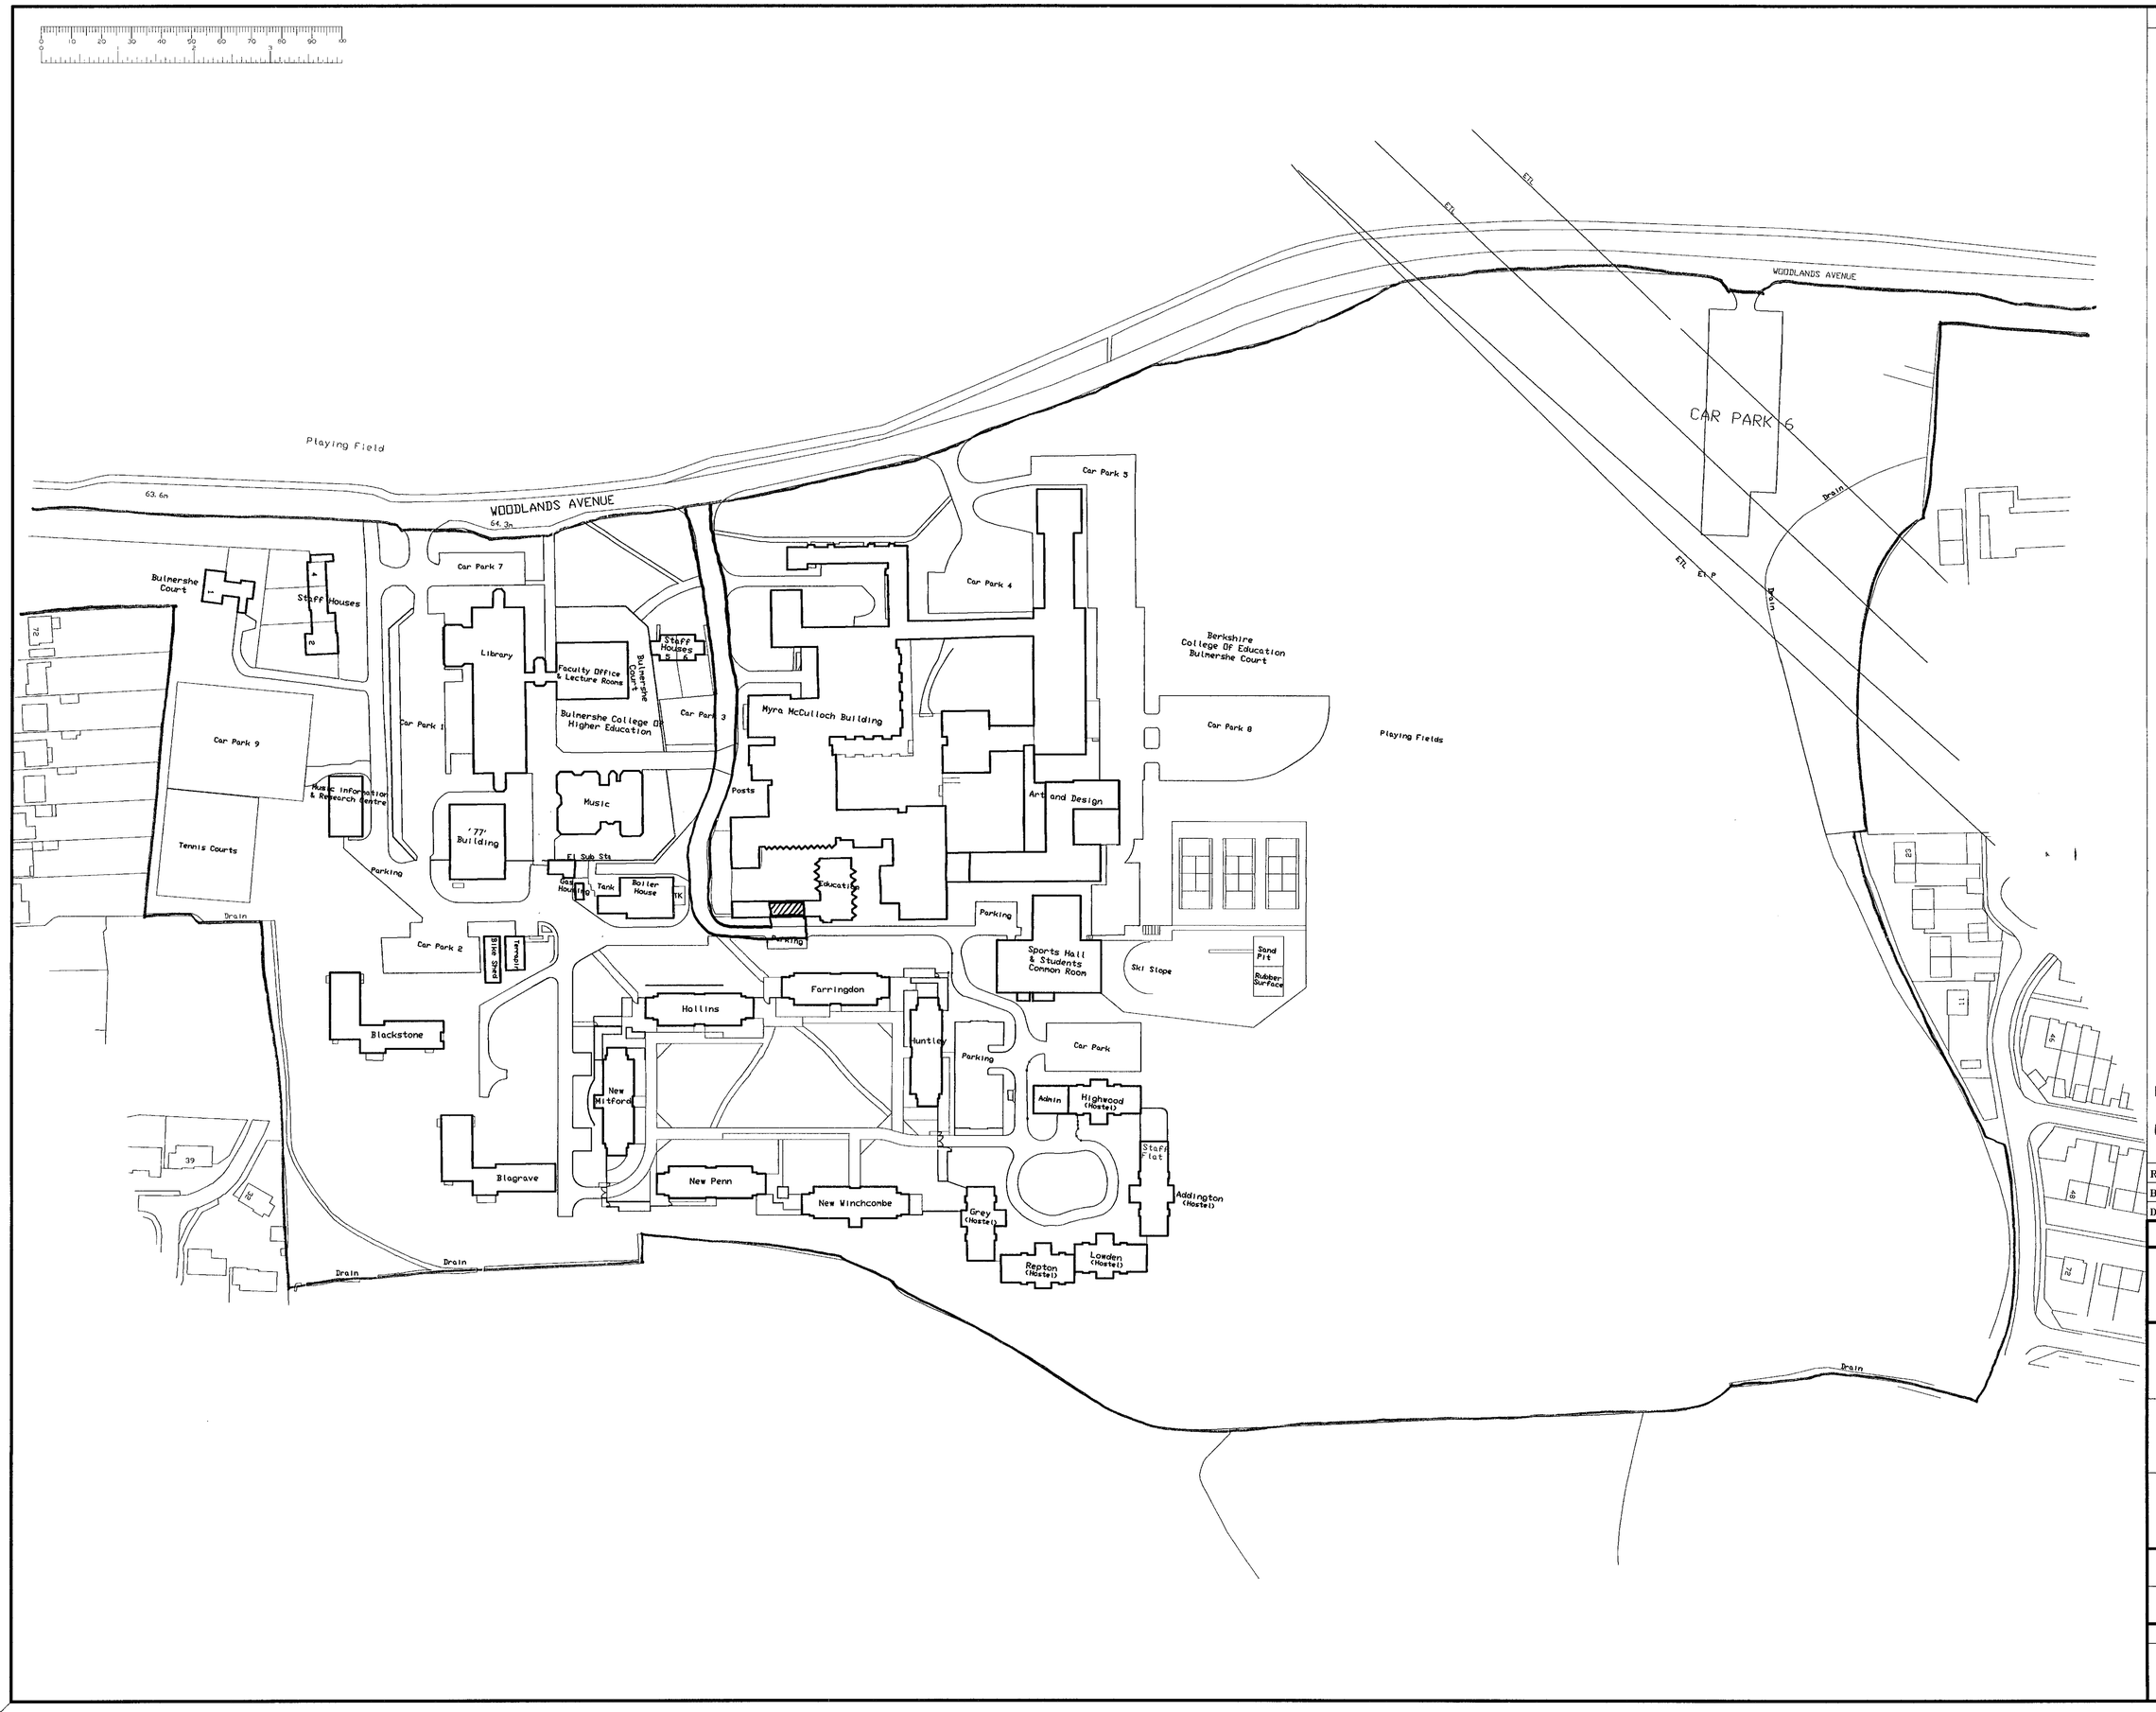

Notes

Rev.	Description	Date
E.	DRAWING UPDATED. NAMES OF HALLS CORRECTED.	10.00
D.	DRAWING TITLE CHANGED DRAWING UPDATED.	05.00

B. O. CAD File Reference: B099 B 779 RC

Date Plotted: 23:03:99 Time: 12:05 PM

The University of Reading

Buildings Officer
K. Collins, CEng, FIEE, MInstE
Buildings Office
Whiteknights, PO Box 235
Reading, RG6 6BW
Tel. 0118 9318300 Fax. 0118 9753499

Building
BULMERSHE HALL

Project
SITE PLAN

Title
18.DEC.2000* 3069

Drawn	Date
K J HAMMOND	JUNE 95
Job Number	Scale 1:1000(A1), 1:2500(A3)

Building No.	Code	Drawing No.	Rev.
B099	B	779	E

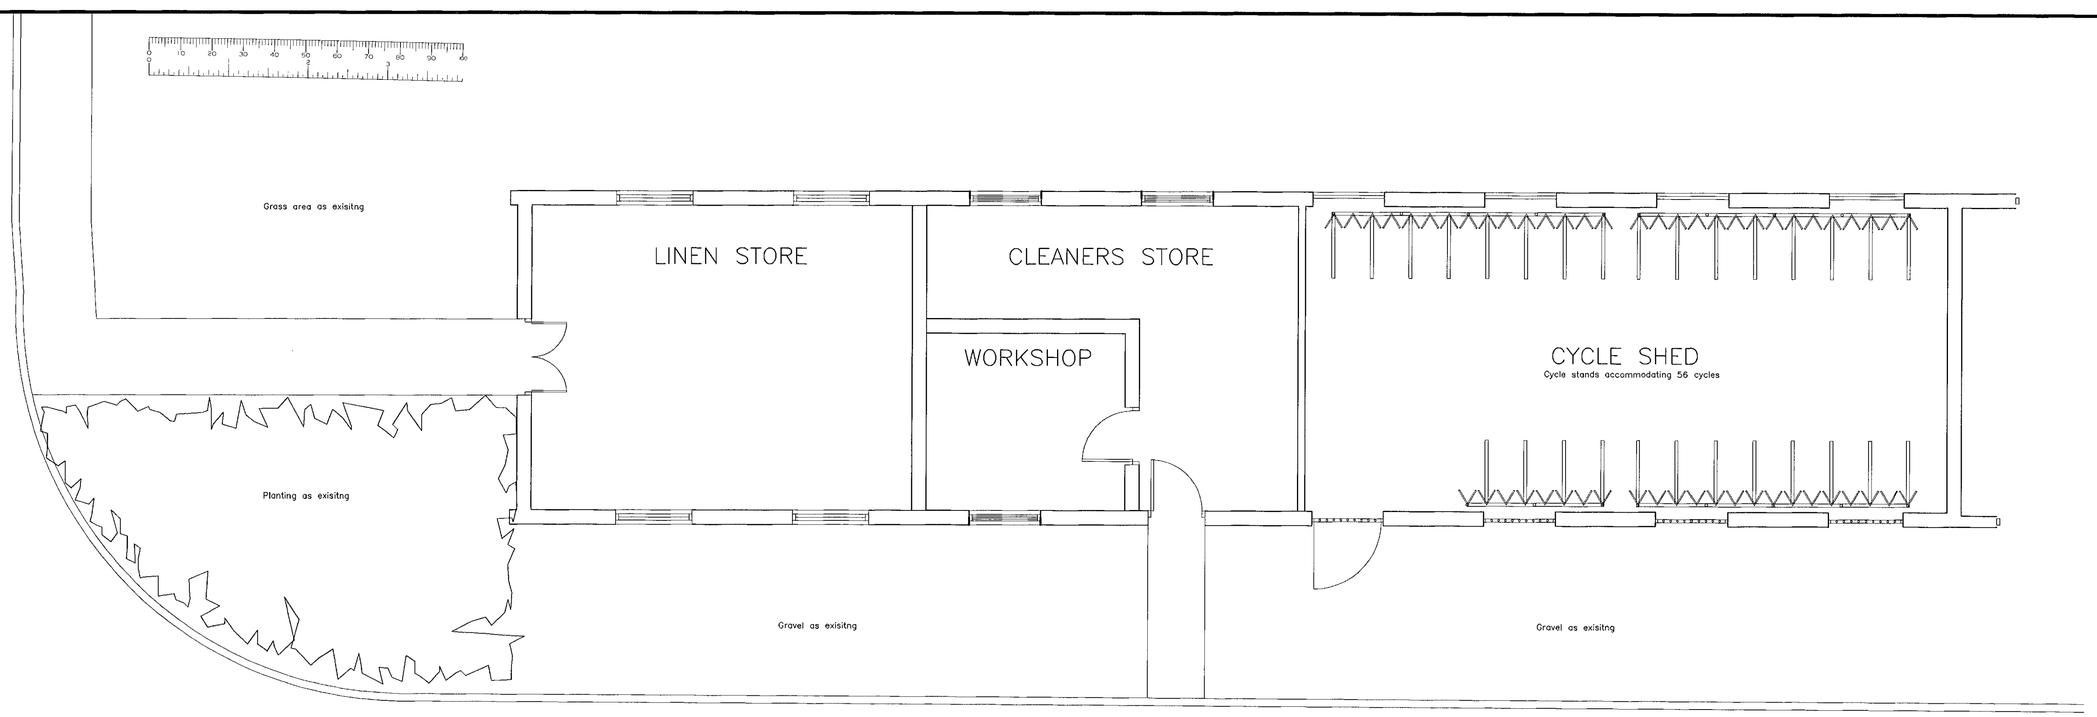

EXISTING LAYOUT

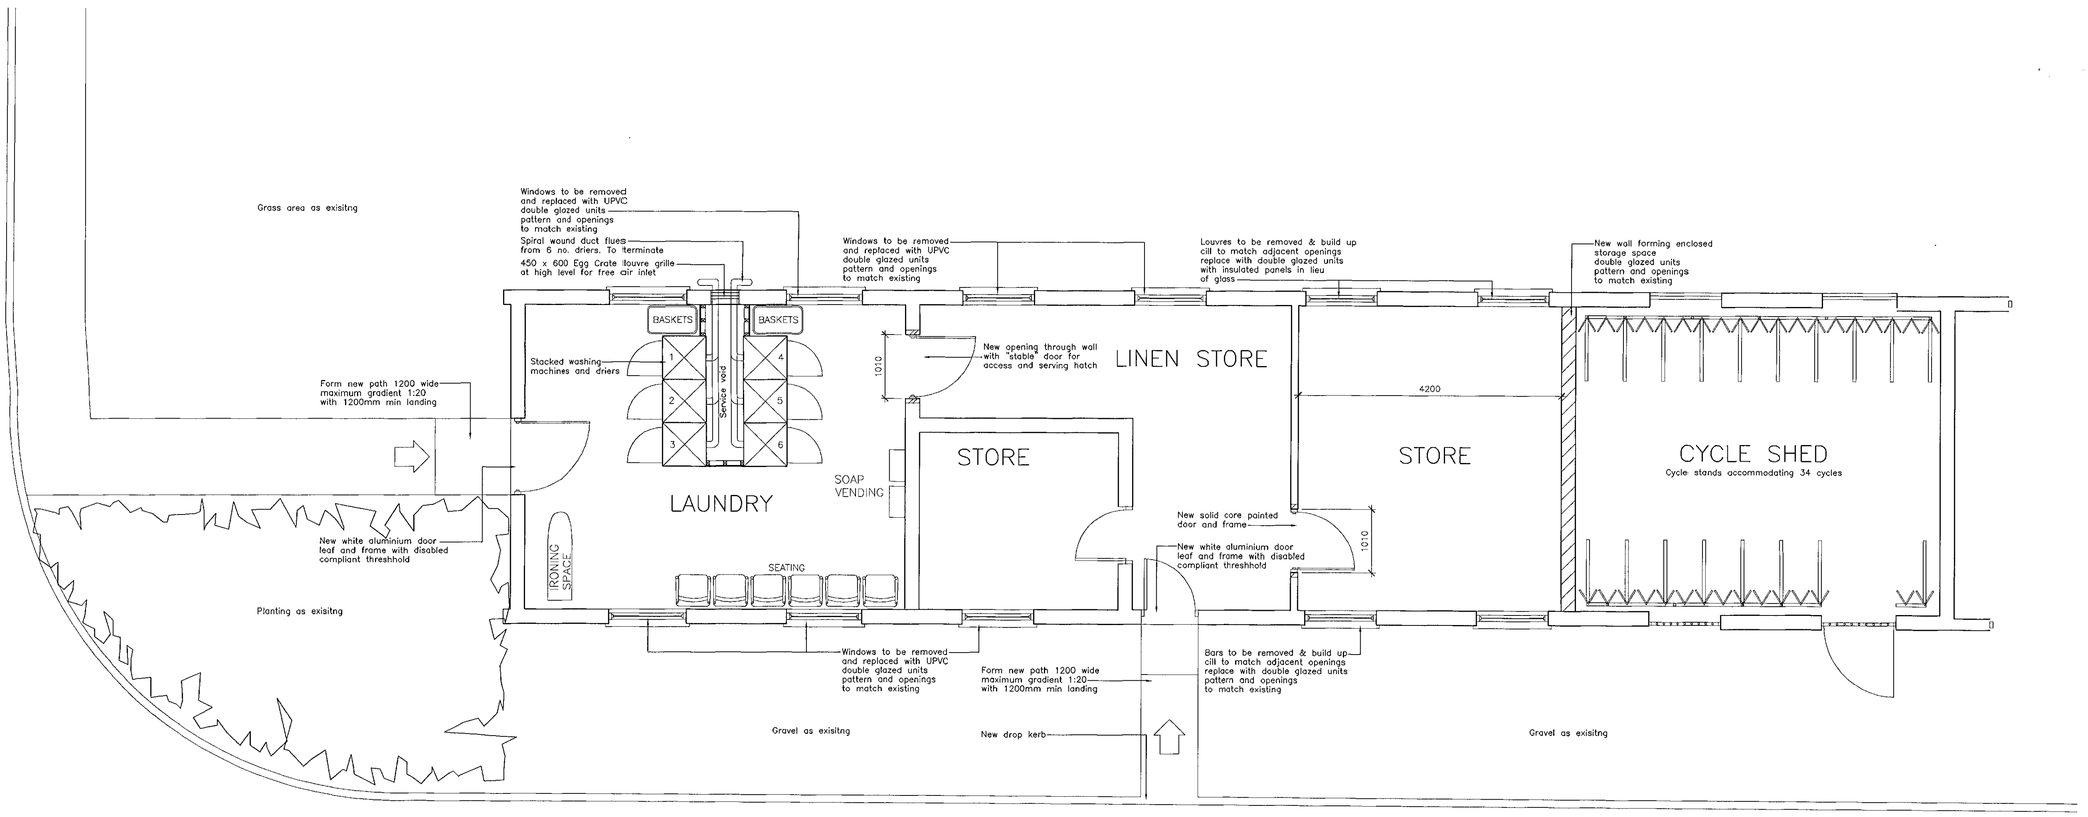

PROPOSED LAYOUT

Notes

Rev.	Description	Date

B. O. CAD File Reference: B004 B 044

Date Plotted: Time:

The University of Reading

Estates Services Department
Whiteknights, PO Box 235
Reading, RG6 6BW
Tel. 0118 931 8958 Fax. 0118 975 3499

Building
BULMERSHE COURT
TUTORIAL BLOCK

Project
NEW LAUNDRY FACILITY

Title
EXISTING AND PROPOSED PLANS

Drawn	Date
IJB	JUNE 03
Job Number	Scale
0331230	1: 50

Building No.	Code	Drawing No.	Rev.
B004	B	044	–