

29.DEC.2000 3.02

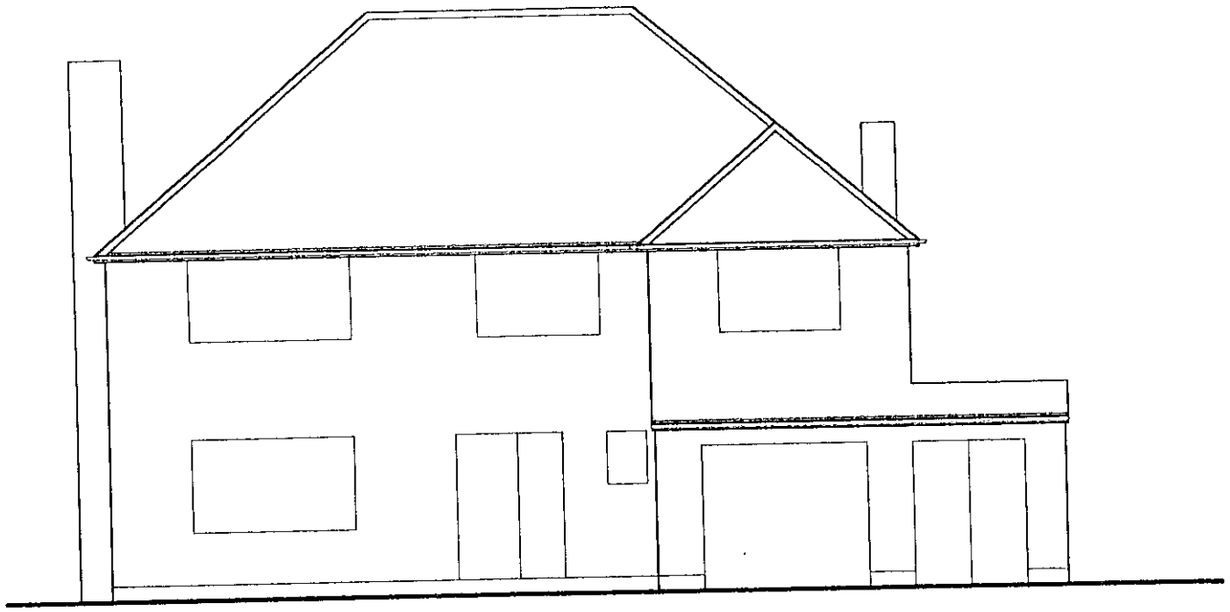


FRONT ELEVATION

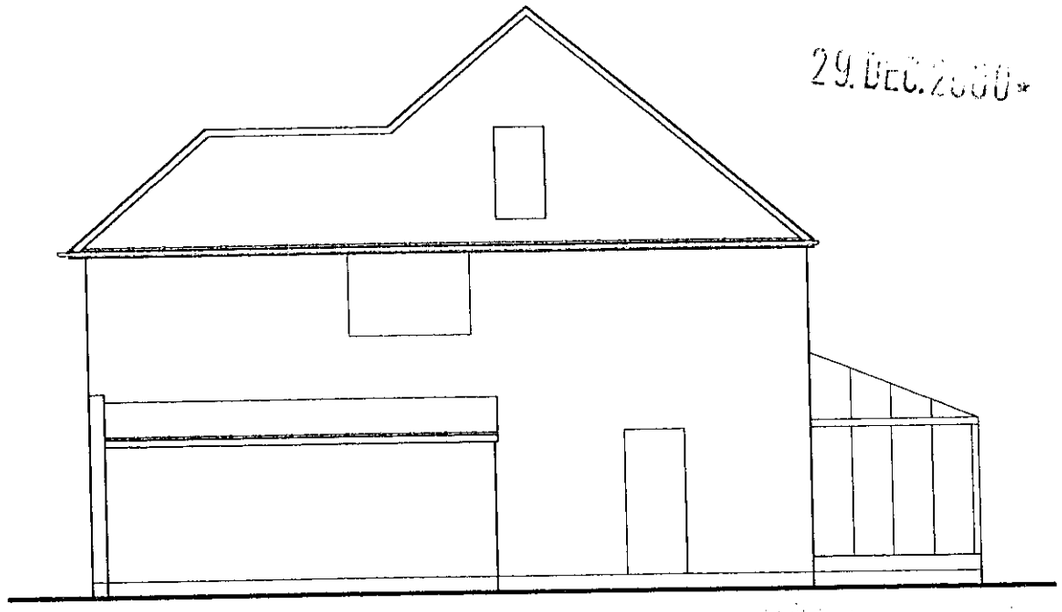


SIDE ELEVATION


APPROVED

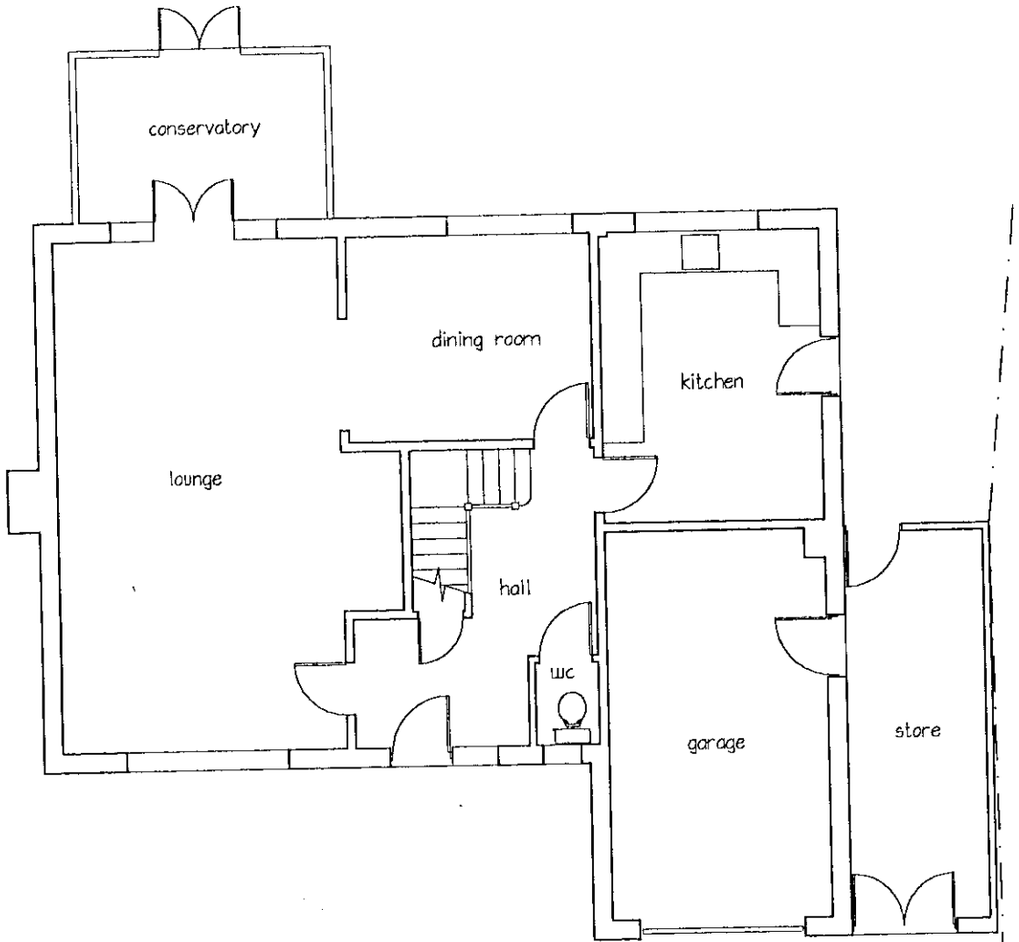


GROUND FLOOR PLAN

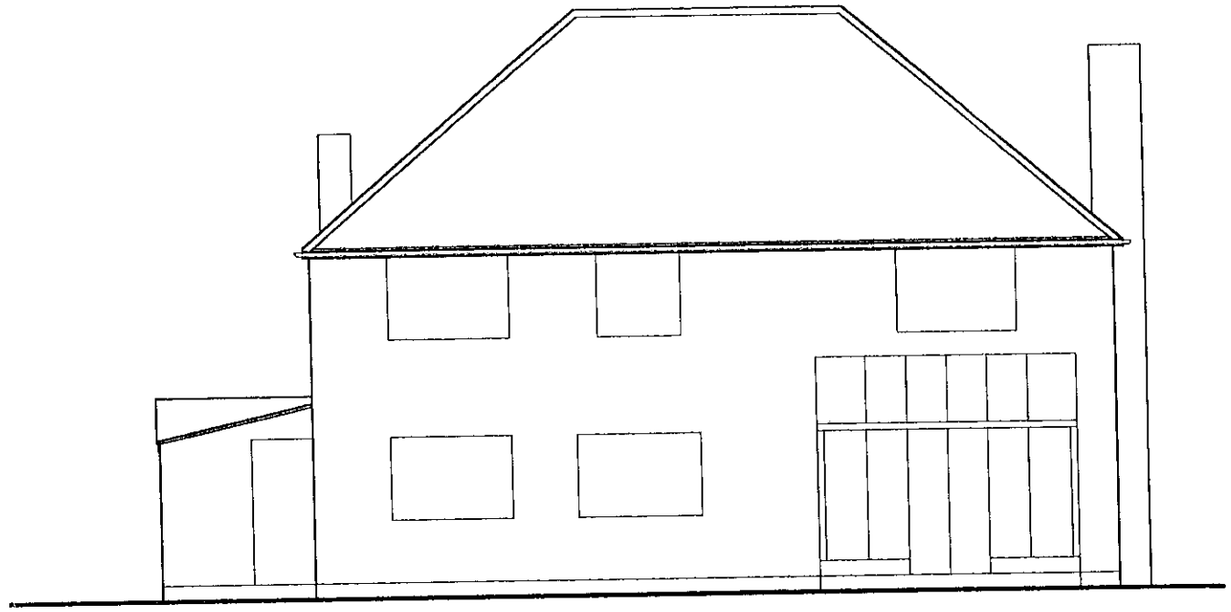


REAR ELEVATION

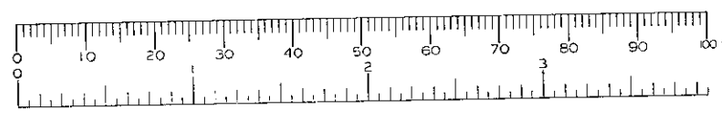

Job: 98, Crockhamwell Road, Woodley, Reading	Date: Dec 00	Building contractor to verify all dimensions prior to setting out, commencing works or detailing shop drawings. Any discrepancies are to be reported to the supervising officer immediately. Do not scale from this drawing. © Copyright	Architectural Services 21 Fairway Avenue, Tilehurst, Reading RG30 4QA Tel: Reading (0118) 942 1655 Architectural Design–Planning–Appeals–Surveys
Drawing Title: Proposed extension and conservatory Existing Plans and Elevations	Scale: 1:100		
	Drawn by: PS	Drawing No: 00814/03 Revision	

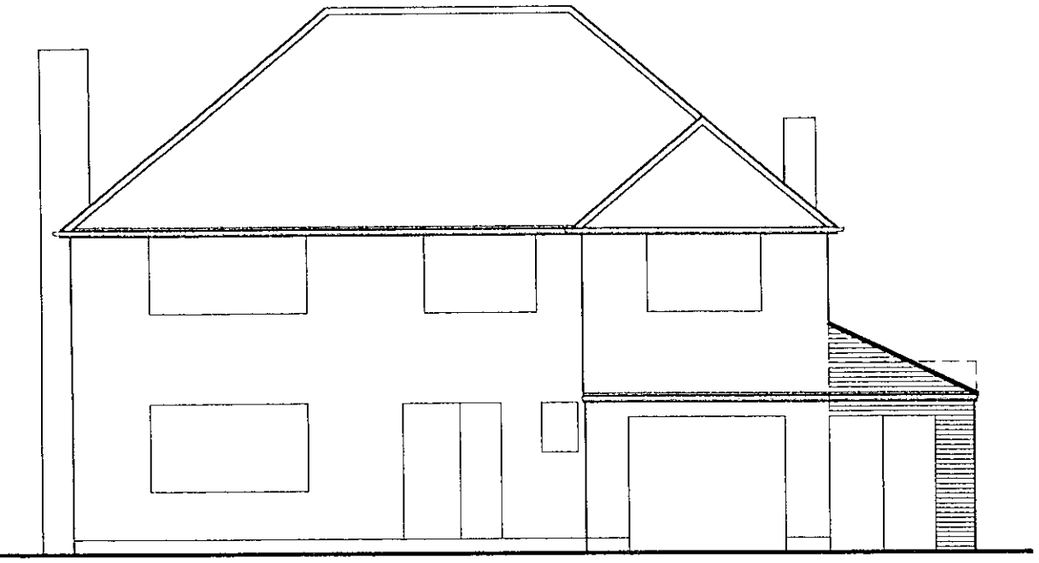


FRONT ELEVATION

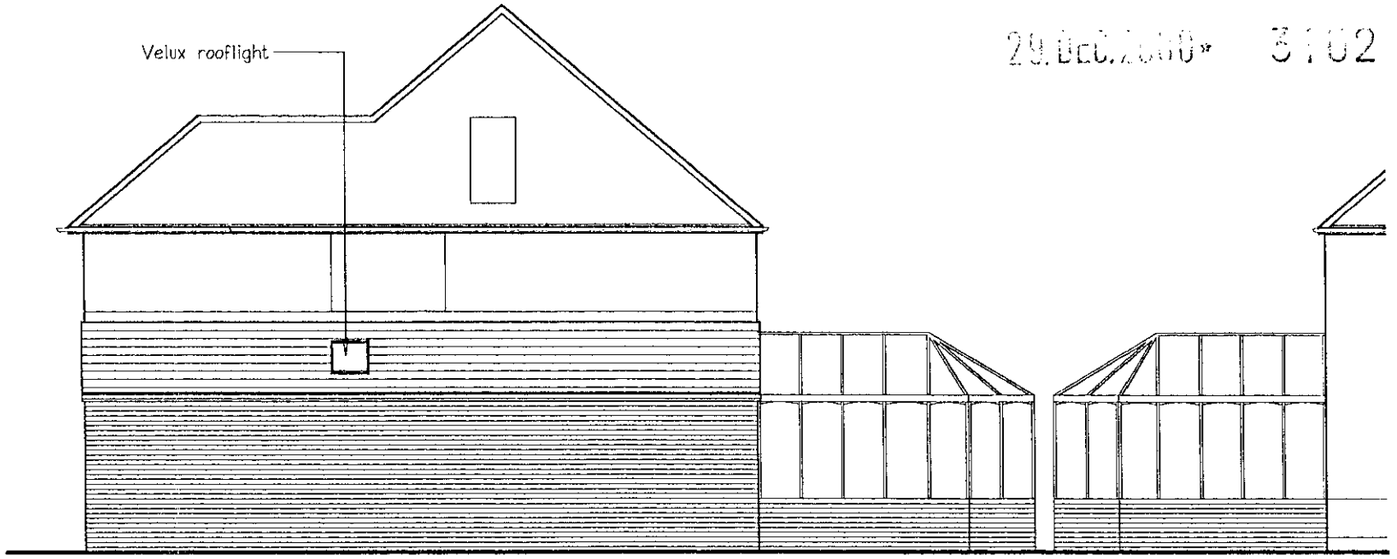


SIDE ELEVATION

SIDE ELEVATION

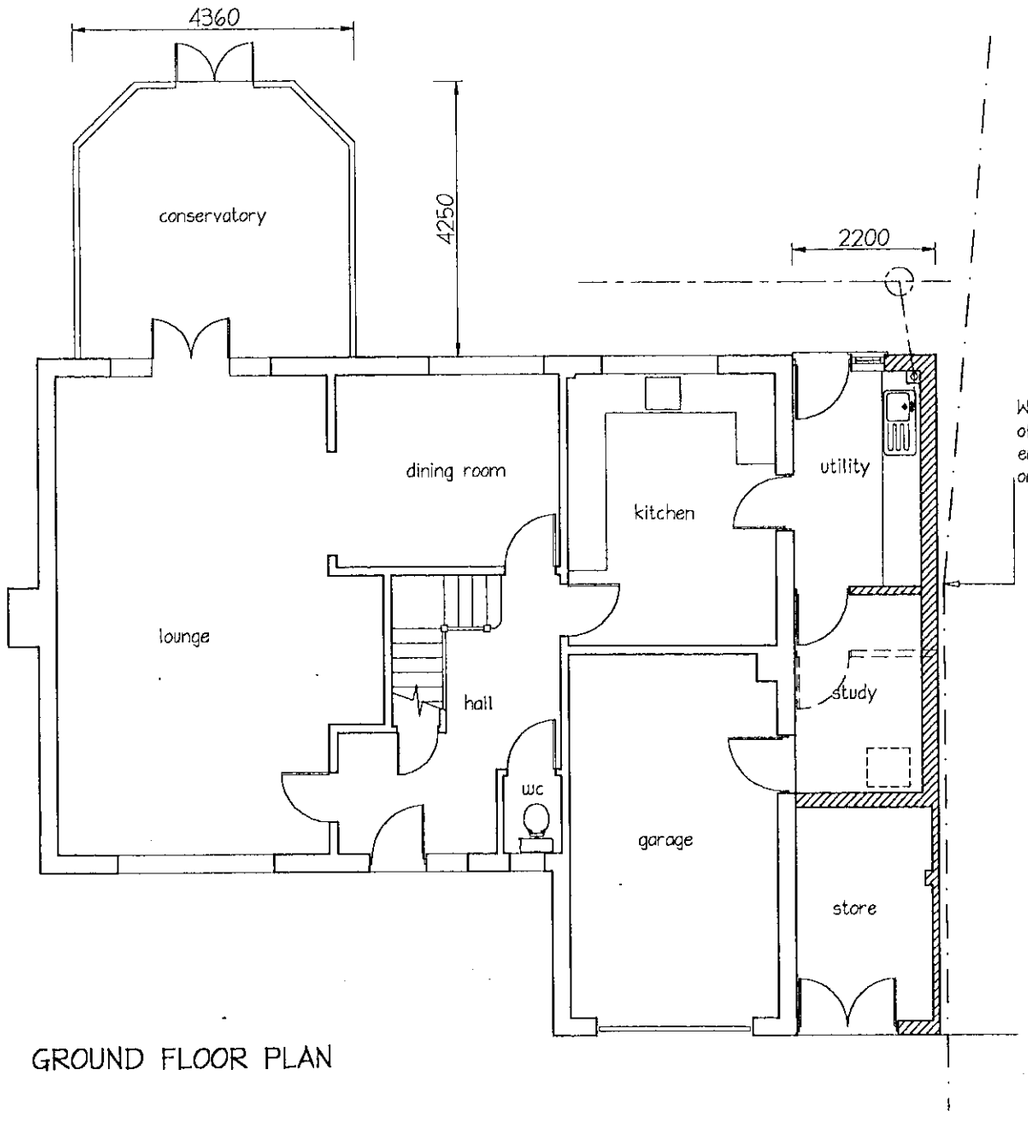


GROUND FLOOR PLAN

Walling built with curtilage of property with no encroachment on, under or over boundary

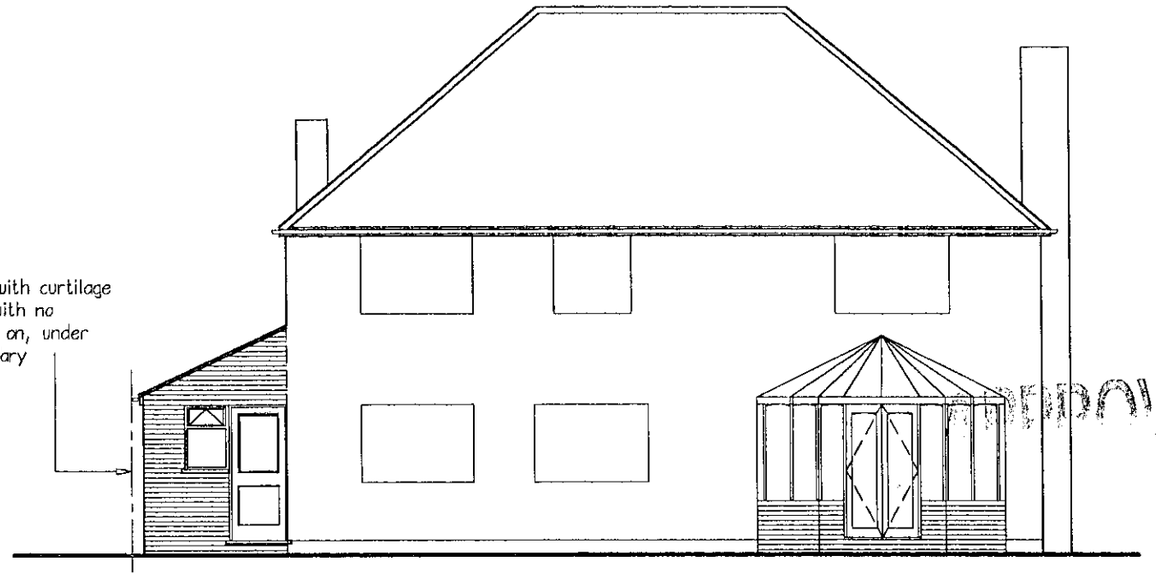

REAR ELEVATION

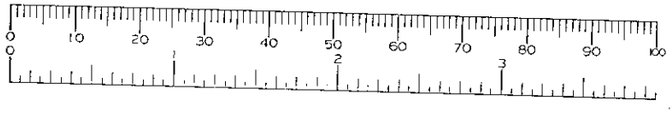

Materials

Roof: Tiling to match existing
Walls: Facing brickwork to match existing
Windows: Double glazed, white pvc-u to match existing

Job 98, Crockhamwell Road Woodley, Reading	Date Dec 00	Building contractor to verify all dimensions prior to setting out, commencing works or detailing shop drawings. Any discrepancies are to be reported to the supervising officer immediately. Do not scale from this drawing. © Copyright	Architectural Services 21 Fairway Avenue, Tilehurst, Reading RG30 4QA Tel: Reading (0118) 942 1655 Architectural Design-Planning-Appeals-Surveys
Drawing Title Proposed extension and conservatory Proposed Plans and Elevations	Scale 1:100		
	Drawn by PS	Drawing No 00814/04	Revision