


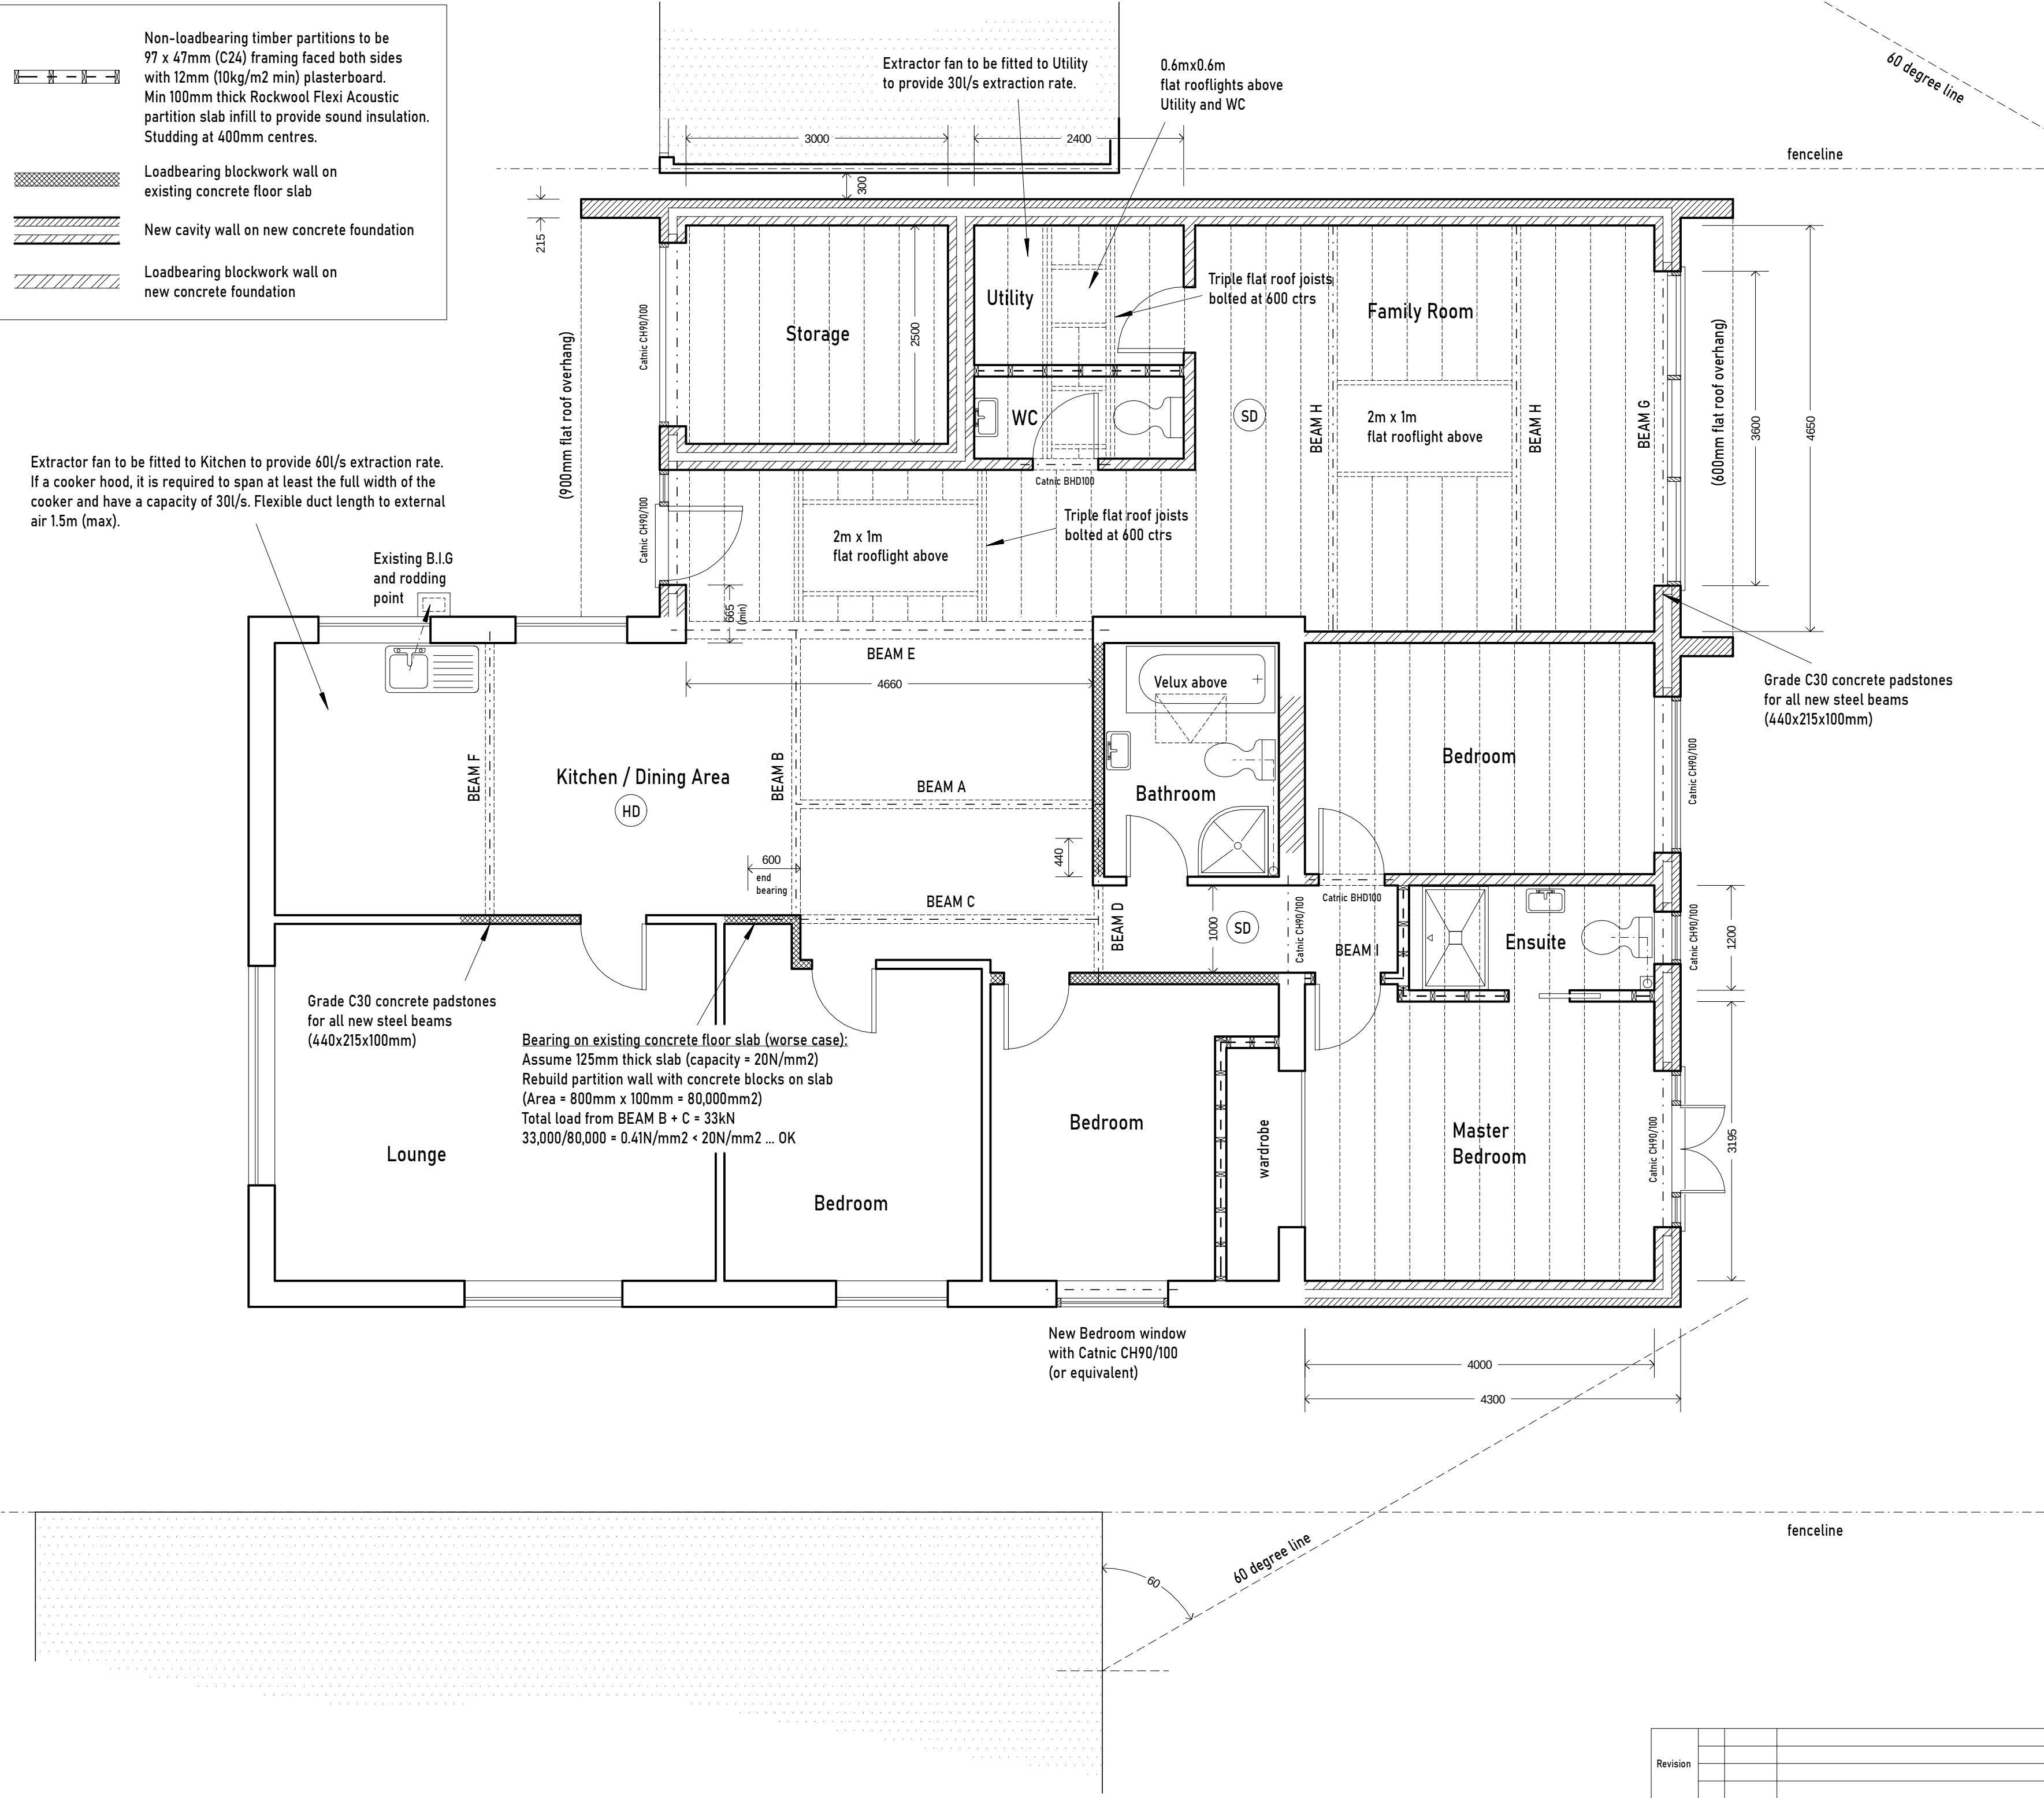

All solid, gas and oil combustion devices will require a carbon monoxide detector to be positioned in the same room as the appliance, on the ceiling at least 300mm from any wall. If located on a wall, as high-up as possible (above any doors or windows) but not within 150mm from a ceiling and between 1-3m horizontally from the appliance.

BEAM SCHEDULE

<u>BEAM A:</u>
178 x 102 x 19UB
<u>BEAM B:</u>
203 x 102 x 23UB
<u>BEAM C:</u>
178 x 102 x 19UB
<u>BEAM D:</u>
178 x 102 x 19UB
<u>BEAM E:</u>
203 x 203 x 46UC
with 10mm steel plate welded to underside to support existing rafter feet (if required)
<u>BEAM F:</u>
178 x 102 x 19UB
<u>BEAM G:</u>
152 x 152 x 23UC
with 10mm steel plate welded to underside to support outer bricks and door assembly
<u>BEAM H:</u>
178 x 102 x 19UB

	S BIDDLE Ltd			Stephen Biddle BSc CEng FICE
	Email: stephen@sbiddle.co.uk		Mob: 07864 122 313	Web: www.sbiddle.co.uk
Client	Mr L. Anderson			
Address	40 Parkway, Crowthorne RG45 6EW			
Drwg No	ANDERSON-0725-03			Scale: (A2) 1:50
Title	PROPOSED GROUND FLOOR PLAN			
	1m	2m	3m	4m