


NOTE: ALL DIMENSIONS ARE IN MM

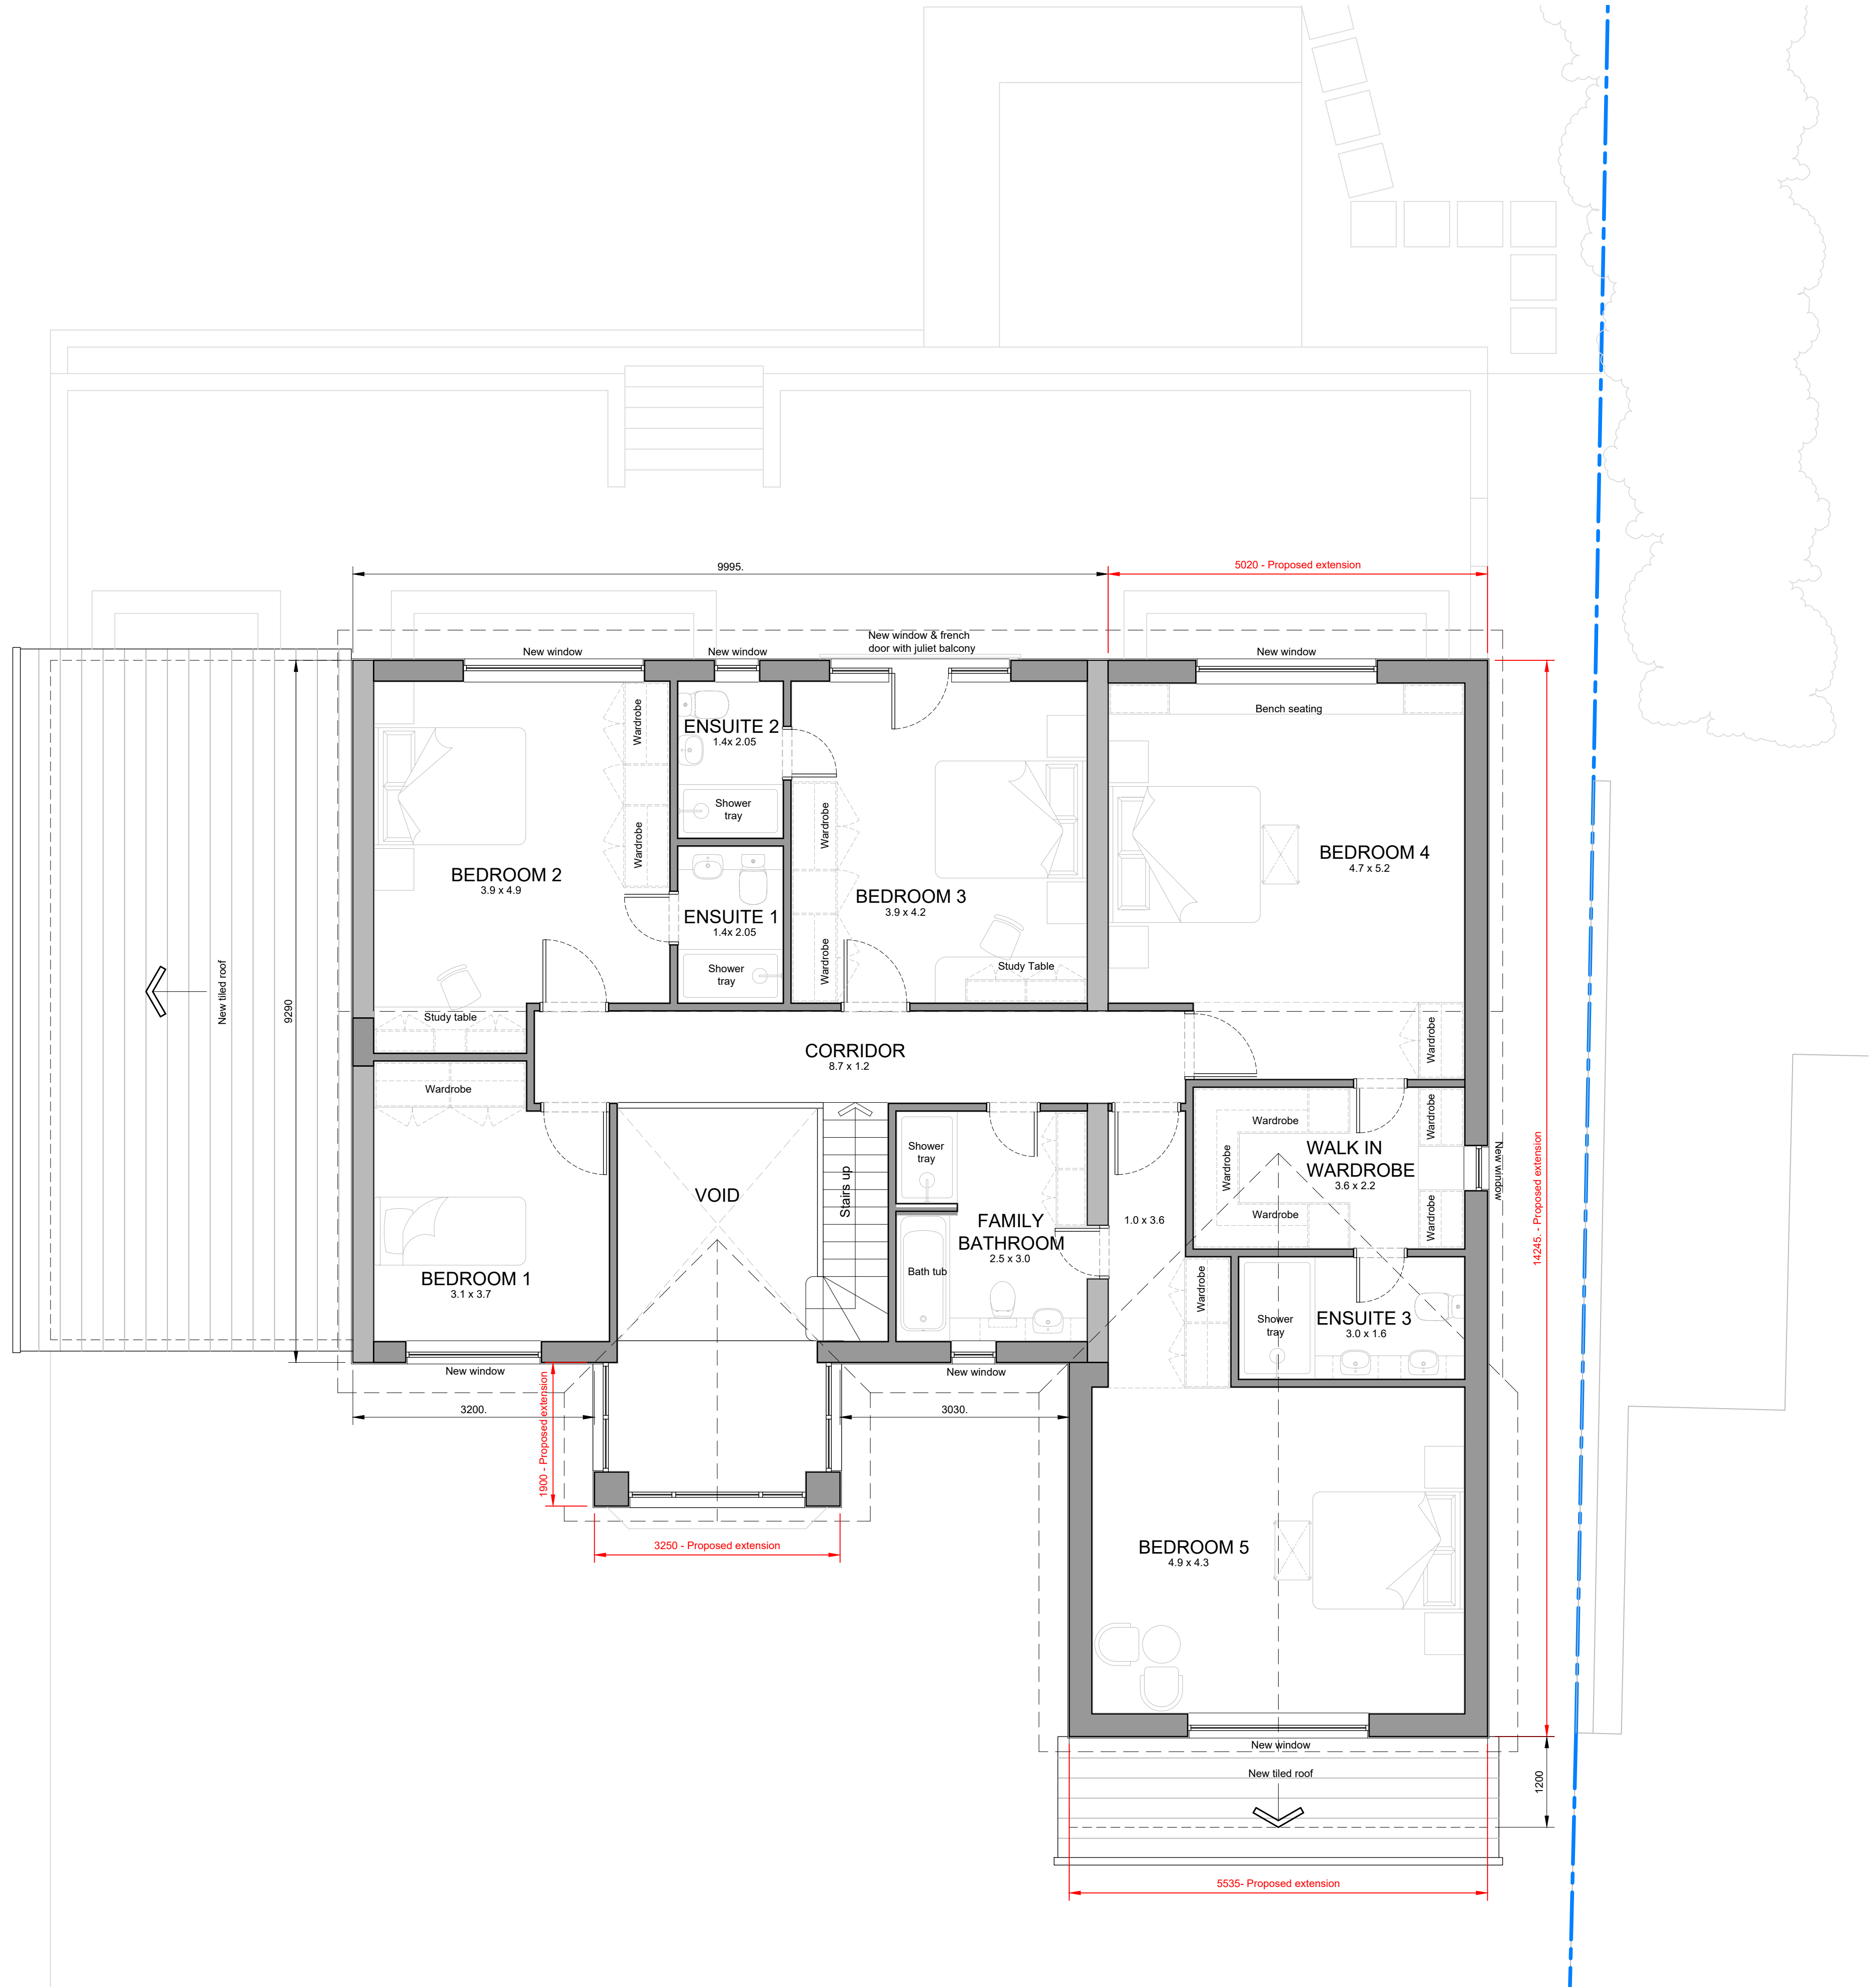

PROPOSED FIRST FLOOR PLAN

0 500 1000
mm - 1:50



11.03.26	Drawing scale bar revised	Rev A
PROPOSED FIRST FLOOR PLAN		
MR & MRS KEDIA SINGLE & DOUBLE STOREY EXTENSION 162, READING ROAD WOKINGHAM RG41 1LH		
SCALE- 1:50 @ A1	FEBRUARY 2026	V KOTHARI
12/P-21		A