


Incoming drawings supplied by Oracle,
trees locations indicative

— OWNERSHIP BOUNDARY
— PROPOSED APPLICATION SITE

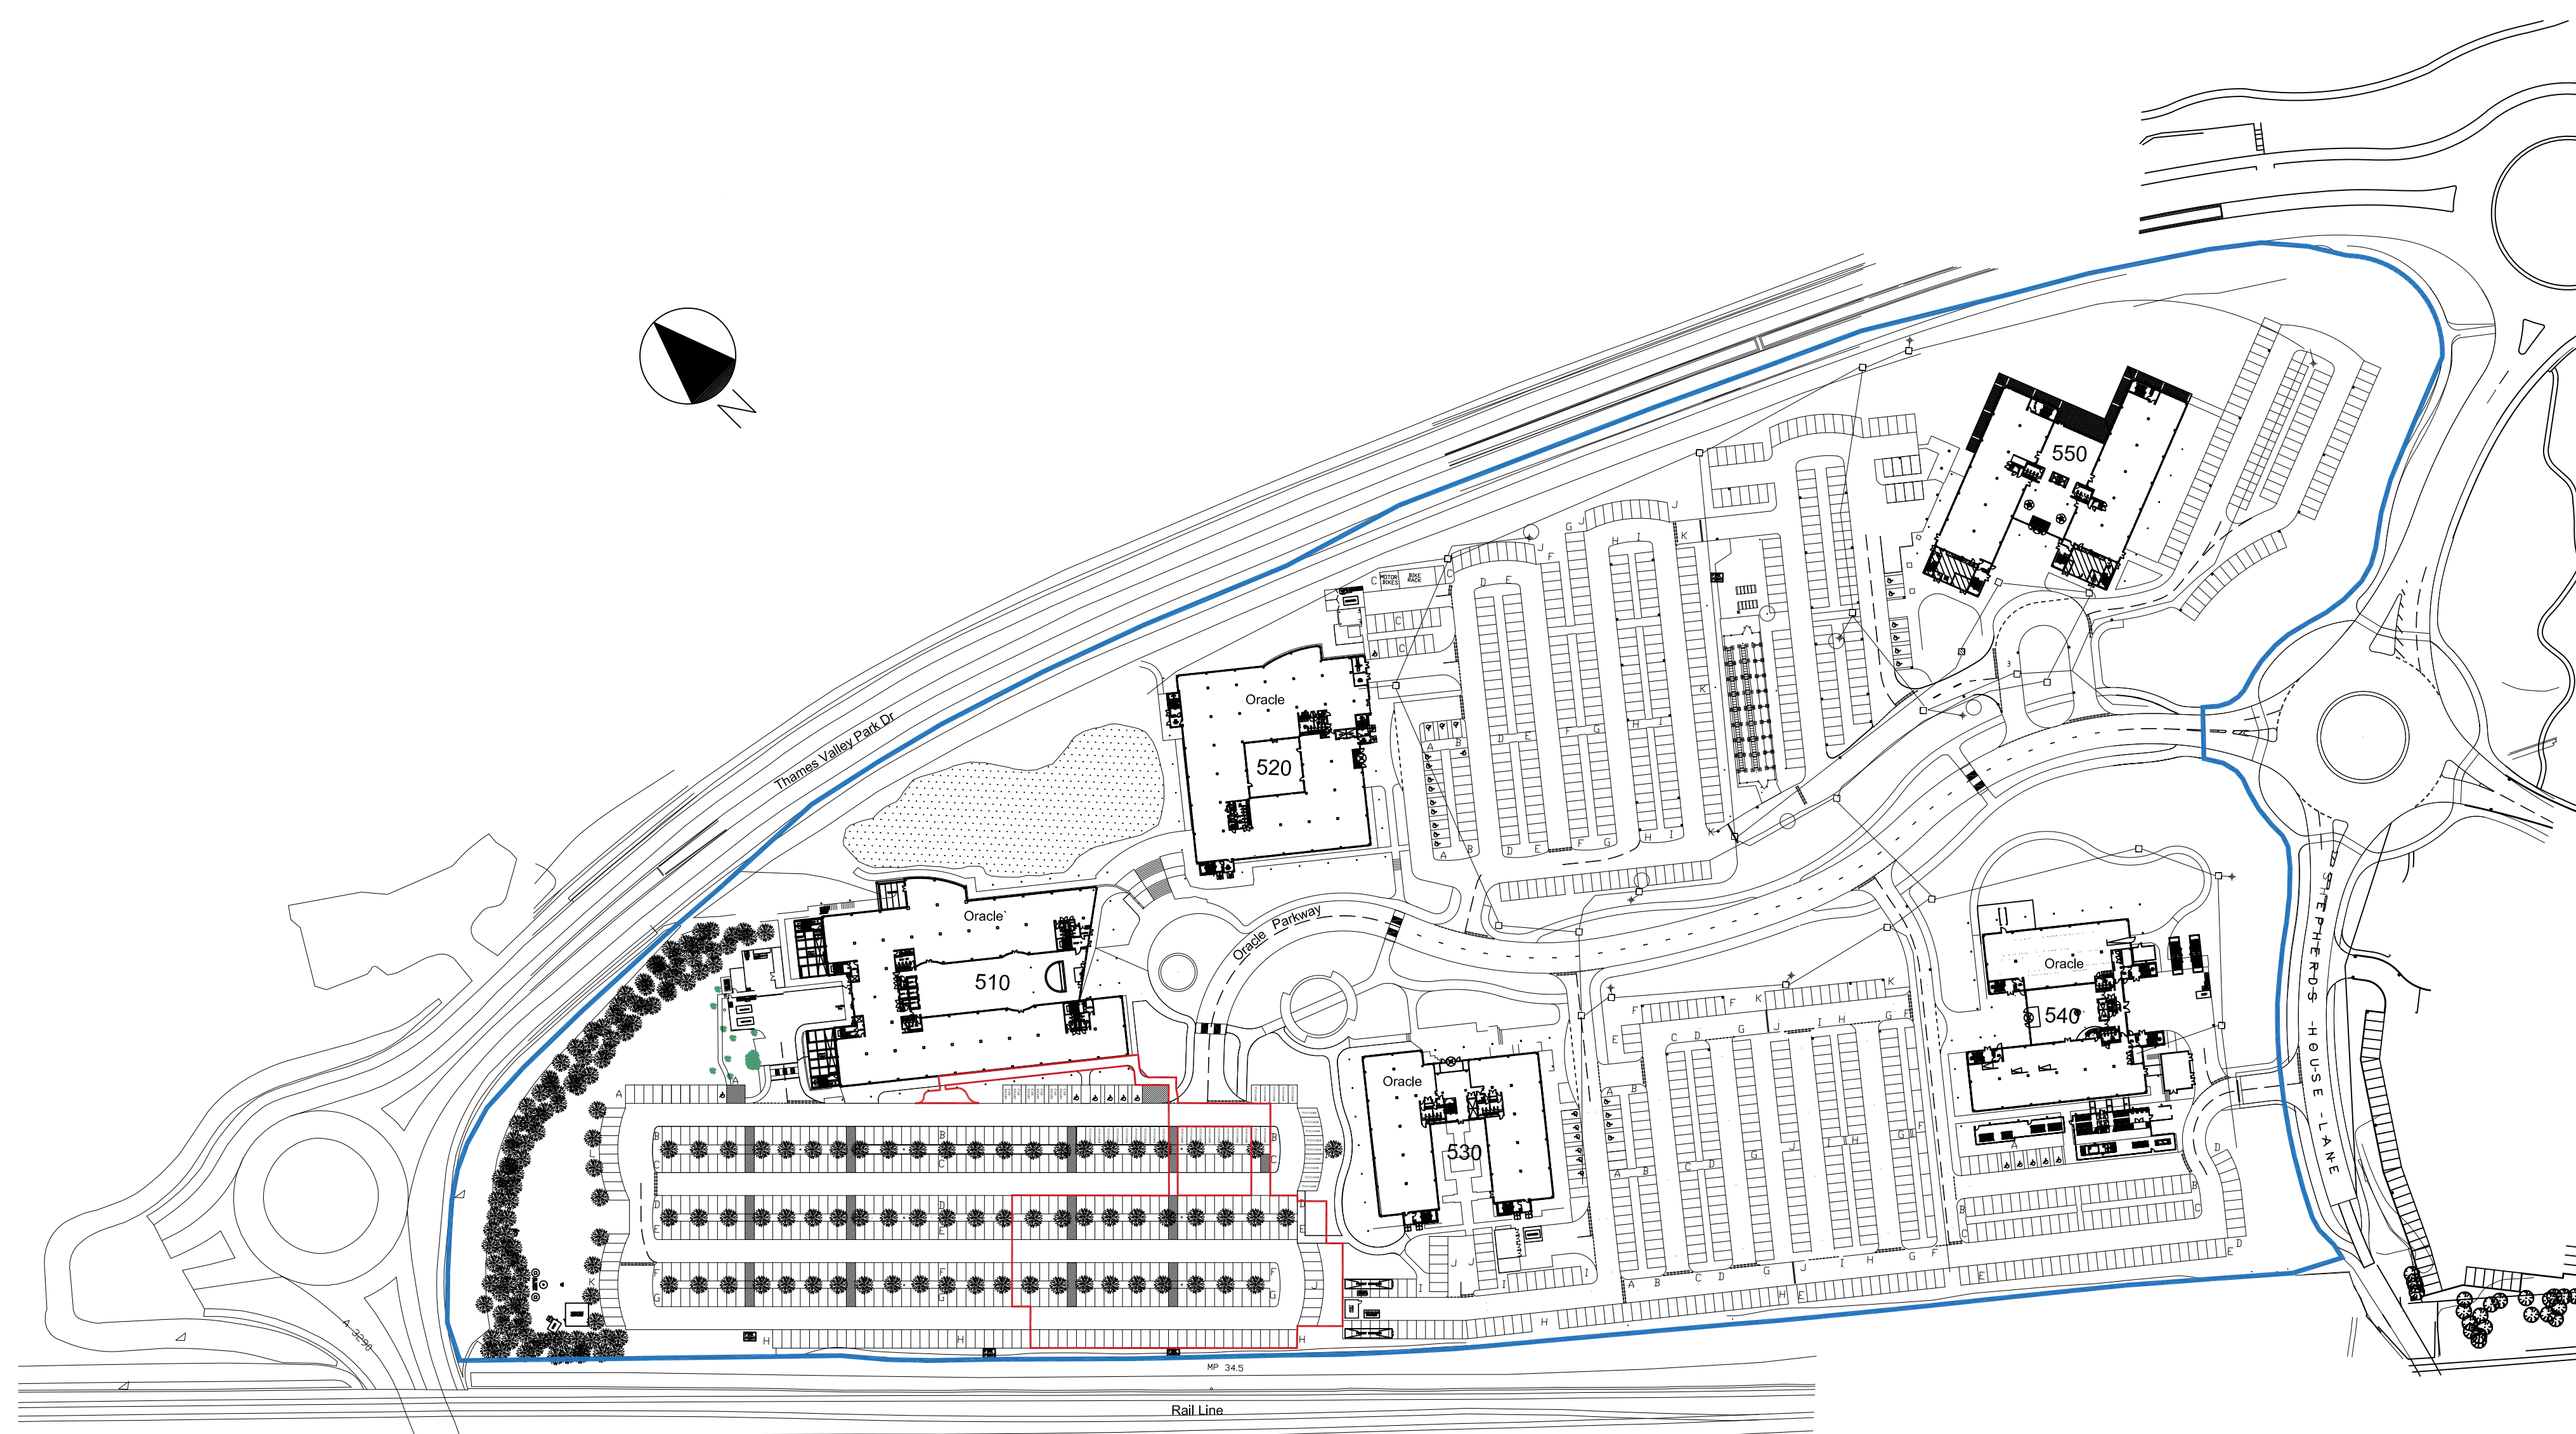

EXISTING SITE - Oracle buildings
SCALE: 1:1250 AT A1

[illegible]