


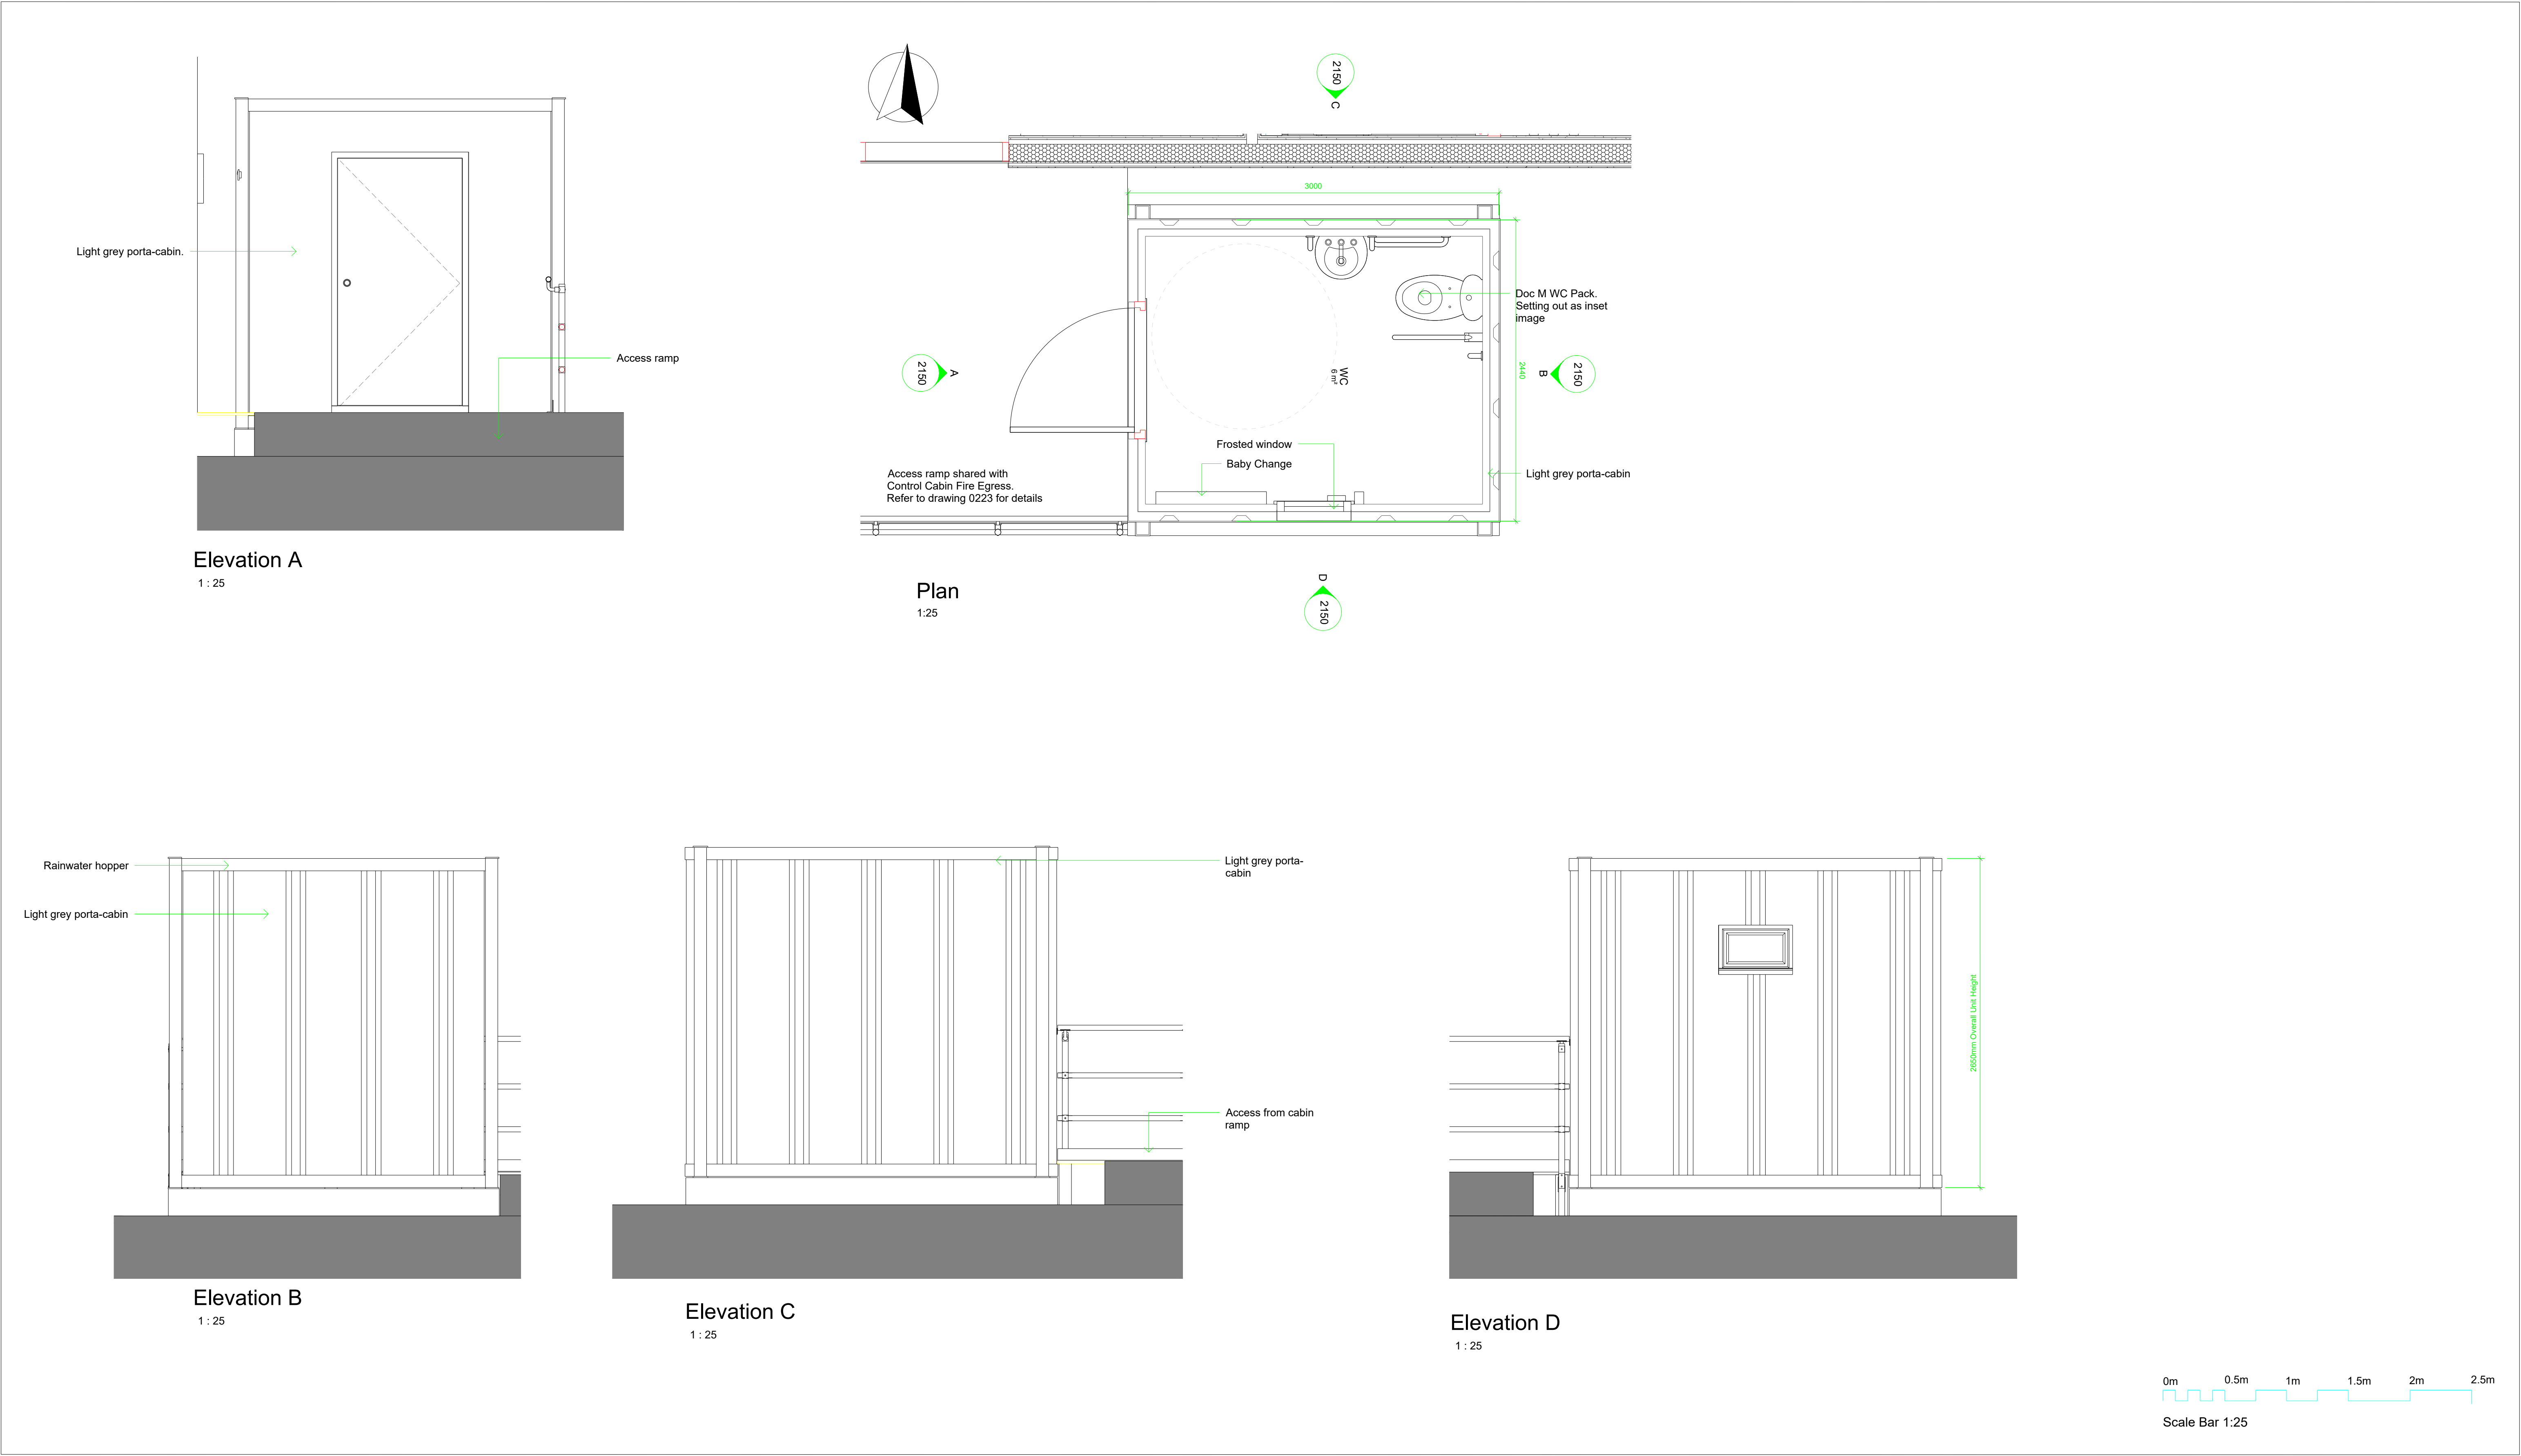

01	Issued to Oracle - P7	12/06/25
02	Addition of N Arrow+Scale bar	12/06/25
03		
04		
Revision Log		

Drawing title:

Existing GA Cabin Control Plans & Elevations

Drawing number:

12007-IWD-DWC-XX-DR-A-2150

DISCLAIMER: This drawing contains a client title block that has been updated by Jones Lang LaSalle (JLL). JLL is not responsible for the content, consistency, or accuracy of any information contained herein. This drawing is issued for planning purposes only and should not be used for construction. The drawing should be reviewed by a qualified local architect and appropriate professionals before implementation. All dimensions, site conditions, and existing building elements must be checked and verified on-site by the Main Contractor prior to commencement of any work; any discrepancies are to be reported immediately to the Contract Administrator. This drawing should be read in conjunction with all other relevant drawings, specifications, and applicable building codes and regulations.

ORACLE

Project Name:

Reading Innovation Hub - Control Cabin

Purpose of Issue:

PLANNING

Date:

12/06/2025

Paper Size:

A1

SCALE:

1:25