


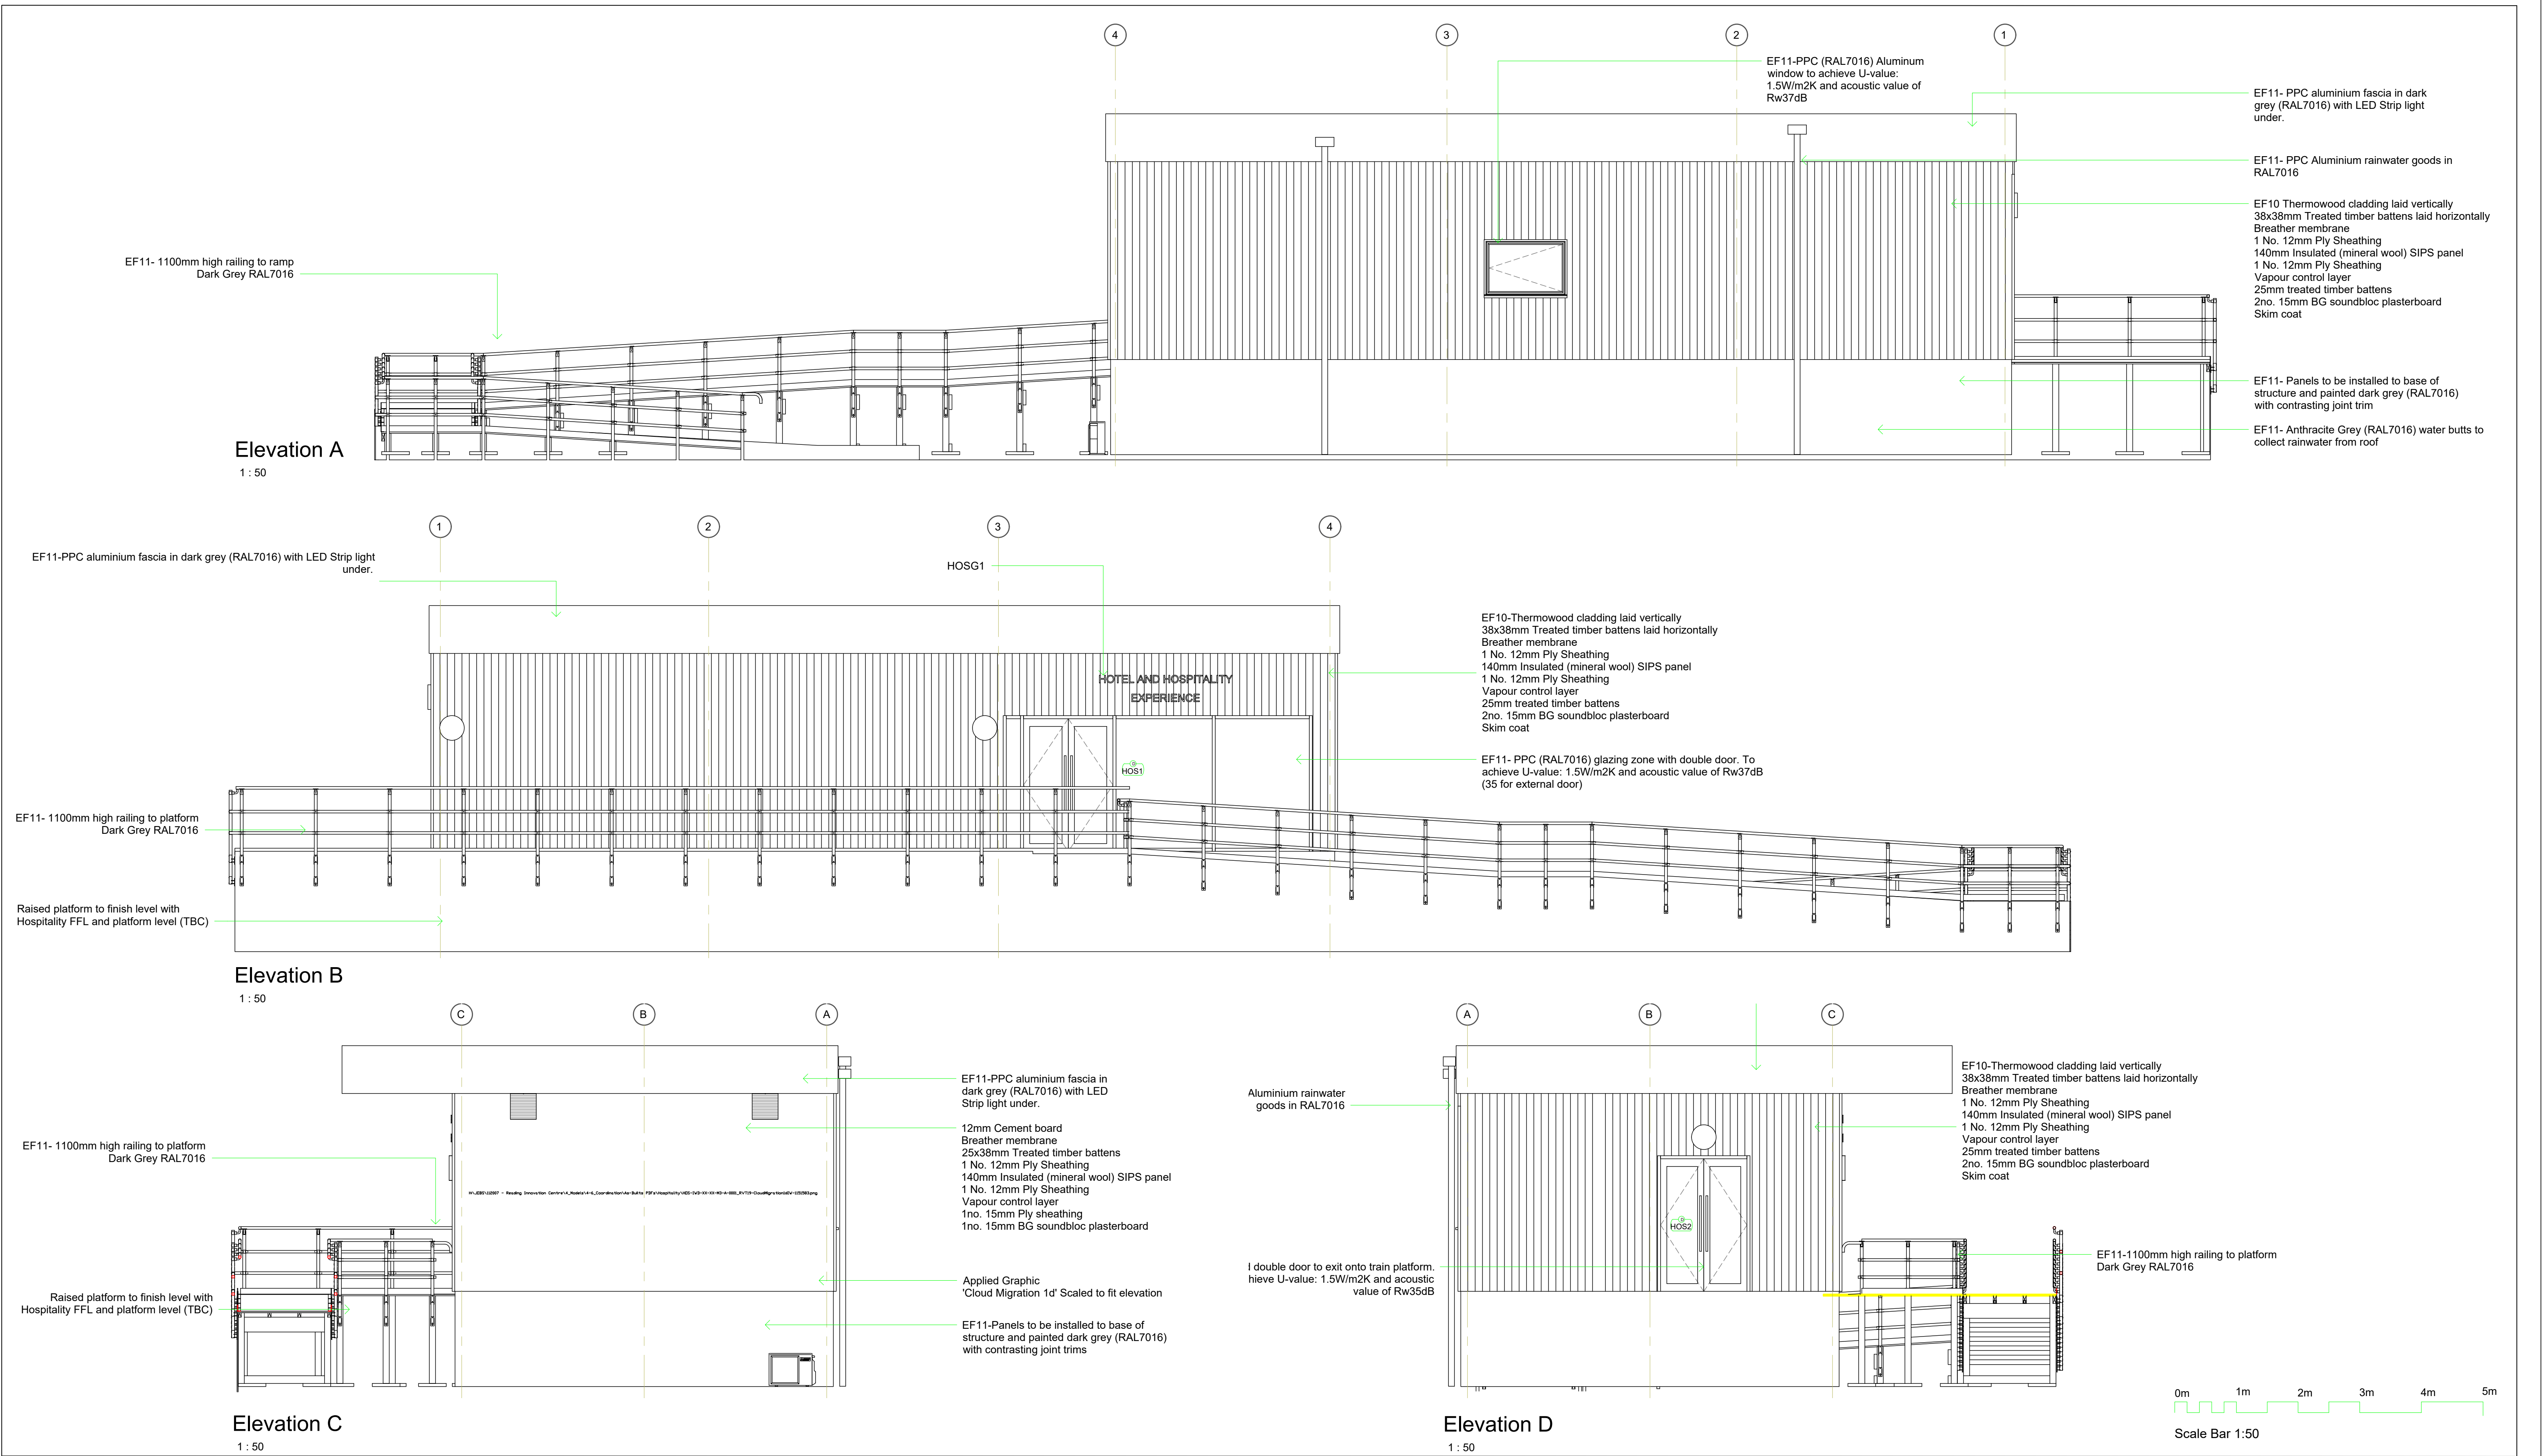

01	Issued to Oracle P7	12/06/25
02		
03		
04		
Revision Log		

Drawing title: Existing Hospitality Suite Elevations
Drawing number: 112007-IWD-HOS-00-DR-A-1201
DISCLAIMER: This drawing contains a client title block that has been updated by Jones Lang LaSalle (JLL). JLL is not responsible for the content, consistency, or accuracy of any information contained herein. This drawing is issued for planning purposes only and should not be used for construction. The drawing should be reviewed by a qualified local architect and appropriate professionals before implementation. All dimensions, site conditions, and existing building elements must be checked and verified on-site by the Main Contractor prior to commencement of any work; any discrepancies are to be reported immediately to the Contract Administrator. This drawing should be read in conjunction with all other relevant drawings, specifications, and applicable building codes and regulations.

	Project Name: Reading Innovation Hub - Hospitality Suite	
	Purpose of Issue: PLANNING	
	Date: 12/06/2025	SCALE: 1:50
	Paper Size: A1	