


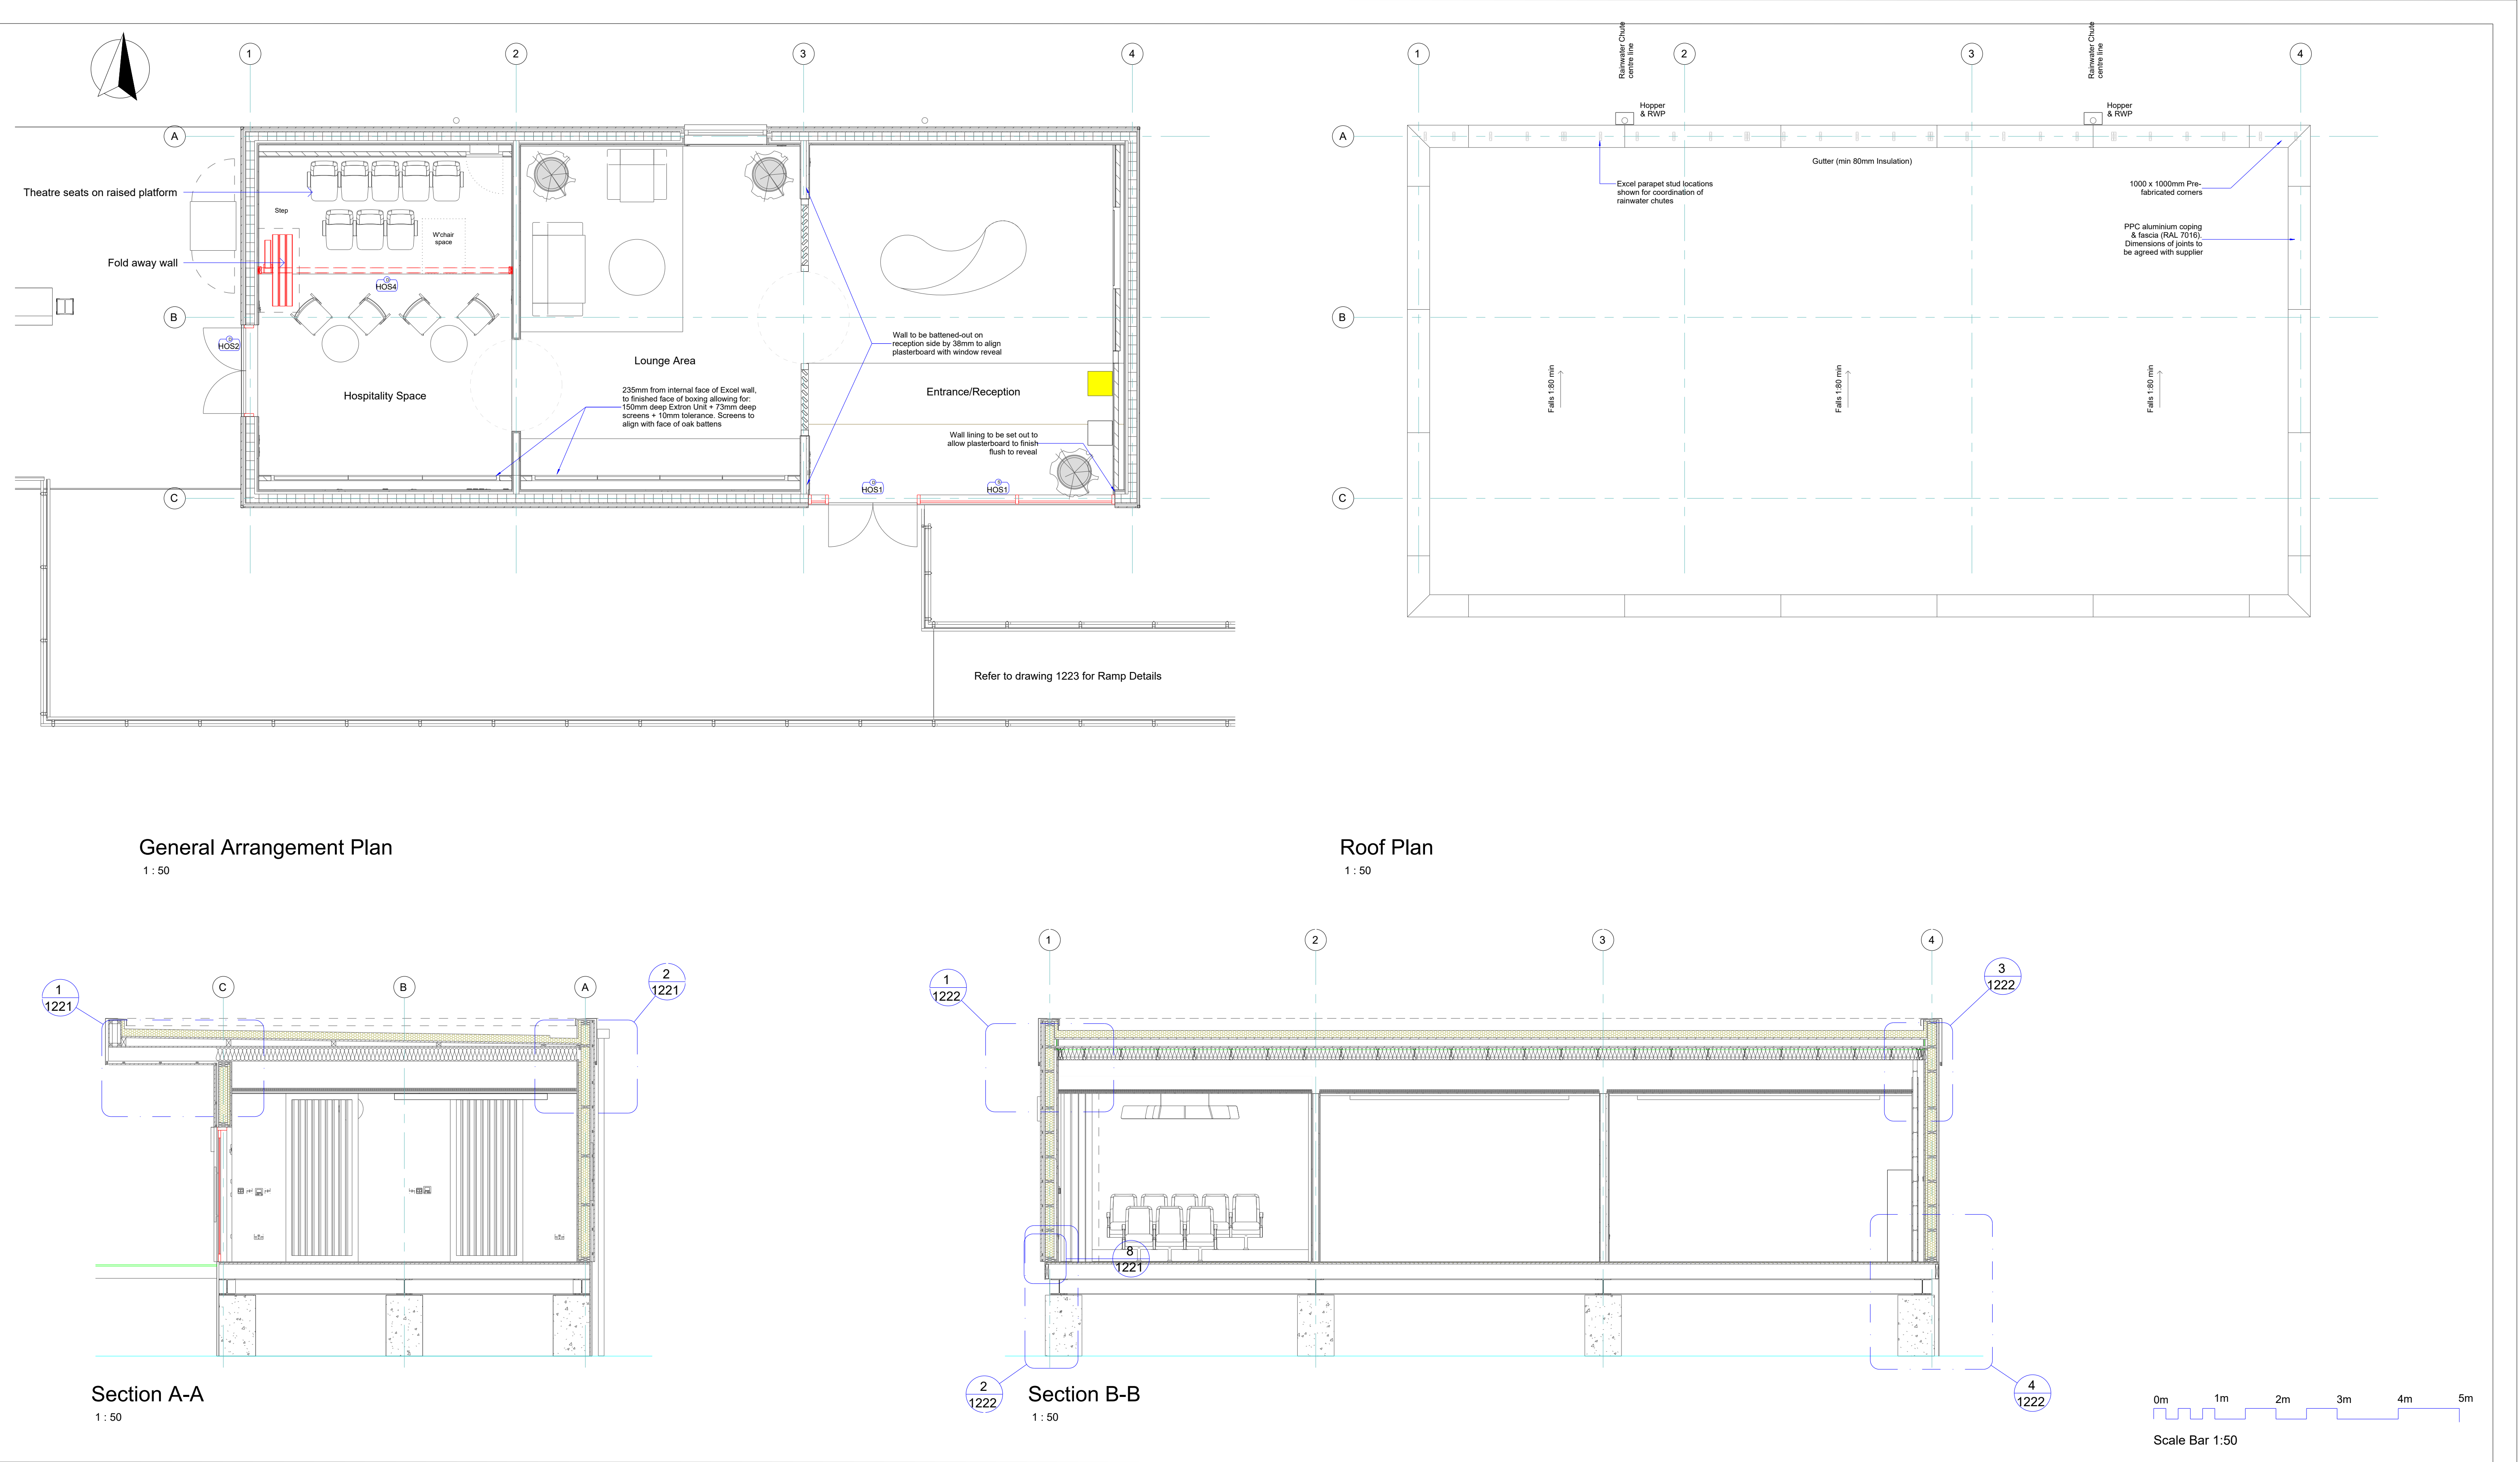

01	Issued to Oracle P12	12/06/25
02	Inclusion of N Arrow	18/06/25
03		
04		

Revision Log

Drawing title:

Existing hospitality Suite GA
Plans and Sections

Drawing number:

112007-IWD-HOS-00-DR-A-1101

DISCLAIMER:

This drawing contains a client title block that has been updated by Jones Lang LaSalle (JLL). JLL is not responsible for the content, consistency, or accuracy of any information contained herein. This drawing is issued for planning purposes only and should not be used for construction. The drawing should be reviewed by a qualified local architect and appropriate professionals before implementation. All dimensions, site conditions, and existing building elements must be checked and verified on-site by the Main Contractor prior to commencement of any work; any discrepancies are to be reported immediately to the Contract Administrator. This drawing should be read in conjunction with all other relevant drawings, specifications, and applicable building codes and regulations.



Project Name:

Reading Innovation Hub - Hospitality Suite

Purpose of Issue:

PLANNING

Date:

18/06/2025

Paper Size:

A1

SCALE:

1:50