


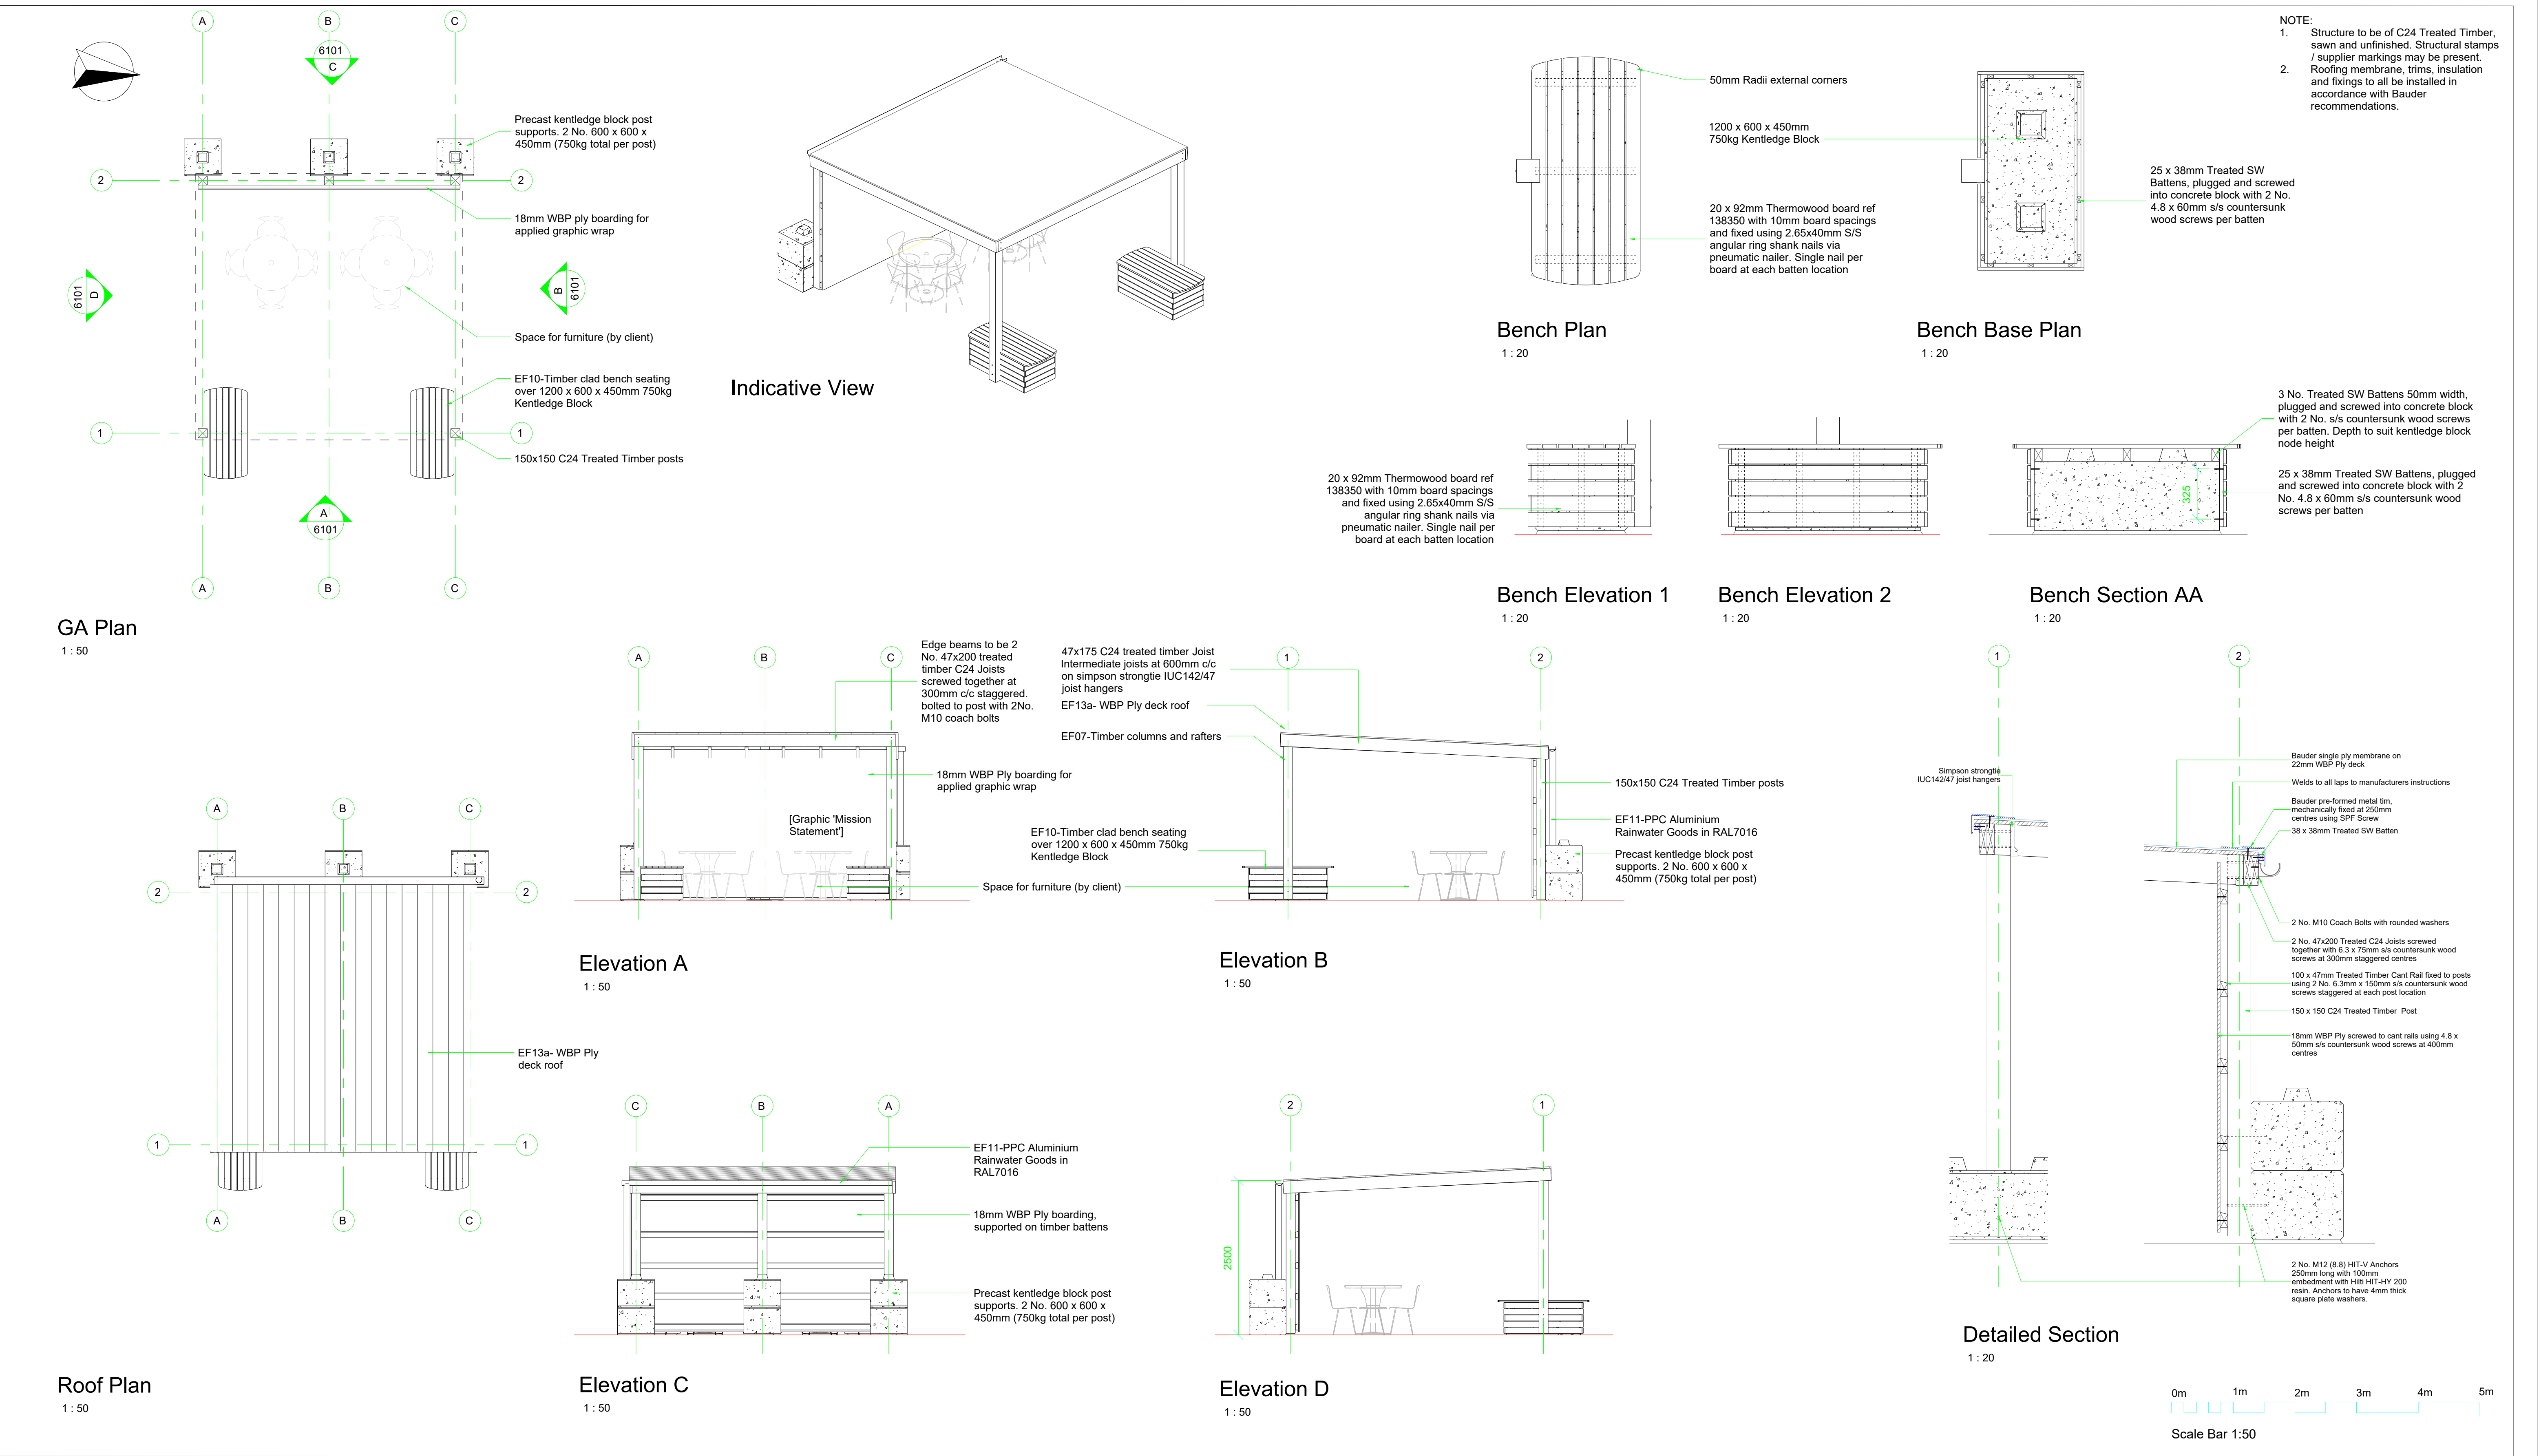

01	Issued to Oracle P5	12/06/25
02		
03		
04		

Revision Log

Drawing title: Existing Pergola GA Plans and Details Drawing number: 112007-IWD-PER-00-DR-A-6101 DISCLAIMER: This drawing contains a client title block that has been updated by Jones Lang LaSalle (JLL). JLL is not responsible for the content, consistency, or accuracy of any information contained herein. This drawing is issued for planning purposes only and should not be used for construction. The drawing should be reviewed by a qualified local architect and appropriate professionals before implementation. All dimensions, site conditions, and existing building elements must be checked and verified on-site by the Main Contractor prior to commencement of any work; any discrepancies are to be reported immediately to the Contract Administrator. This drawing should be read in conjunction with all other relevant drawings, specifications, and applicable building codes and regulations.

	Project Name: Reading Innovation Hub - Pergola Purpose of Issue: PLANNING Date: 12/06/2025 Paper Size: A1	SCALE: 1:50
--	---	------------------------