


PROPOSED ACCESS ARRANGEMENT

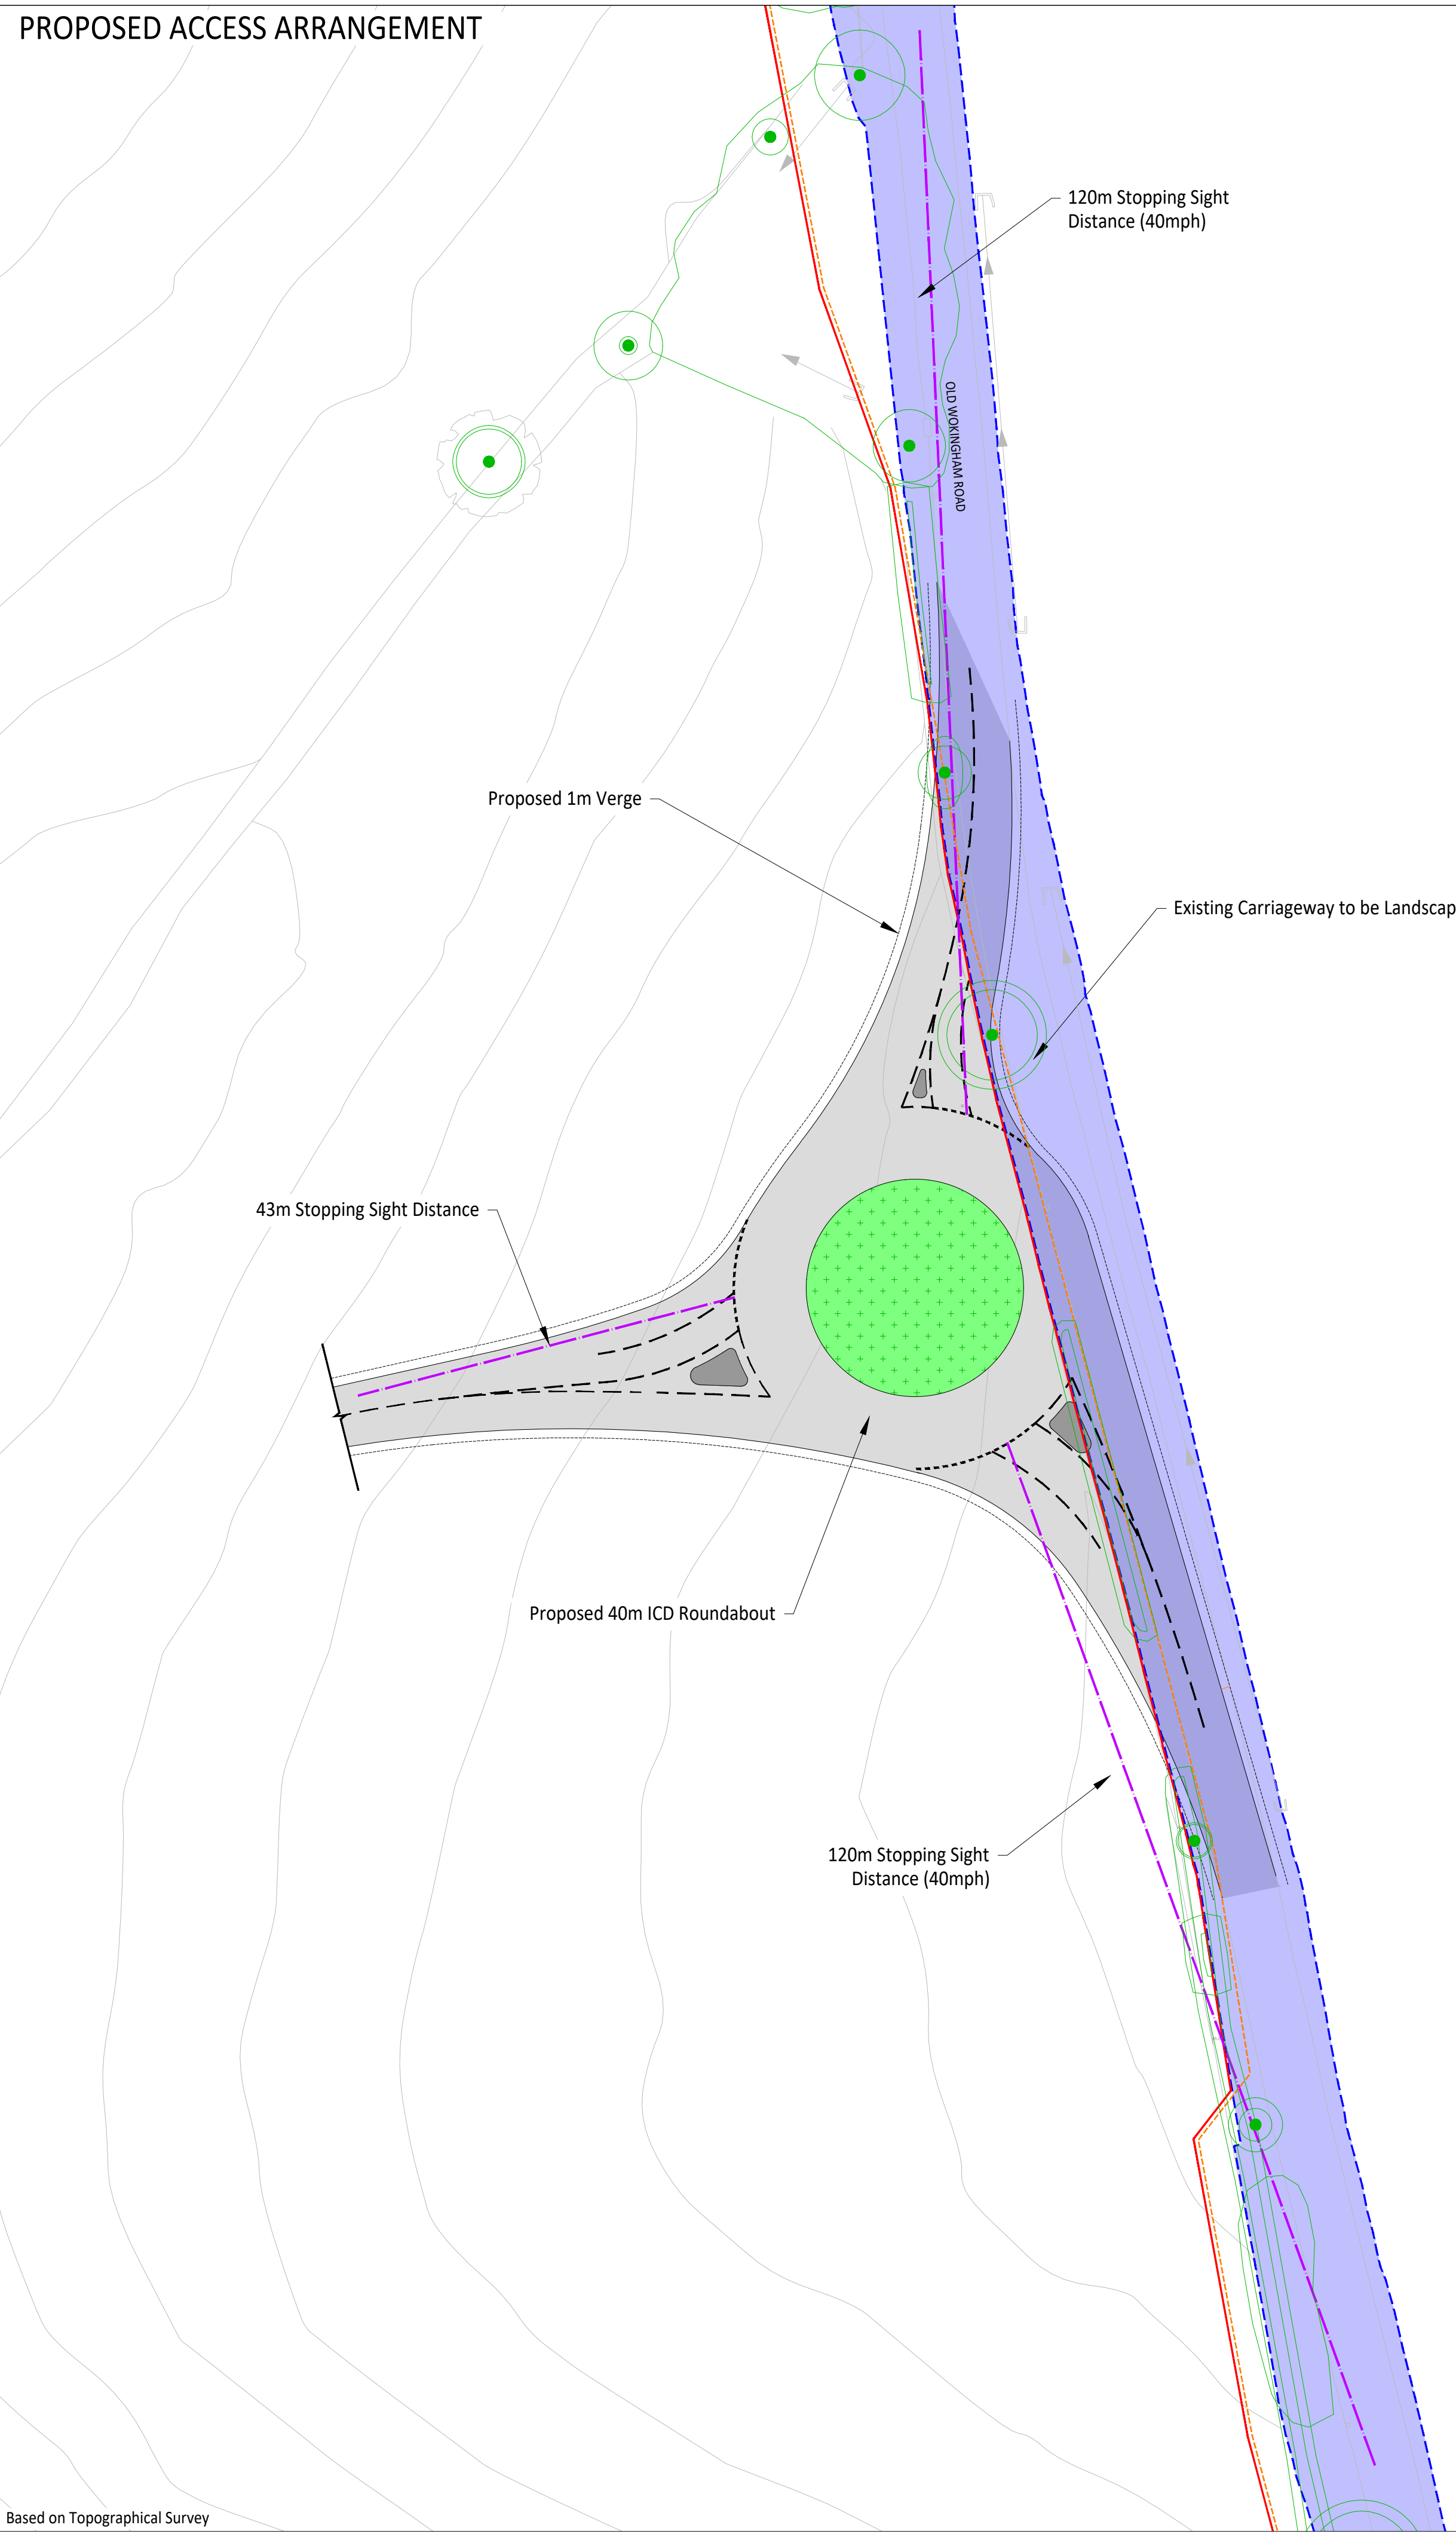

LAND BOUNDARIES ASSESSMENT



© ABLEY LETCHFORD PARTNERSHIP LTD.
This drawing should not be reproduced without consent.

KEY	
—	Redline Boundary
---	Ancient Highway Corridor
---	Wokingham / Bracknell District Boundary Line
■	Wokingham Council
■	Bracknell Forest Council

Notes:
1. Land Boundaries and Ancient Highway Corridor shown based on OS mapping
2. Roundabout Design is Shown Drawn to Topographical Survey

P6	03.26	Minor Amendments for Legibility	TDM	PJ
P5	11.25	Design Hatched, Minor Amendments	TDM	JO
P4	09.25	Access Arm Realigned to Suit Masterplan	TDM	NB
P3	06.25	Potential 4th Arm Added	TDM	NB
P2	05.25	Access Road Realigned	TDM	NB
P1	01.25	First Issue	TDM	NB

Rev	Date	Description	Drawn	Checked
-----	------	-------------	-------	---------



www.ableyletchford.co.uk

Client

LIGHTWOOD

Project
**SOUTH WOKINGHAM SDL
EXTENSION**

Title
**PROPOSED SITE ACCESS
OLD WOKINGHAM ROAD**

Status
FOR INFORMATION

Scale	Date	Drawn	Checked
1:500 @ A1	JAN 2025	TDM	NB

Drawing No	Revision
A218-041	P6