


PROPOSED CROSSING
ARRANGEMENT

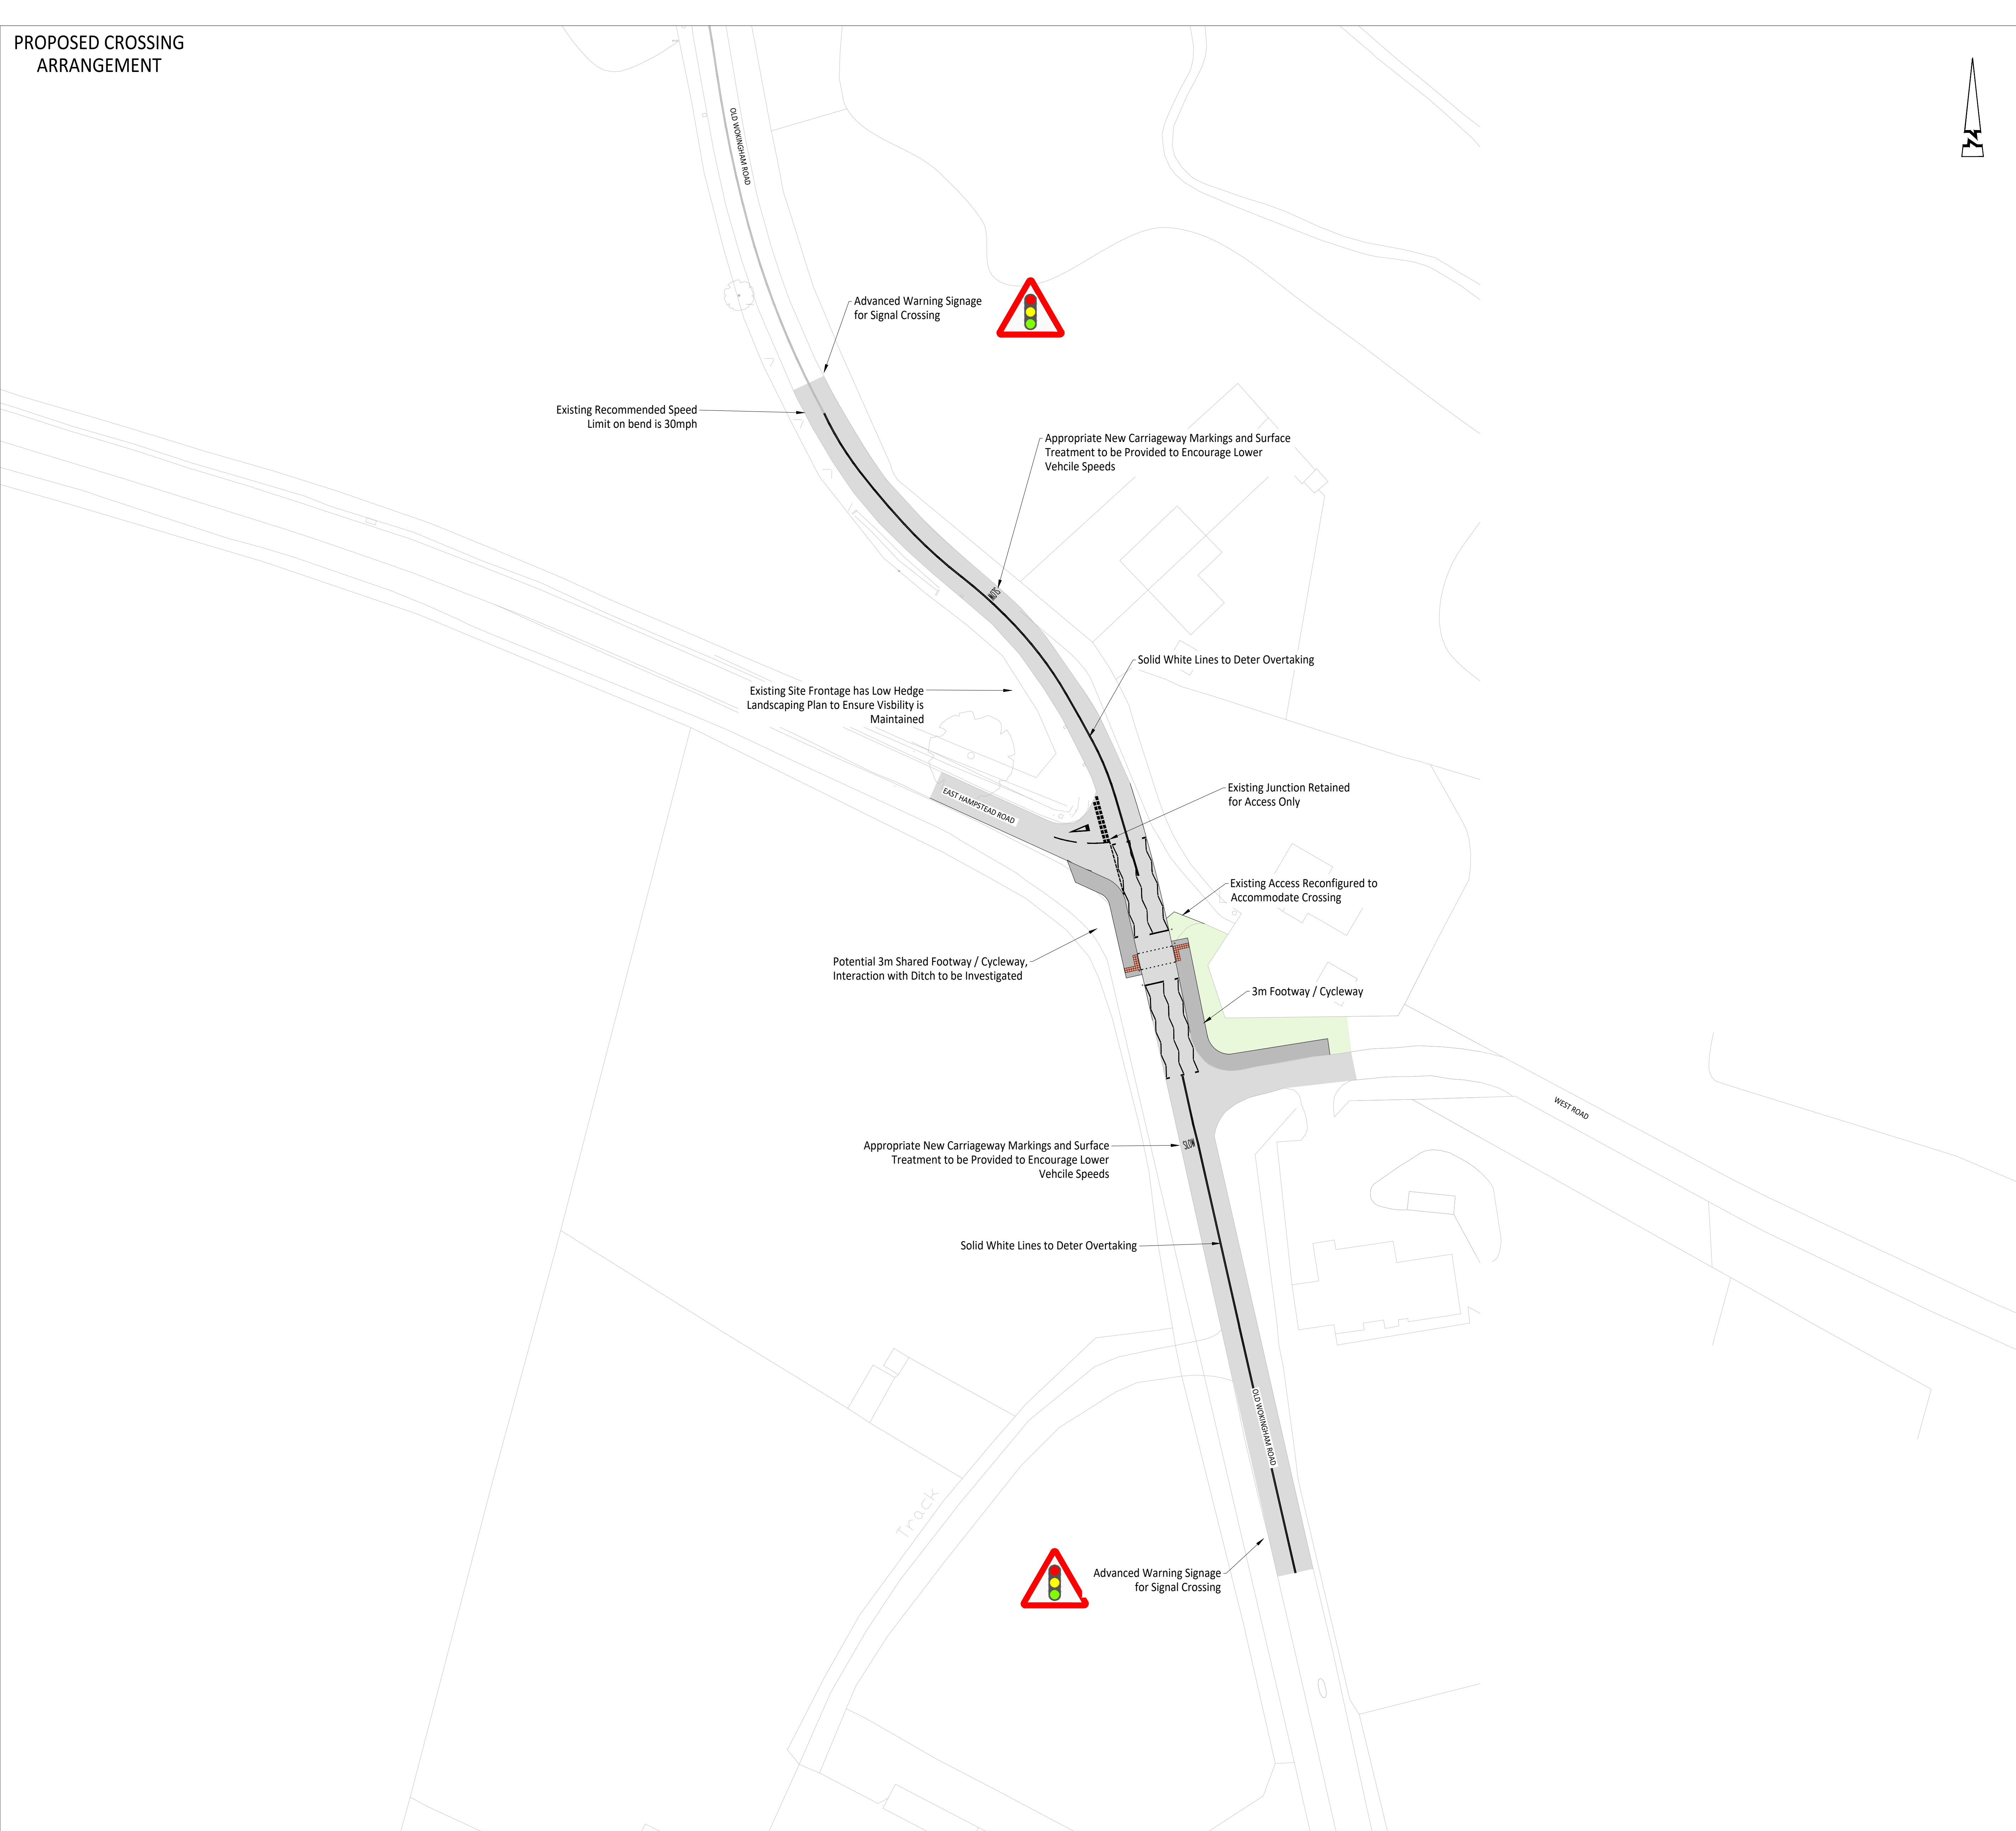


© ABLEY LETCHFORD PARTNERSHIP LTD
This drawing should not be reproduced without consent.


KEY

- Site Redline Boundary
- Wokingham Council
- Bracknell Forest Council
- Wokingham / Bracknell Boundary Line
- Visibility Splay
- Assumed Highway Boundary (Based on WBC records and BFC Ancient Highway Comments)
- Land Within Bracknell Forest Council Control

LAND OWNERSHIP

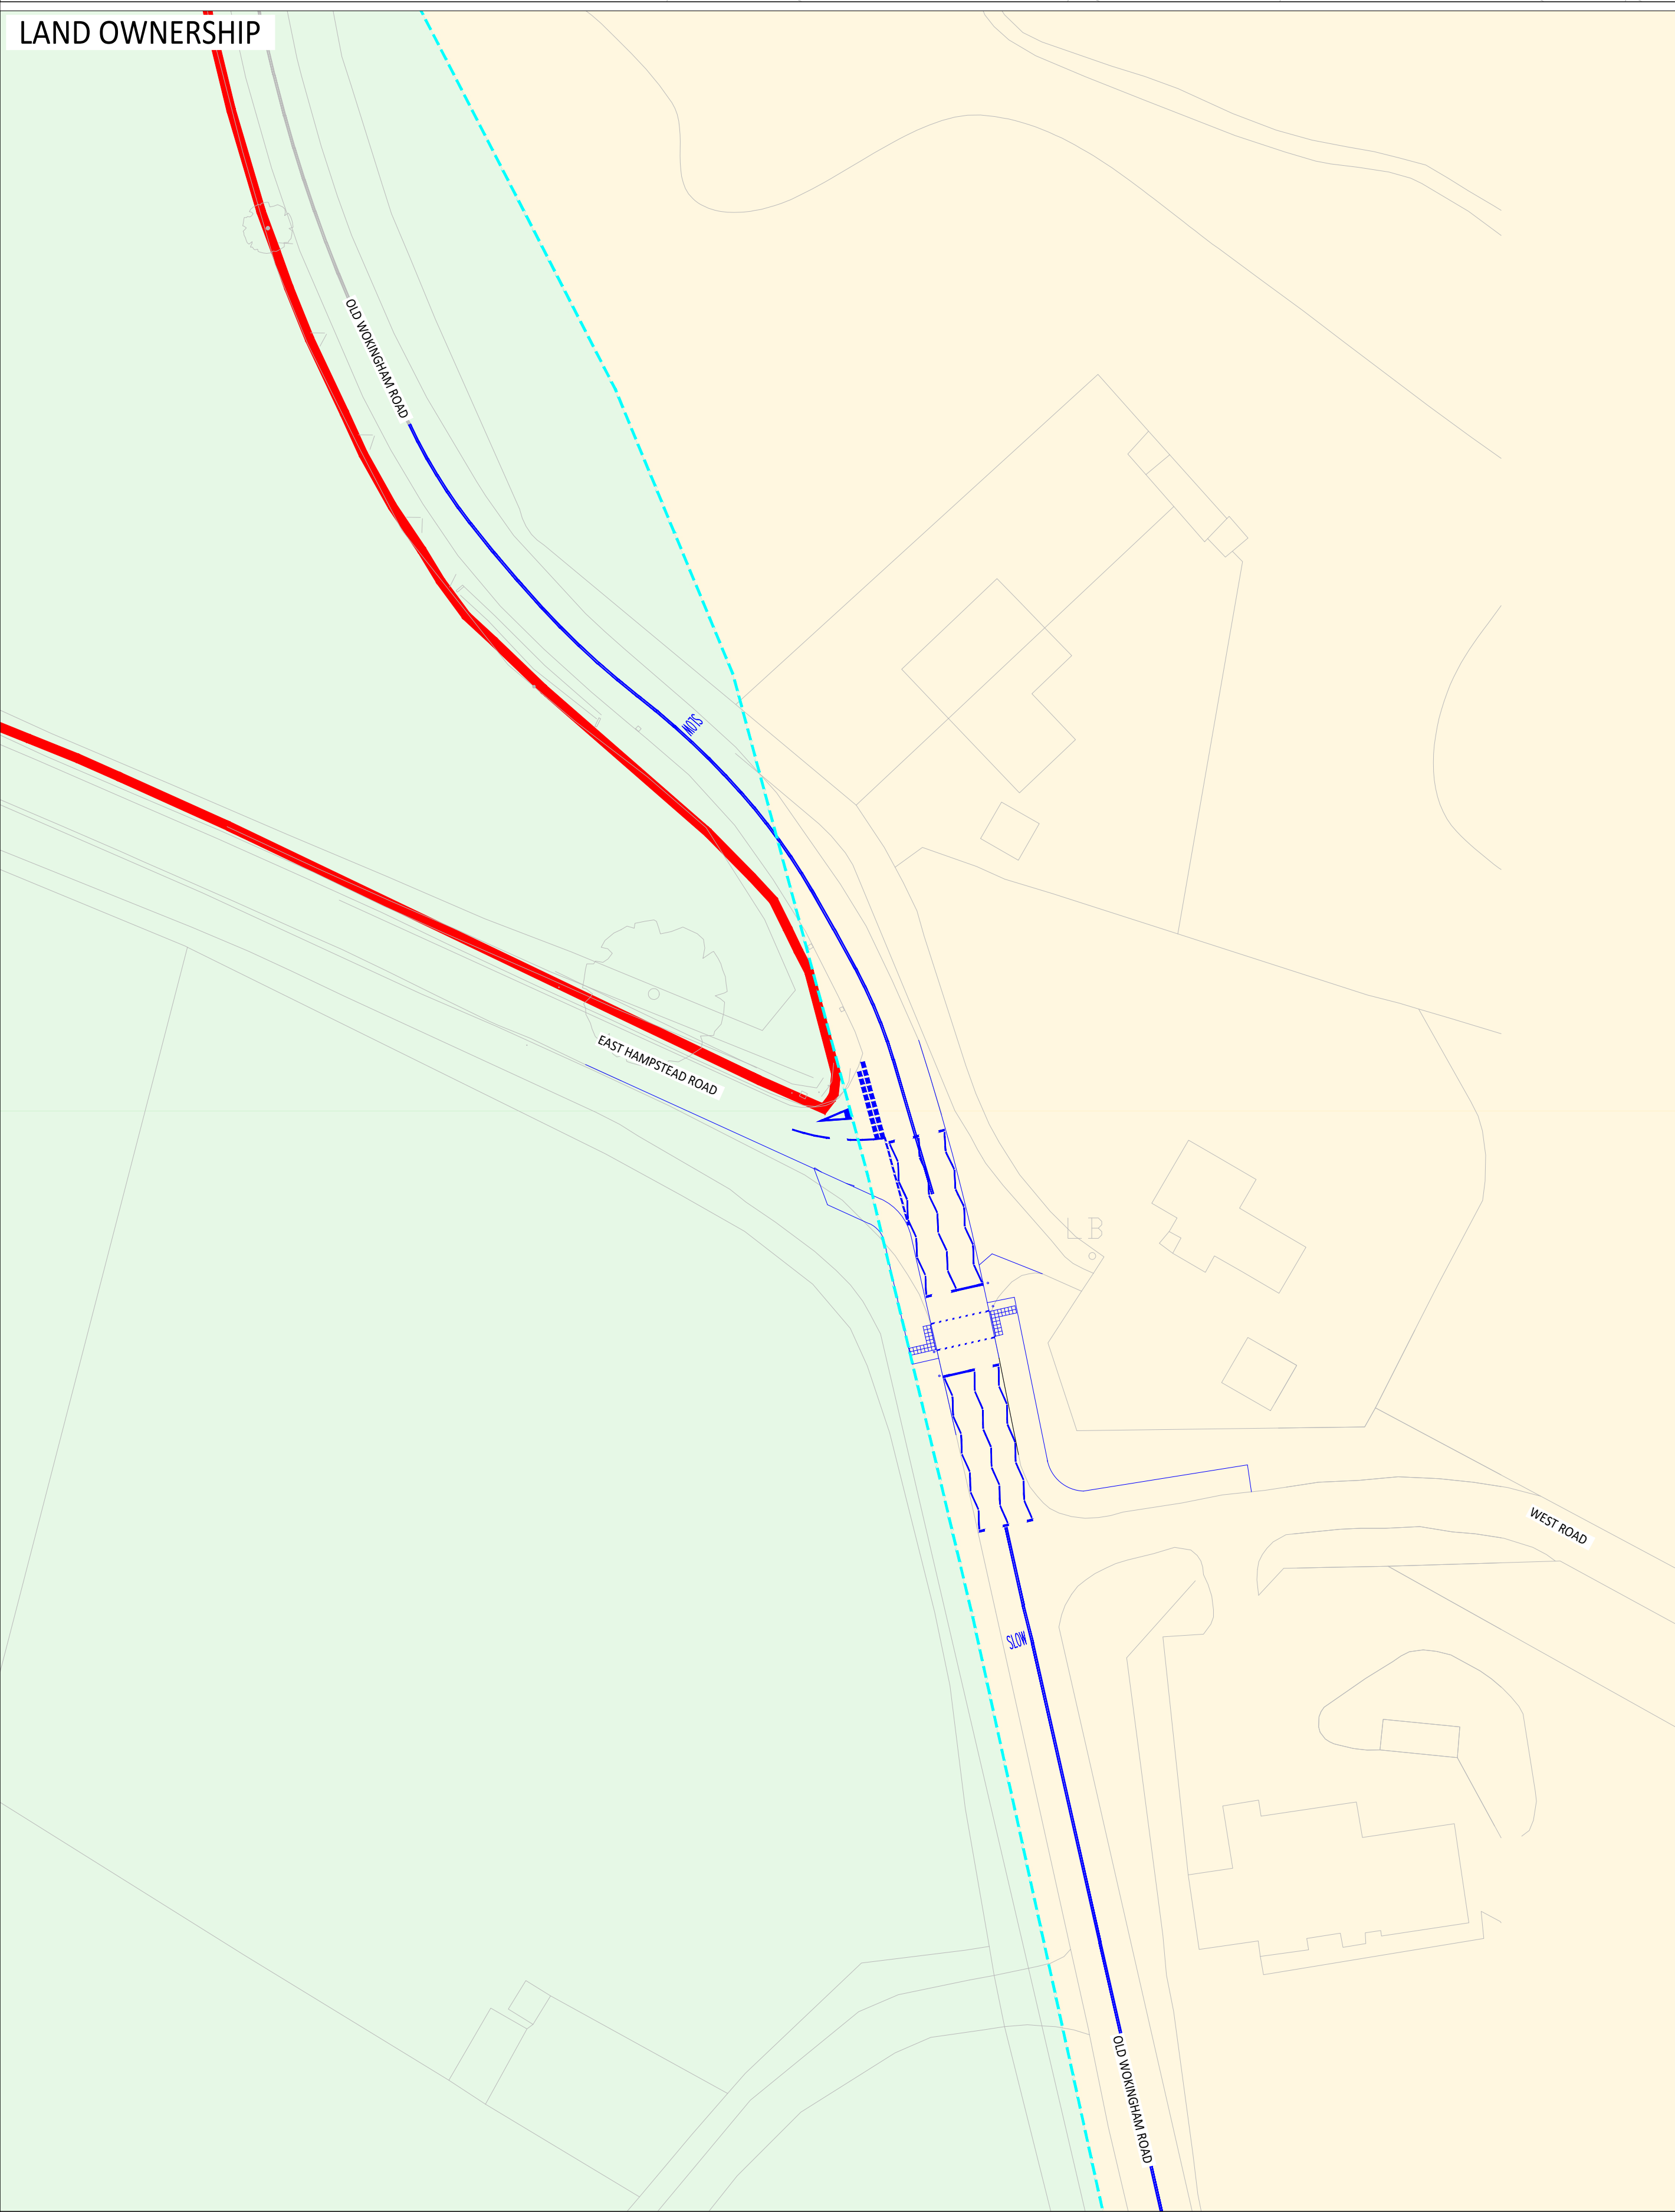

VISIBILITY ASSESSMENT

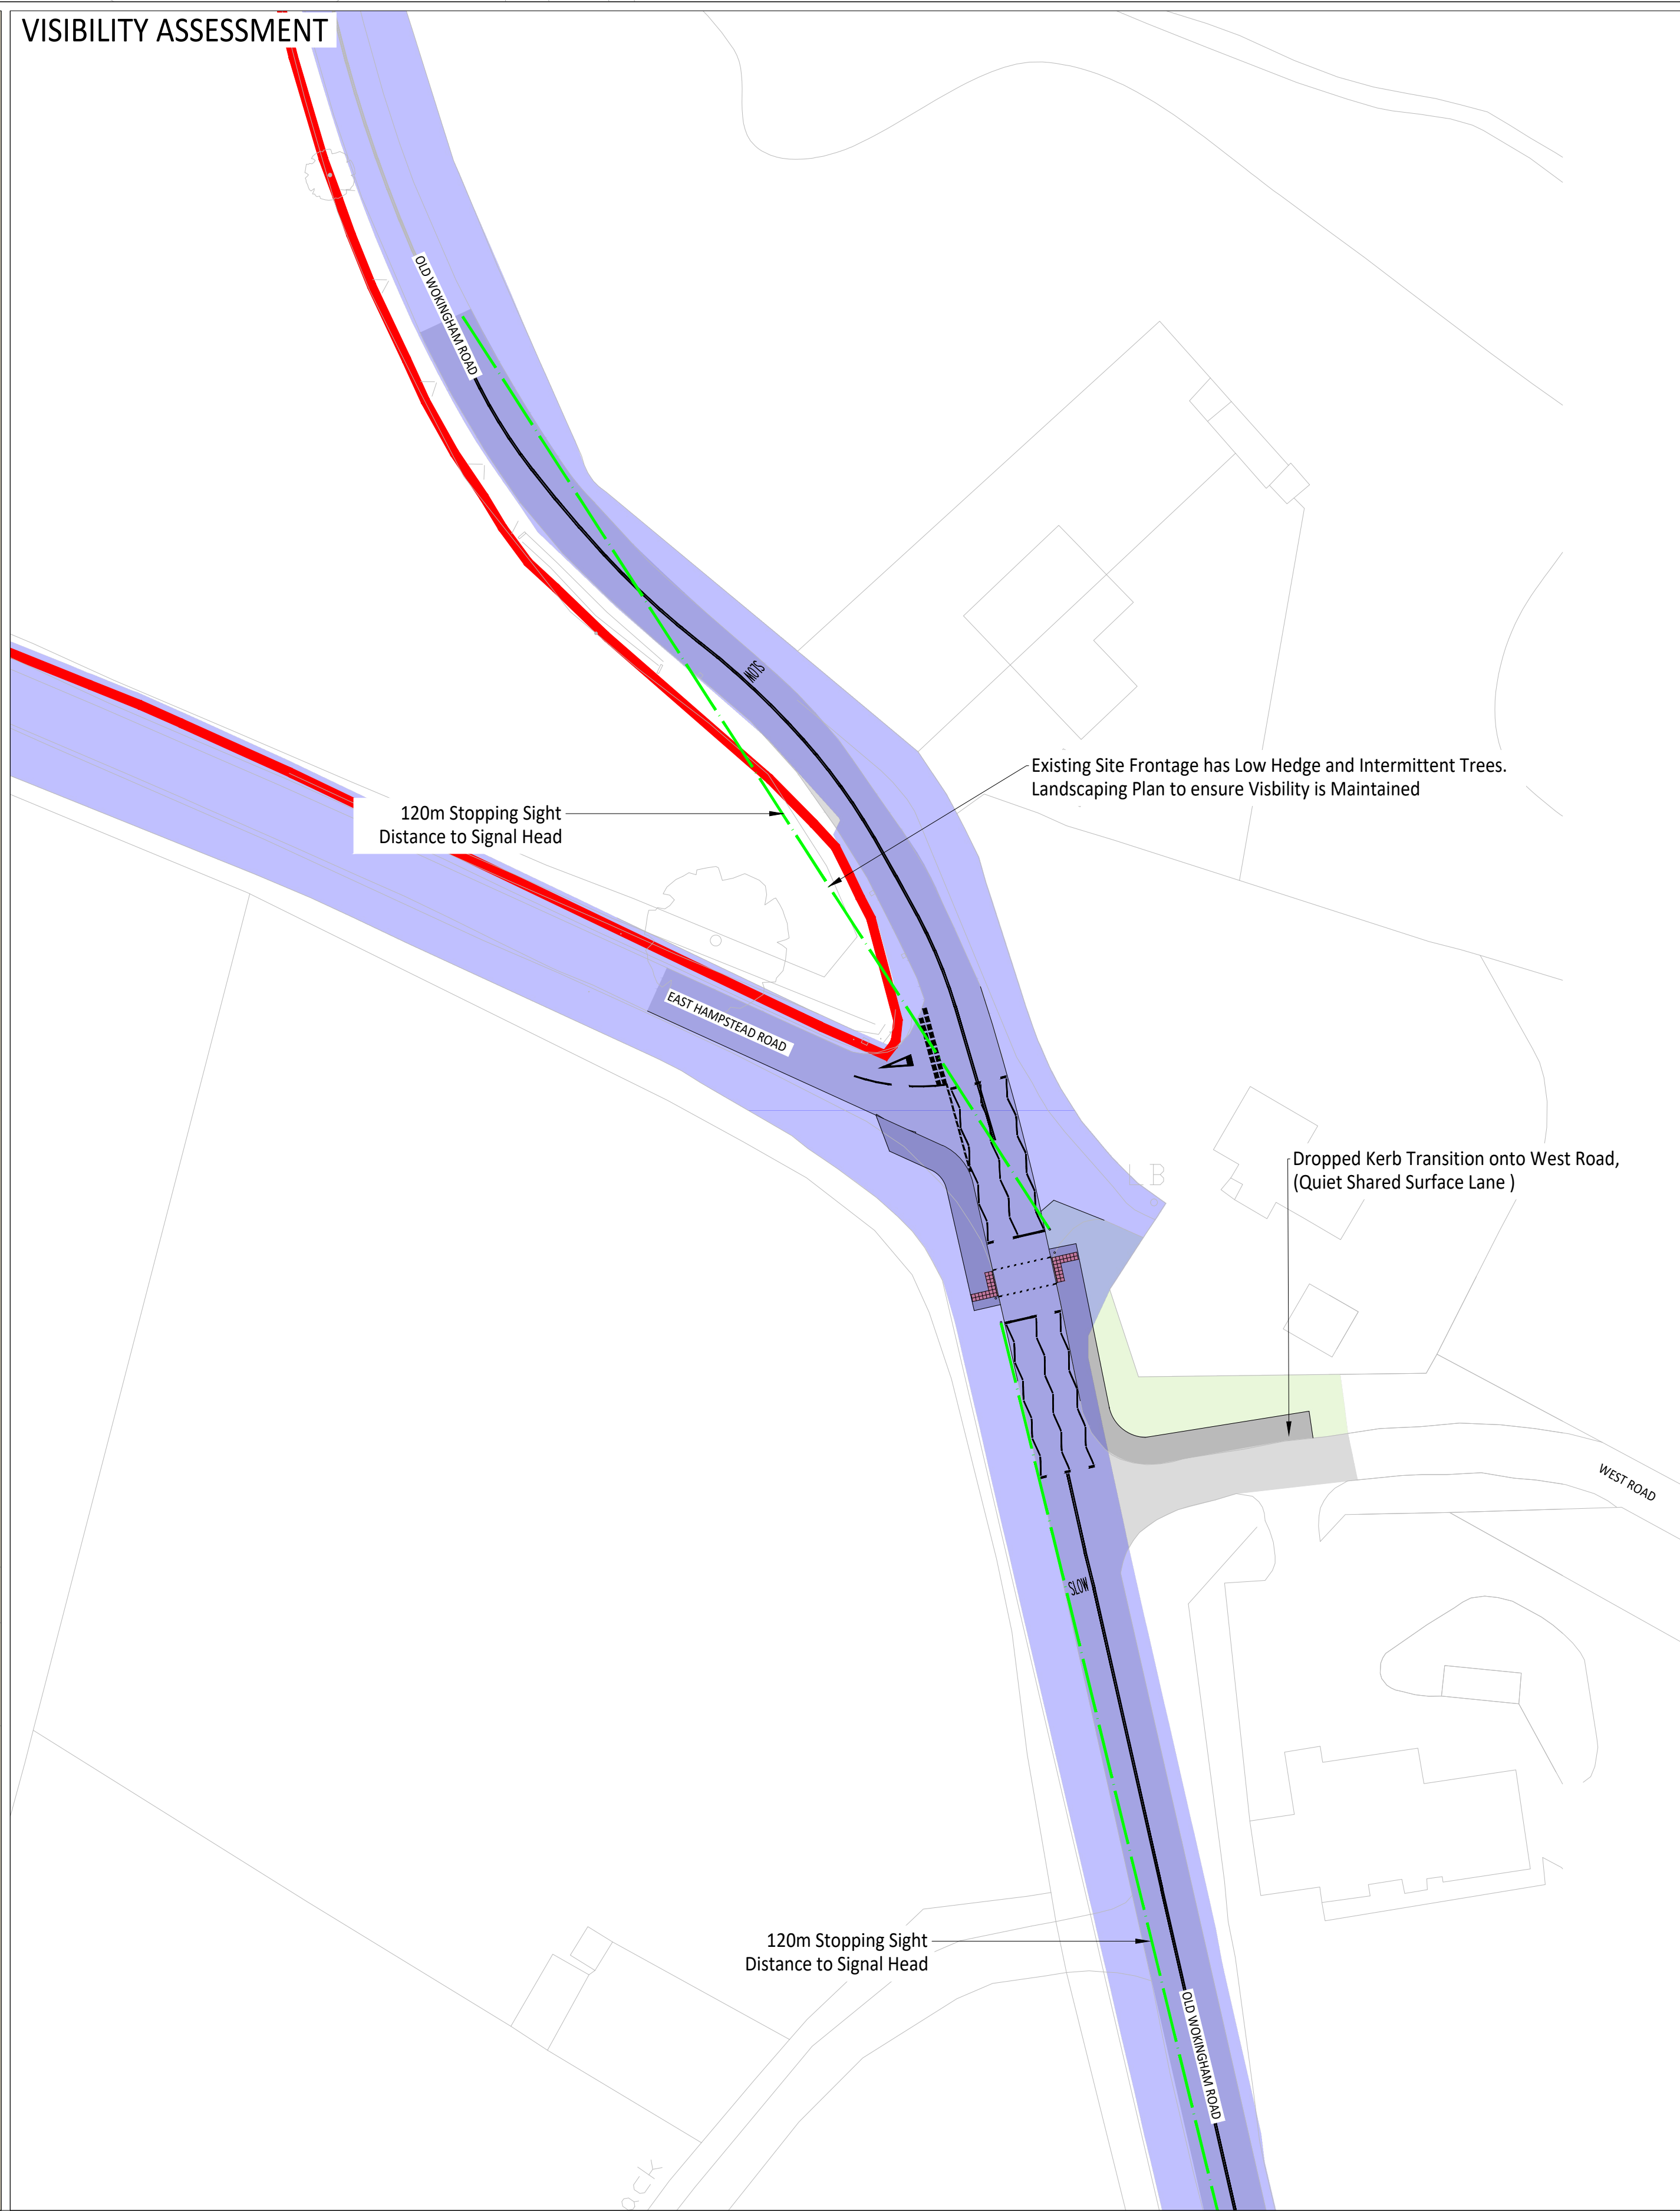

PI	03.20	Minor Amendments to Road Markings	TDM	PJ
P2	03.20	Minor Amendments to Crossing Location	TDM	JO
PI	01.20	FIRST ISSUE	TDM	JO
Rev	Date	Description	Drawn	Checked

Abley Letchford
www.ableyletchford.co.uk

Client
LIGHTWOOD STRATEGIC

Project
**SOUTH WOKINGHAM SDL
PRIORS FARM**

Title
**POTENTIAL ACTIVE TRAVEL
IMPROVEMENTS
OLD WOKINGHAM ROAD**

Status
FOR DISCUSSIONS

Scale 1:500 @ A0	Date JAN 2026	Drawn TDM	Checked JO
Drawn by A218-057	Reviewed P3		