


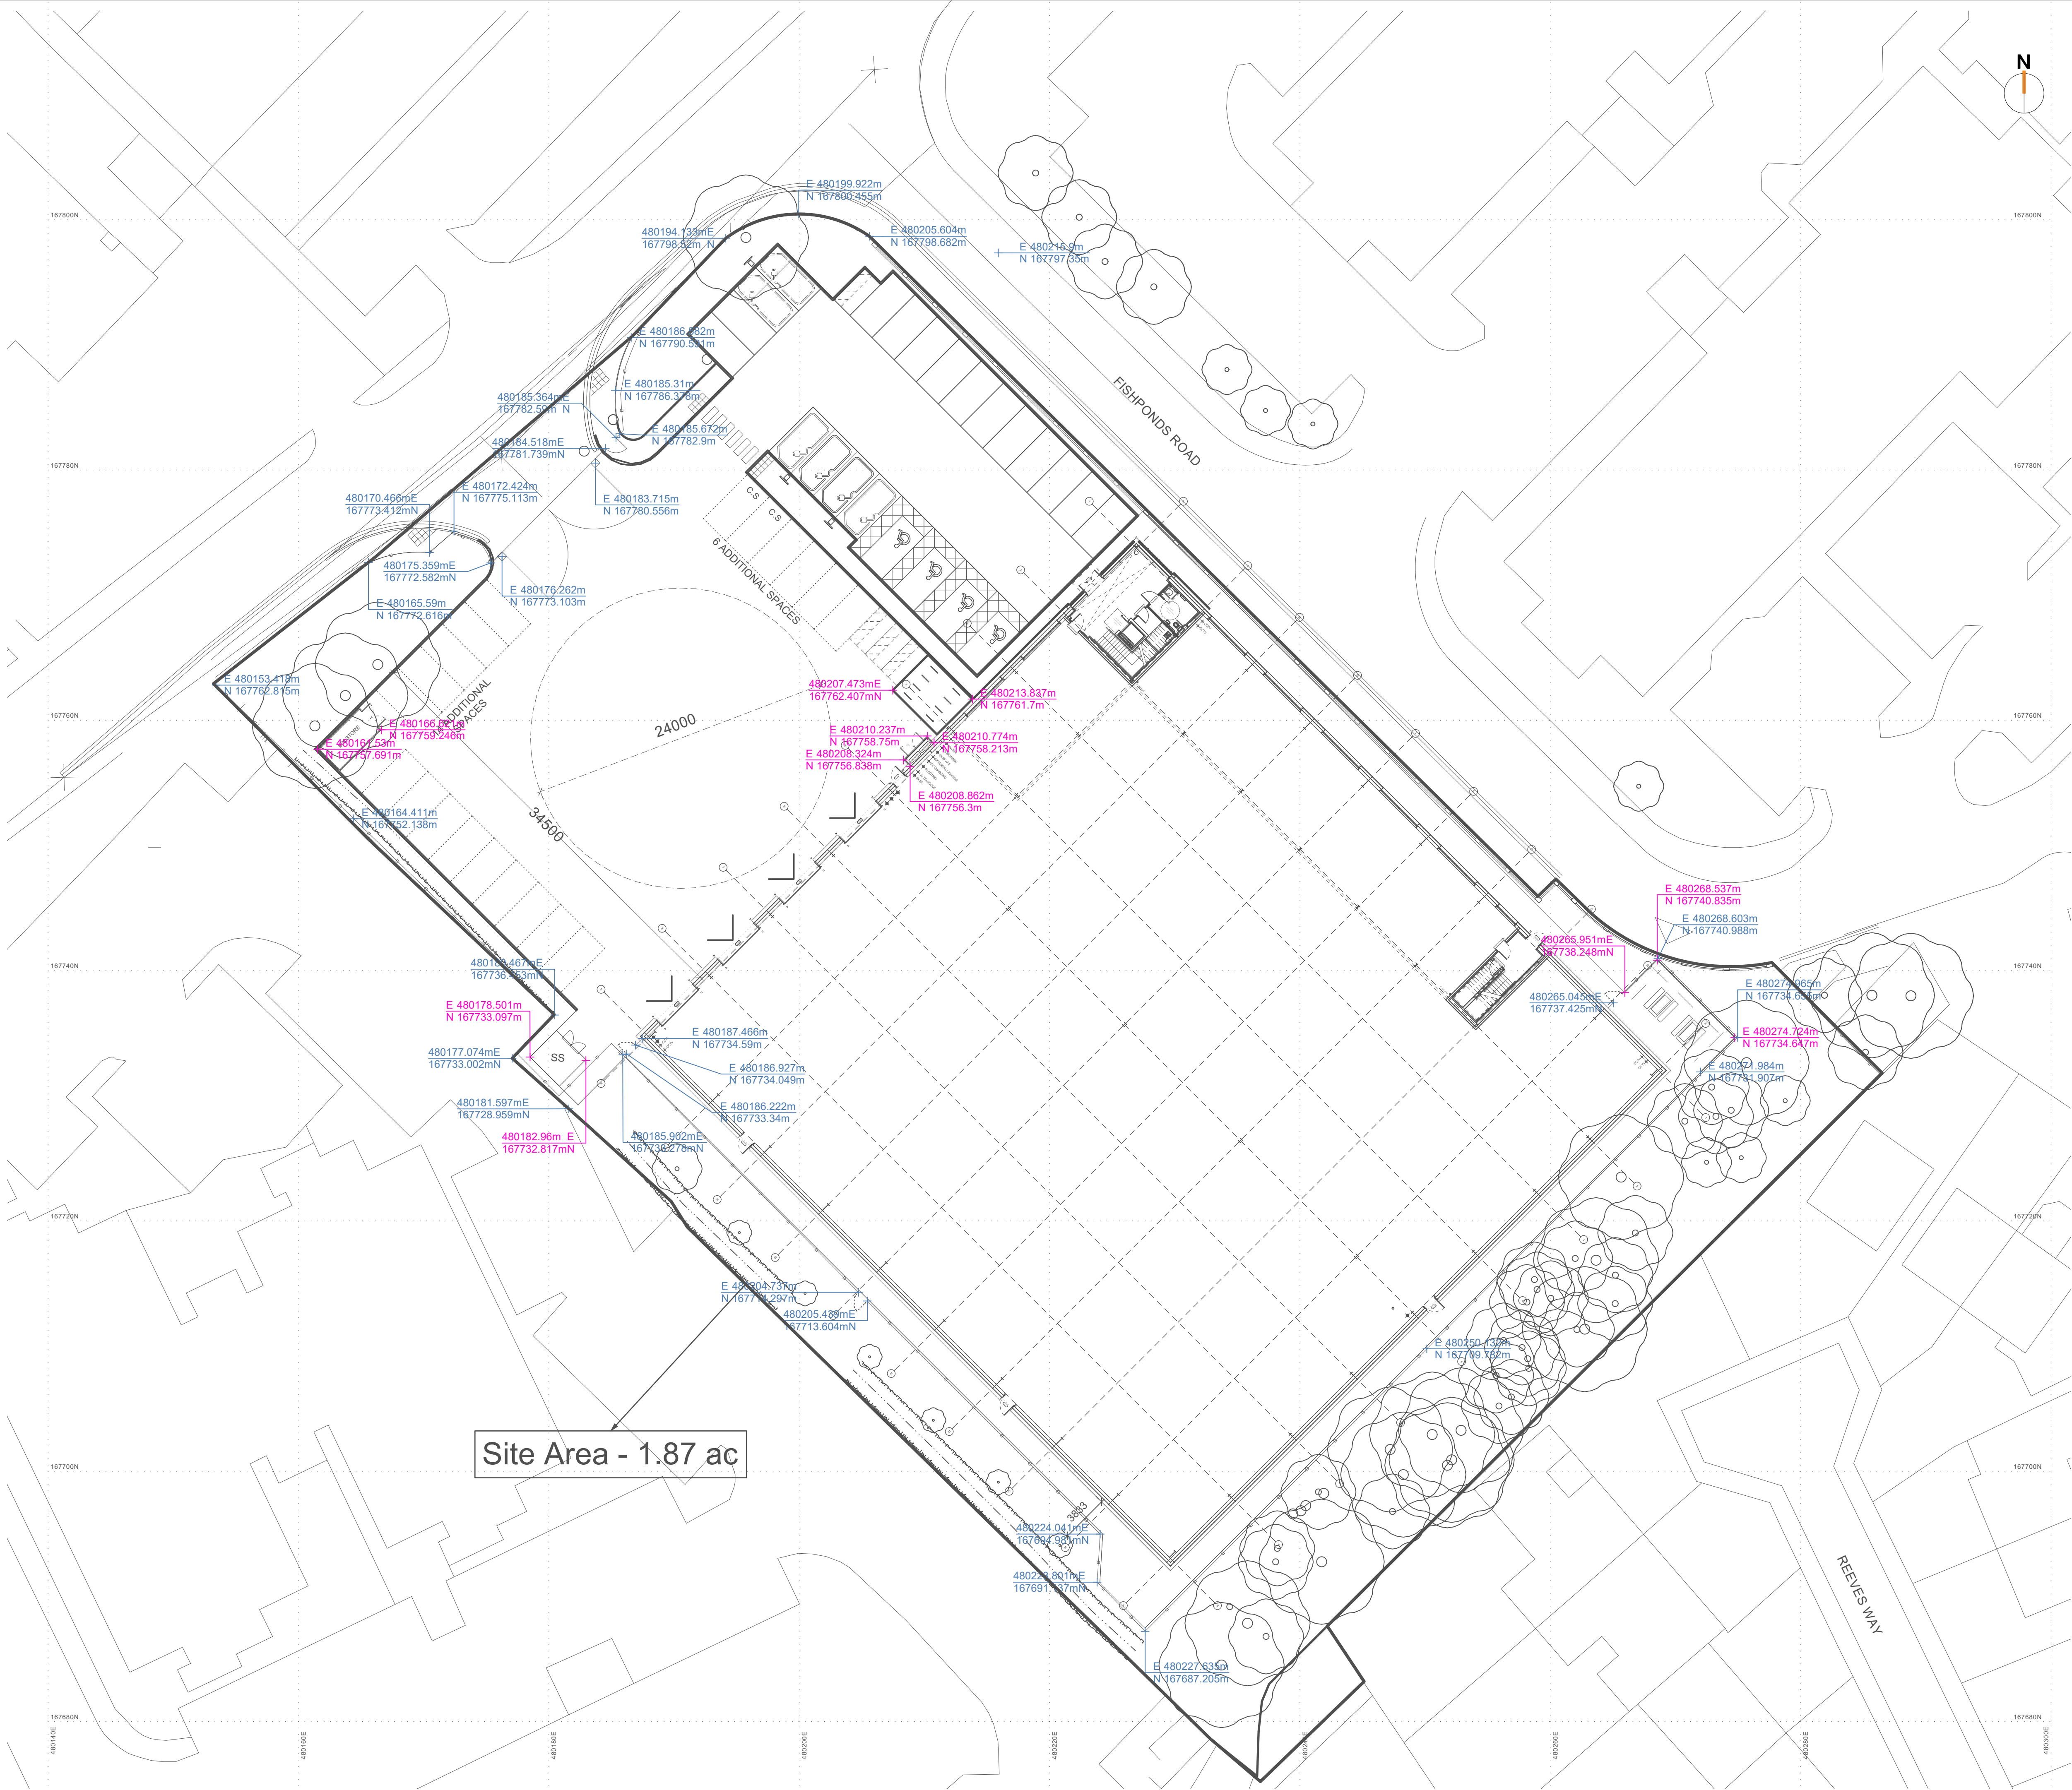

THIS DRAWING IS COPYRIGHT, AND REMAINS THE PROPERTY OF HTC ARCHITECTS. IT MUST NOT BE REPRODUCED, USED, DISCLOSED OR TRANSMITTED TO THIRD PARTIES IN ANY FORM, IN WHOLE OR IN PART, WITHOUT PRIOR WRITTEN PERMISSION.

DO NOT SCALE!
ALL DIMENSIONS SHOULD BE CHECKED ON SITE BEFORE WORK COMMENCES

C02	29/10/25	AC plant location included	NL
C01	02/10/2025	MISSING LINES UPDATED. REVISED C01 AS MAGROCK REQUEST.	DW
P03	30/09/25	Updated to Magrocks comments	NL
P02	09/09/25	Preliminary Construction	NL
-	-	-	-

Rev	Date	Description	Drawn
-----	------	-------------	-------

htcarchitects

York Place Studio
8 Brianna Street
Leeds
LS1 2DZ
T: (0113) 244 3457
W: www.htcarchitects.co.uk
E: info@htcarchitects.co.uk

Project
Fishponds Road, Wokingham

Project Code	Originator	Functional	Spacial
C179	HTC	XX	XX
Type	Discipline	Ref No.	Revision
DR	A	00414	C02

client



project
Fishponds Road, Wokingham

drawing title
External Furniture Setting out
Information

date September 2025
status Construction Issue
scale 1:100 @ ISO A1
drawn PH checked DW
HTC job no. 3286 rev. C02