


ALL EXISTING AND NEW WINDOWS TO BE REPLACED FROM WHITE UPVC DOUBLE-GLAZED WINDOWS WITH ANTHRACITE GREY (RAL 7016) DOUBLE-GLAZED WINDOWS *size & Style remain same*

EXISTING AND NEW FASCIA (CURRENTLY WHITE) TO BE REPLACED WITH ANTHRACITE GREY (RAL 7016).

NEW ROOFLIGHTS TO BE FINISHED IN ANTHRACITE GREY (RAL 7016).

NEW FRONT DOOR TO BE FINISHED IN ANTHRACITE GREY (RAL 7016).


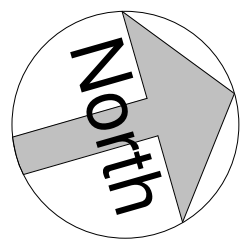


PLAN | DESIGN | BUILD
JCENG SOLUTIONS
tel:0118 348 6230 mob:07411070270
email:info@jcengsolutions.com
web:www.jcengsolutions.com


NOTES:

THE CONTRACTORS ARE TO CHECK ALL DIMENSIONS, DRAIN RUNS AND GENERAL CONDITIONS ON THE SITE BEFORE WORKS COMMENCE, AND INFORM JCENG SOLUTIONS IMMEDIATELY UPON DISCOVERY OF ANY ERRORS, OMISSIONS OR DISCREPANCIES. ALL WORKS ARE TO BE CARRIED OUT IN ACCORDANCE WITH CURRENT BUILDING REGULATIONS, BRITISH STANDARDS, CODE OF PRACTICE AND LOCAL AUTHORITY REQUIREMENTS. DO NOT SCALE FROM THIS DRAWING WITHOUT FIRST OBTAINING WRITTEN AUTHORISATION FROM JCENG SOLUTIONS.

THIS DRAWING IS THE PROPERTY OF JCENG SOLUTIONS AND IS ISSUED ON THE CONDITION THAT IT IS NOT REPRODUCED, DISCLOSED OR COPIED TO ANY UNAUTHORISED PERSON IN WHOLE OR PART WITHOUT PRIOR WRITTEN CONSENT

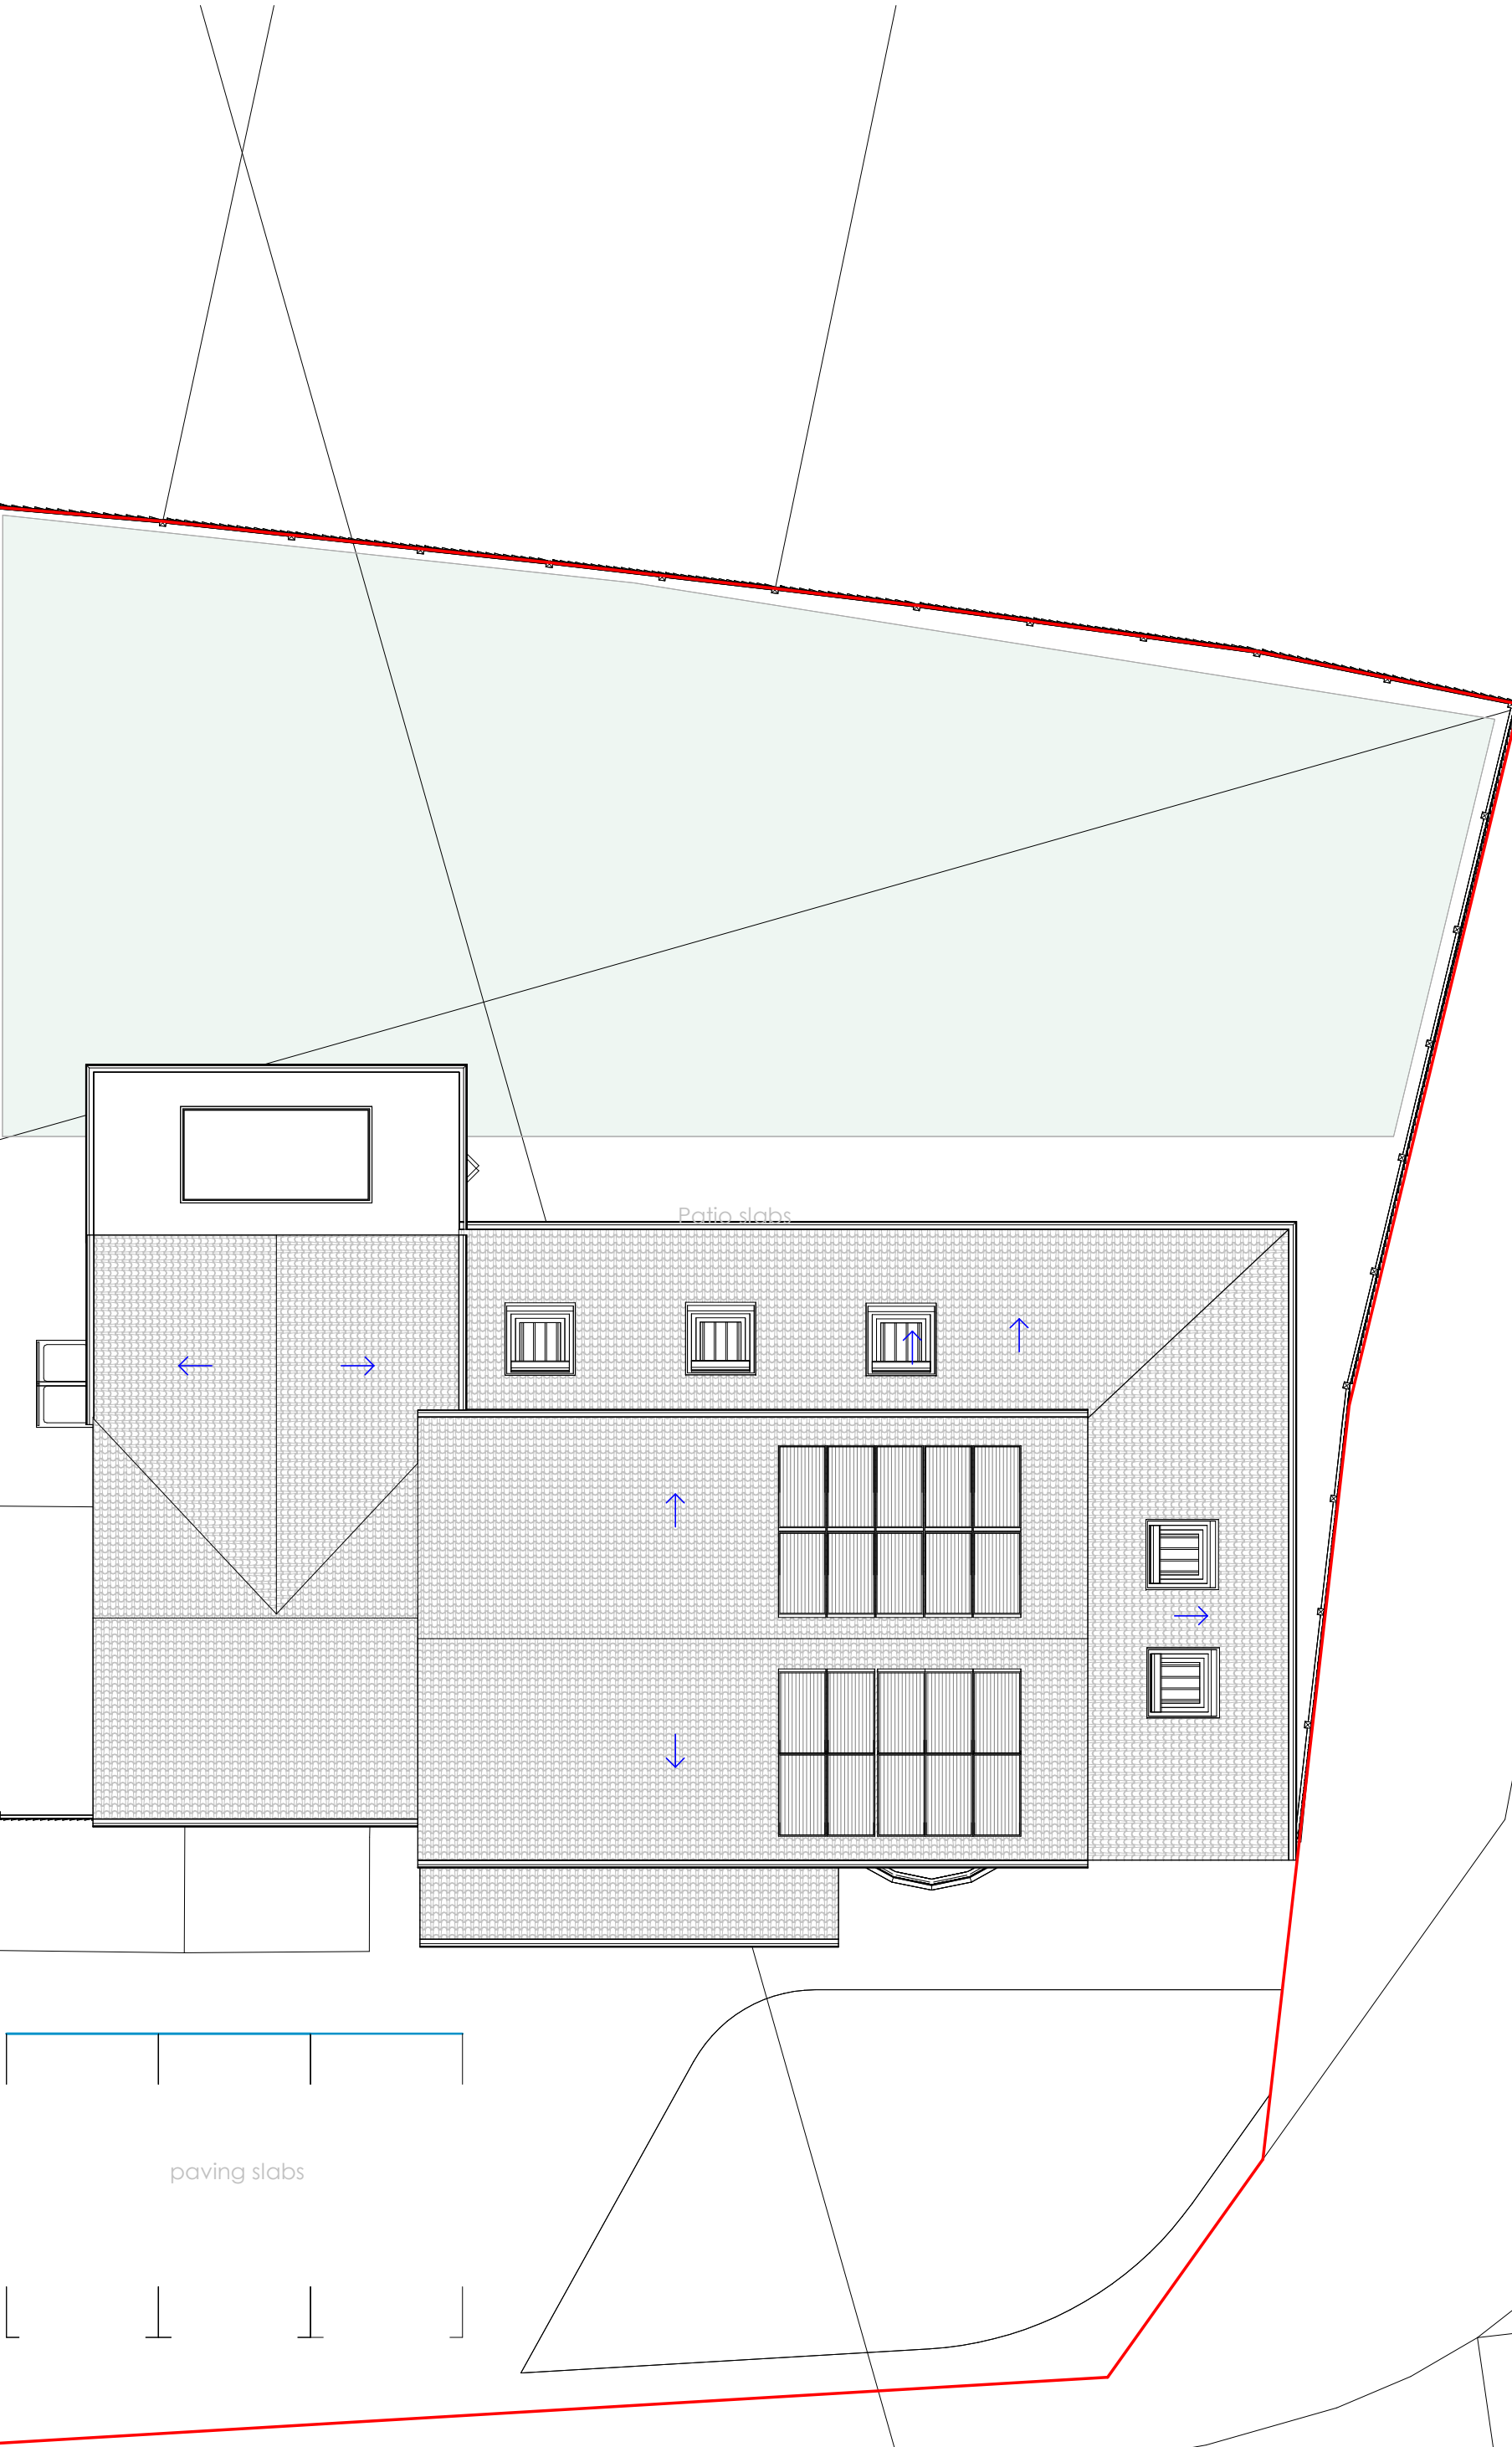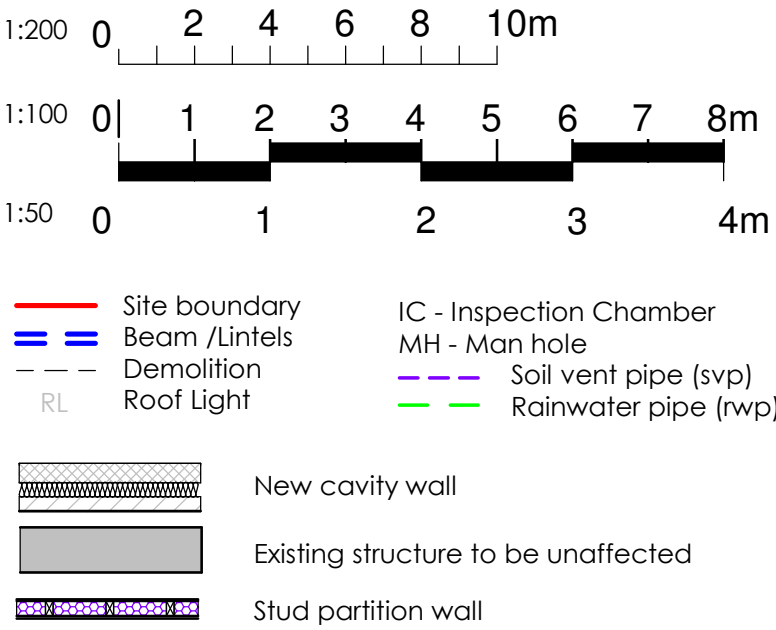

Approved Roof
1 : 100

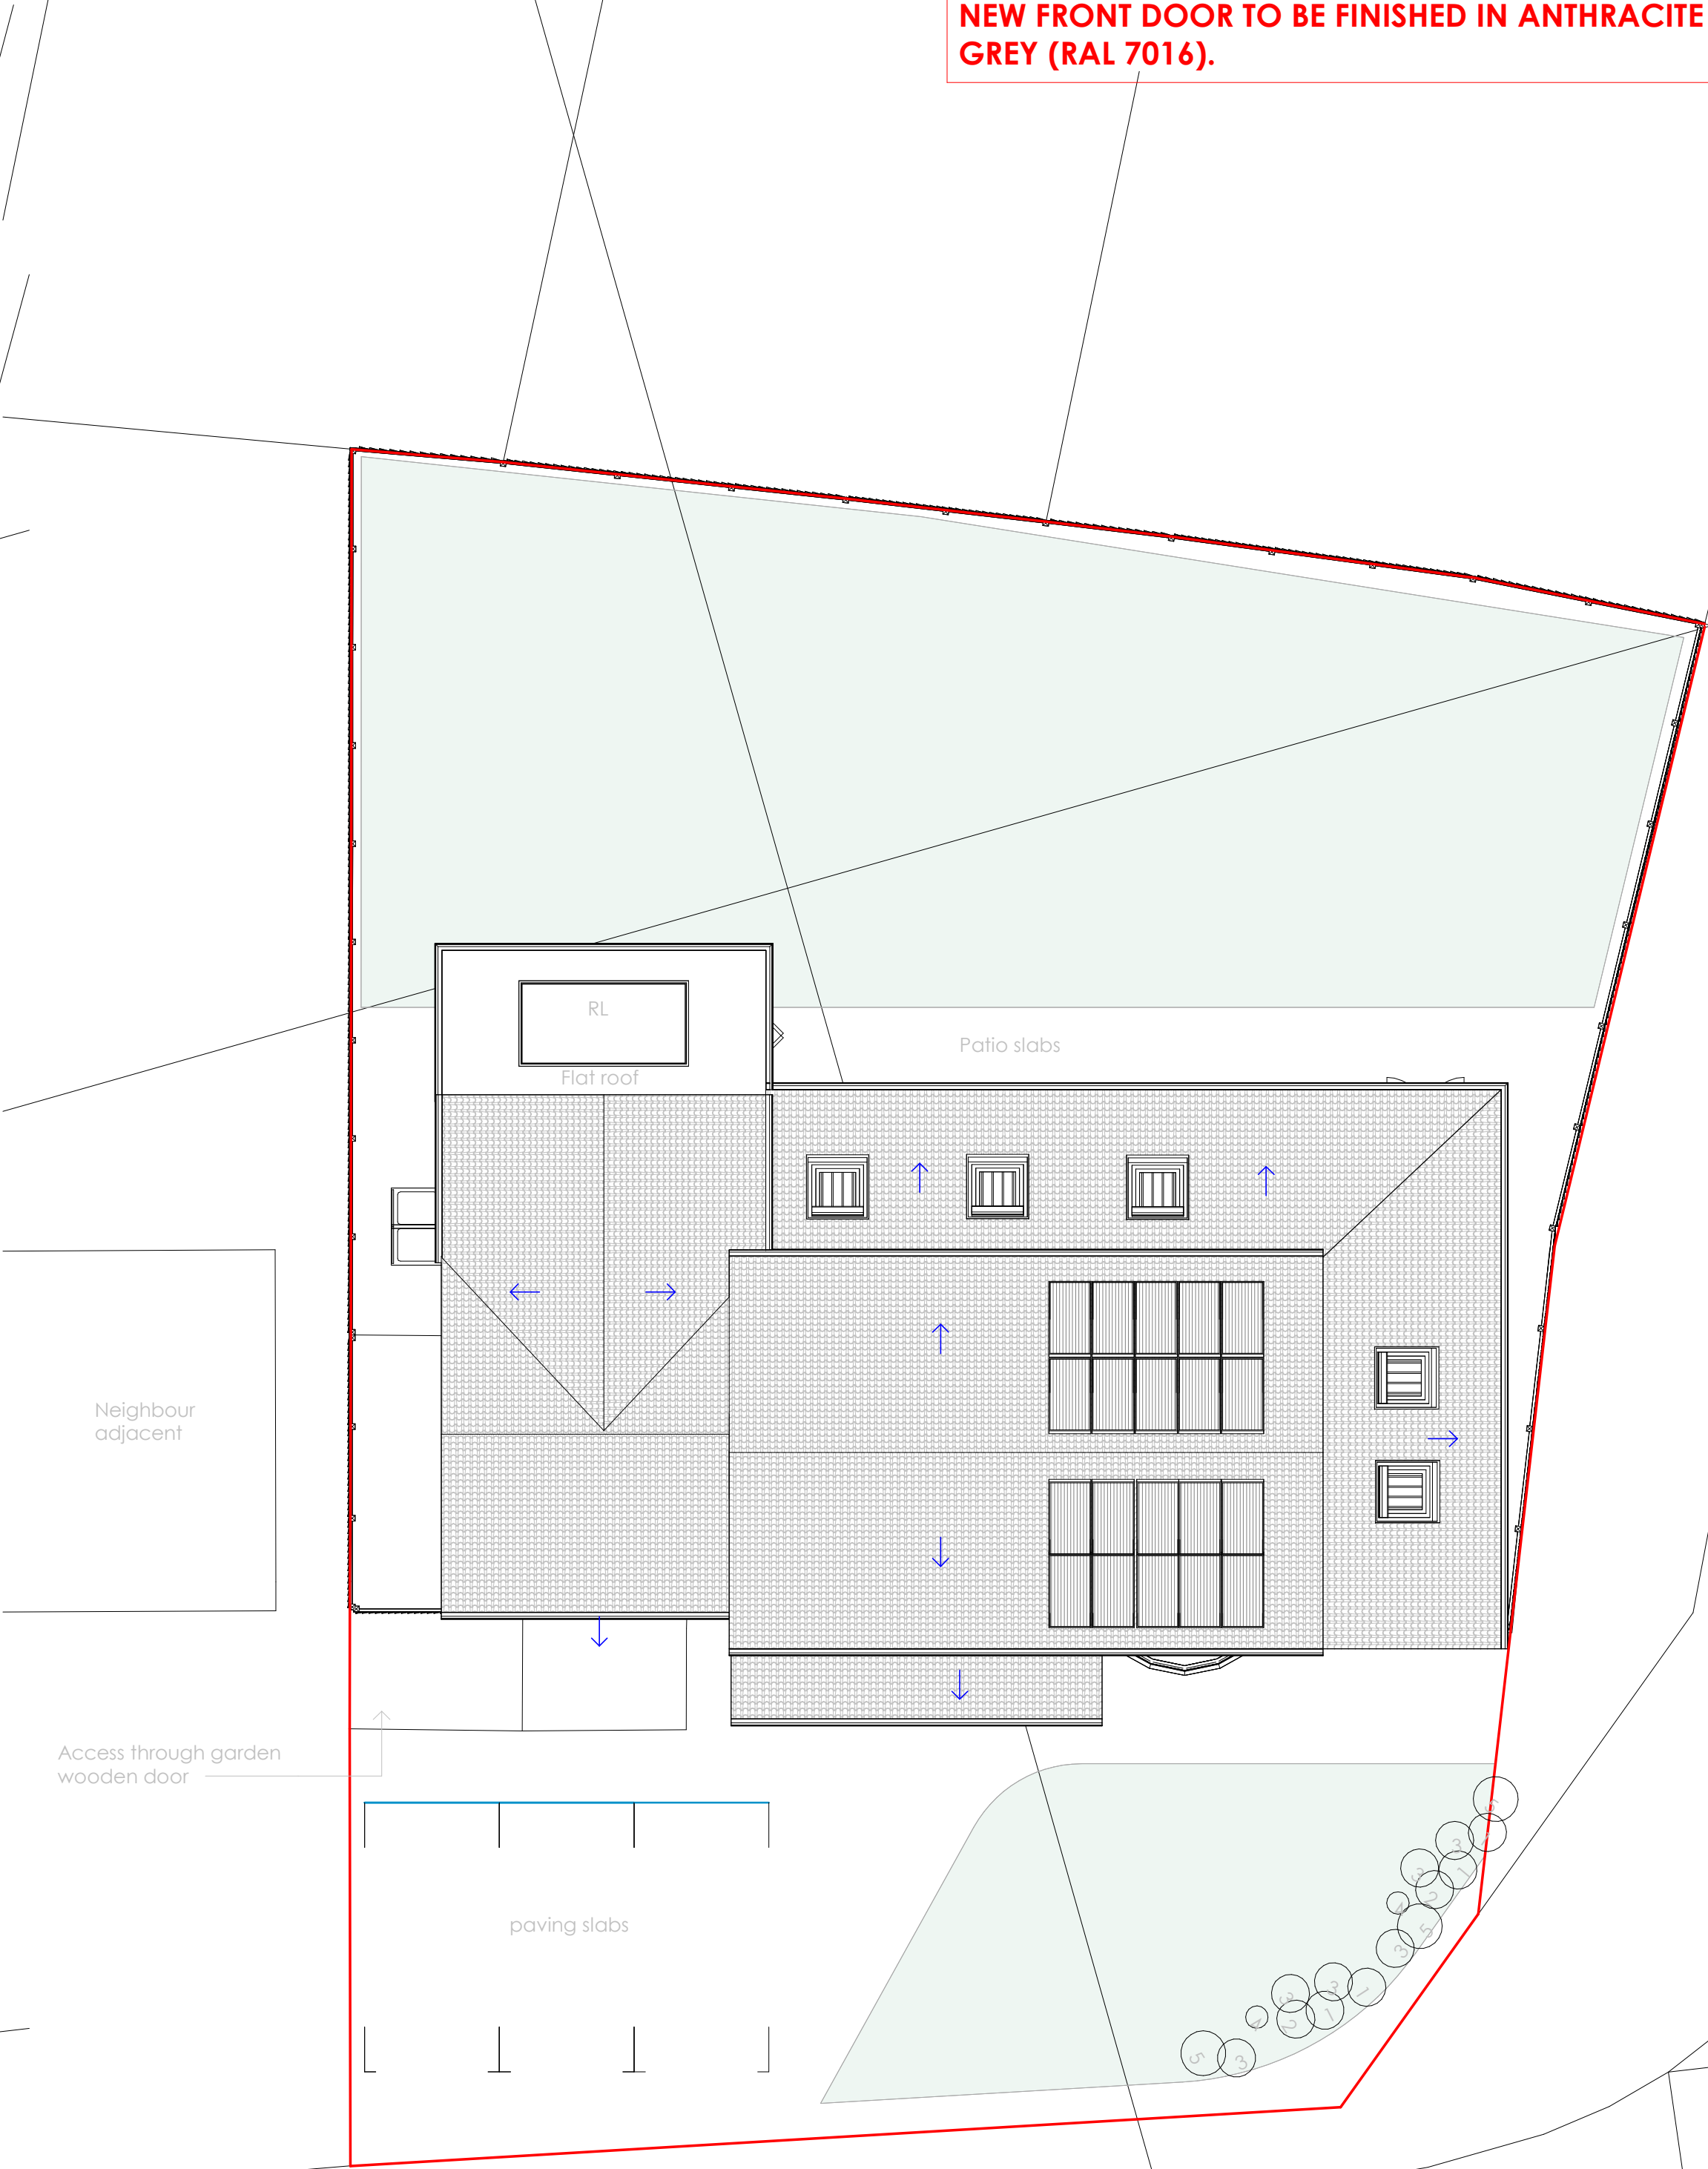

Proposed Roof
1 : 100

REV	DATE	DESCRIPTION
-----	------	-------------

CLIENT ADDRESS

1 Woodrow Drive, Wokingham
RG40 1RU

TITLE

Approved and Proposed Roof
Layout

CLIENT

Mrs.Randhawa

DRAWN BY JC	CHECKED BY RB	
----------------	------------------	--

SCALE (@ A1)
As indicated

DRAWING NUMBER NMA-200-WK-03	REV
---------------------------------	-----