

The vision behind the NEAP play area is to reflect the sporting character of this sports hub, with the focus on fitness, agility and tracks.



A MUGA Area - Including a circular ball court, MUGA and street workout zone



1. J22219 - Sportswall



2. J22220 - Panna



3. J5219A - Street Work Out




B Ninja Play equipment for all ages reflecting the sporting nature with fitness agility and play value, including a stopwatch panel



Fitness track to the perimeter of the play area, opportunity for markers, signs, mounding to encourage children to use with scooters etc.



4. J5914 - Stopwatch panel

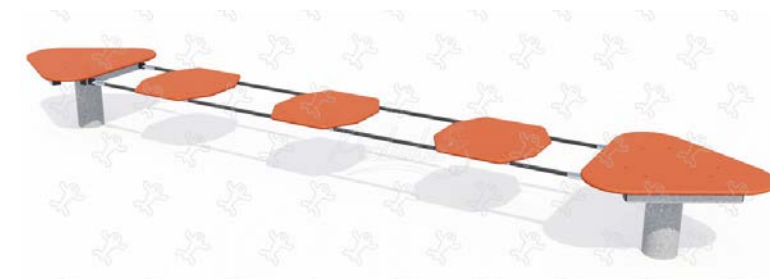

5. J5905 - Unstable bridge



6. J5901 - Slanted steps



7. J591 - Slackline




8. J5913 - Aerial crossing



9. J48103 - Climbing Equipment

NEAP Play Plan Scale 1:500

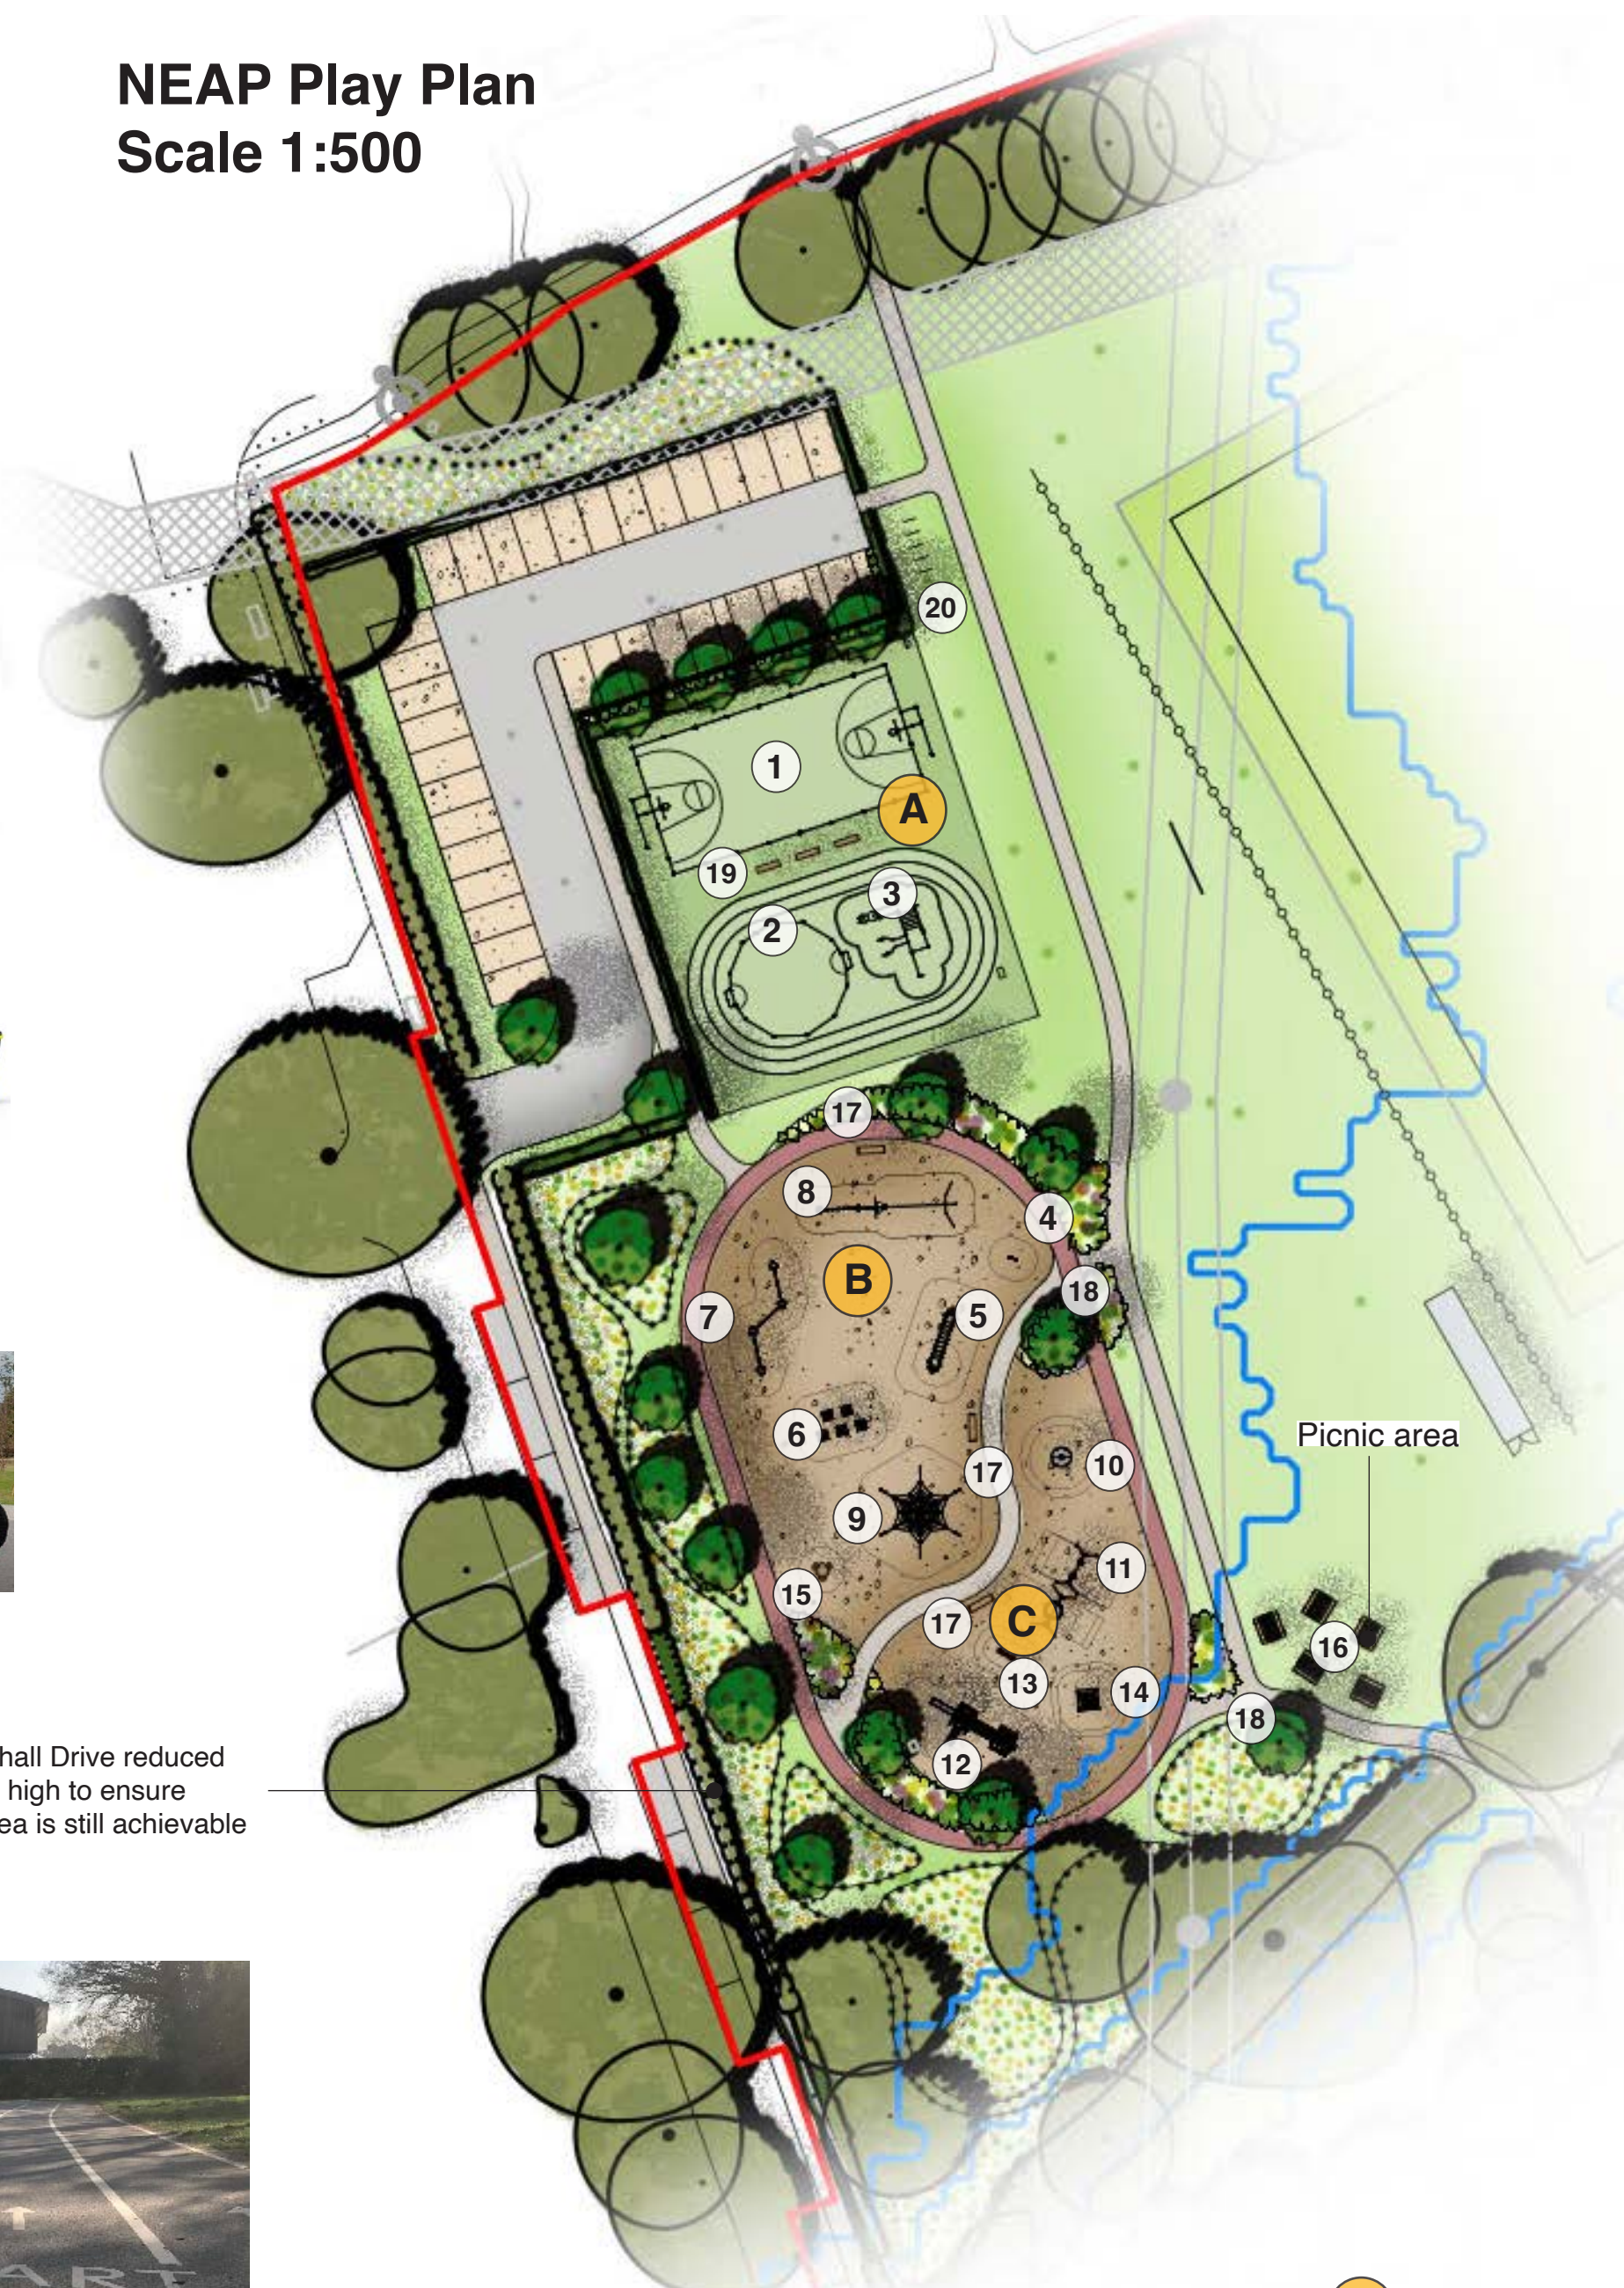


Playground Equipment Schedule

Playground equipment to be supplied by Proludic or similar and approved:

1. 20m x 10m MUGA*
Product Reference: UKZAUNMUGA
2. Circular Ball Court
Product Reference: J22220A
3. Street Work Out
Product Reference: J5219A
4. Stopwatch panel
Product Reference: J5914
5. Unstable bridge
Product Reference: J5905
6. Slanted steps
Product Reference: J5901
7. Slackline
Product Reference: J591
8. Aerial crossing
Product Reference: J5913
9. Climbing Equipment
Product Reference: J48103
10. Rotating equipment
Product Reference: J2407
11. Metal Cradle Seat Swing & Metal Pod Swing
Product Reference: J474A & J441A
12. Kanopé
Product Reference: J5605-C
13. Seesaw Springer
Product Reference: J852
14. Trampoline
Product Reference: R34-ETP-000

*Includes 45Lm 3m high fencing, 20Lm 1.2m high fencing & 2 No. 3m wide recessed goal ends with basketball overpanels. Includes set of 5 small football targets and one large target panel.

Scale

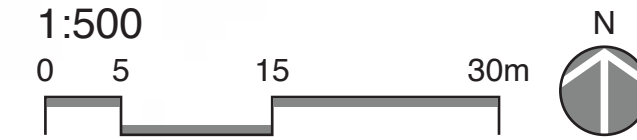

C Younger children play area with traditional play equipment



10. J2407 - Rotating equipment




11. J474A - Metal Cradle Seat Swing



12. J5605-C - Kanopé




13. J852 - Seesaw Springer

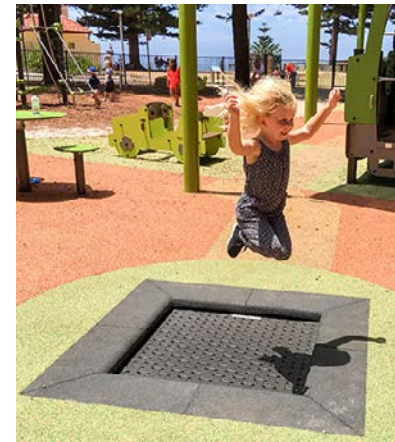

14. R34-ETP-000 - Trampoline

Location Plan

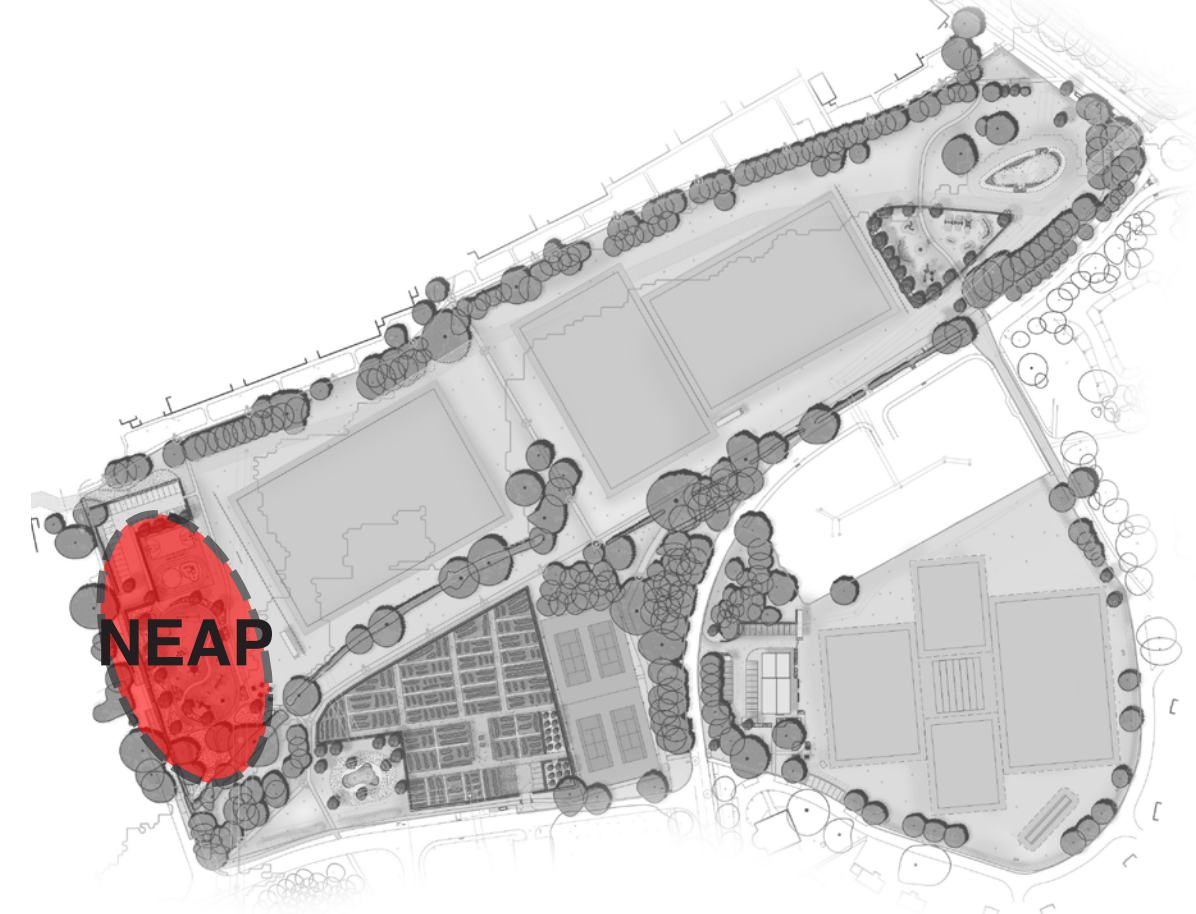

Legend

	Existing trees		Rubber mulch safety surfacing
	Proposed trees		Bitumen macadam footways
	Shrub planting		Geosynthetics 'Golpla' gravel
	Hedge planting		Bitumen macadam road
	MUGA sports surfacing		Picnic area
	Thames Water adopted sewer		Sports pitch protective fencing

Site Furniture Schedule

15. 1no. Children's Picnic table
Product Reference: J2880
16. 5no. Woodscape Picnic Bench Type 2 straight
17. 3no. Woodscape hardwood Type 3 Backrest Seat (2m long) with below ground fixing
18. 2no. Broxap Derby Double Slimline Recycling bin, colour black
19. 3no. Woodscape hardwood Type 2 Backless Bench (2m long) with below ground fixing
20. 5no. Sheffield cycle stands



16. Type 2 picnic bench



18. Derby E Slimline Litter Bin



17. Type 3 bench



19. Type 2 backless bench



20. Sheffield cycle stands