
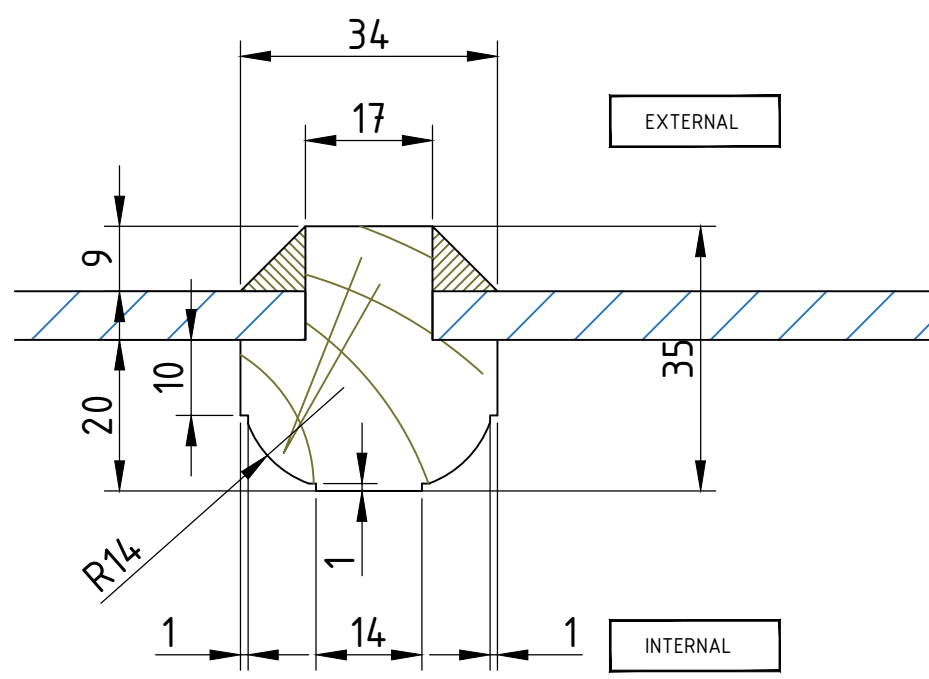
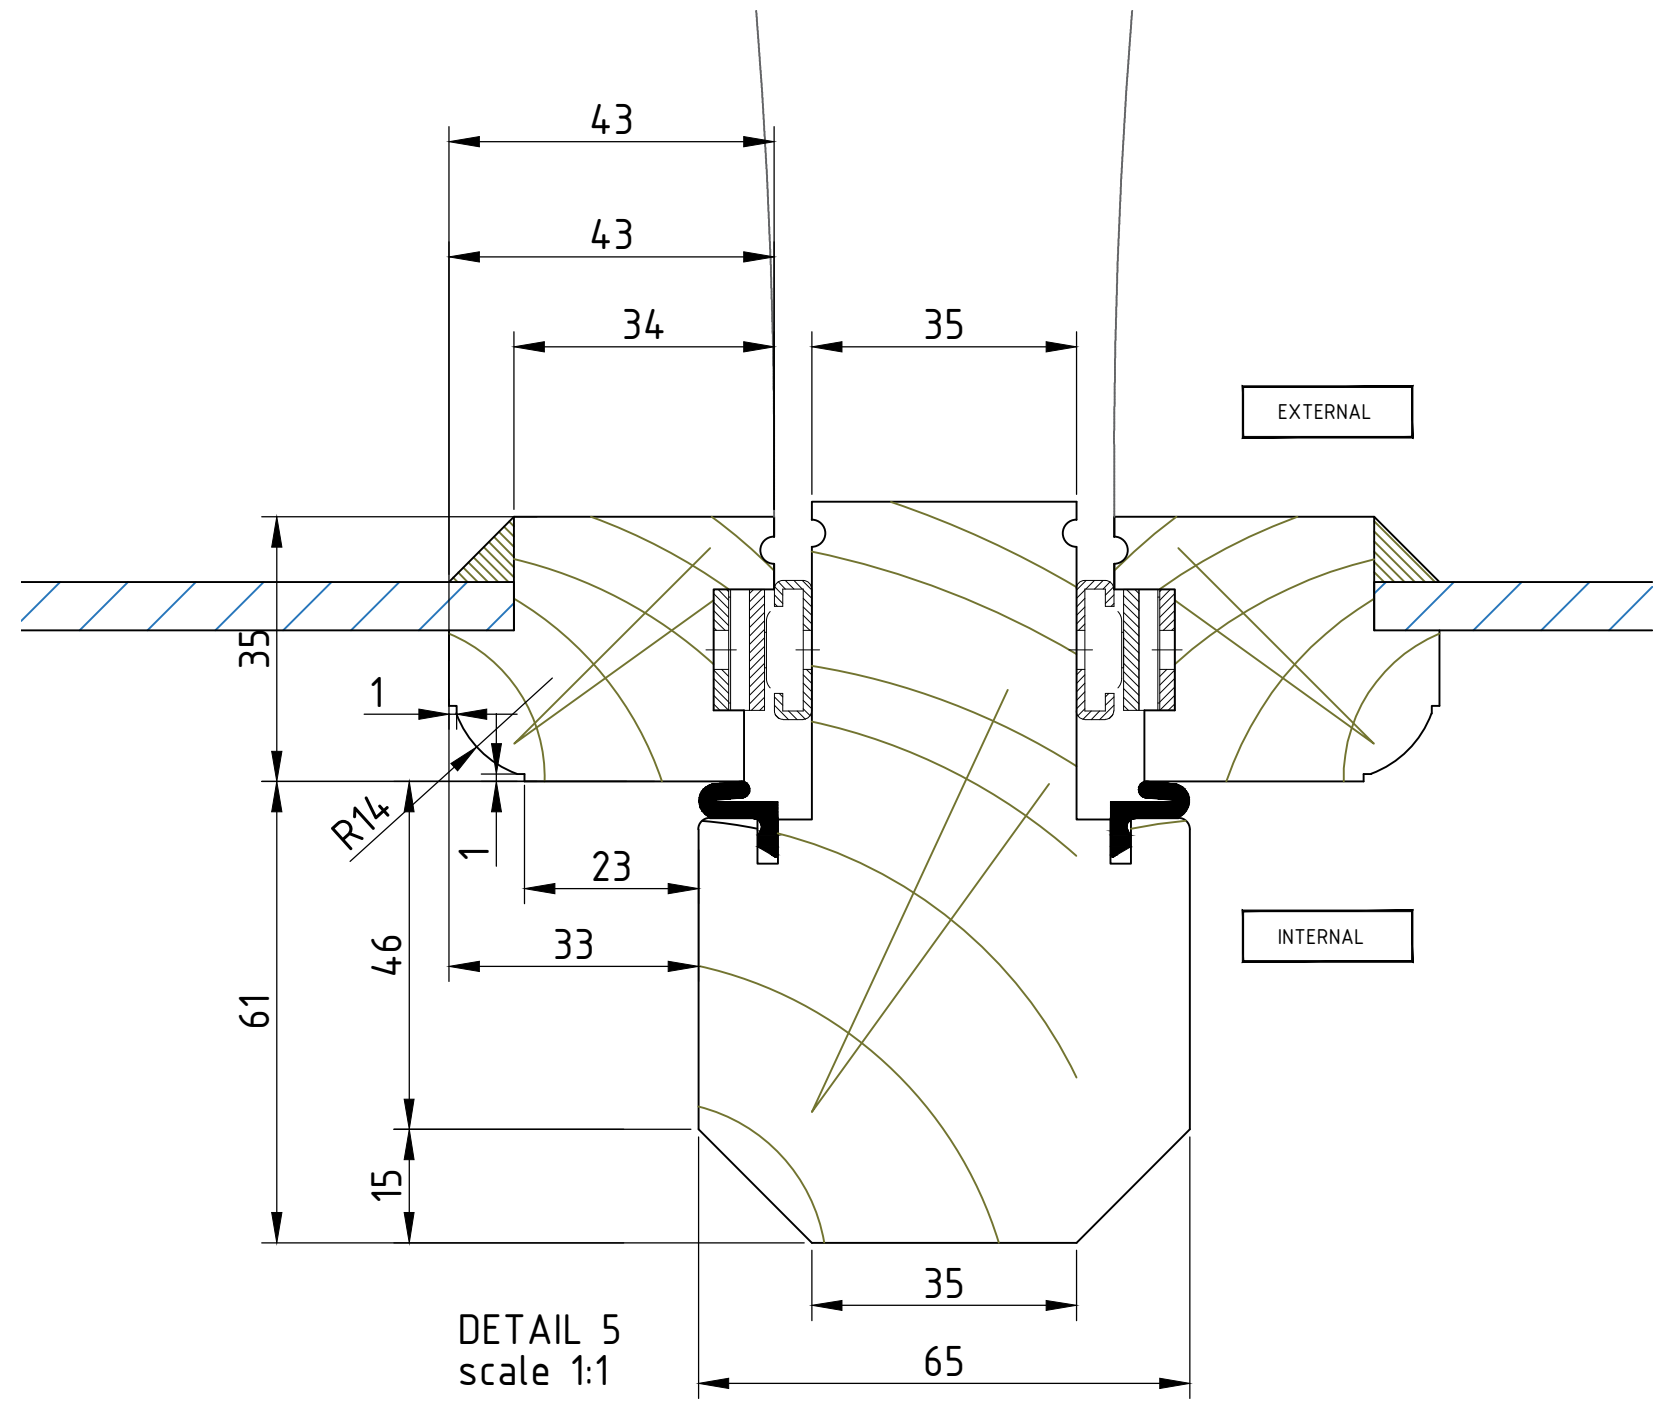
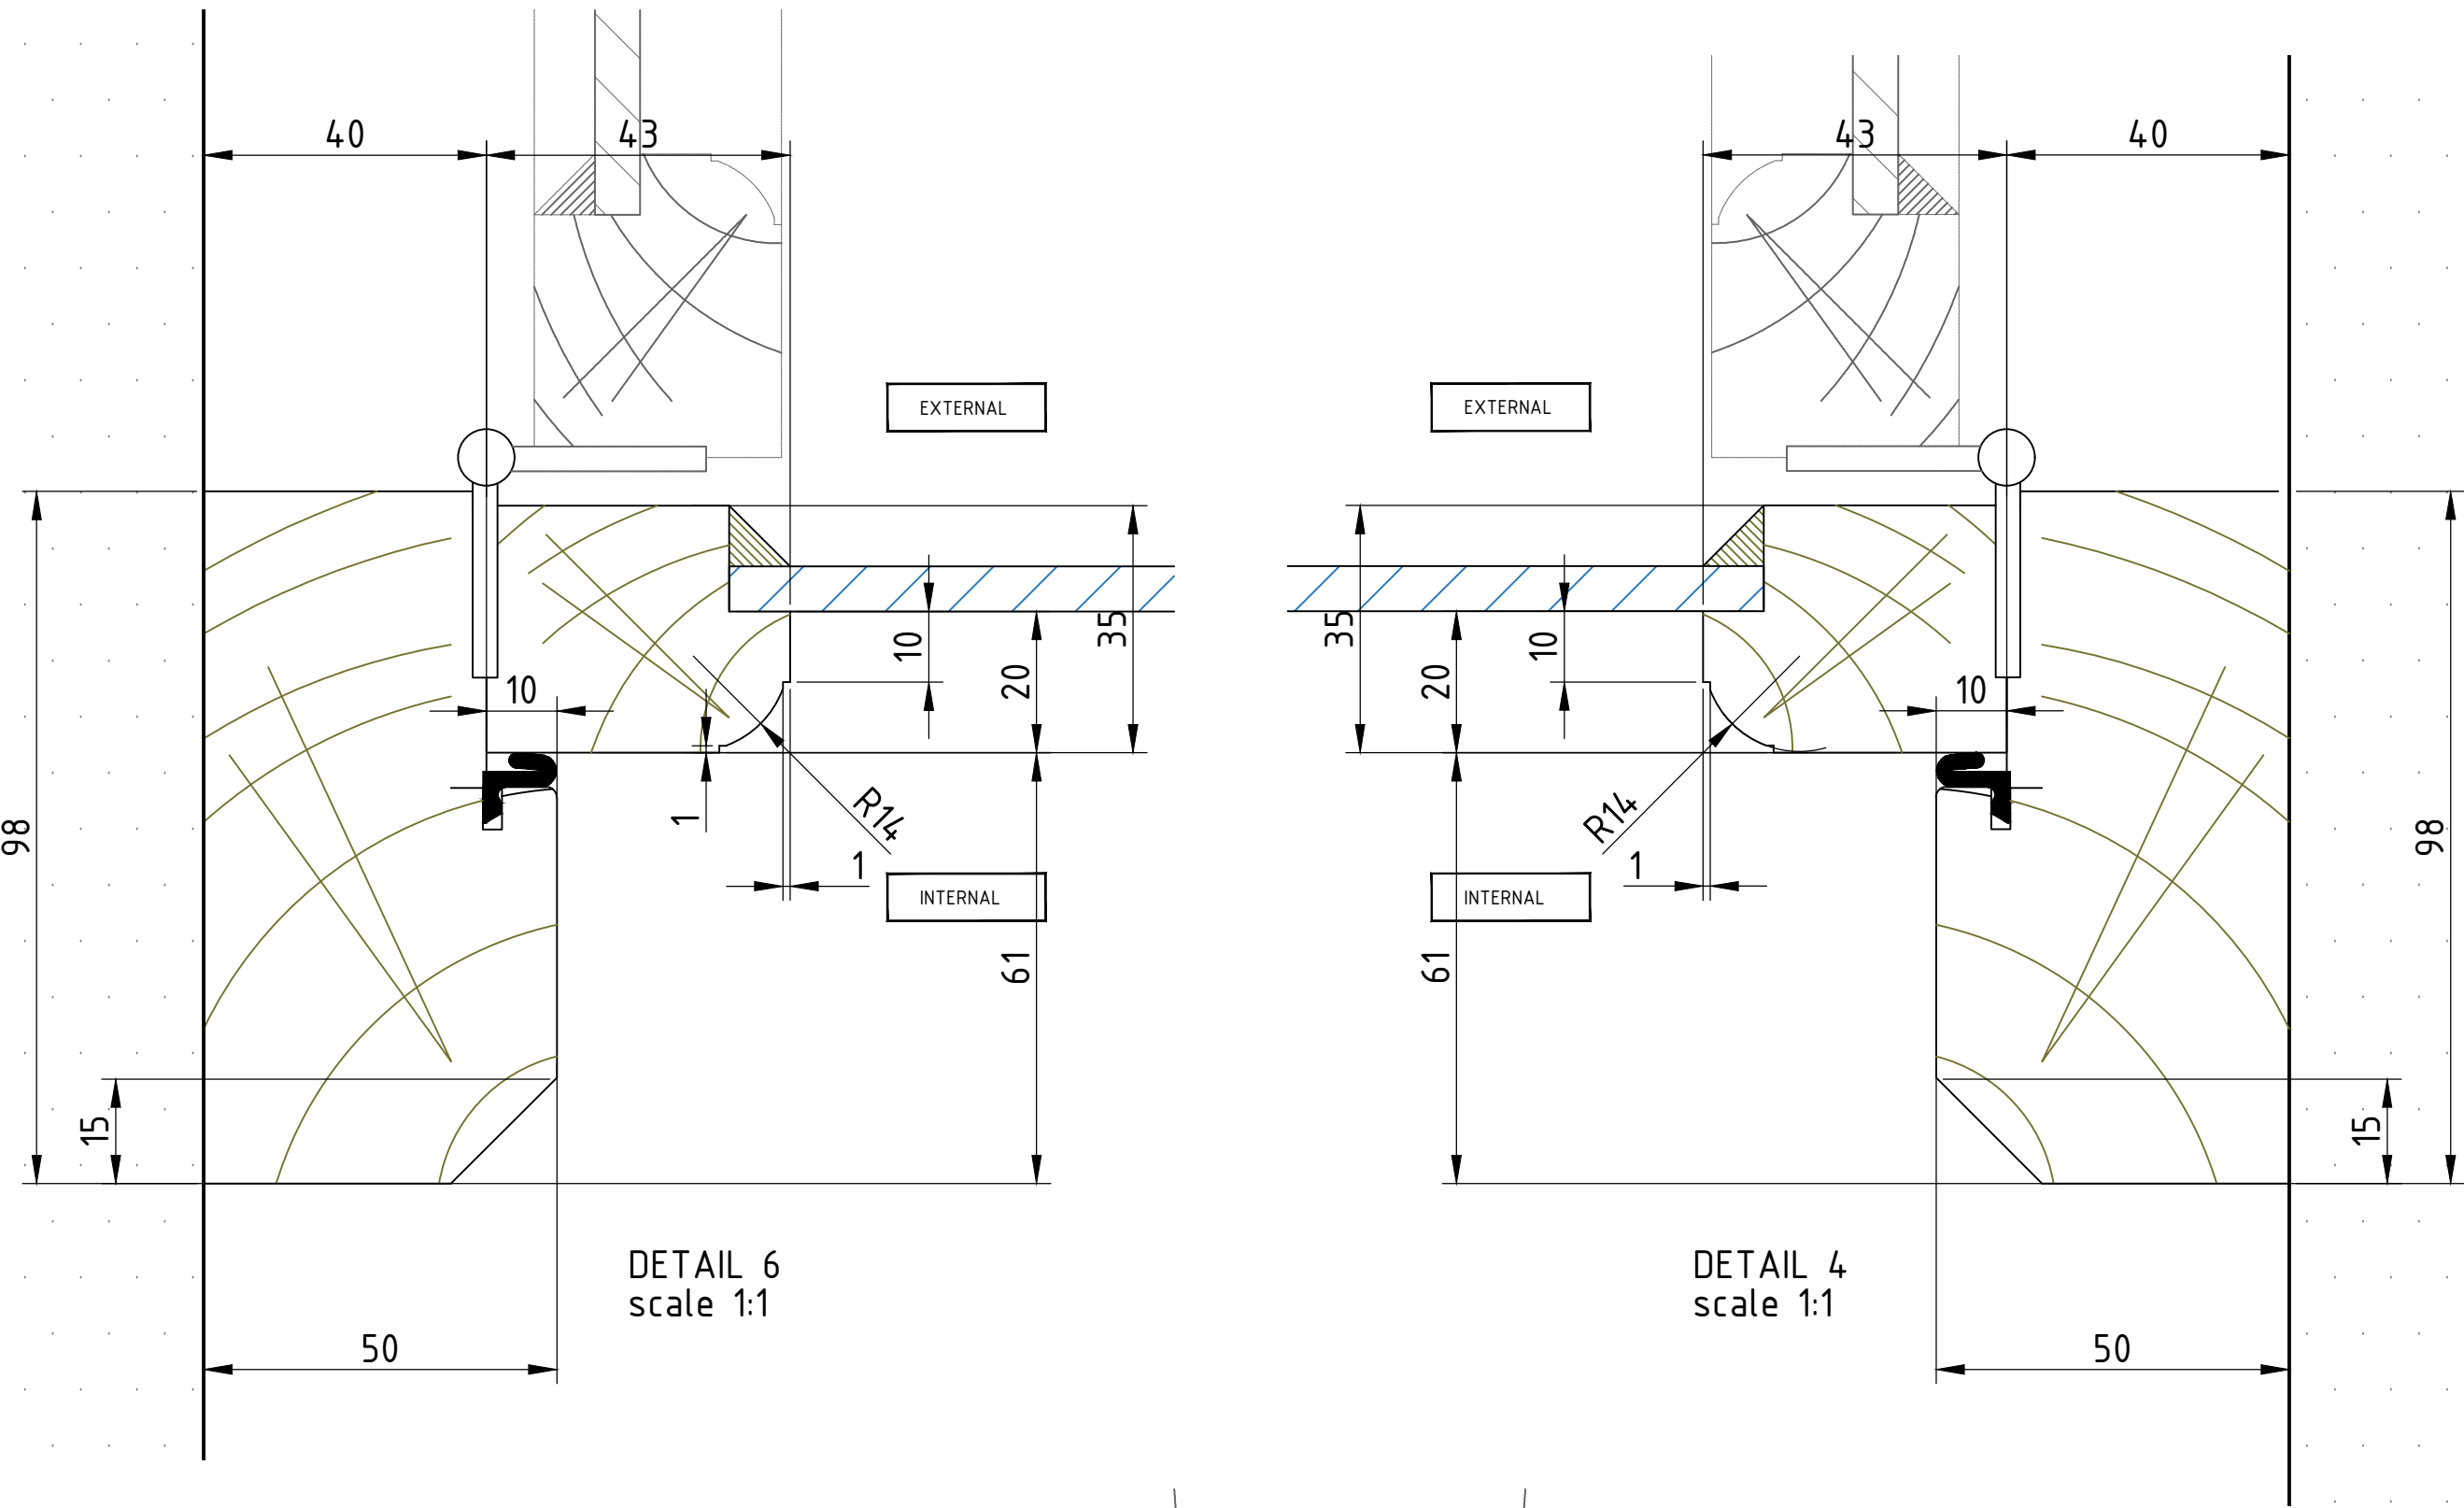


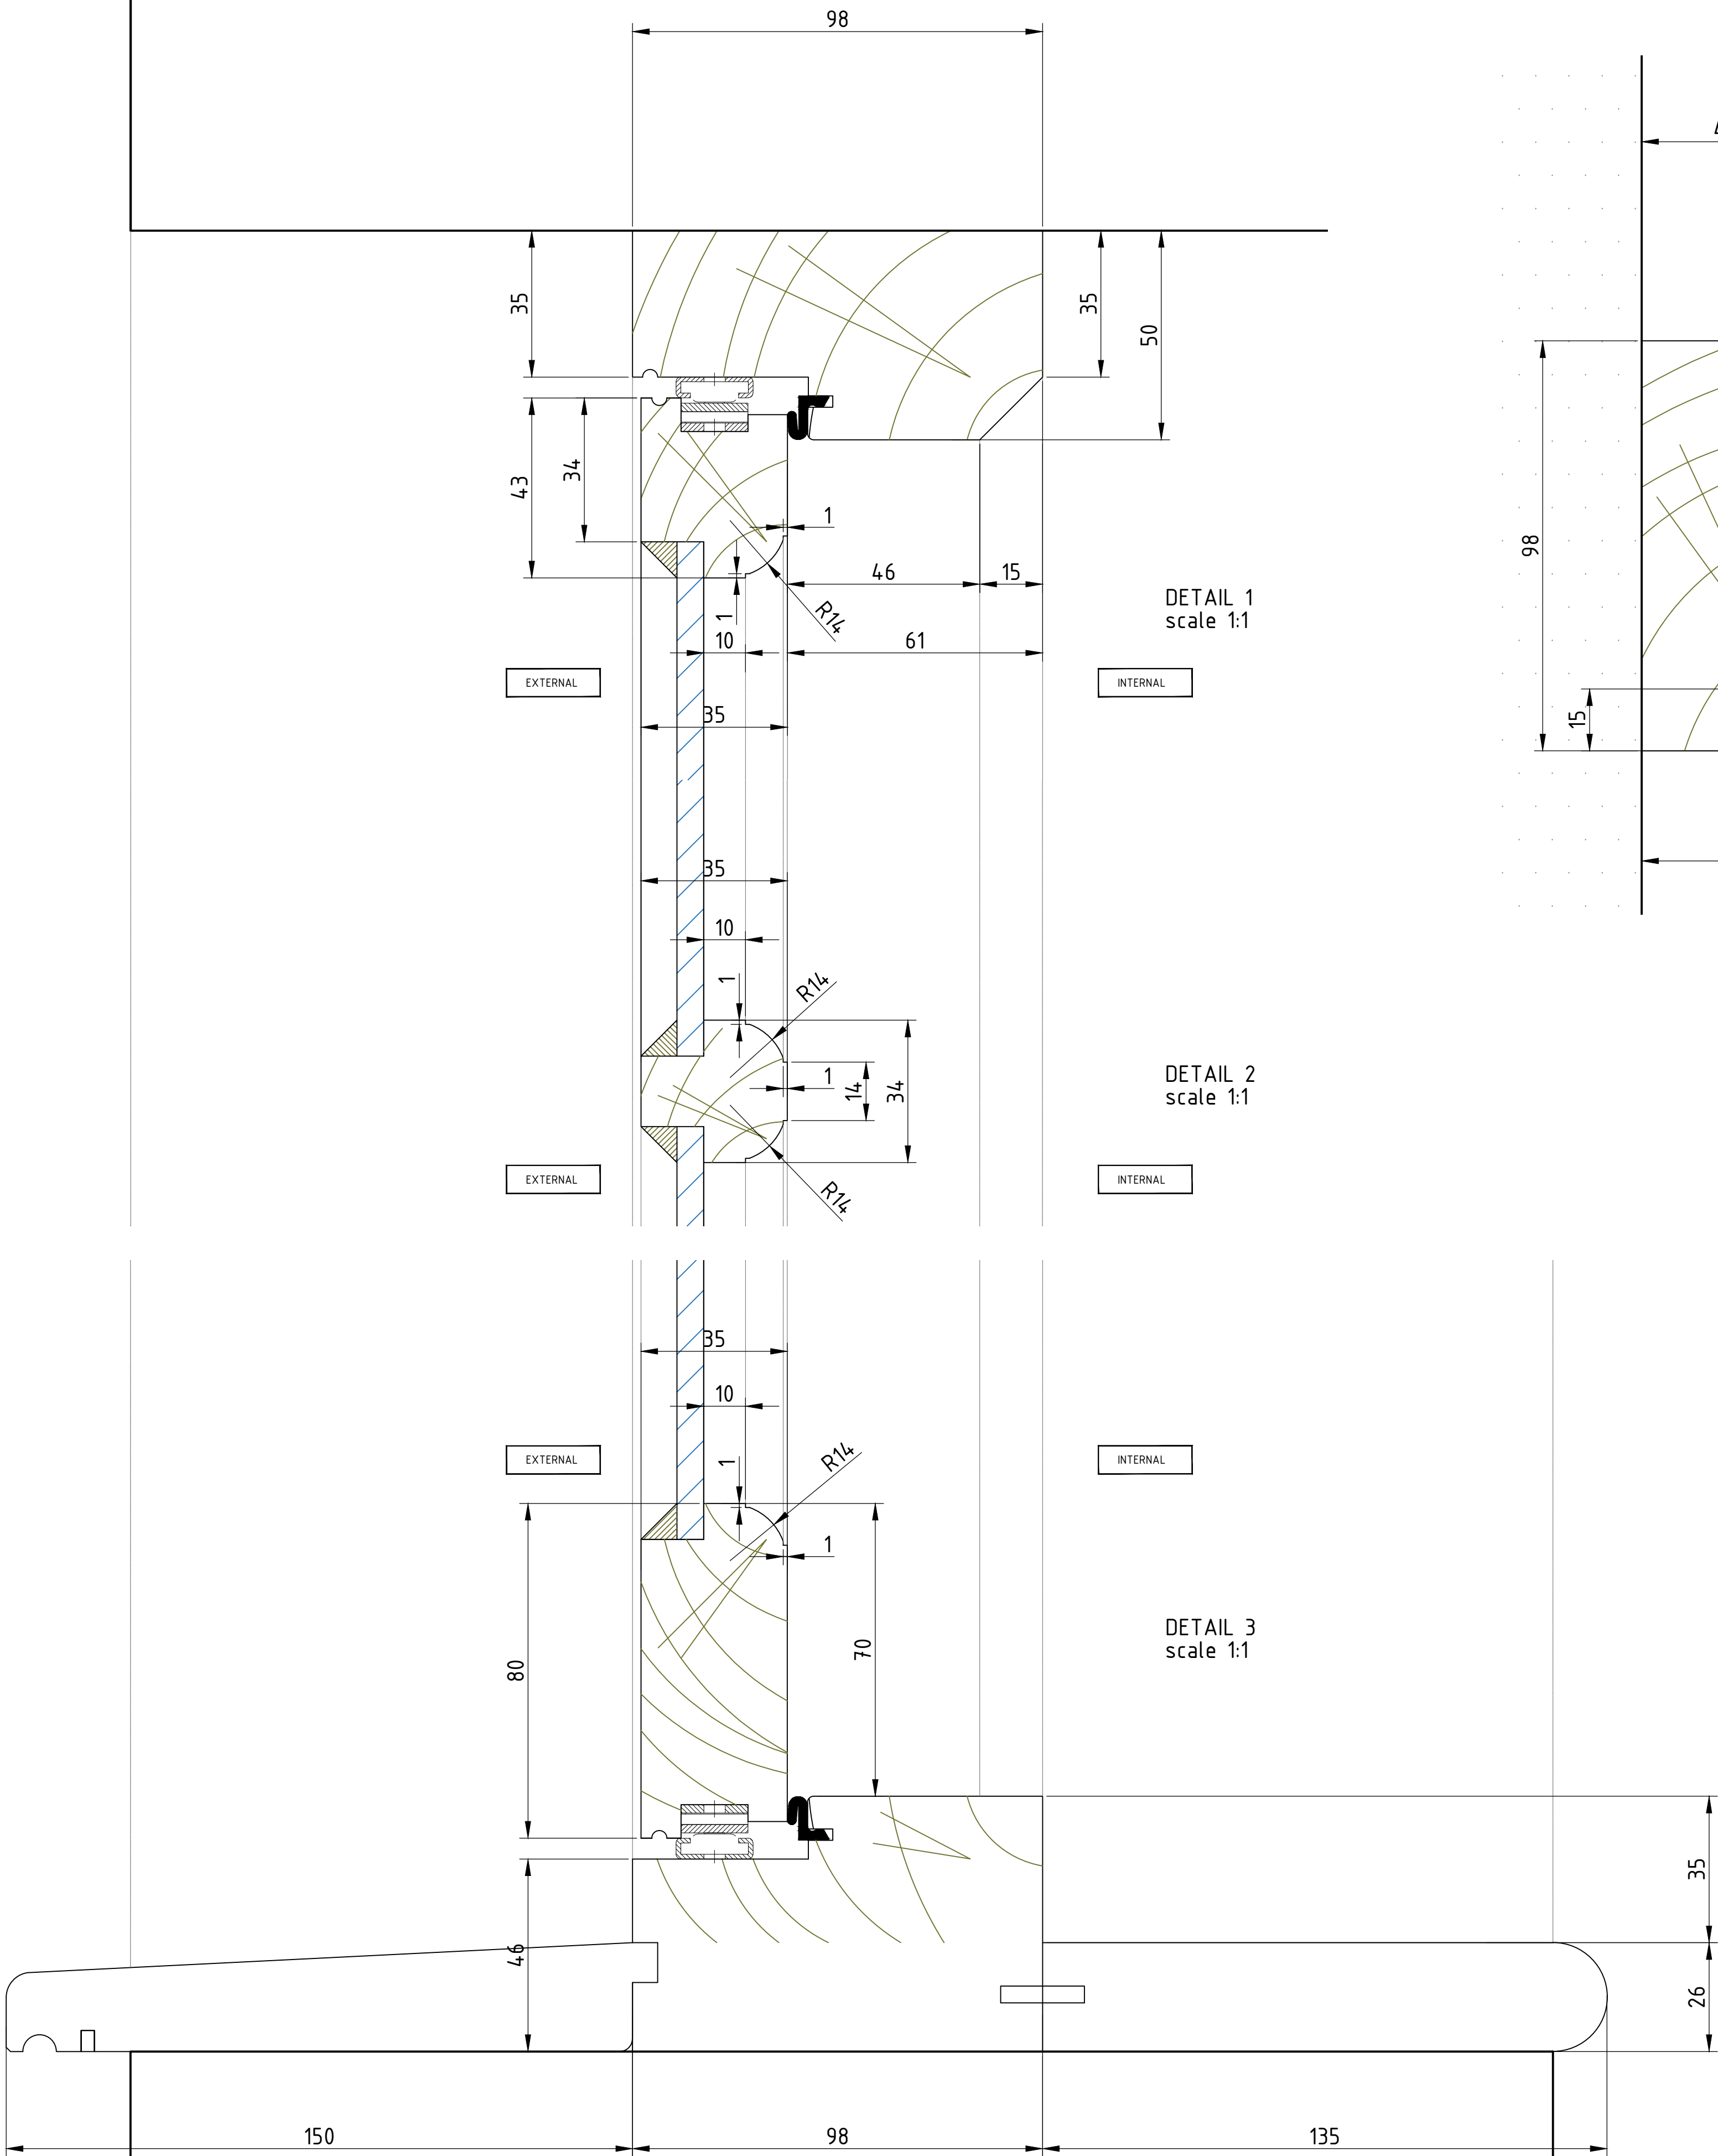

- PLANNING ☒
- PRELIMINARY ☐
- TENDER ☐
- CONSTRUCTION ☒
- AS BUILT ☐

KEEN
AS
mustard
design studio

The Studio, 22 Darley Park Road, Darley Abbey, Derby, DE22 1DB
T 07496 34 00 50 email:studio@keenasmustarddesign.com

Client
MCMULLENS

Project
THE ROSE INN
30 MARKET PLACE
WOKINGHAM, RG40 1AP

Drawing
WINDOW DETAILS - SHEET 2

Drawing No.
633-10

Rev
/

Scale
VARIES

Size
A1

Drawn
DK

Date
MARCH26

ALL DIMENSIONS, SETTING OUT AND LEVELS MUST BE CHECKED ON SITE AND NOT
SCALED OFF THIS DRAWING BEFORE ORDERING AND STARTING WORK ON SITE

© KEEN AS MUSTARD DESIGN STUDIO

