


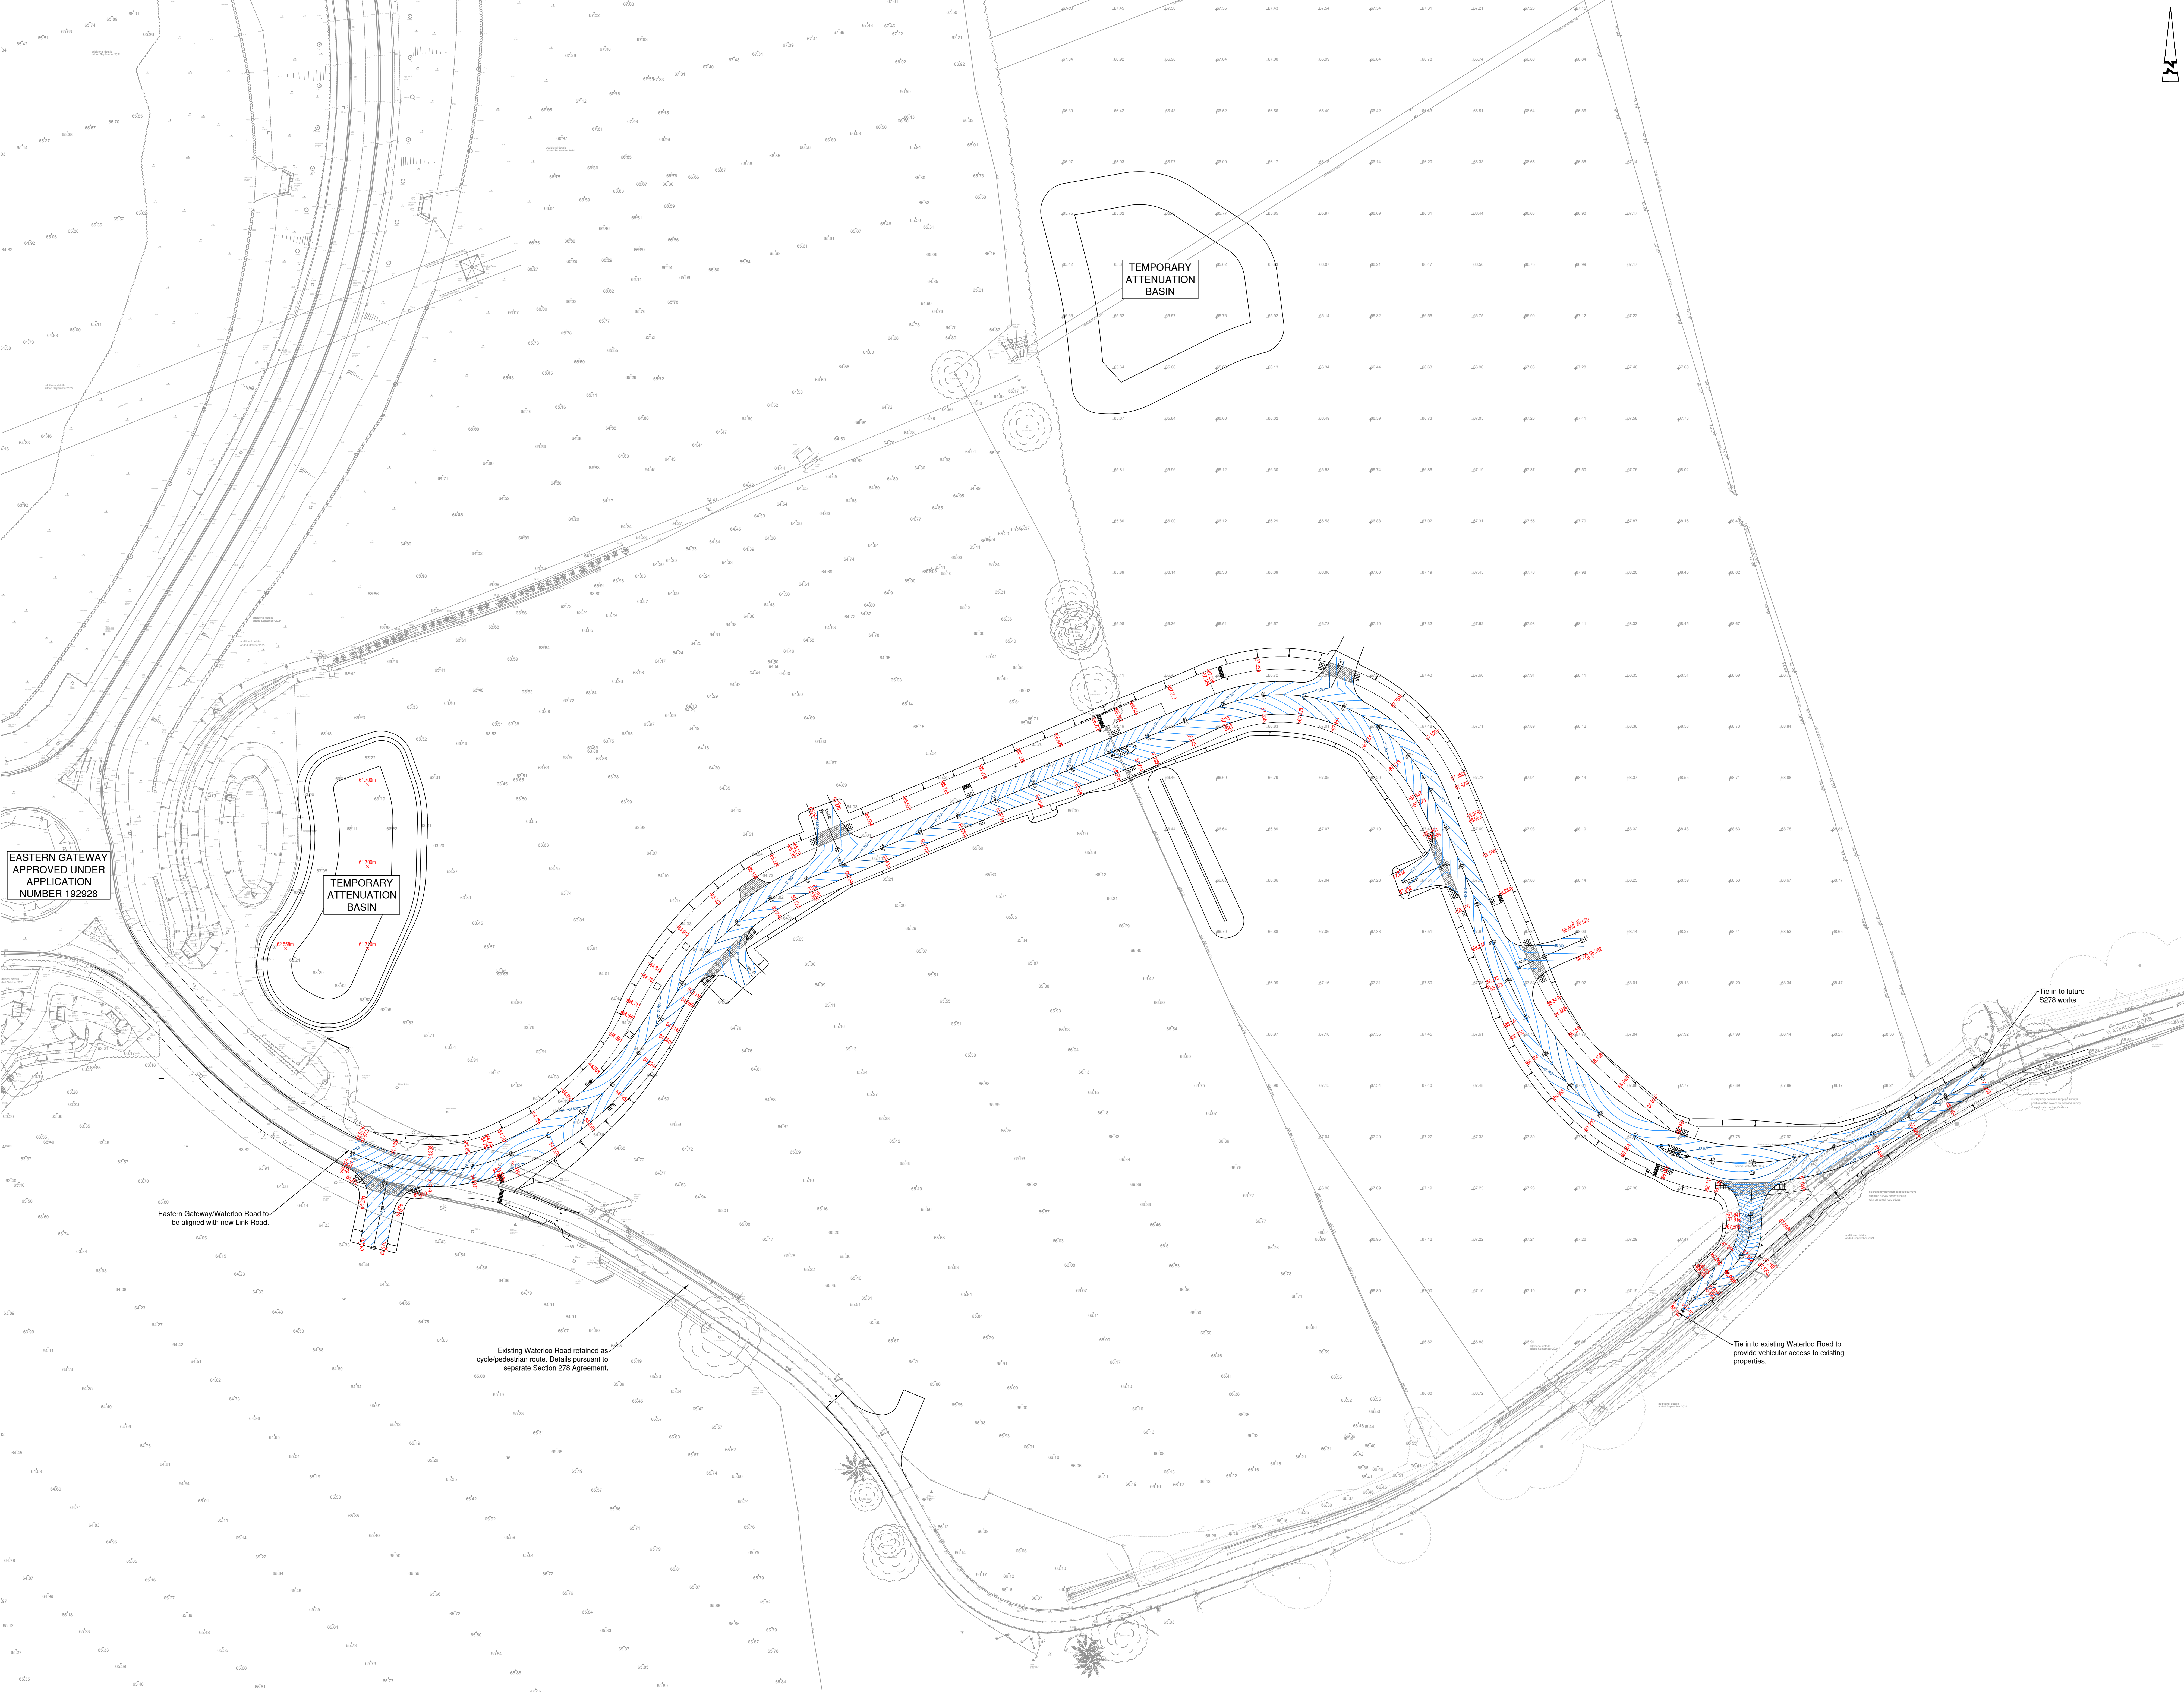

© ABLEY LETCHFORD PARTNERSHIP LTD.
This drawing should not be reproduced without consent.

ENGINEERING NOTES:

- Do not scale.
- This drawing is to be read in conjunction with and checked against all other drawings, Engineering details, Specification and any structural, Geotechnical or other specialist document provided.
- The proposed works on this drawing could impact on existing services/statutory undertakers apparatus, therefore the Contractor should check the position of existing services on site prior to starting work.
- Any anomaly or contradiction between any of the above is to be reported to the Engineer.

ENGINEERING KEY

- × 88.014 Proposed Spot/ Back Of Footway Level
- +— Road channage and Marker
- 55.75 Proposed Road Contours (major at 200mm intervals, minor at 50mm intervals)
- Temporary Banking - Generally 1:3
- 65.87 Existing Topographical Level
- 67.82

Scale 1:500

0 5 10 15 20 25m

C02	PL 26	FOR SECTION 73 APPROVAL	RG	RF
C02	PL 26	CONSTRUCTION ISSUE FOLLOWING TECHNICAL APPROVAL BY WIS	RG	RF

Client
MILLER HOMES
KIER VENTURES
KINGACRE ESTATES LTD.

Project
SOUTH WOKINGHAM SDL
R10-R14 LINK ROAD
DETAILED DESIGN

Title
ENGINEERING LAYOUT

Status
FOR CONSTRUCTION

Scale	Date	Project	Checked
1:500 @ A0	MAY 2025	RG	RF

Drawing No
A389-LRDD-401

Revision
C02