


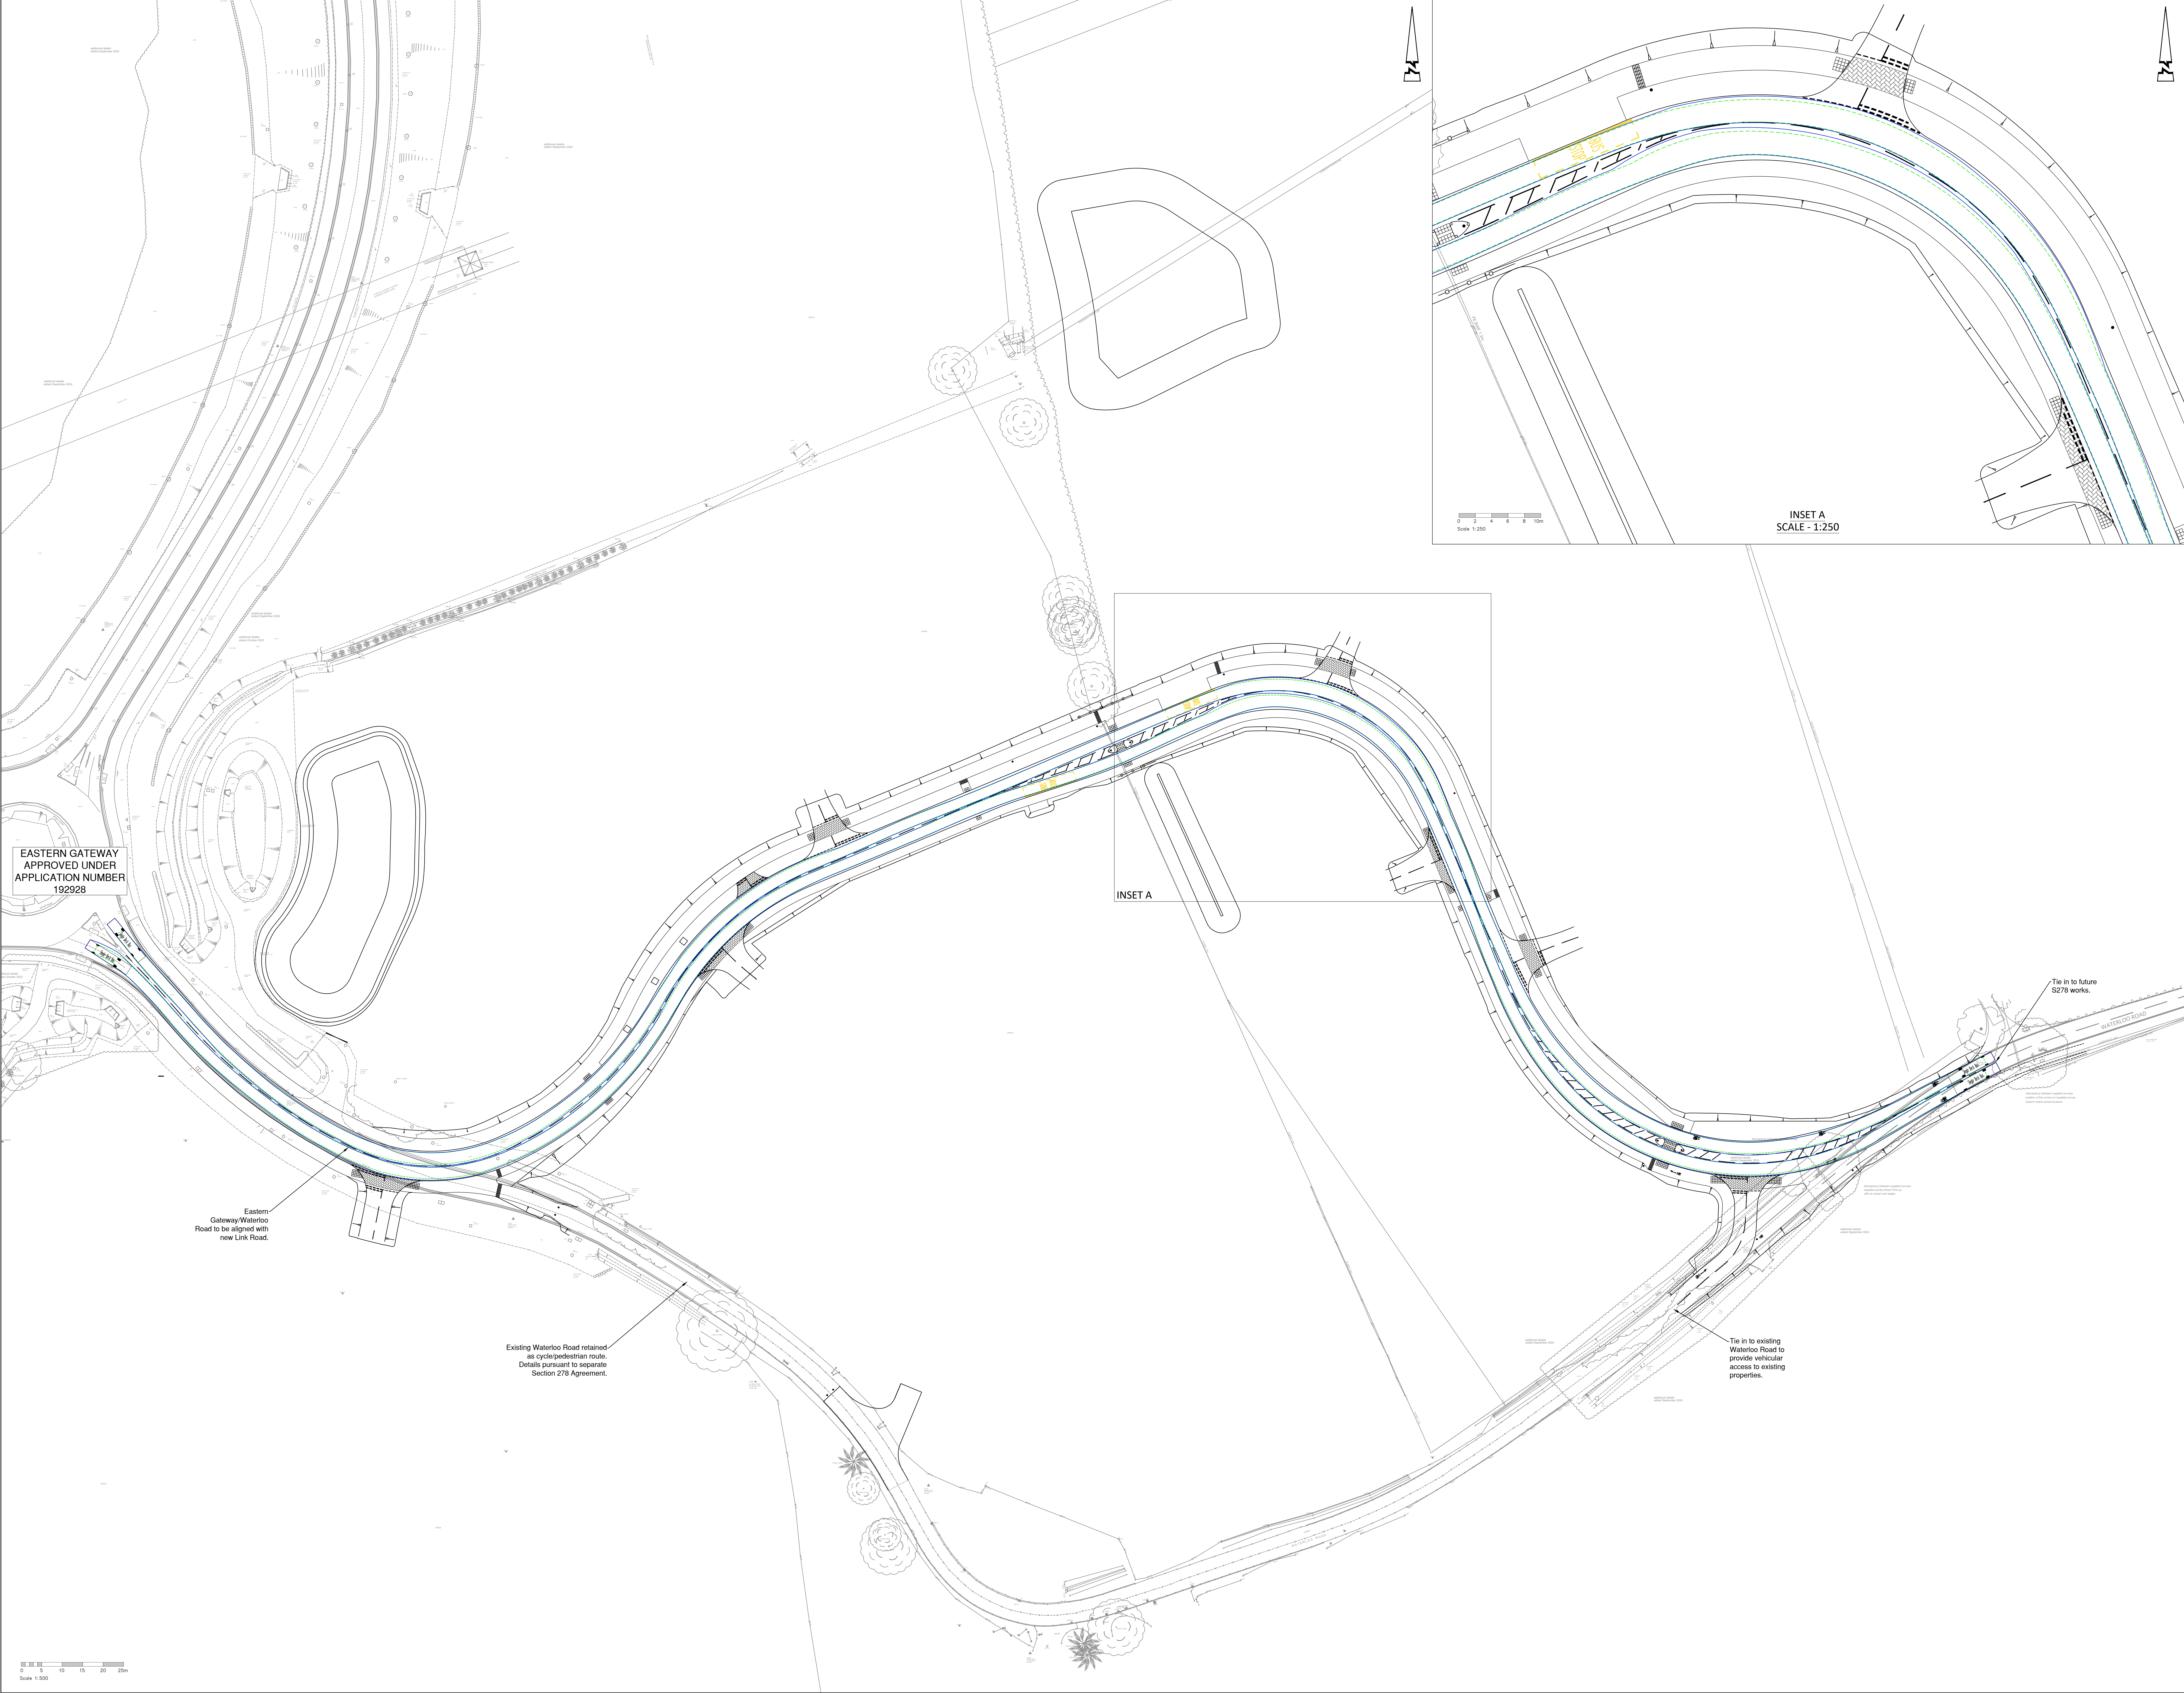

EASTERN GATEWAY
APPROVED UNDER
APPLICATION NUMBER
192928

Eastern
Gateway/Waterloo
Road to be aligned with
new Link Road.

Existing Waterloo Road retained
as cycle/pedestrian route.
Details pursuant to separate
Section 278 Agreement.

INSET A

Tie in to existing
Waterloo Road to
provide vehicular
access to existing
properties.

Tie in to future
S278 works.


Scale 1:250 0 2 4 6 8 10m

INSET A
SCALE = 1:250

© ABLEY LETCHFORD PARTNERSHIP LTD.
This drawing should not be reproduced without
consent.

GENERAL NOTES:
1. Do not scale.
2. Refer to all other Project Drawings and supporting notes.

VEHICLE DIMENSIONS AND SPECIFICATIONS

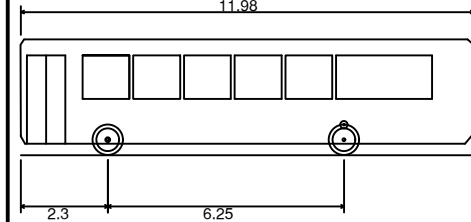

Single Deck Bus
Overall Length 11.980m
Overall Width 2.440m
Overall Body Height 3.070m
Min Body Ground Clearance 0.360m
Track Width 2.320m
Lock to lock time 6.00s
Kerb to Kerb Turning Radius 10.368m

C02	PRJ	FOR SECTION 23 APPROVAL	RG	RF
C02	PRJ	CONSTRUCTION ISSUE FOLLOWING TECHNICAL APPROVAL BY WSG	RG	RF

Abley Letchford
www.ableyletchford.co.uk

Client
MILLER HOMES
KIER VENTURES
KINGACRE ESTATES LTD.

Project
SOUTH WOKINGHAM SDL
R10-R14 LINK ROAD
DETAILED DESIGN

Bus Swept Paths

FOR CONSTRUCTION

Drawn	Rev	Date	Project	Checked
SEE INSET @ A0		MAY 2025	RG	RF
Drawn/Rev				Rev/Rev
A389-LRDD-110				C02