



VEHICLE AND CYCLIST VISIBILITY

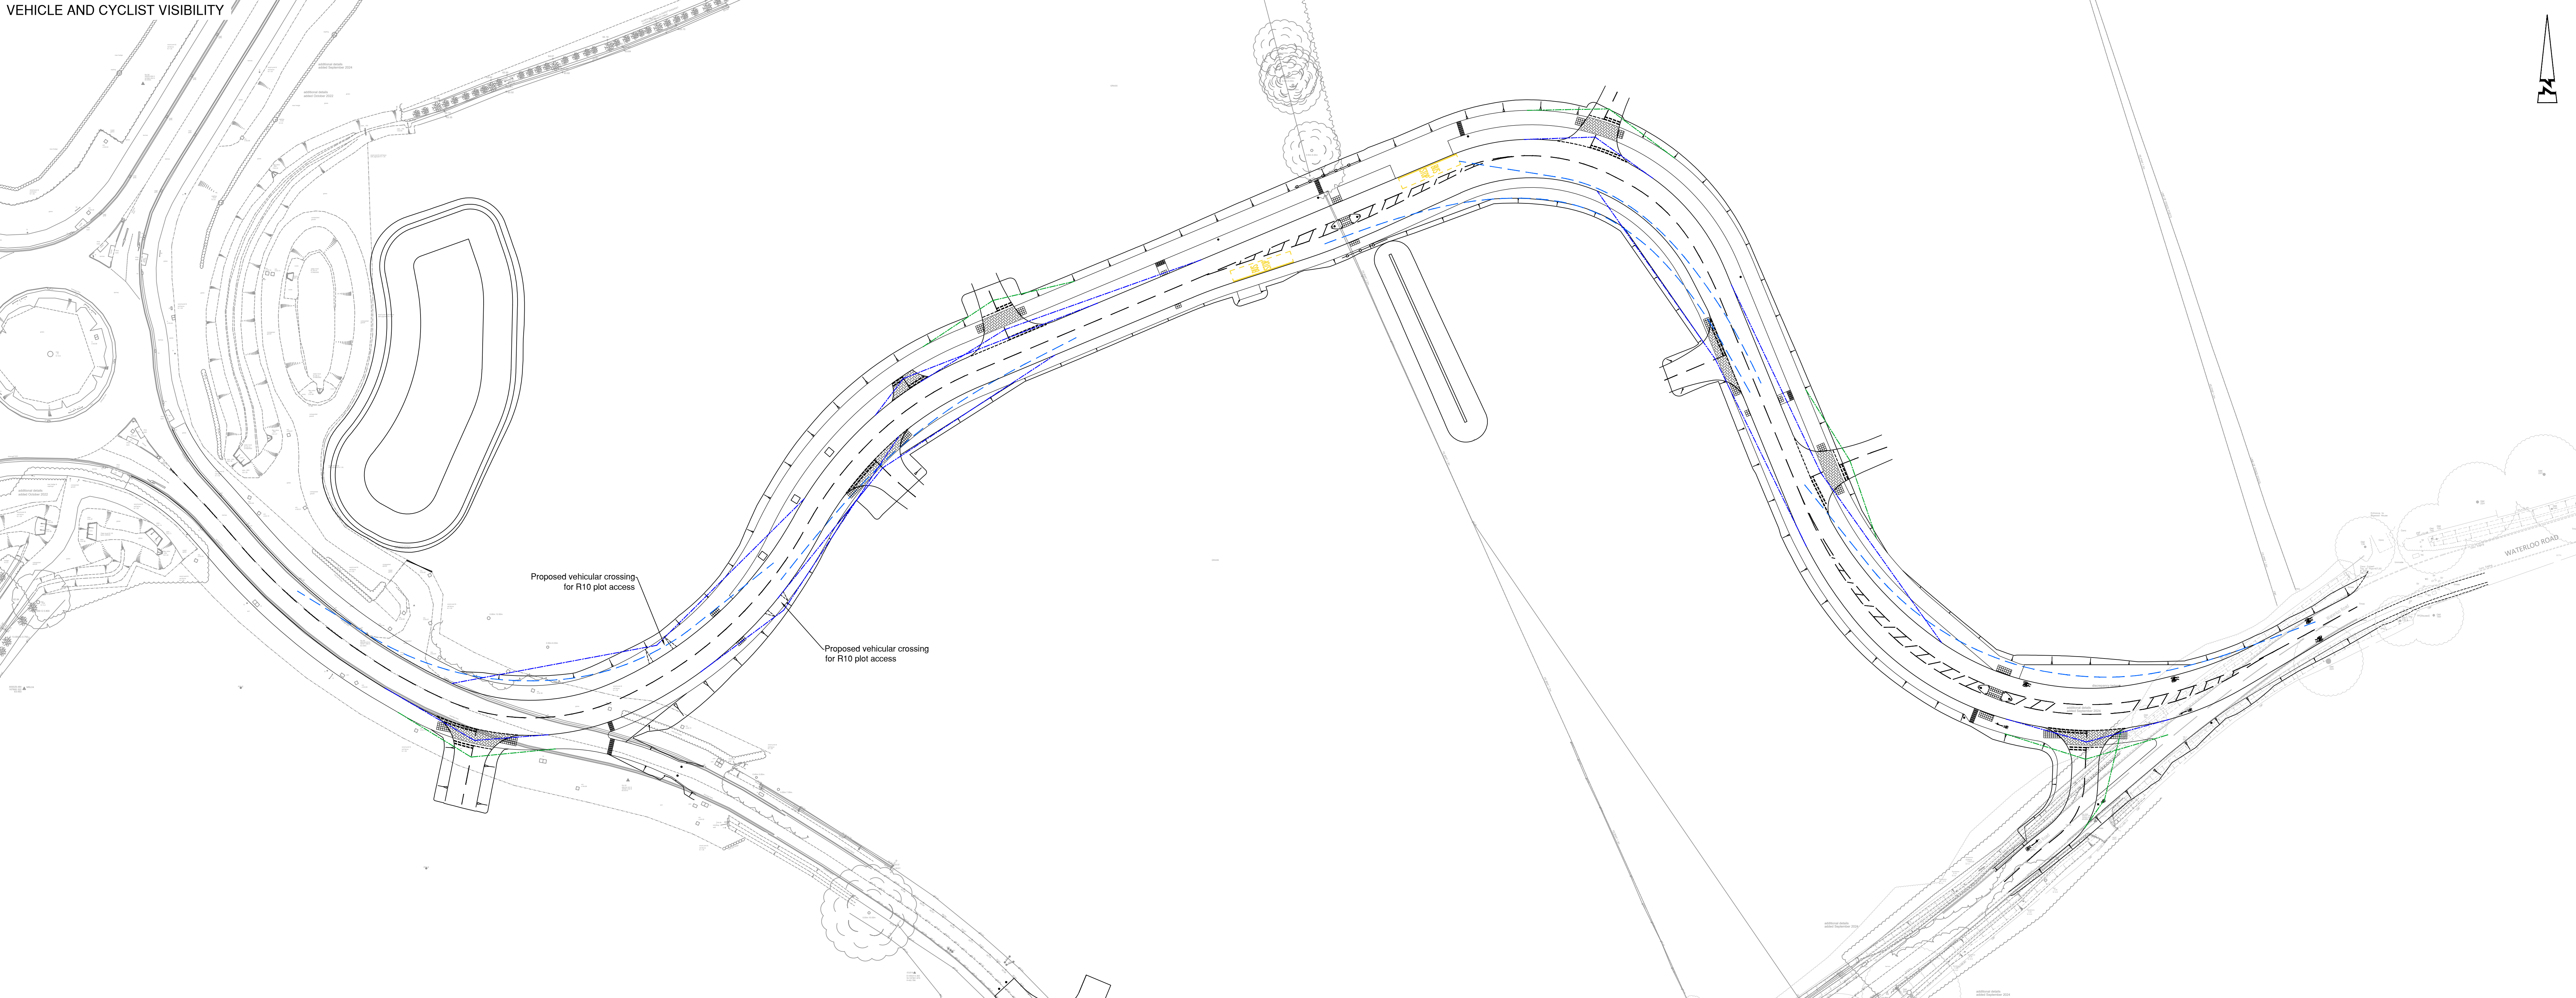

PEDESTRIAN VISIBILITY

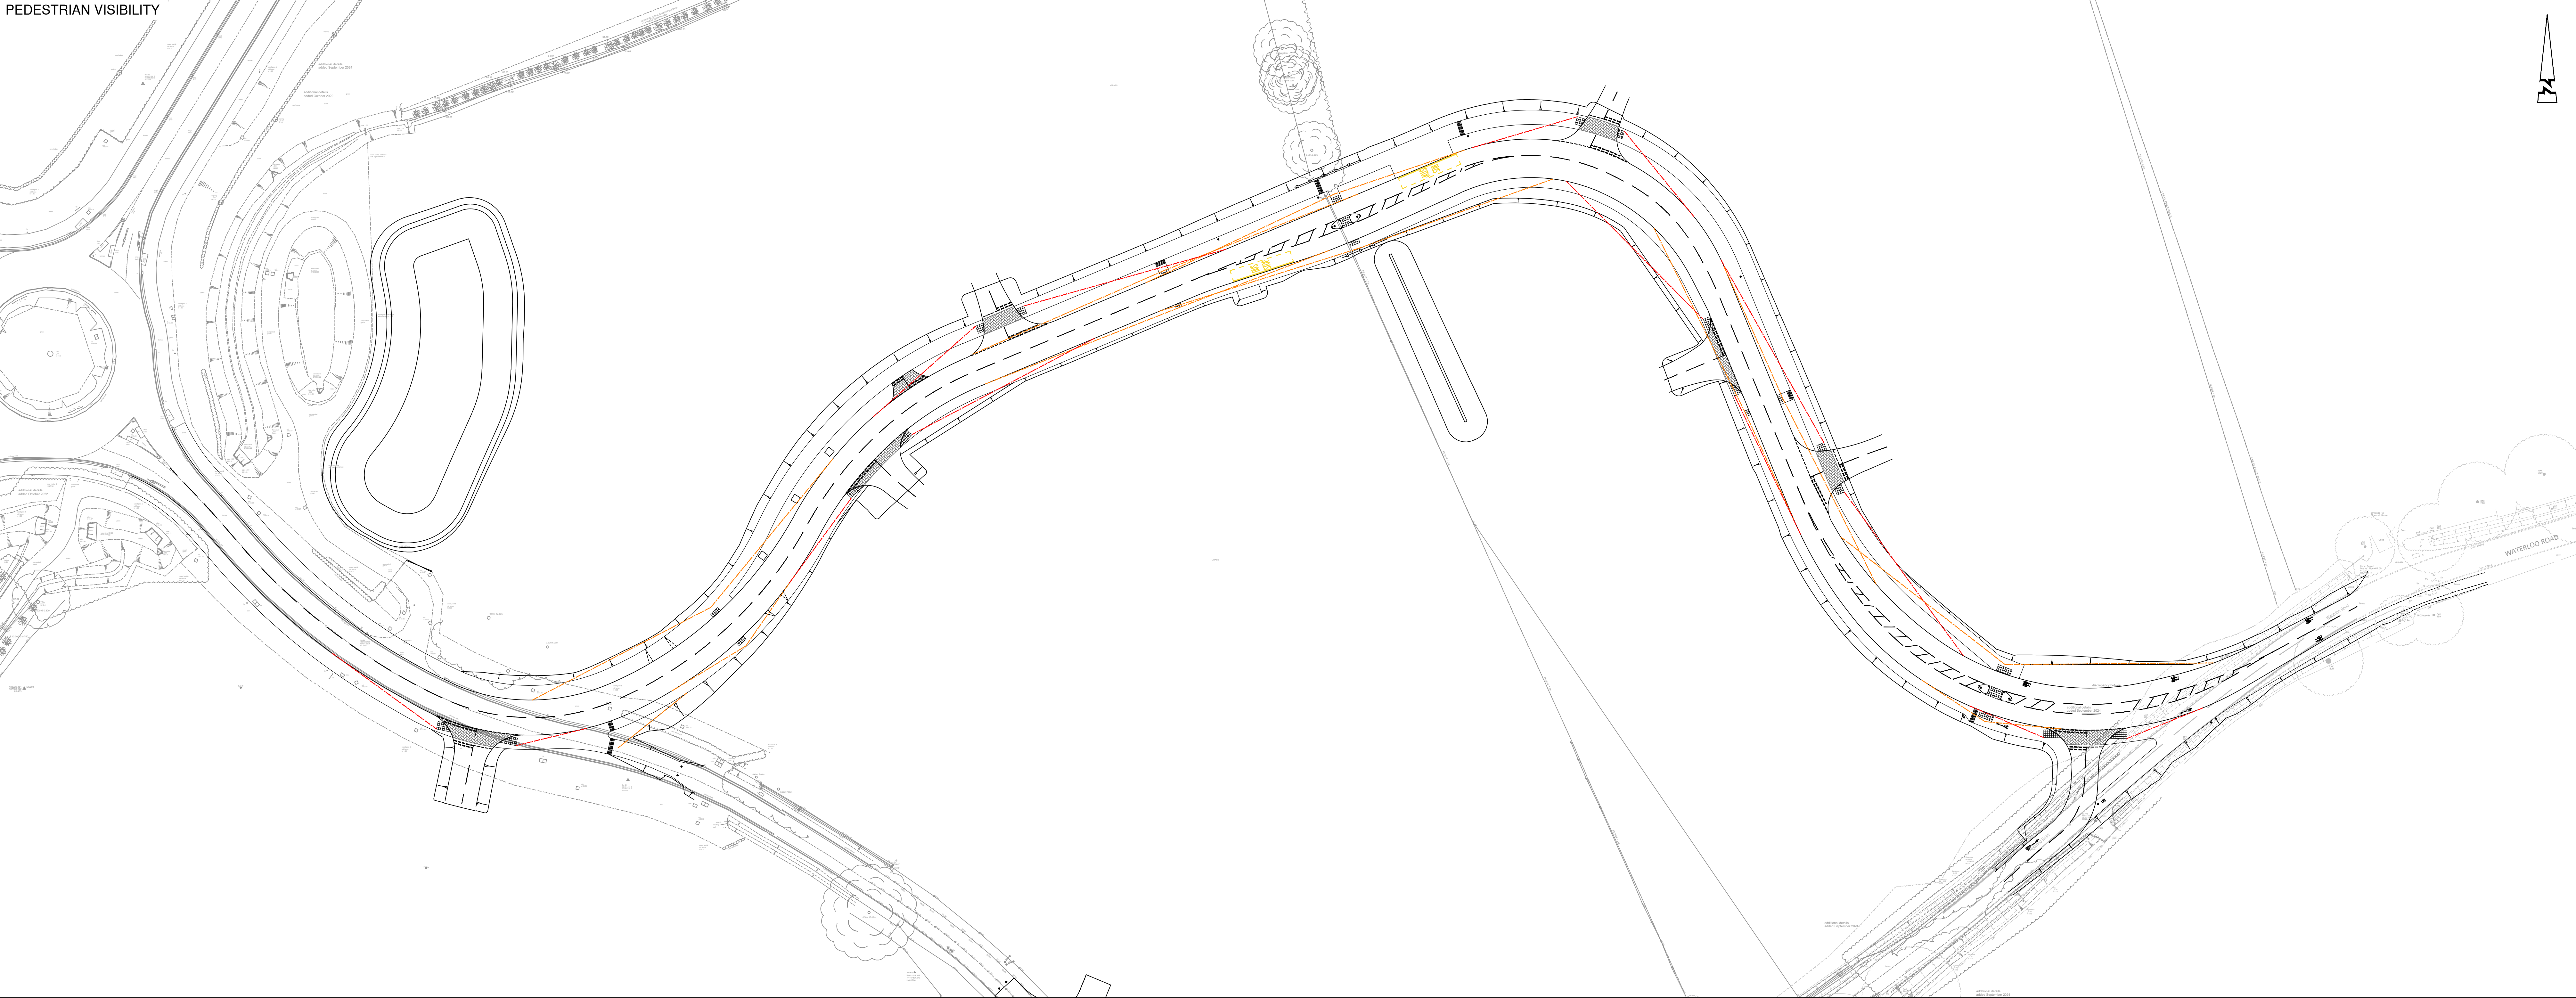

© ABLEY LETCHFORD PARTNERSHIP LTD.
This drawing should not be reproduced without consent.

- KEY
- 43m Junction Visibility Splay (30mph, MFS)
 - 43m Forward Sight Stopping Distance Visibility Splay (30mph, MFS)
 - 17m Cyclist Visibility Splay (20mph, LTN 1/20)
 - 43m Visibility Splay to Pedestrian Crossing Points on Link Road (30mph, MFS)
 - 43m Visibility Splay to Pedestrian Crossing Points on Minor Arms (30mph, MFS)

Scale 1:500

C03	R10-R14	VISIBILITY SPLAYS ADDED	RG	RF
C02	R10-R14	FOR SECTION 73 APPROVAL	RG	RF
C01	R10-R14	CONSTRUCTION ISSUE FOLLOWING TECHNICAL APPROVAL BY WIS	RG	RF

Abley Letchford
www.ableyletchford.co.uk

Client
**MILLER HOMES
KIER VENTURES
KINGACRE ESTATES LTD.**

Project
**SOUTH WOKINGHAM SDL
R10-R14 LINK ROAD
DETAILED DESIGN**

Title
VISIBILITY SPLAYS

Status
FOR CONSTRUCTION

Scale	Date	Project	Checked
1:500 @ A0	MAY 2025	RG	RF
Drawn by	Revised		
A389-LRDD-106	C03		