



NOTES

1. All dimensions are to be checked on site prior to the commencement of work and any discrepancy is to be reported to the construction manager before construction.
2. All work is to comply with current Building Regulations and allied legislation.
3. All contractors and sub-contractors must ensure that they have the latest issue of this drawing and details before the commencement of work on site.
4. All materials are to be used and installed in strict compliance with the relevant manufacturers instructions and recommendations.
5. All works on site, managed and implemented as a result of the designs indicated on this drawing, are to be given full consideration for compliance with the Health and Safety (COP) Regulations in respect of design and implementation on site and no works are to be undertaken if it is considered that compliance with the Building Regulations cannot be achieved.
6. All dimensions shown in millimetres.
7. Footprint of buildings shown at 10m above ground level.

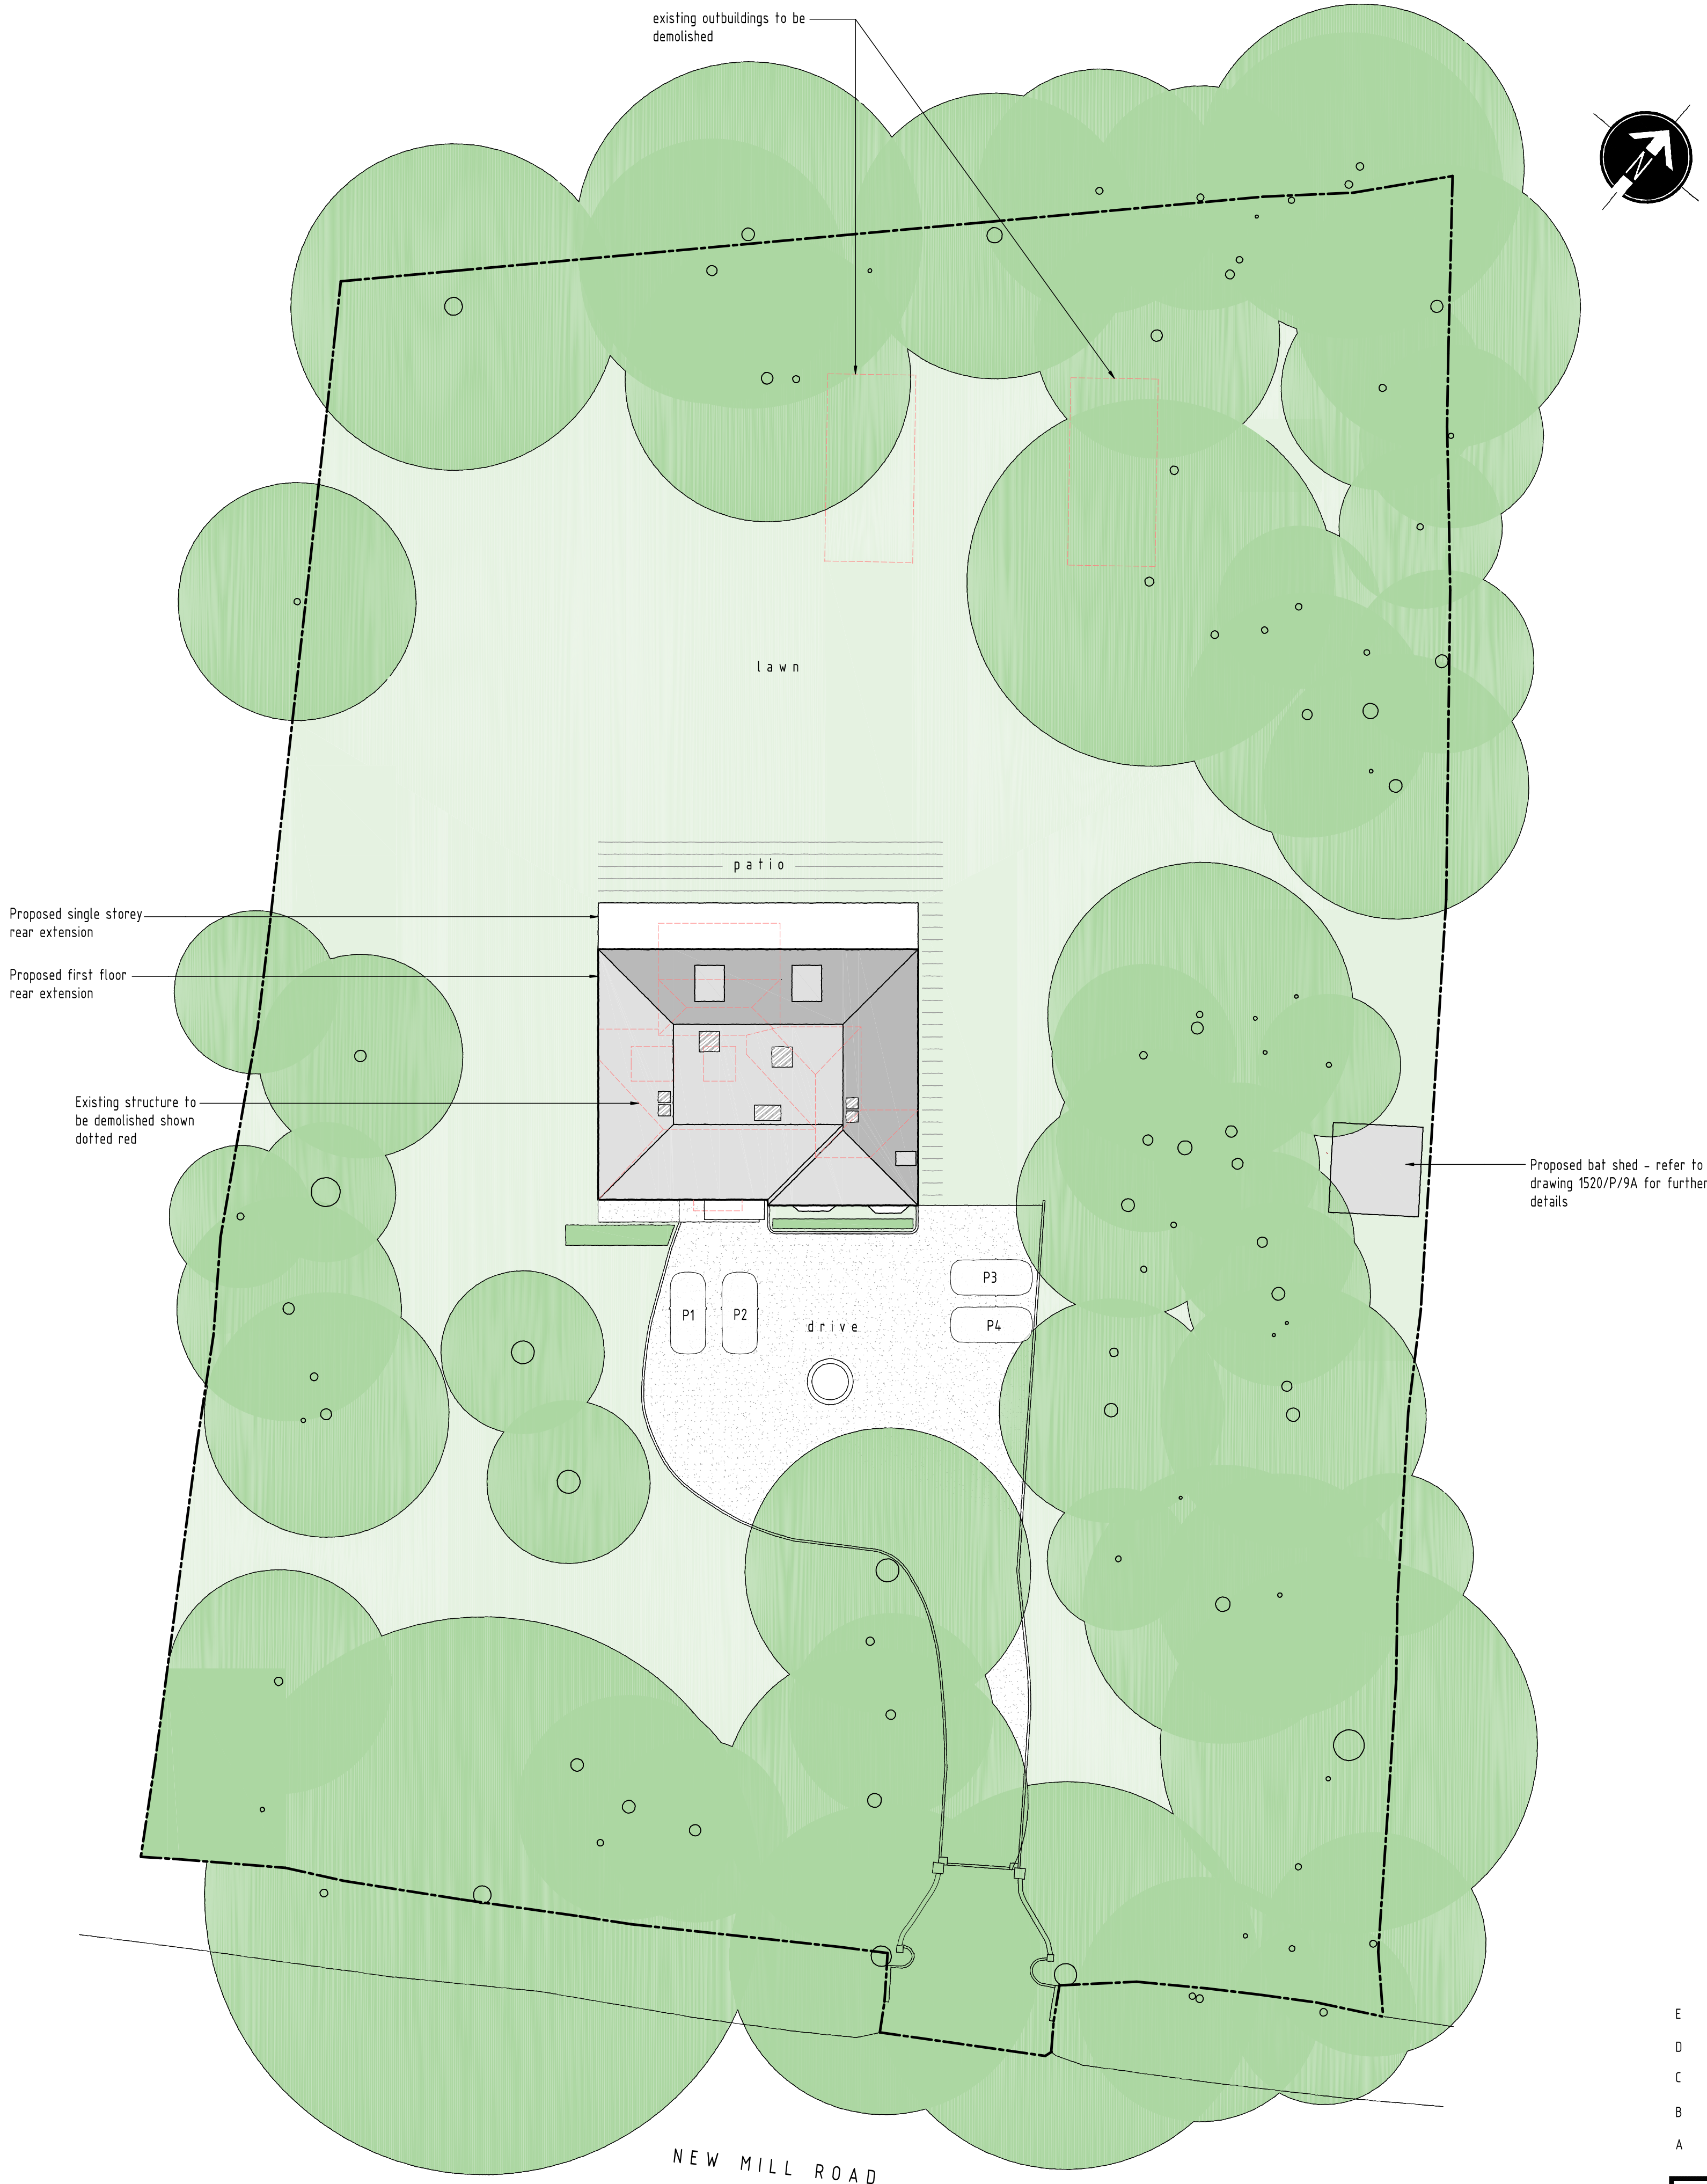

FOOTPRINT COMPARISON FIGURES

	TOTAL FOOTPRINT AREA (m ²)
EXISTING DWELLING	157 m ²
EXISTING OUTBUILDING 1	40 m ²
EXISTING OUTBUILDING 2	40 m ²
TOTAL EXISTING	237 m ²
PROPOSED DWELLING	234 m ²
DIFFERENCE	-3 m ²

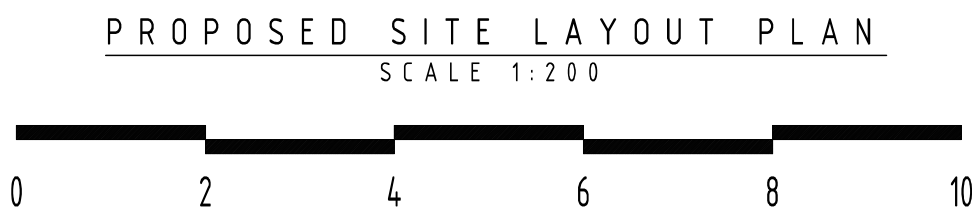

E	31/10/2025	Bat shed moved
D	31/10/2025	Bat shed moved
C	22/10/2025	Bat shed added
B	15/07/2025	Scale changed
A	14/07/2025	Parking shown

rev:	date:	description:	
scale:	1 : 200 A1	date:	10 / 07 / 2025
drawing no:	1520 / P / 2 ^E	drawn:	RS
drawing:	PROPOSED SITE LAYOUT PLAN		
project:	CHERRYLANDS, NEW MILL ROAD, FINCHAMPSTEAD, RG40 4QU		
client:	MR R. CHANA		



DUSEK DESIGN ASSOCIATES LTD
ARCHITECTURE + PLANNING
01895 831 103
info@dusek.co.uk
www.dusek.co.uk