
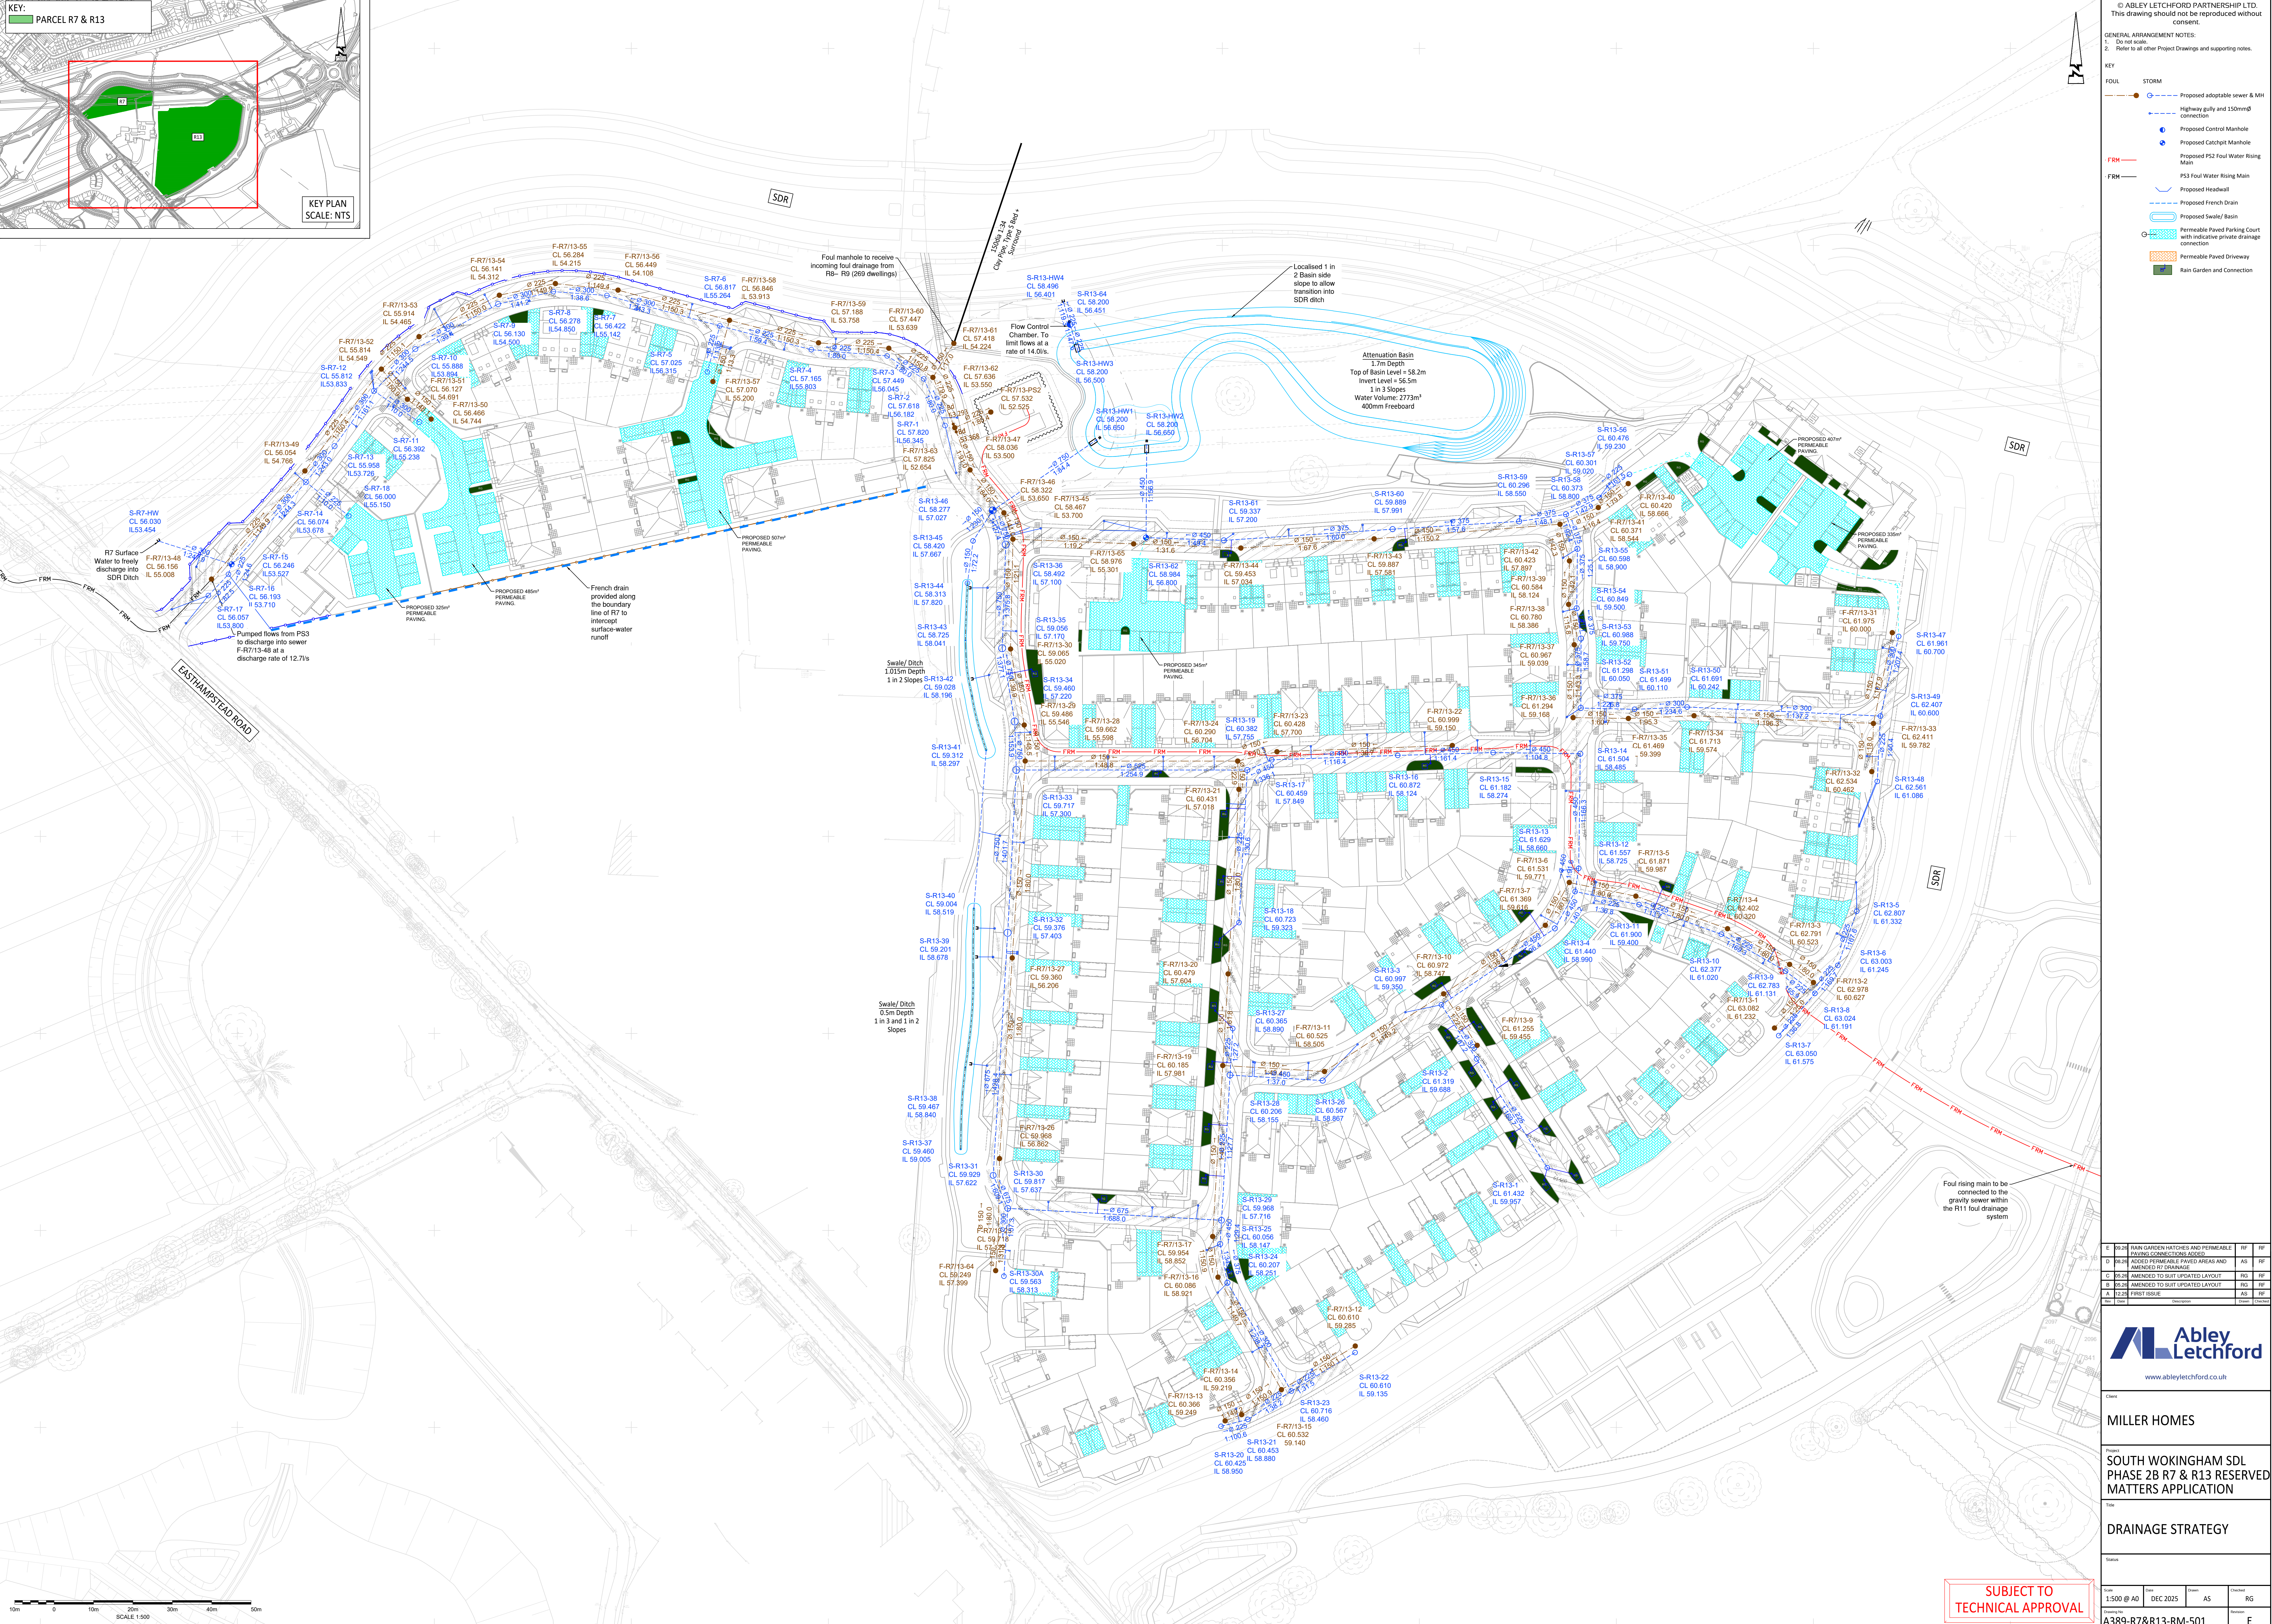


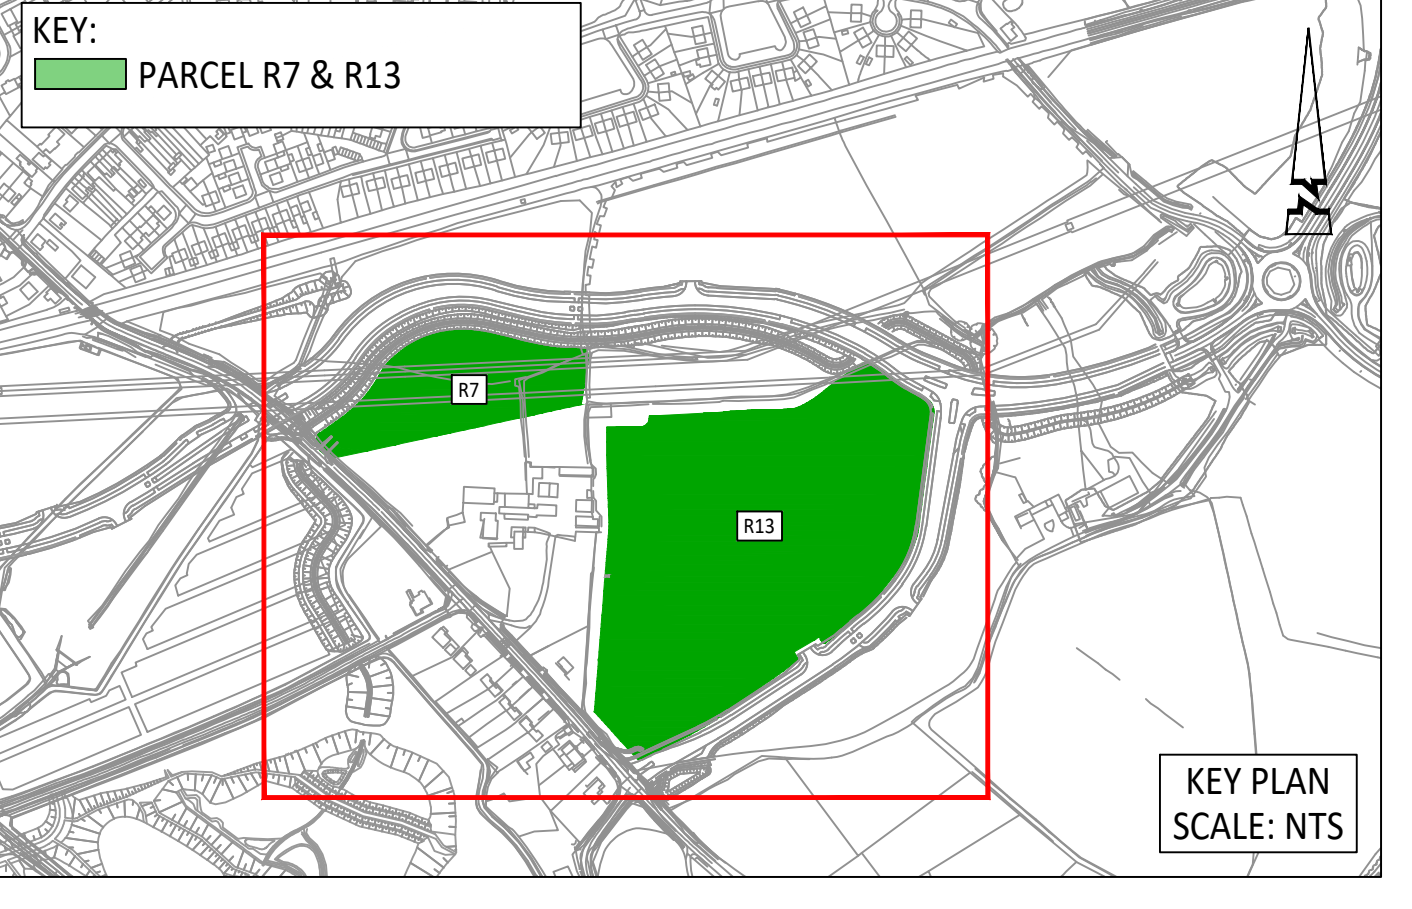

© ABLE LETCHFORD PARTNERSHIP LTD.
This drawing should not be reproduced without consent.

GENERAL ARRANGEMENT NOTES:
1. Do not scale.
2. Refer to all other Project Drawings and supporting notes.

KEY

FOUL

STORM

Proposed adoptable sewer & MH connection

Proposed Control Manhole

Proposed Catchpit Manhole

Proposed PS2 Foul Water Rising Main

PS3 Foul Water Rising Main

Proposed Headwall

Proposed French Drain

Proposed Swale/ Basin

Permeable Paved Parking Court with indicative private drainage connection

Permeable Paved Driveway

Rain Garden and Connection

Rev	Date	Description	By	Check
E	10.24	RAIN GARDEN HATCHES AND PERMEABLE PAVING CONNECTIONS ADDED	RF	RF
D	10.24	ADDED PERMEABLE PAVED AREAS AND AMENDED RT DRAINAGE	AS	RF
C	10.24	AMENDED TO SUIT UPDATED LAYOUT	RD	RF
B	10.24	AMENDED TO SUIT UPDATED LAYOUT	RD	RF
A	12.24	FIRST ISSUE	AS	RF

ABLE Letchford
www.ableletchford.co.uk

Client: MILLER HOMES

Project: SOUTH WOKINGHAM SDL PHASE 2B R7 & R13 RESERVED MATTERS APPLICATION

Title: DRAINAGE STRATEGY

Scale: 1:500 @ A0

Date: DEC 2025

Drawn: AS

Checked: RG

Project: A389-R7&R13-RM-501

Page: 1

SUBJECT TO
TECHNICAL APPROVAL