



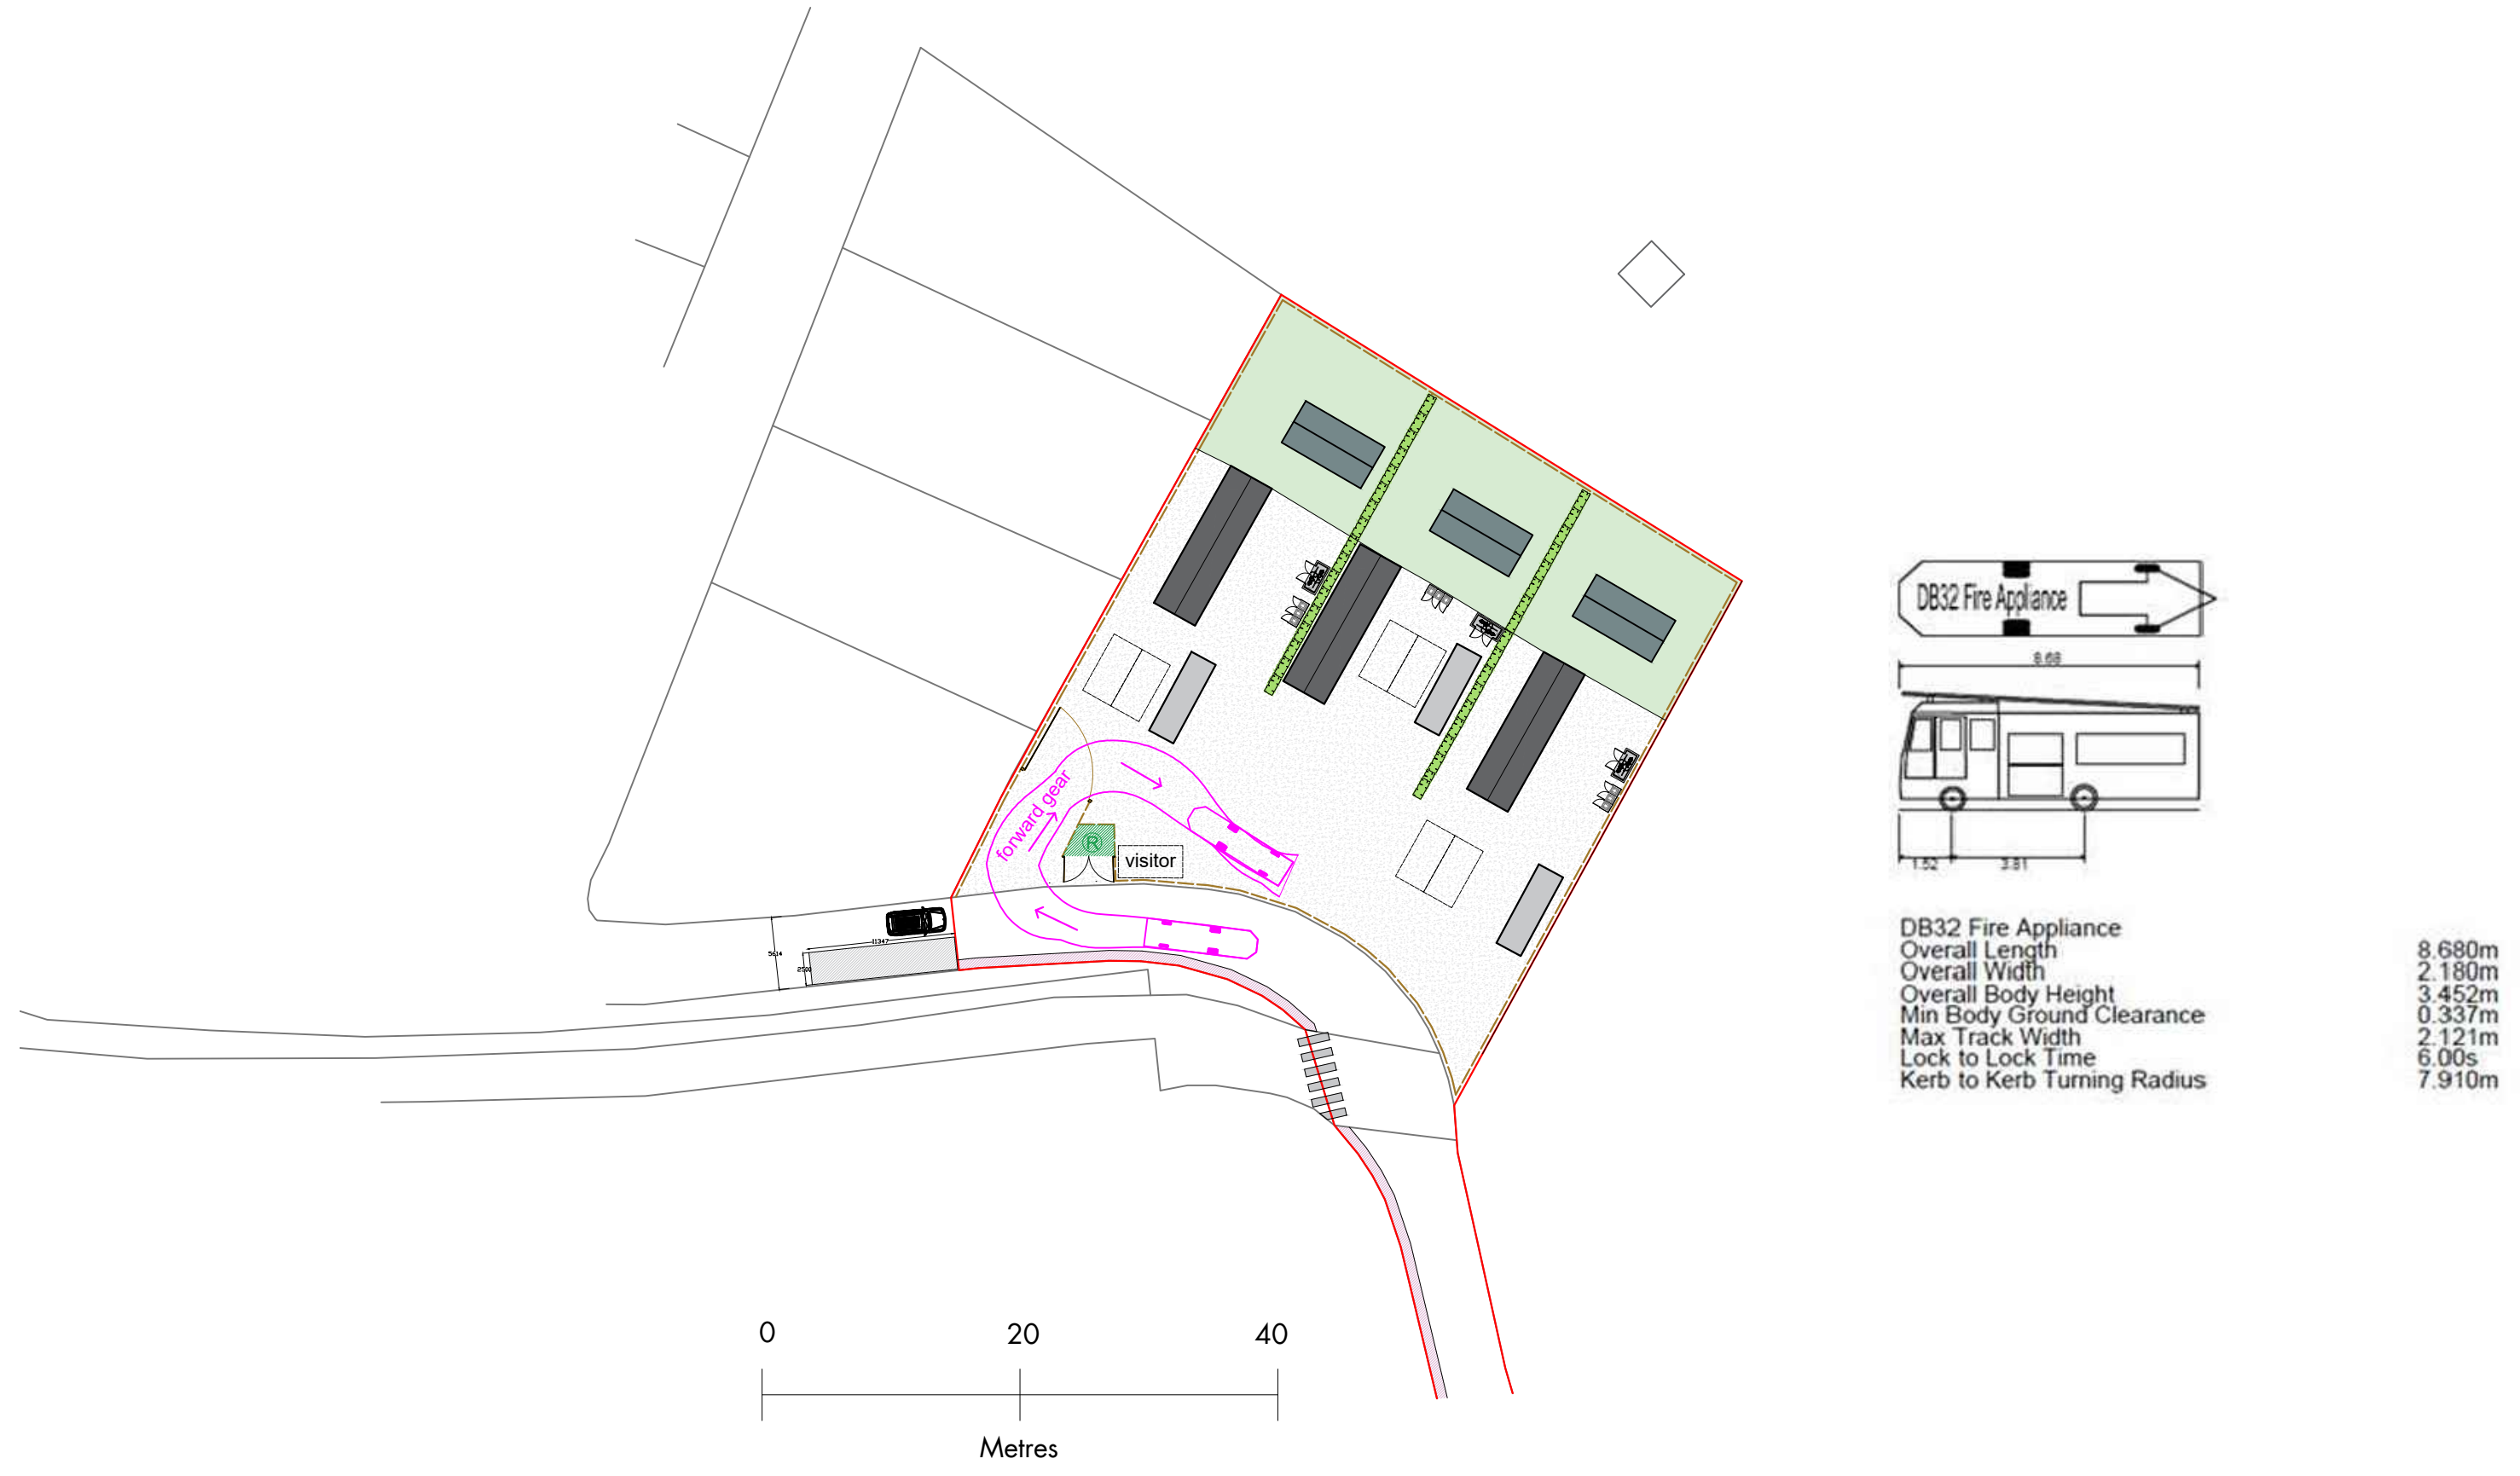


DB32 FIRE APPLIANCE ENTERING THE SITE

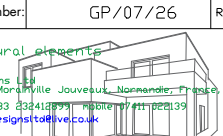

DB32 FIRE APPLIANCE LEAVING THE SITE

Drawing title	Fire appliance access	
Project	Proposed travellers site	
Address	Highfield Park Eversley Road, Reading, Arborfield, Wokingham, RG2 9PP	
Client		
Scales	1:500	
Date	September 2026	
Drawing Number:	GP/07/26	Rev

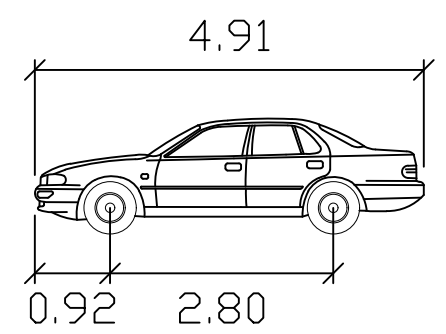

```
Width           : 1.87
Track           : 1.77
Lock to Lock Time: 6.0
Steering Angle  : 34.0
```



SALOON CAR LEAVING THE SITE

Drawing title	Saloon car access	
Project	Proposed travellers site	
Address	Highfield Park Eversley Road, Reading, Arbolfield, Wokingham, RG2 9PP	
Client		
Scales	1:500	
Date	September 2026	
Drawing Number:	GP/08/26	Rev






ACCESS NOTES:

- REFUSE VEHICLE ACCESS :

We have located the refuse collection point outside the site, meaning the refuse vehicle will not need to enter the site or manoeuvre within the parking area. The vehicle can temporarily stop/park to the side of the access road, allowing traffic to continue to flow freely in one direction along the access road.

-TOURING CARAVAN :

The touring caravans are ancillary to the three residential pitches and are not intended to require regular vehicular circulation around the site. Once delivered to the site, the touring caravans can be positioned within the individual pitches by hand or by suitable manoeuvring equipment, without requiring a towing vehicle to negotiate the full internal access/turning area.