

front elevation

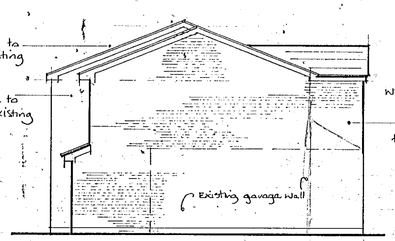

side elevation

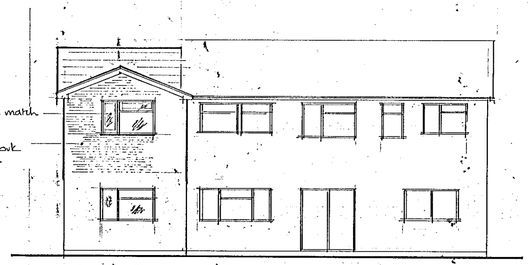

rear elevation

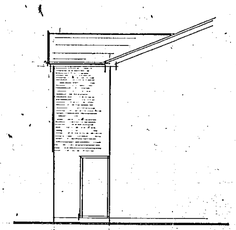

side elevation

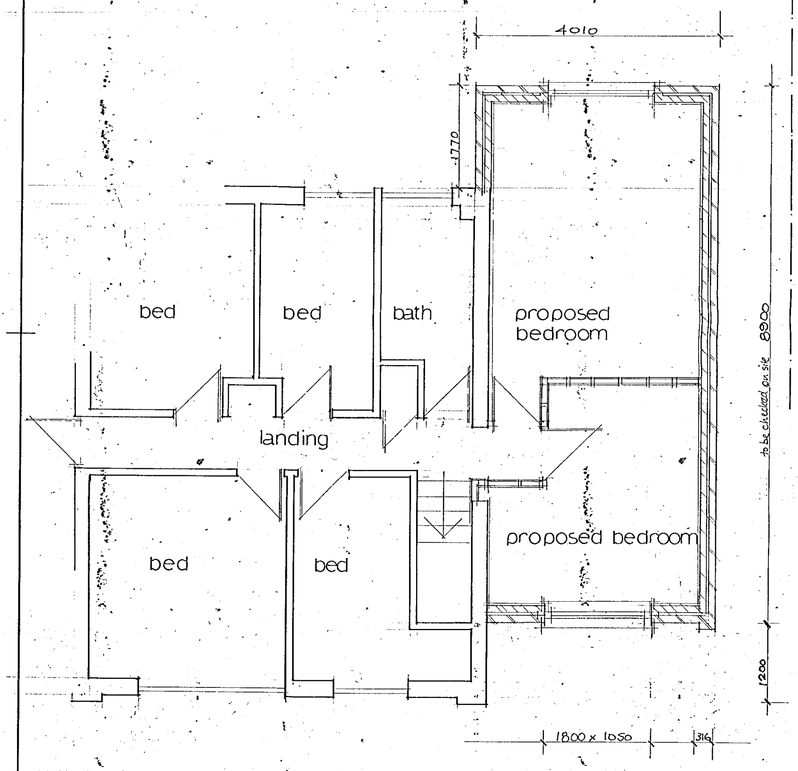

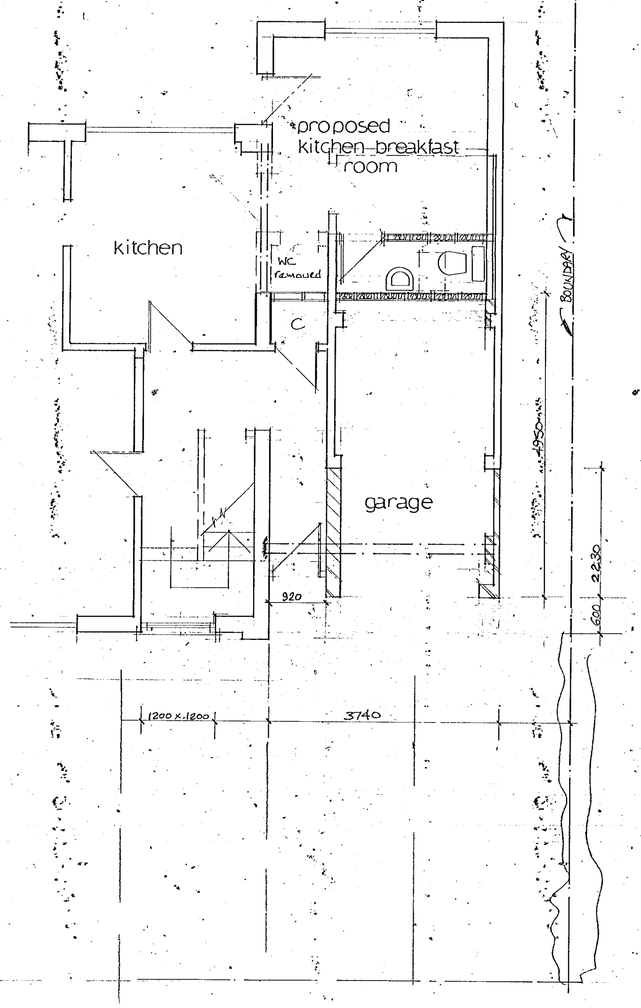

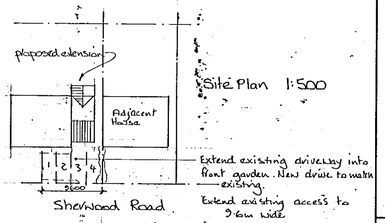

Site Plan 1:500

fax 9746486

Notes:
All dimensions must be checked on site and not scaled from this drawing.

A	Jan 01	Reduce size of extension
	Date	Revisions

© copyright

DELEGATED

02.FEB.2001 * 3291

Client
Mr and Mrs Hopkinson

Job Title
8 Sherwood Road
Winnersh

Drawing Title
part two storey, part first floor extension

SUPERSEDED

Scale 1/50 1/100

Date NOV 00 Drawn by HEN

Drg. No. H/867 Rev. A

594 x 841mm A1

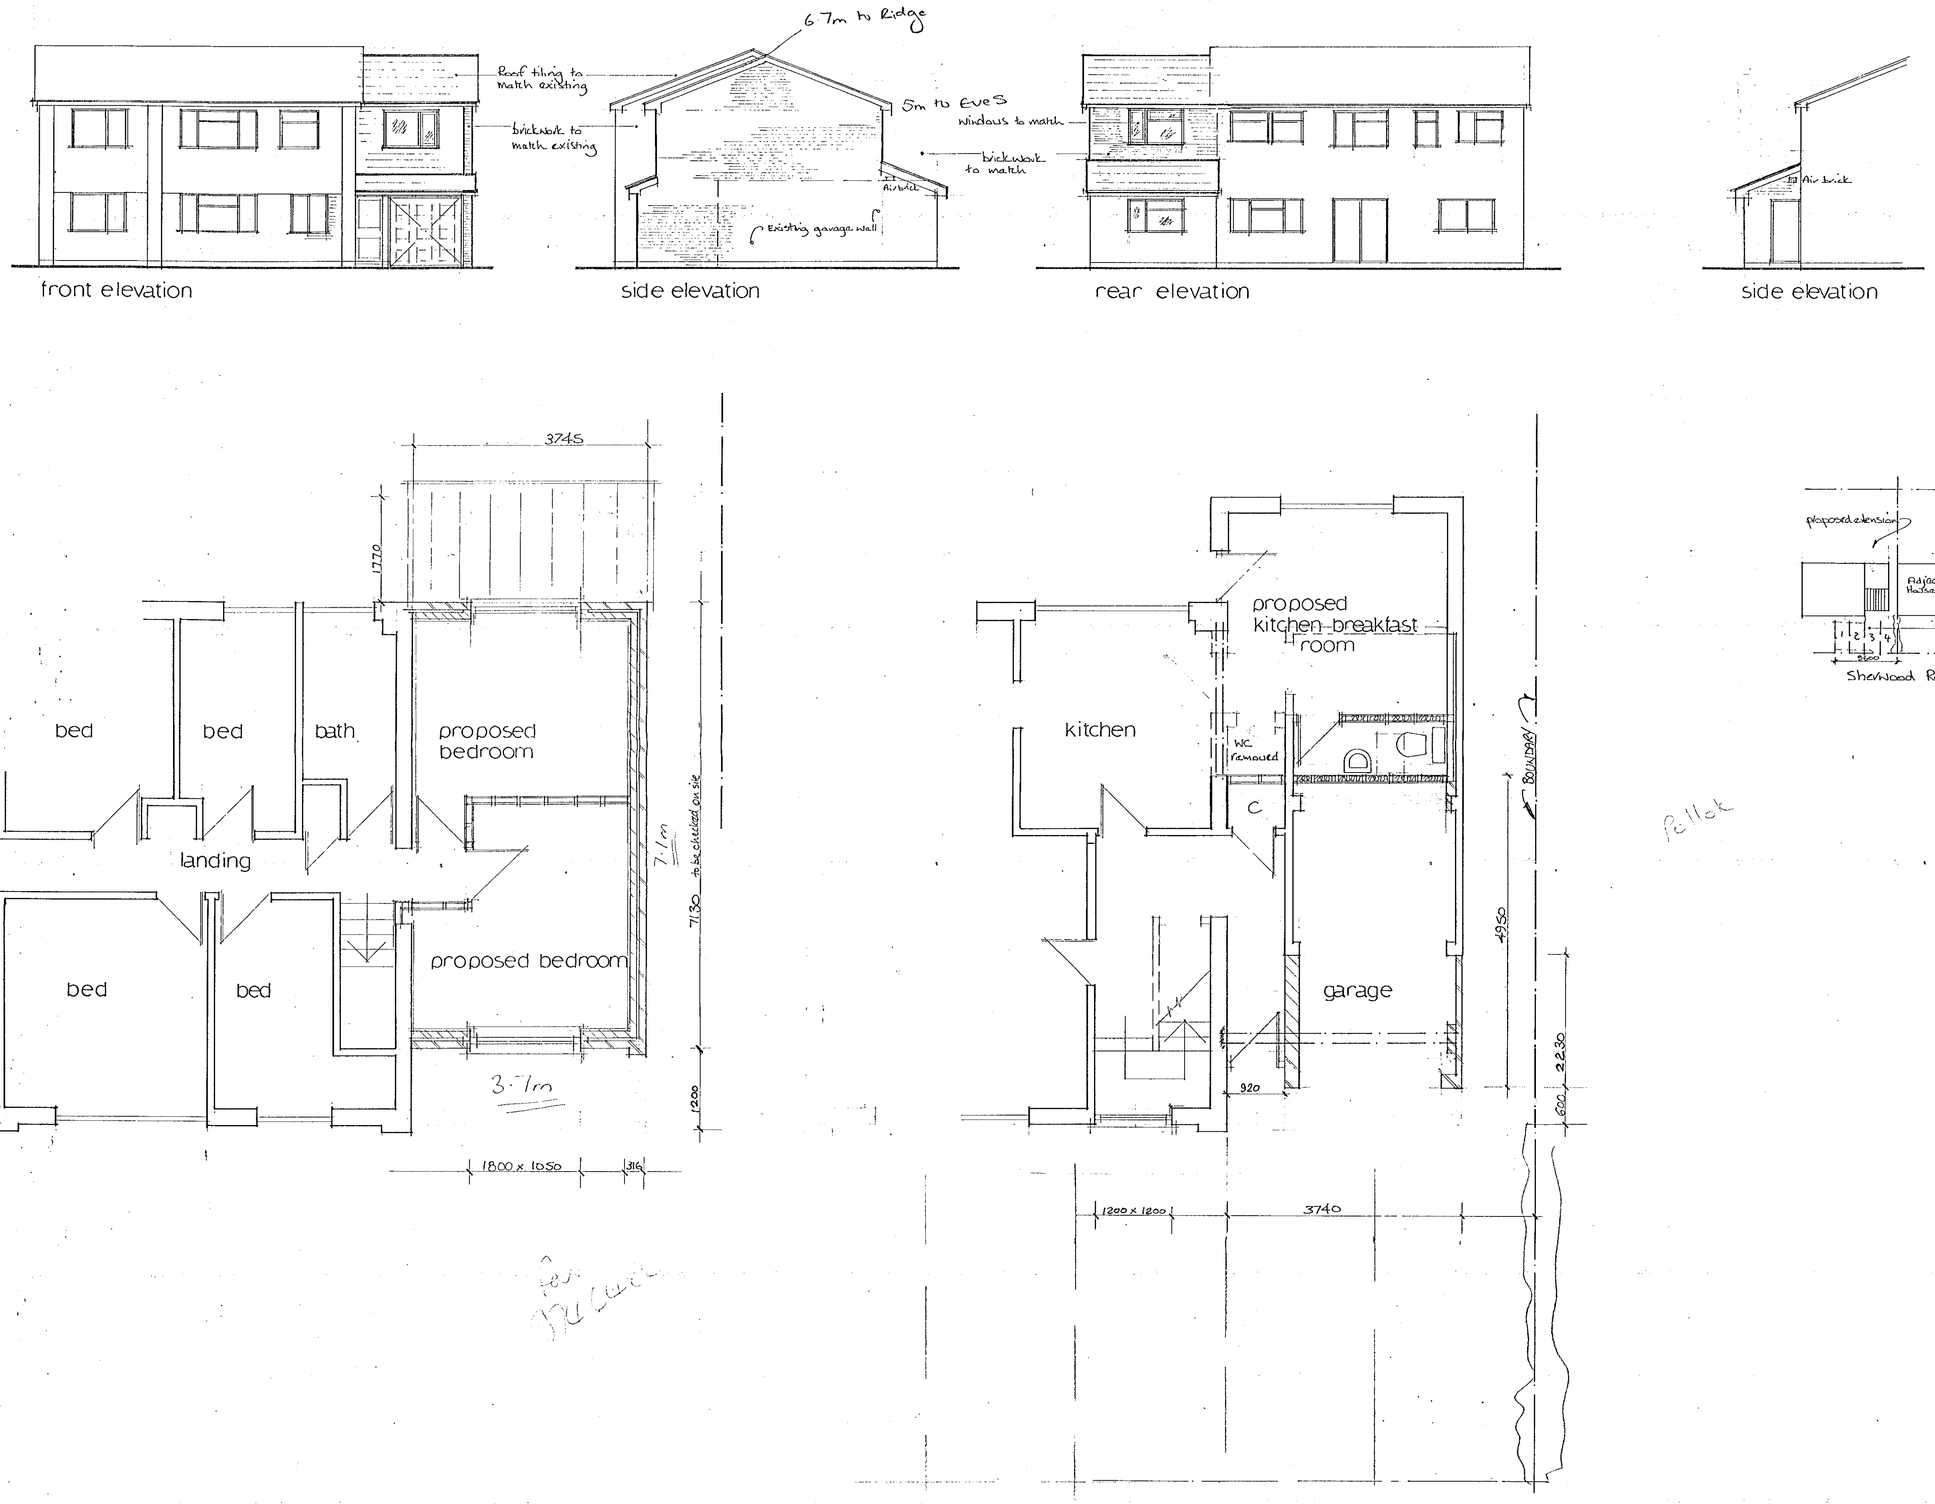

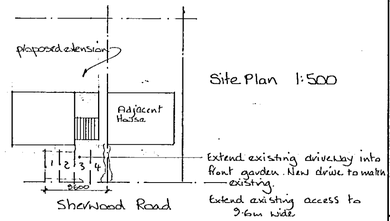

Notes:
All dimensions must be checked on site and not scaled from this drawing.

B	APRIL 01	REDUCE AT REAR
A	Jan 01	Reduce size of extension
	Date	Revisions

© copyright

Client
Mr and Mrs Hopkinson

Job Title
8 Sherwood Road
Winnersh

REVISED PLAN

Drawing Title
part two storey, part first floor extension

APPROVED

PLANNING SERVICES	HPT
POL	TLS
DC	ENF
APP	
CS	
18 APR 2001	
COPIES TO:	ACK:
	FILE:

Scale 1/50 1/100

Date NOV 00 Drawn by HEN

Drg. No. H/867 Rev. B A

594 x 841mm A1

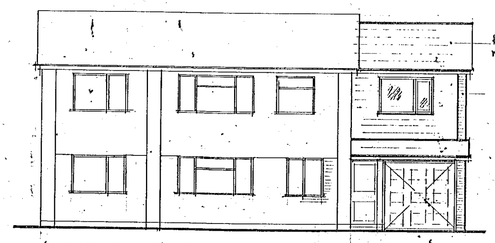

front elevation

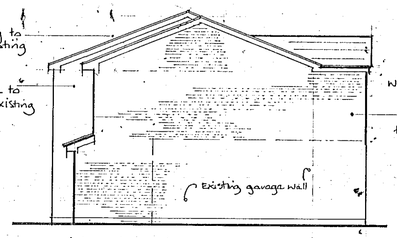

side elevation

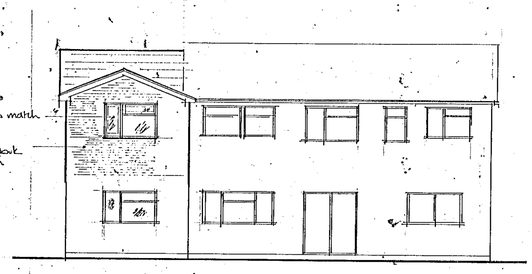

rear elevation

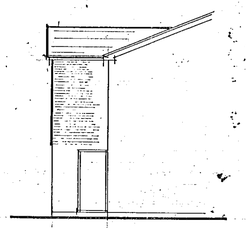

side elevation

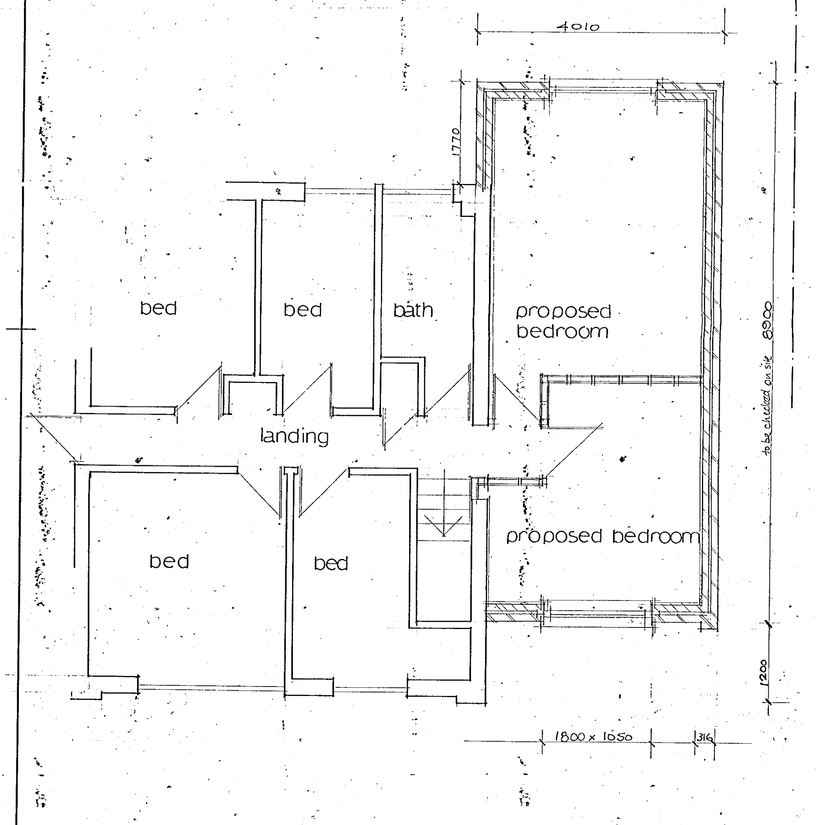

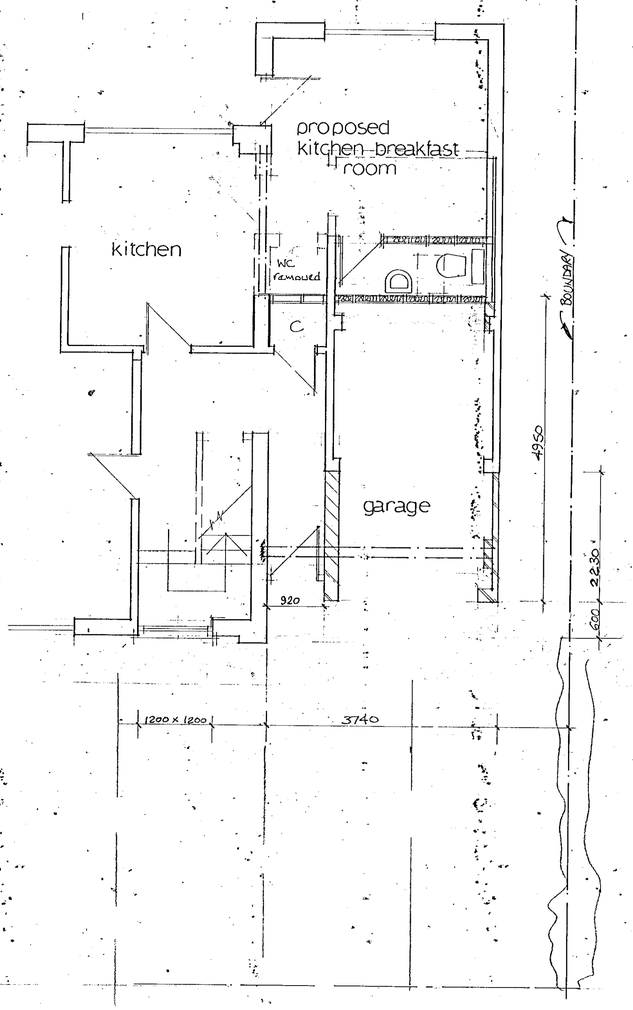

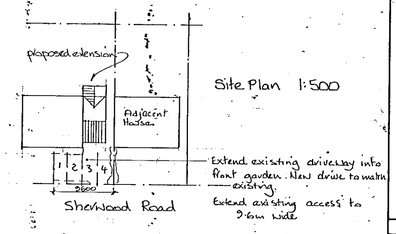

Notes:
All dimensions must be checked on site and not scaled from this drawing.

A	Jan 01	Reduce size of extension
	Date	Revisions

© copyright

DELEGATED
02.FEB.2001 * 3291

Client
Mr and Mrs Hopkinson

Job Title
8 Sherwood Road
Winnersh

Drawing Title
part two storey, part first floor extension

Scale 1/50 1/100

Date NOV 00 | Drawn by HEN

Drg. No. H/867 | Rev. A

(ARCH.)

594 x 841mm A1

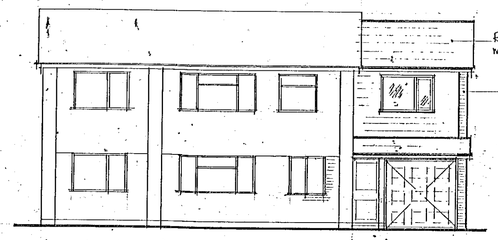

front elevation

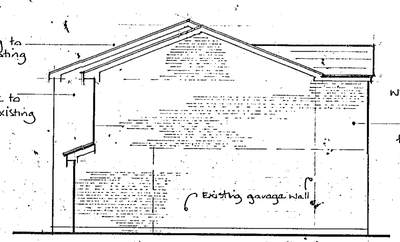

side elevation

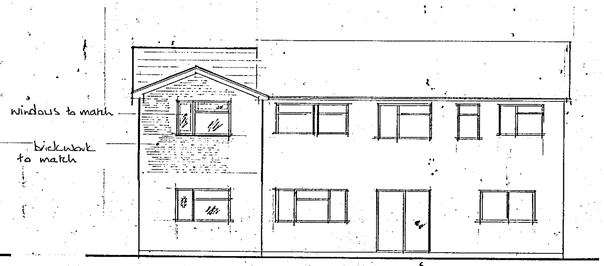

rear elevation

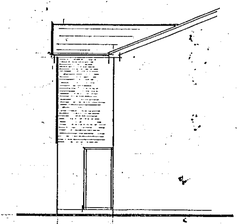

side elevation

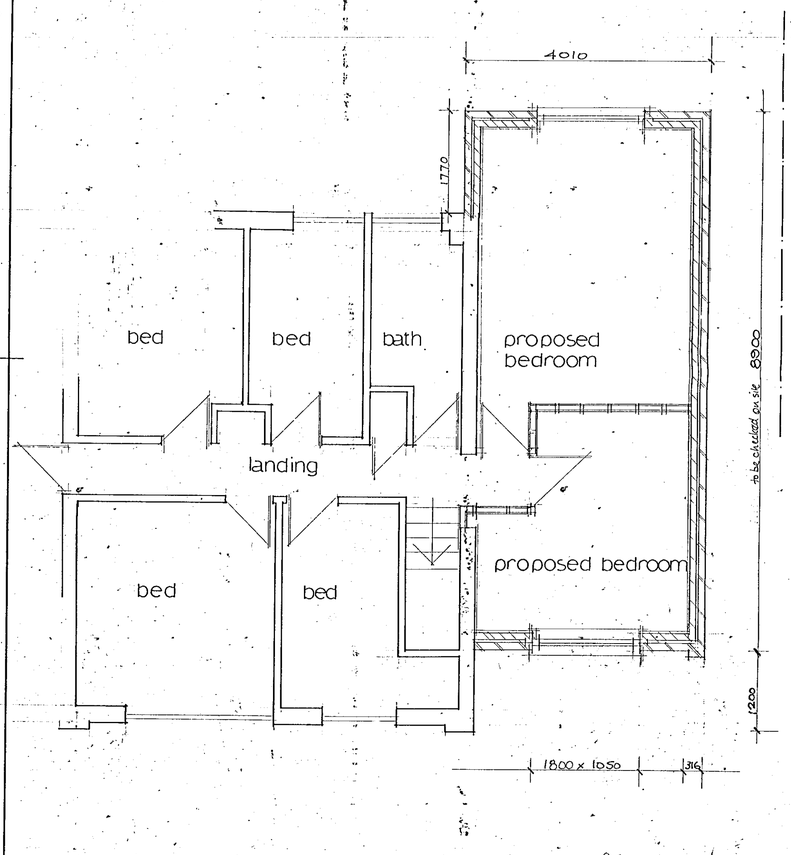

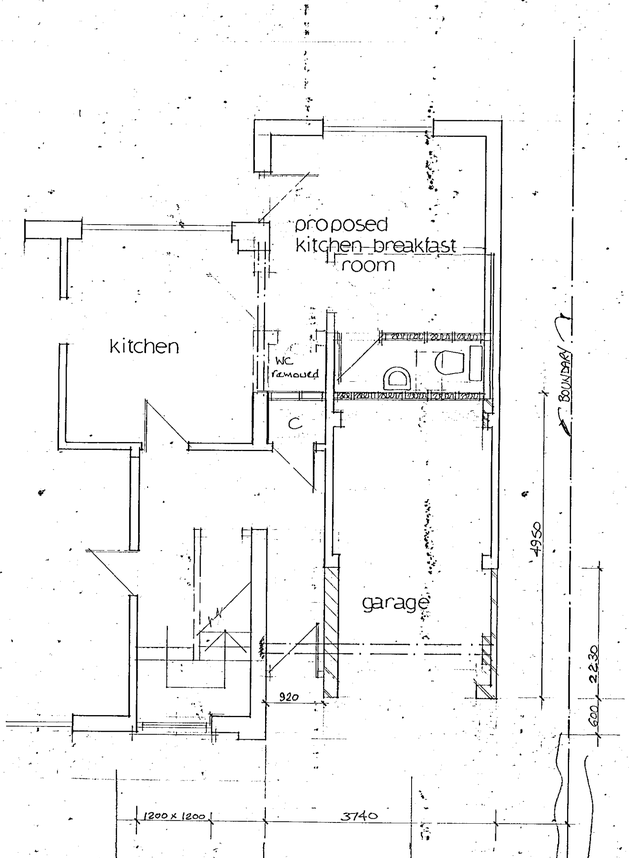

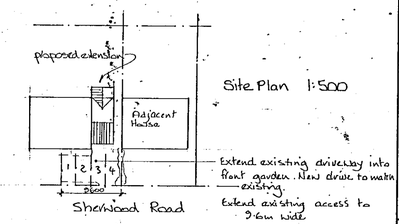

for approval

Notes:
All dimensions must be checked on site and not scaled from this drawing.

A	Jan 01	Redline size of extension
	Date	Revisions

© copyright

DELEGATED

02.FEB.2001 * 3291

Client
Mr and Mrs Hopkinson

Job Title
8 Sherwood Road
Winnersh

Drawing Title
part two storey, part first floor extension

Scale 1/50 1/100

Date NOV 00 | Drawn by HEN

Drg. No. H/867 | Rev. A

(ARCH.)

894 x 841mm A1