


00_Ground Level - Proposed Farmhouse
1 : 50

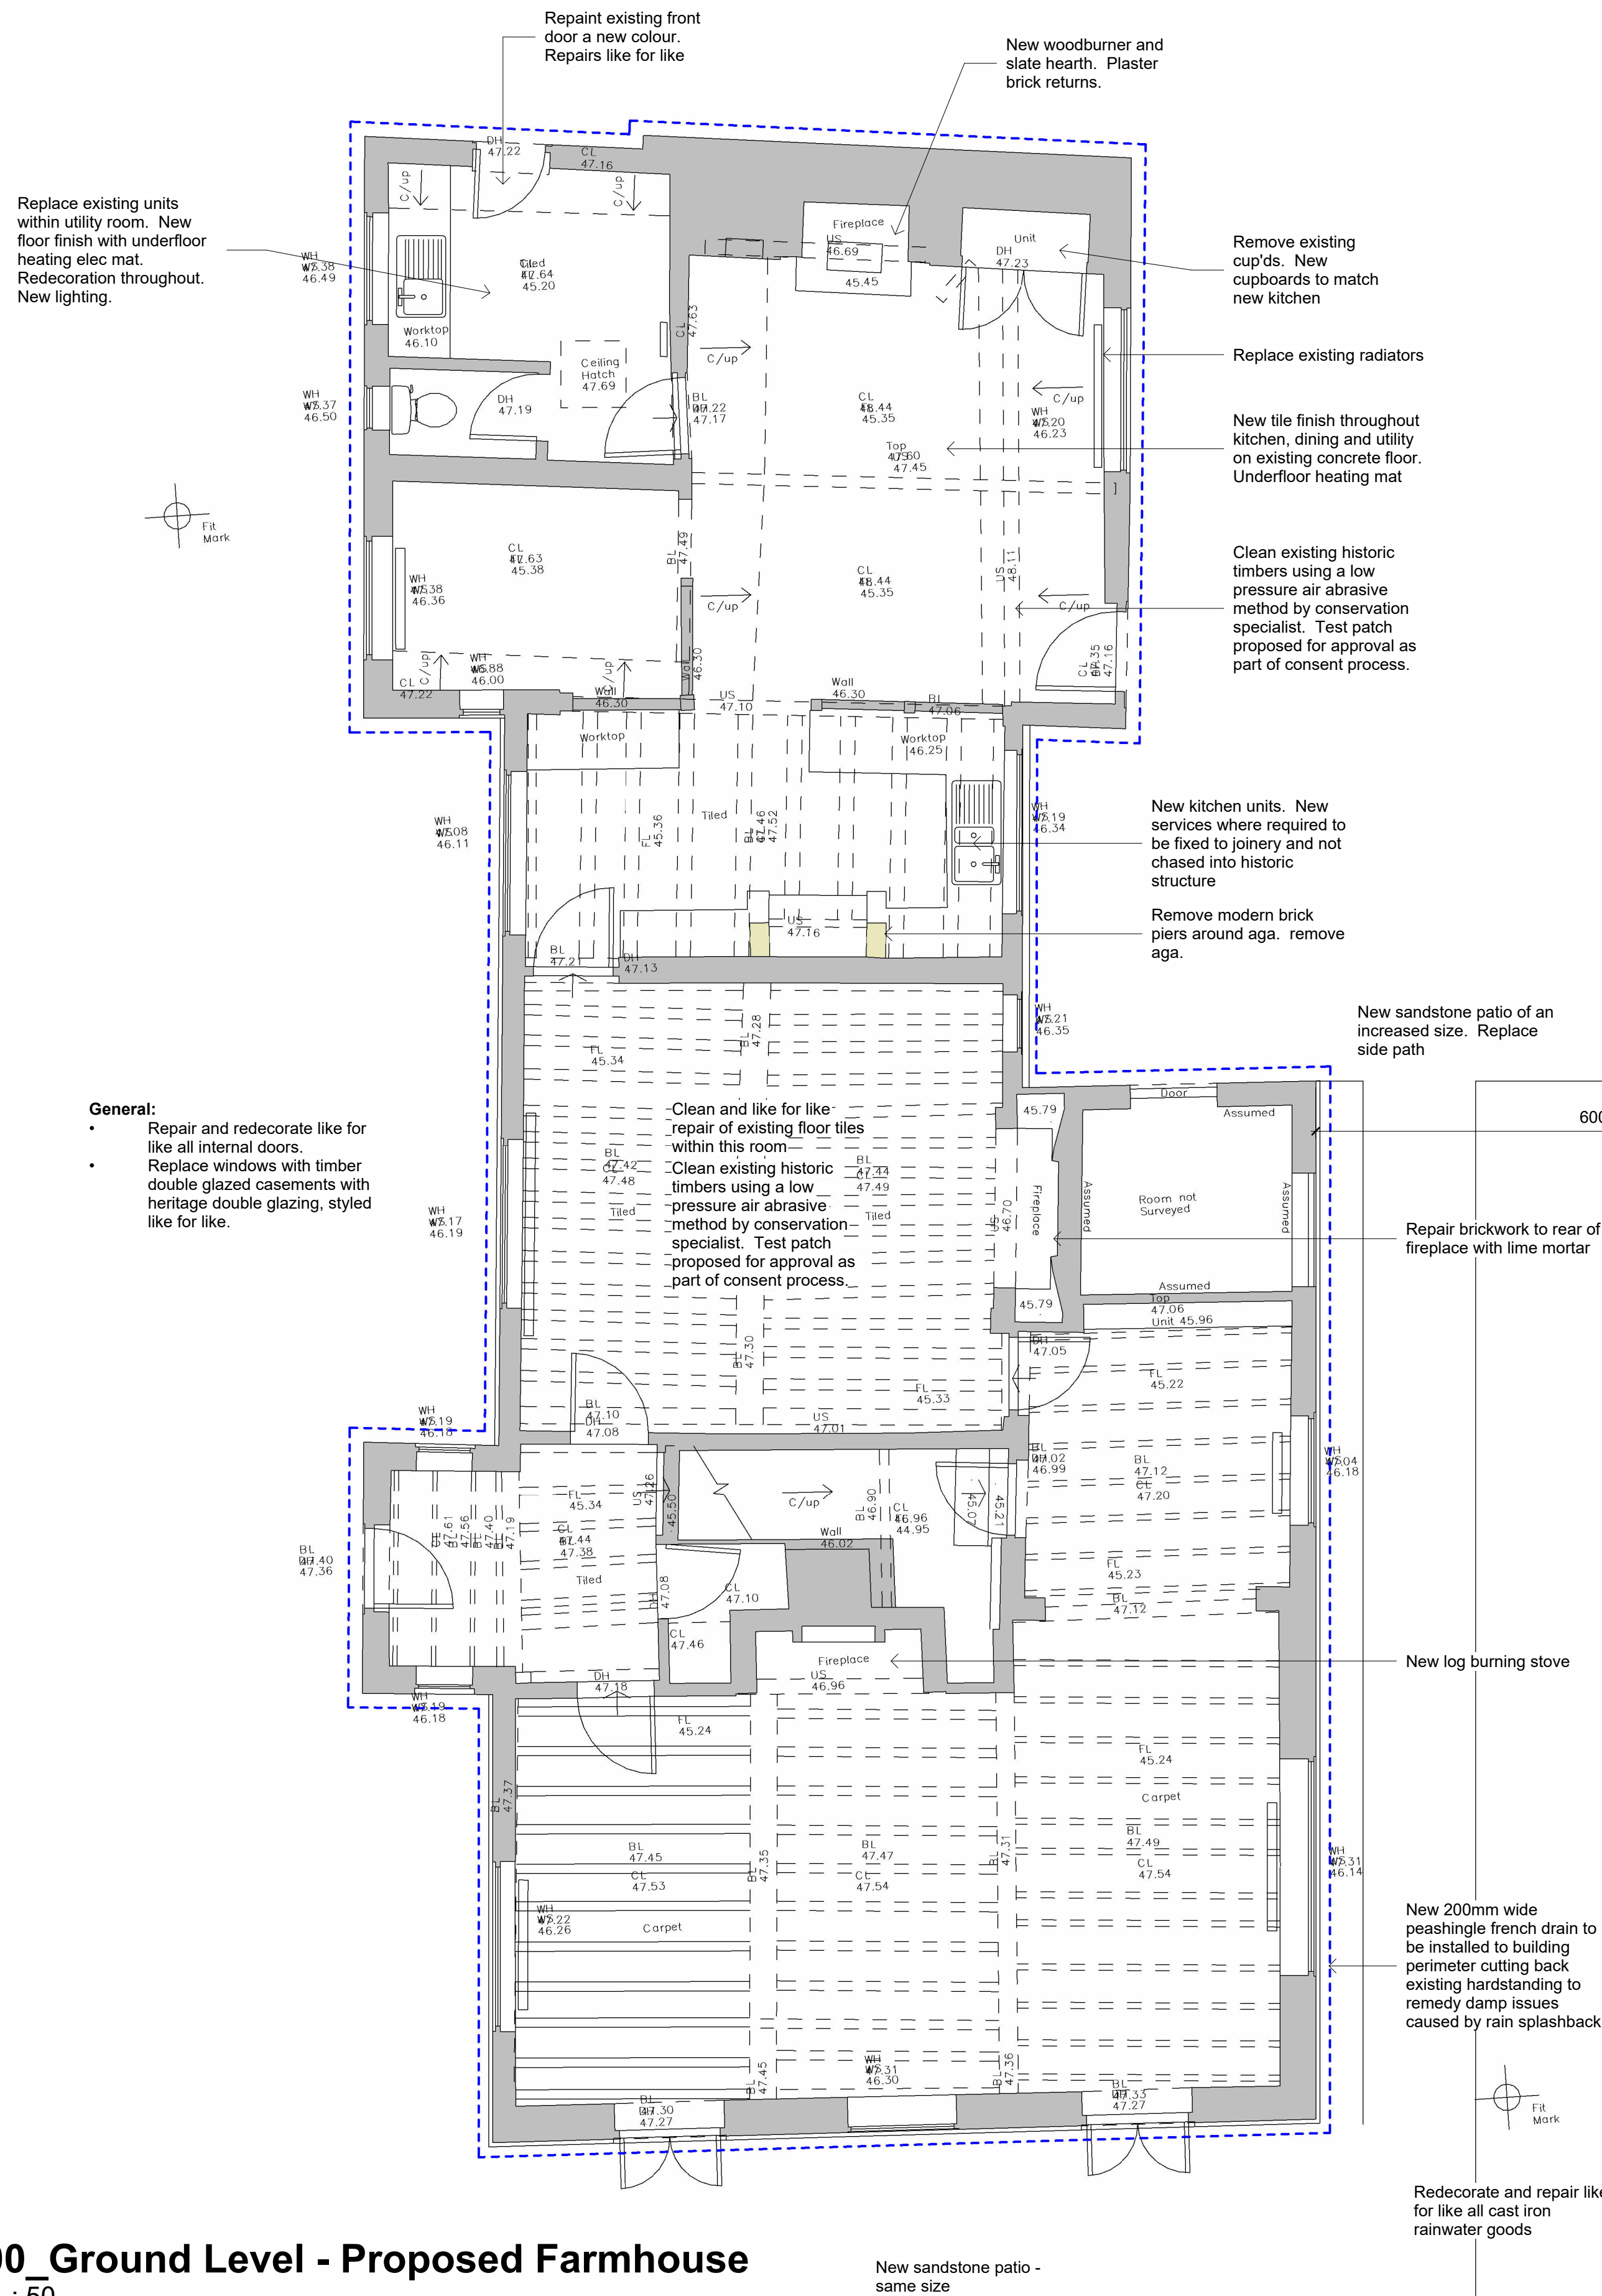


01_First Level - Proposed Farmhouse
1 : 50

General:

- Repair and redecorate like for like all internal doors.
- Replace windows with timber double glazed casements with heritage double glazing, styled like for like.


Clean existing historic timbers using a low pressure air abrasive method by conservation specialist. Test patch proposed for approval as part of consent process.

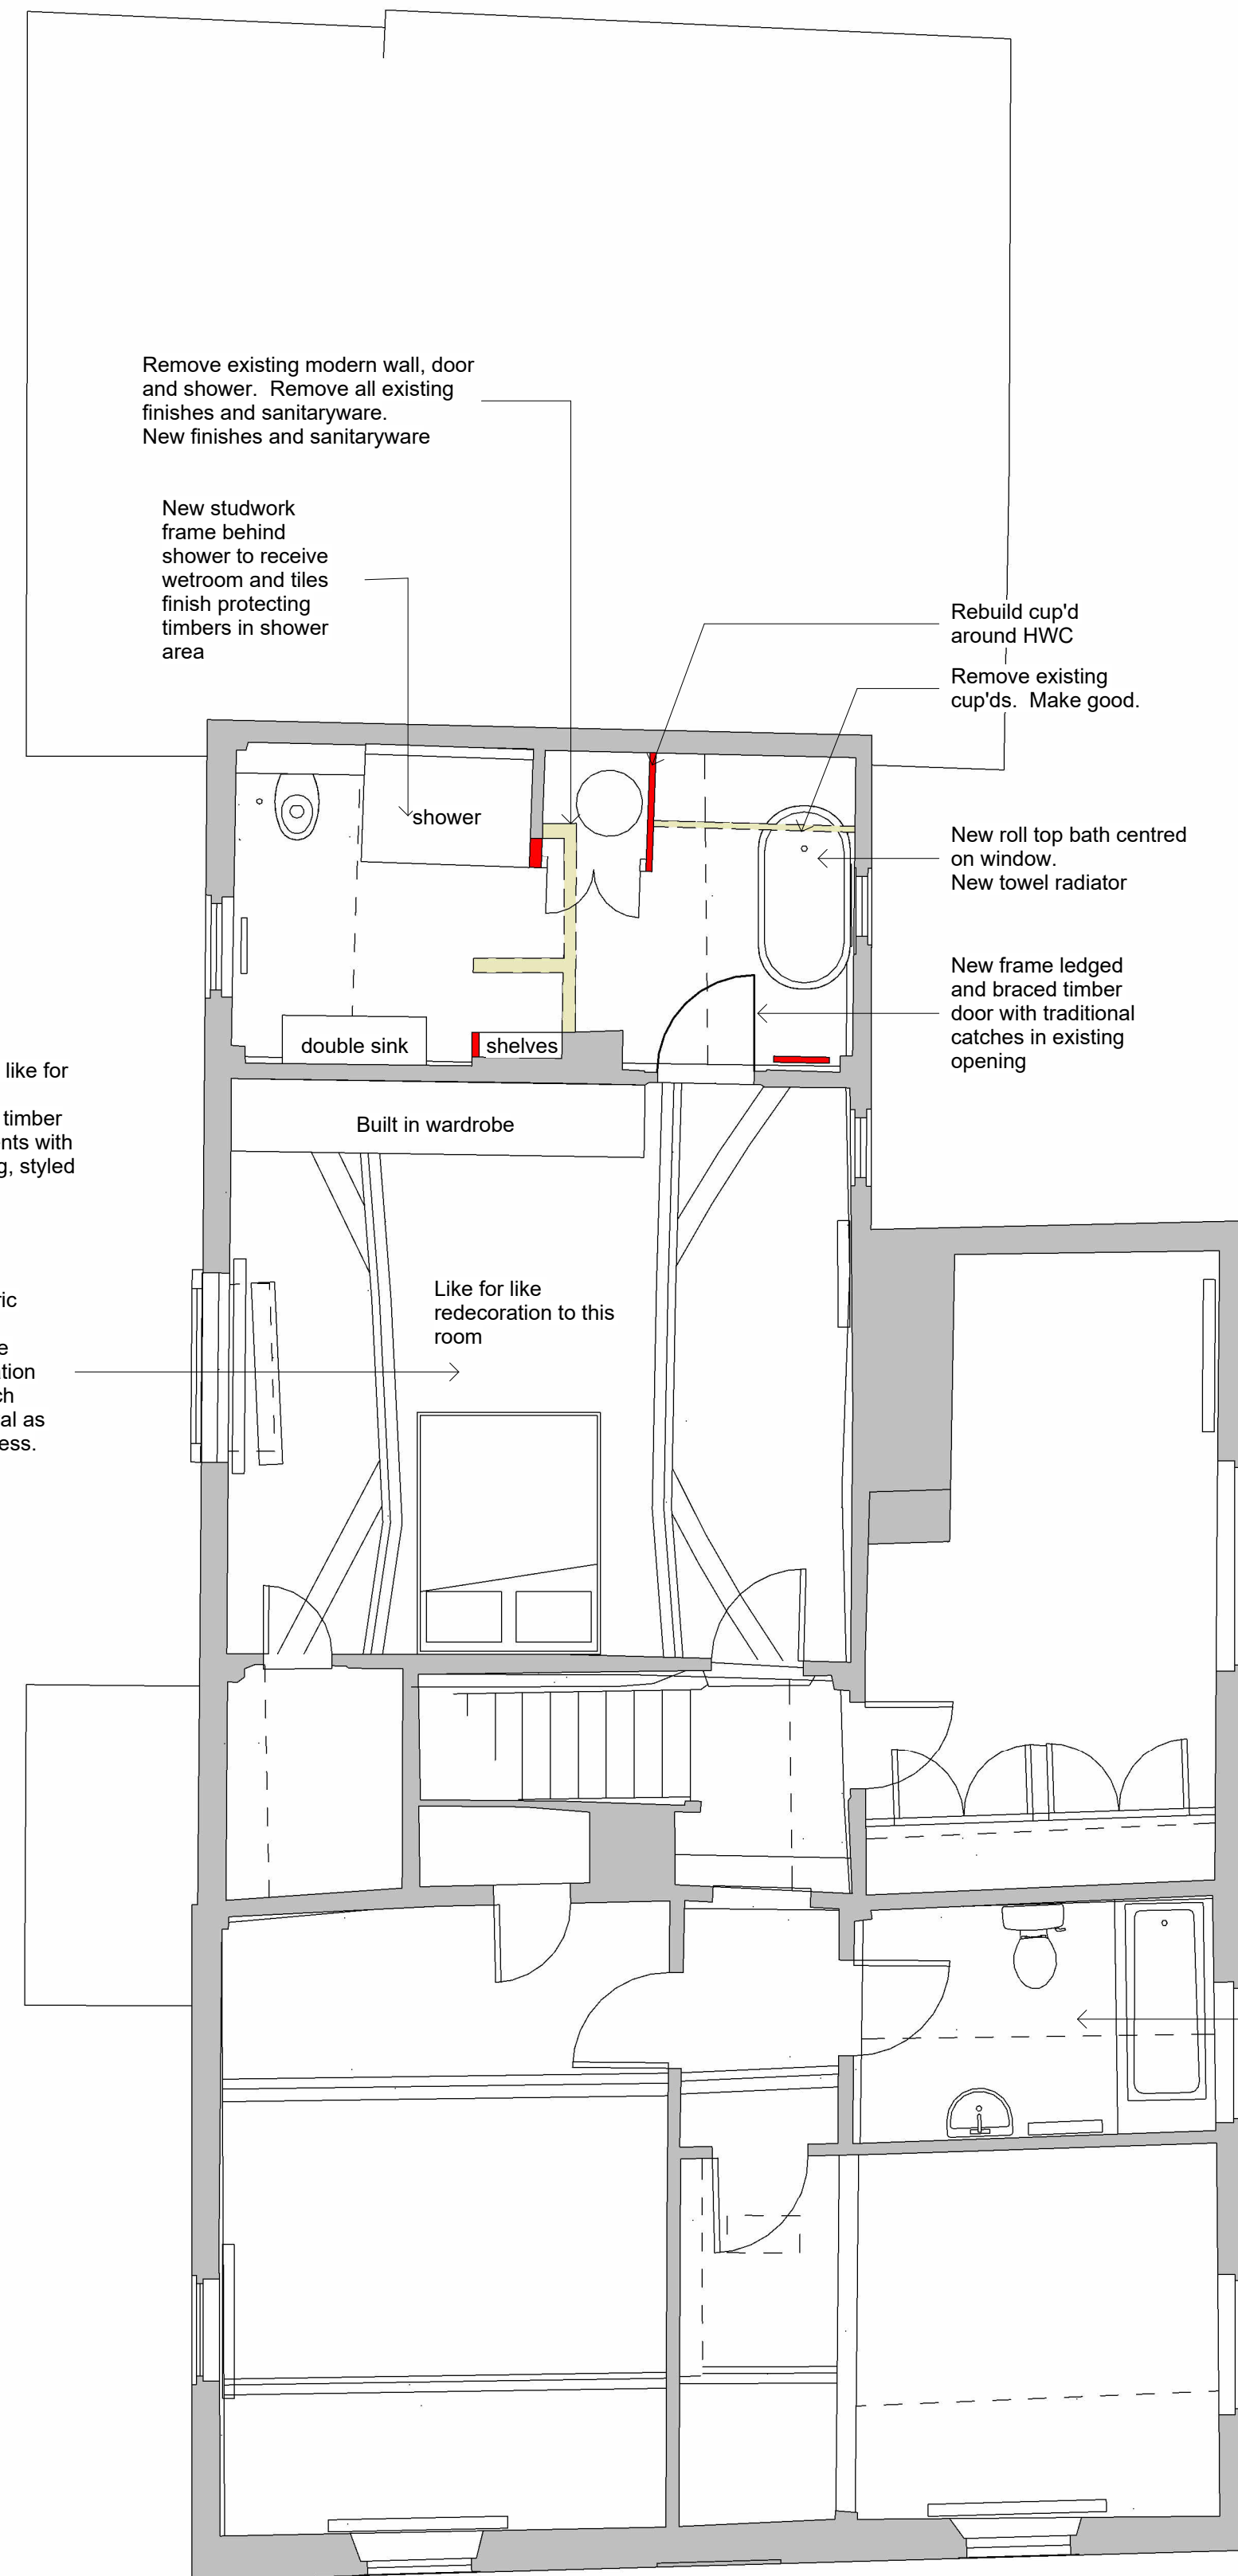

NOTE: Report all errors and omissions to the Architect. All dimensions to be checked on site before fabrication.

Contractors must verify all dimensions on site before setting out, commencing work, or making any shop drawings.

- All dimensions must be checked on site
- All setting out to be checked on site
- All levels must be checked on site and their datum confirmed
- This drawing must be read in conjunction with the relevant specification clauses
- This drawing must not be used for land transfer purposes

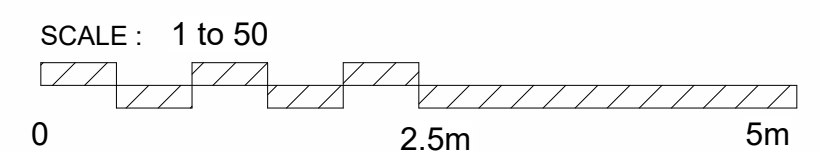

Note: This maybe a reduced sized print, check scales below