

07.MAR2001* 3525

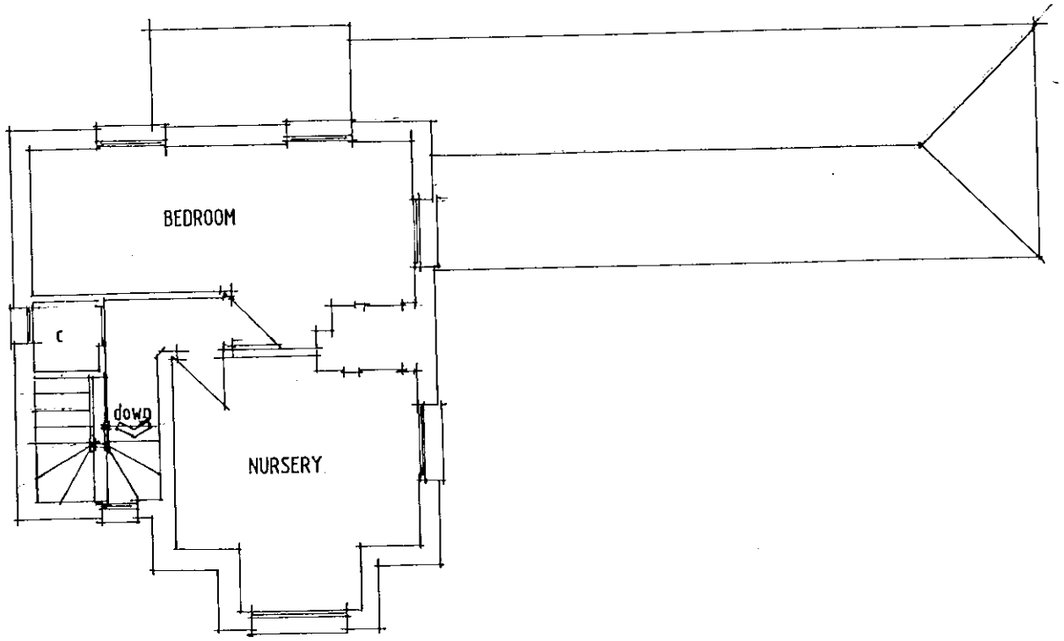


FIRST FLOOR PLAN

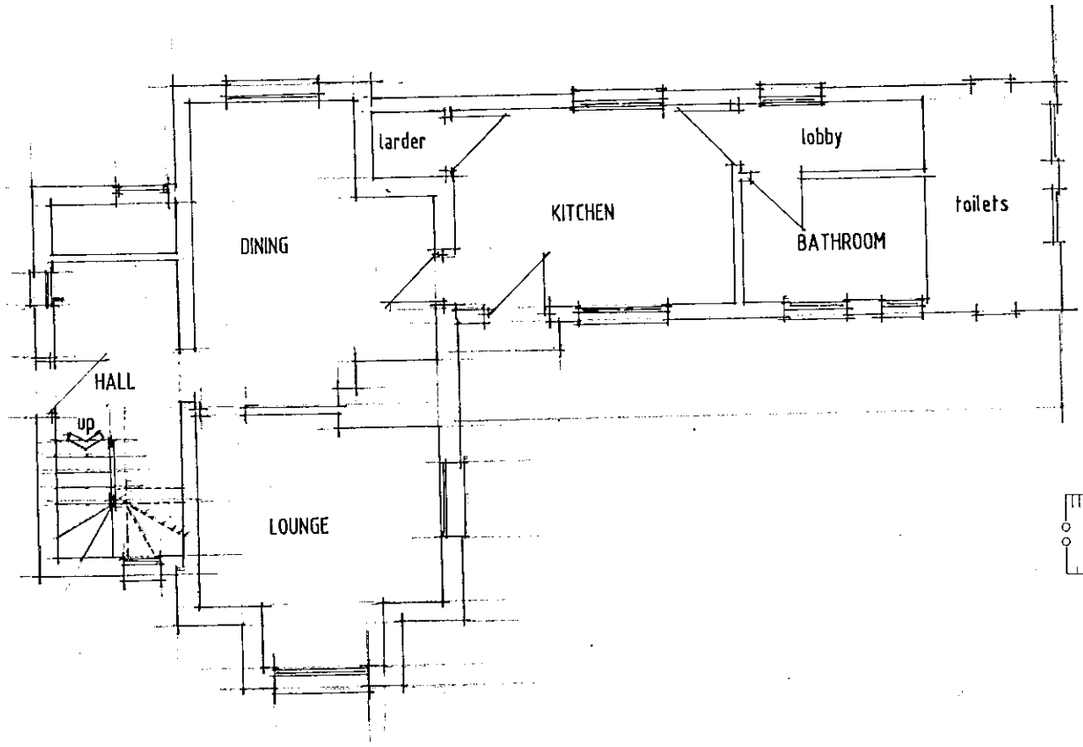


GROUND FLOOR PLAN


PLANS AS EXISTING 1 : 100

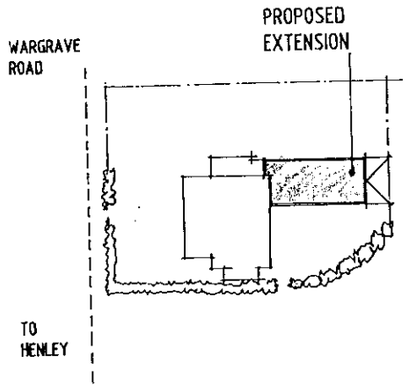

SITE PLAN 1 : 500

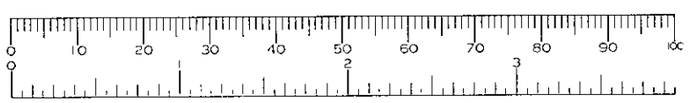

©CROWN COPYRIGHT
ALL RIGHTS RESERVED
LICENCE NUMBER AR 100006278

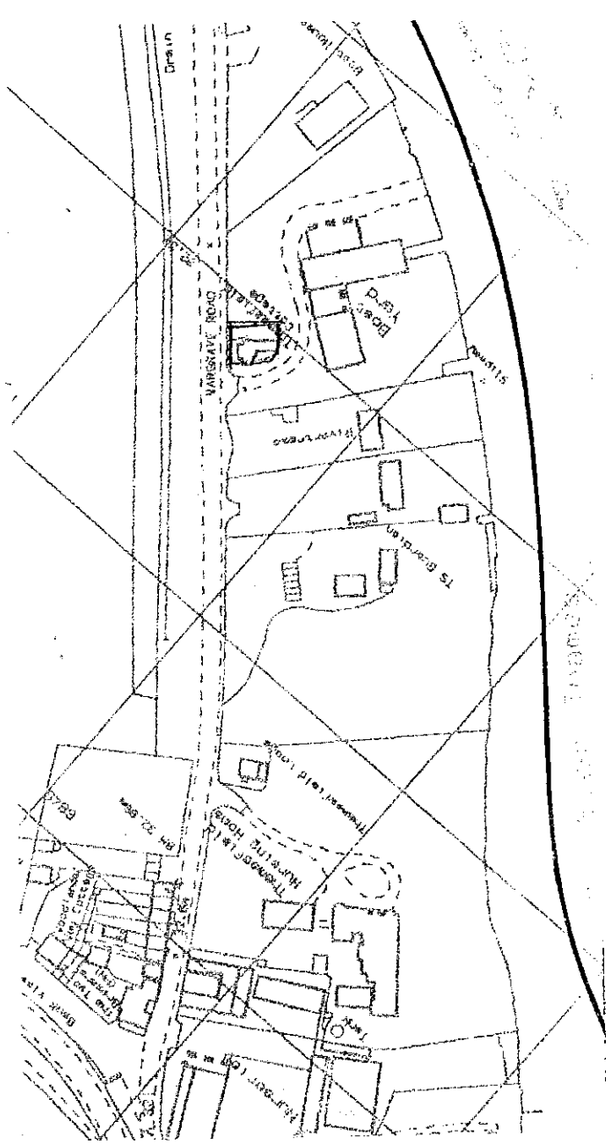

LOCATION PLAN 1 : 2500

REFUSED

HALSON
MACKLEY
PARTNERSHIP

Chartered Architect
4 Alexandra Road
Reading RG1 5PD
Tel: 0118 926 9555
Fax: 0118 926 9556

Client:
MR & MRS J HOBBS

Project:
BEDROOM / BATHROOM EXTENSION
THAMESFIELD COTTAGE
WARGRAVE ROAD HENLEY ON THAMES

Drawing:
LOCATION: SITE PLANS : plans as existing

Scale: as shown


Date: MARCH 2001

Dwg.no: 01 : 1696 : A3 : 1

Rev:

All dimensions to be checked on site and the Architect notified of any discrepancy before the work is put in hand. All Copyrights reserved.

07 MAR 2001 * 3525

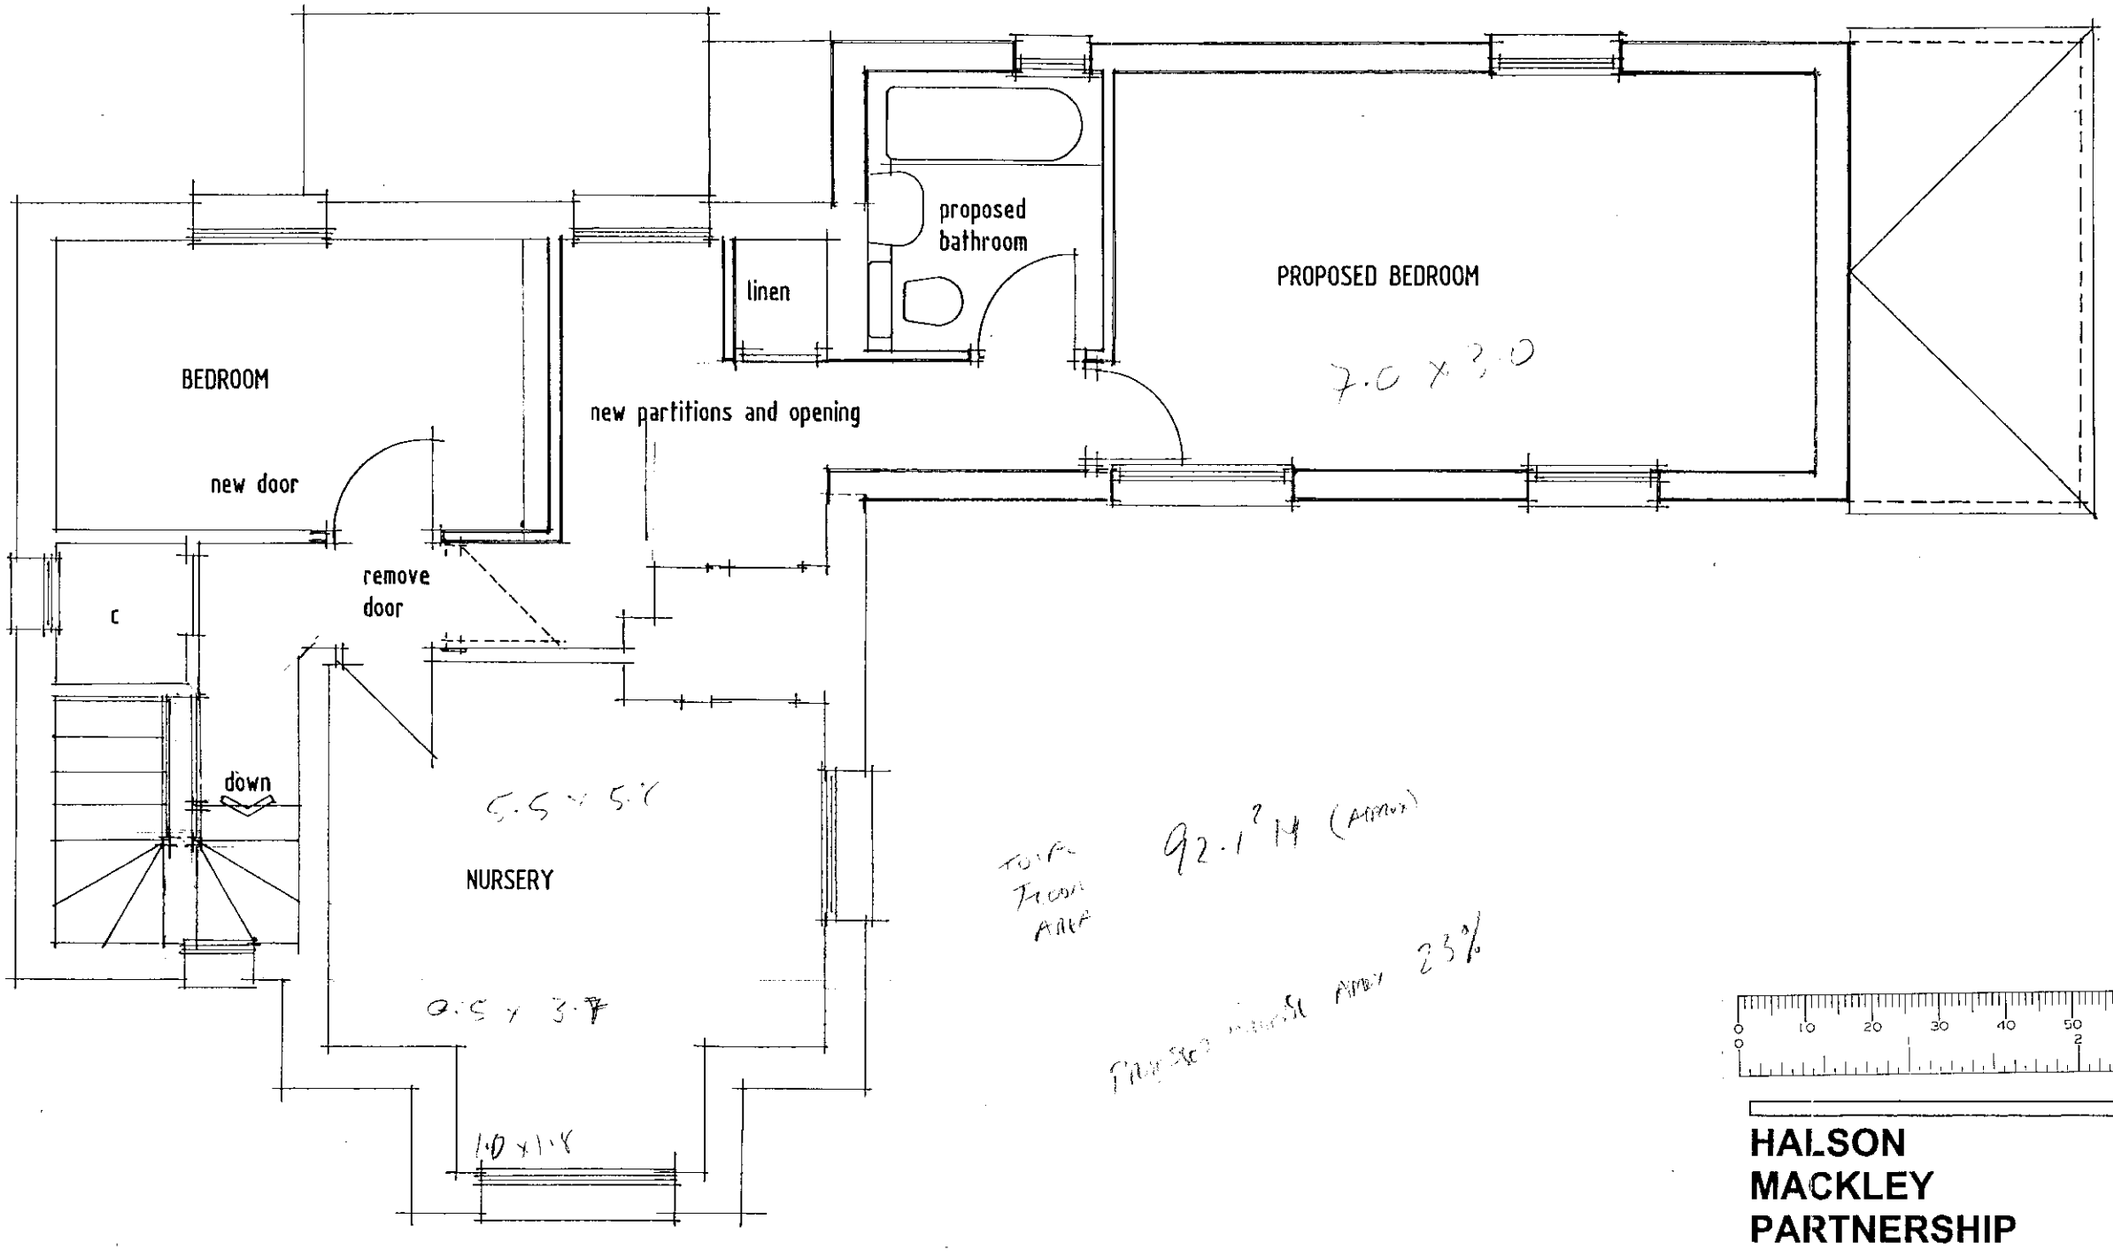

TOTAL FLOOR AREA 92.1 m² (APPROX)

FLOOR INCREASE APPROX 23%

HALSON MACKLEY PARTNERSHIP
Chartered Architect
4 Alexandra Road
Reading RG1 5PD
Tel: 0118 926 9555
Fax: 0118 926 9556

Client:
MR & MRS J HOBBS

Project:
BEDROOM / BATHROOM EXTENSION
THAMESFIELD COTTAGE
WARGRAVE ROAD HENLEY ON THAMES

Drawing:
FIRST FLOOR PLAN AS PROPOSED

Scale: 1 : 50


Date: MARCH 2001

Dwg.no: 01 : 1696 : A3 : 2

Rev:

All dimensions to be checked on site and the Architect notified of any discrepancy before the work is put in hand. All Copyrights reserved.


07.MAR2001* 3525

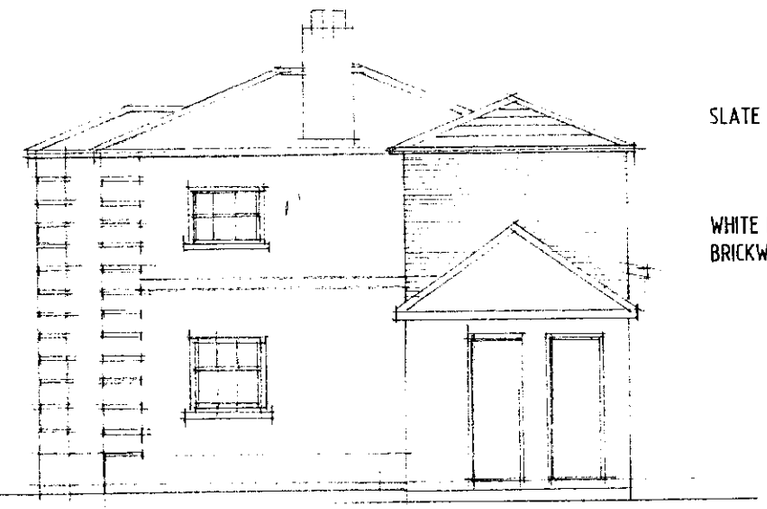

SOUTH WEST


SLATE ROOF

WHITE PAINTED BRICKWORK

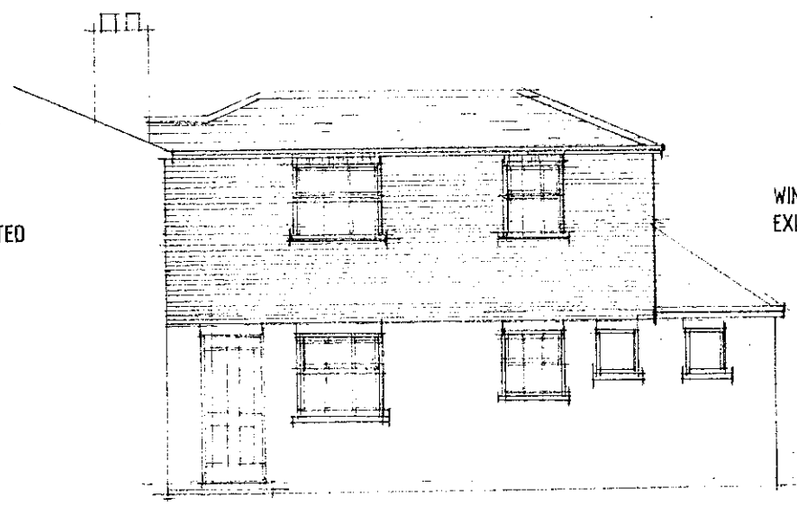


NORTH WEST

WINDOWS TO MATCH EXISTING

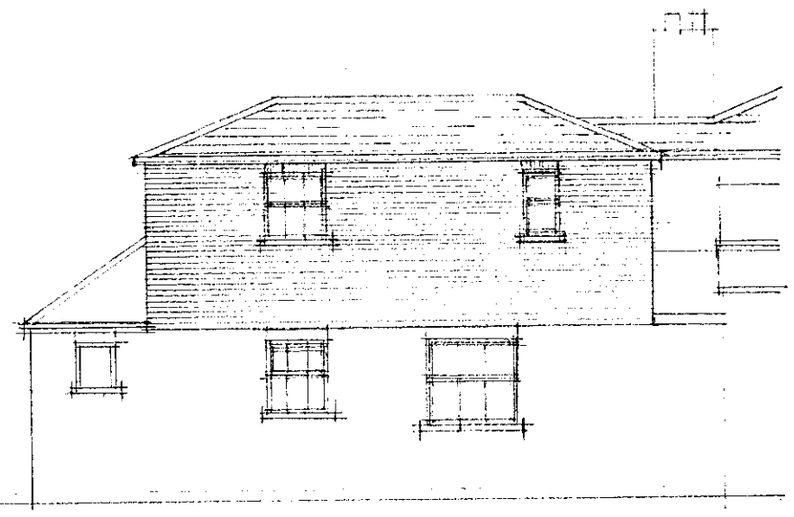

SOUTH EAST

REFUSED

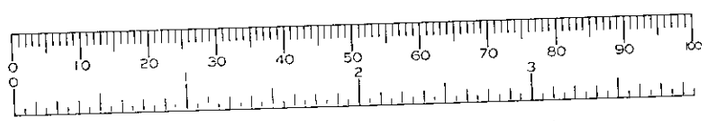

REFUSED

HALSON MACKLEY PARTNERSHIP

Chartered Architect
4 Alexandra Road
Reading RG1 5PD
Tel: 0118 926 9555
Fax: 0118 926 9556

Client:
MR & MRS J HOBBS

Project:
BEDROOM / BATHROOM EXTENSION
THAMESFIELD COTTAGE
WARGRAVE ROAD HENLEY ON THAMES

Drawing:
ELEVATIONS

Scale: 1 : 100

Date: MARCH 2001

Dwg.no: 01 : 1696 : A3 : 3

Rev:

All dimensions to be checked on site and the Architect notified of any discrepancy before the work is put in hand. All Copyrights reserved.