

Side Elevation



Rear Elevation

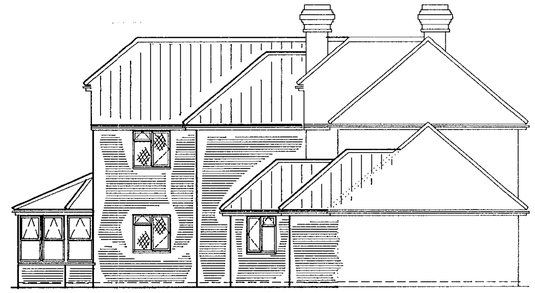

Side Elevation

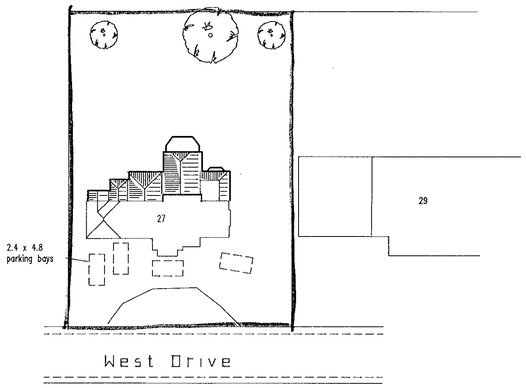

Block Plan 1:500

Ground Floor Plan

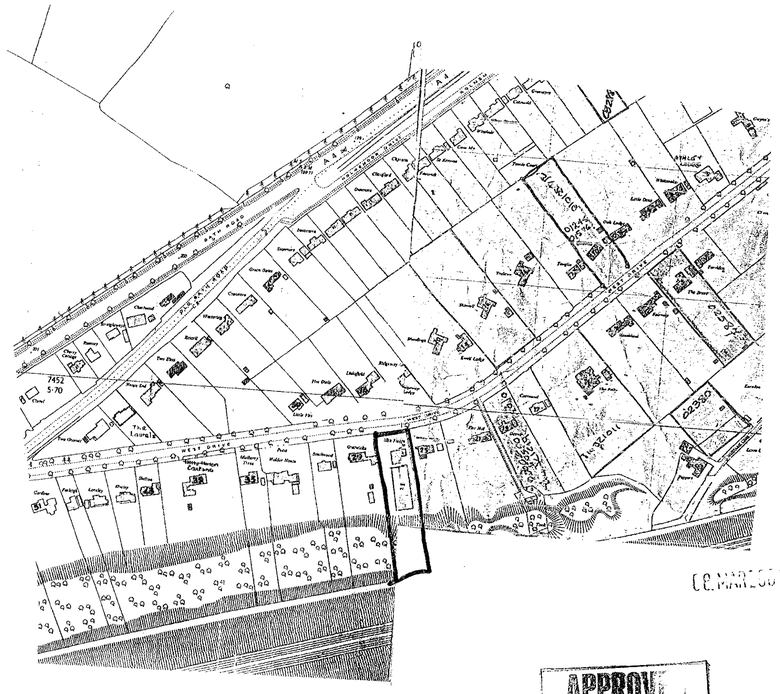
Q
A 4
Ashley

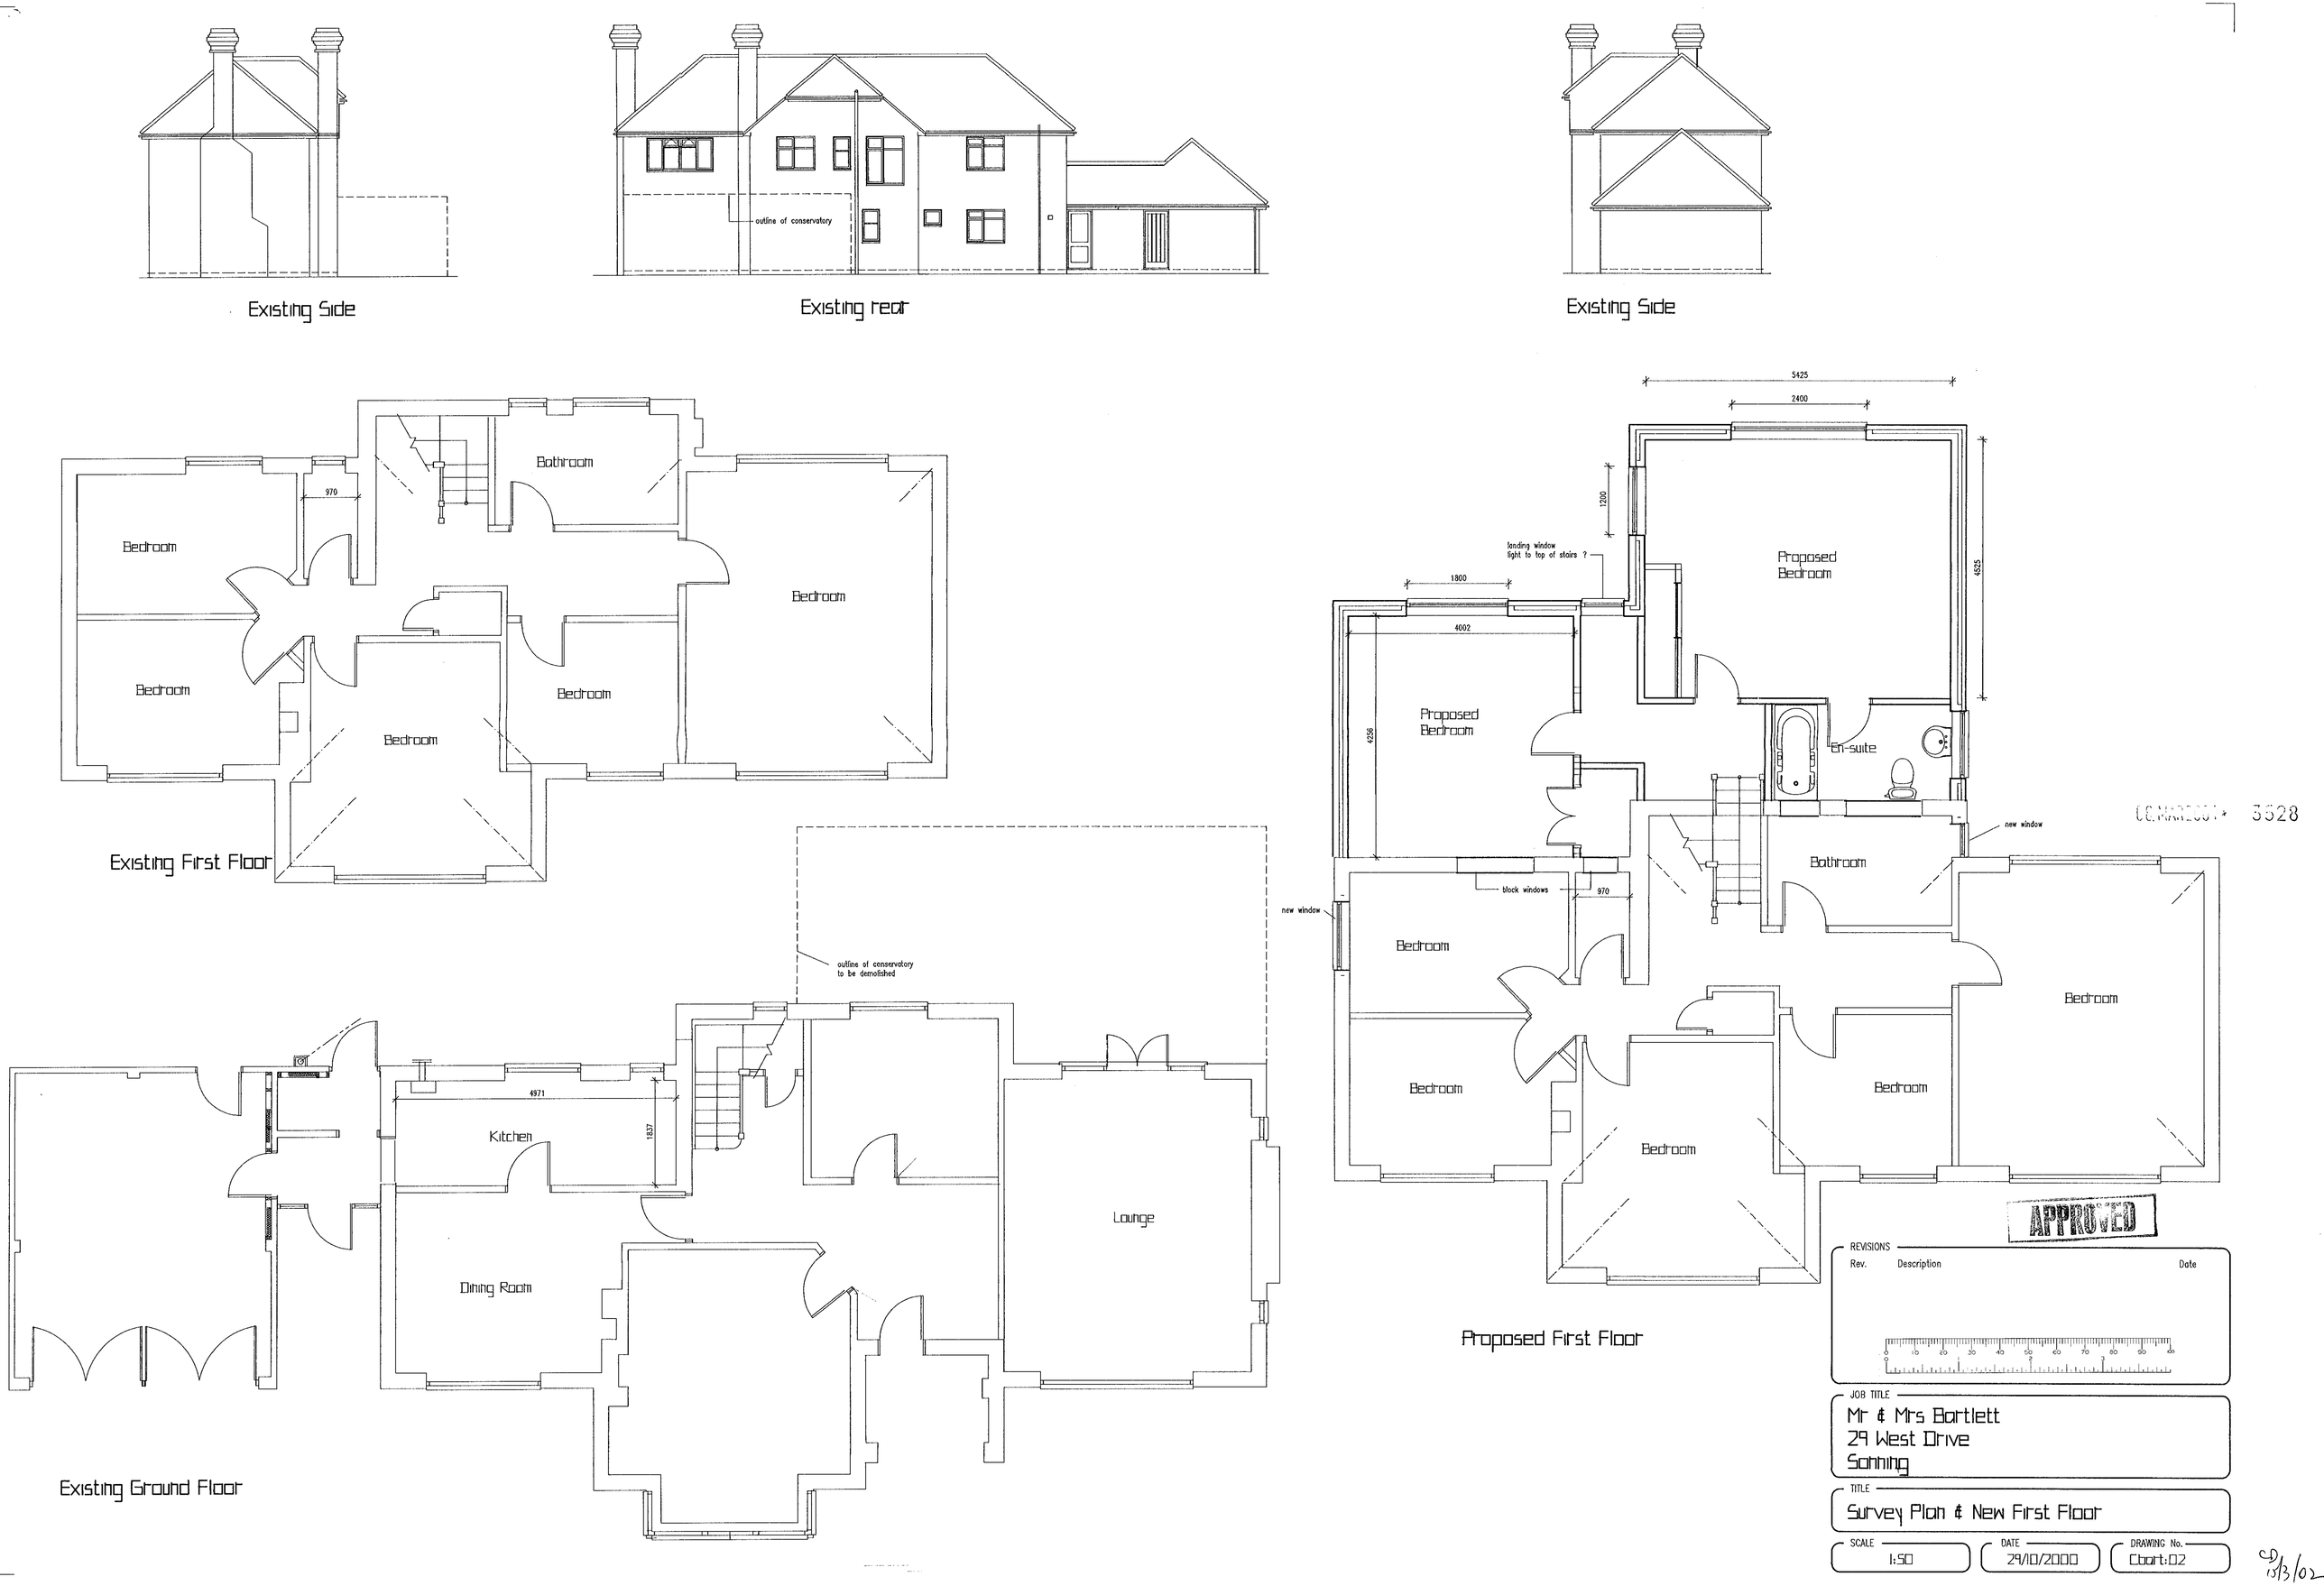

Existing Side
outline of conservatory
Existing rear
Existing Side
Bathroom
970
Bedroom
Bedroom
Bedroom
Bedroom
Bedroom
Existing First Floor
outline of conservatory to be demolished
4971
1837
Kitchen
Dining Room
Lounge
Existing Ground Floor
5425
2400
1200
landing window light to top of stairs ?
1800
4002
4525
4256
Proposed Bedroom
Proposed Bedroom
En-suite
new window
Bathroom
block windows
970
new window
Bedroom
Bedroom
Bedroom
Bedroom
Bedroom
Bedroom
Proposed First Floor
APPROVED
REVISIONS
Rev.
Description
Date
JOB TITLE
Mr & Mrs Bartlett
29 West Drive
Sonning
TITLE
Survey Plan & New First Floor
SCALE
1:50
DATE
29/10/2000
DRAWING No.
Cbart:02