


Temporary ground protection. See 6.3.3 of tree report.

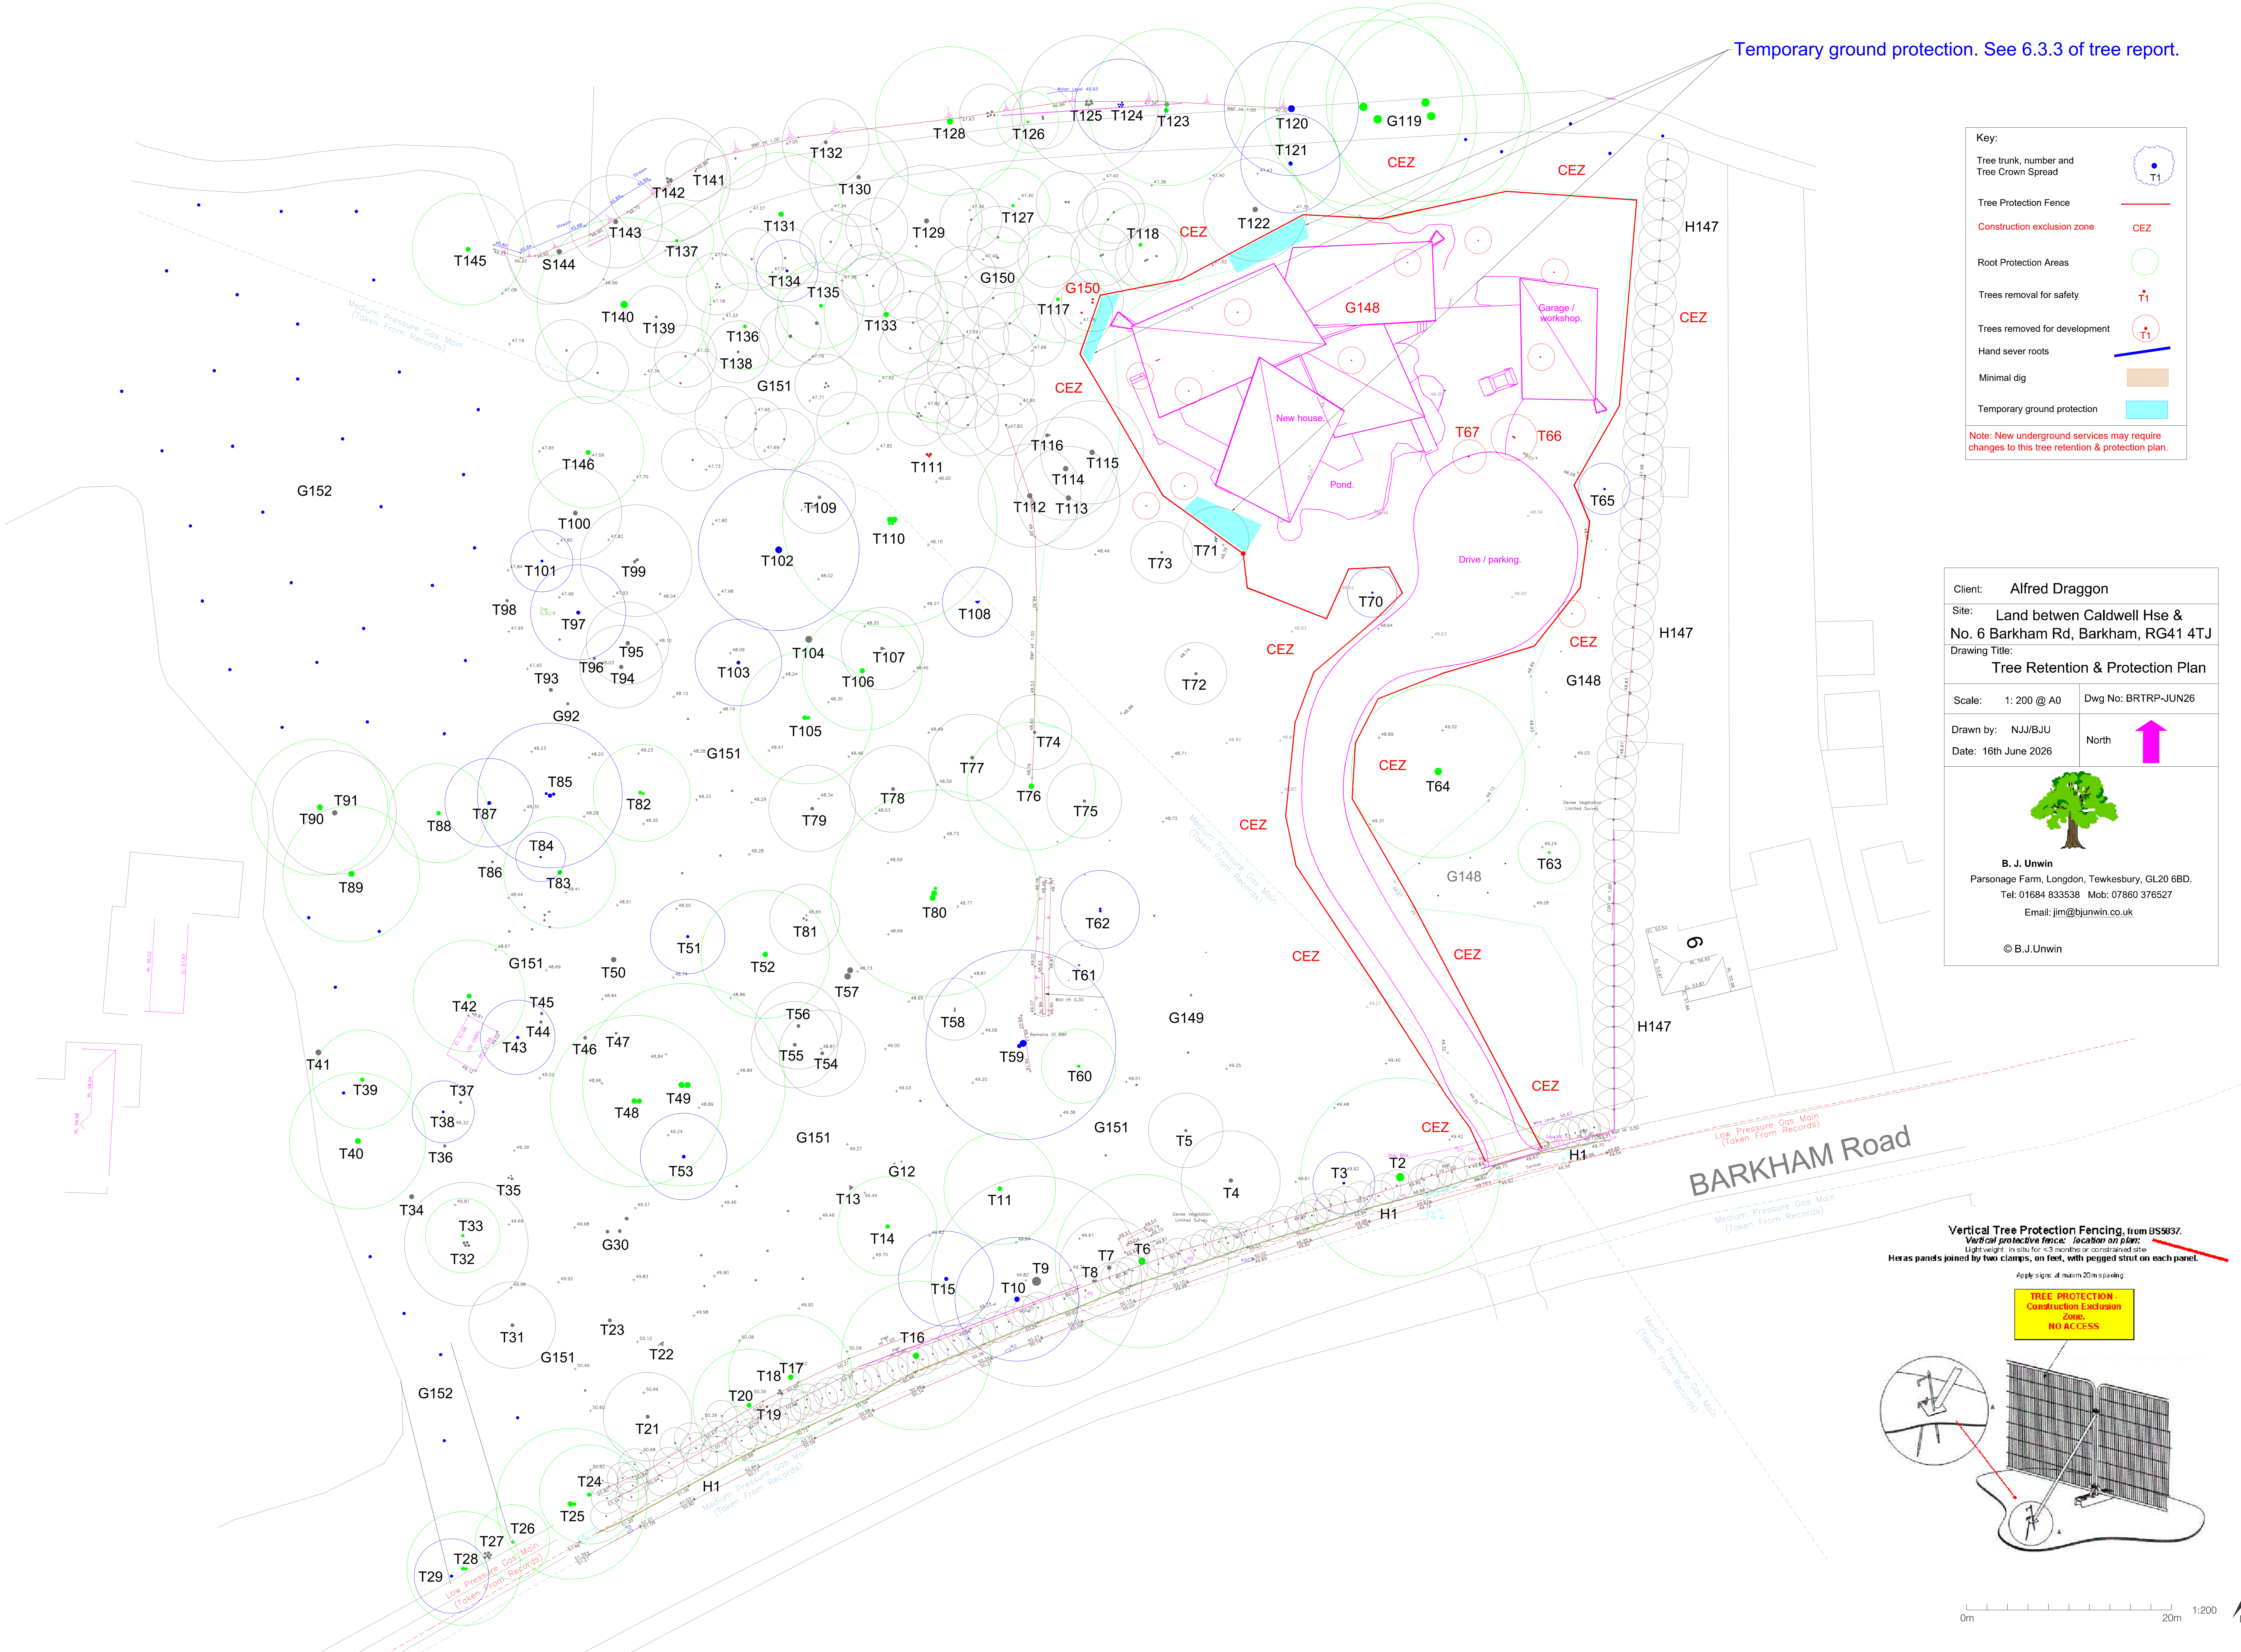

Key:

- Tree trunk, number and Tree Crown Spread
- Tree Protection Fence
- Construction exclusion zone
- Root Protection Areas
- Trees removal for safety
- Trees removed for development
- Hand sever roots
- Minimal dig
- Temporary ground protection

Note: New underground services may require changes to this tree retention & protection plan.

Client:	Alfred Draggon	
Site:	Land between Caldwell Hse & No. 6 Barkham Rd, Barkham, RG41 4TJ	
Drawing Title:	Tree Retention & Protection Plan	
Scale:	1: 200 @ A0	Dwg No: BRTRP-JUN26
Drawn by:	NJJ/BJU	North
Date:	16th June 2026	
		
B. J. Unwin Parsonage Farm, Longdon, Tewkesbury, GL20 6BD. Tel: 01684 833538 Mob: 07860 376527 Email: jim@bjunwin.co.uk		
© B.J.Unwin		

Vertical Tree Protection Fencing, from BS5837.
Vertical protective fence: location on plan:
Lightweight, in situ for +3 months or constrained site.
Heras panels joined by two clamps, on each, with pegged strut on each panel.

Apple sign at max 20m spacing

TREE PROTECTION
Construction Exclusion Zone.
NO ACCESS