


3005- VISIBILITY SPLAYS

HOUSE OF THE WOODS

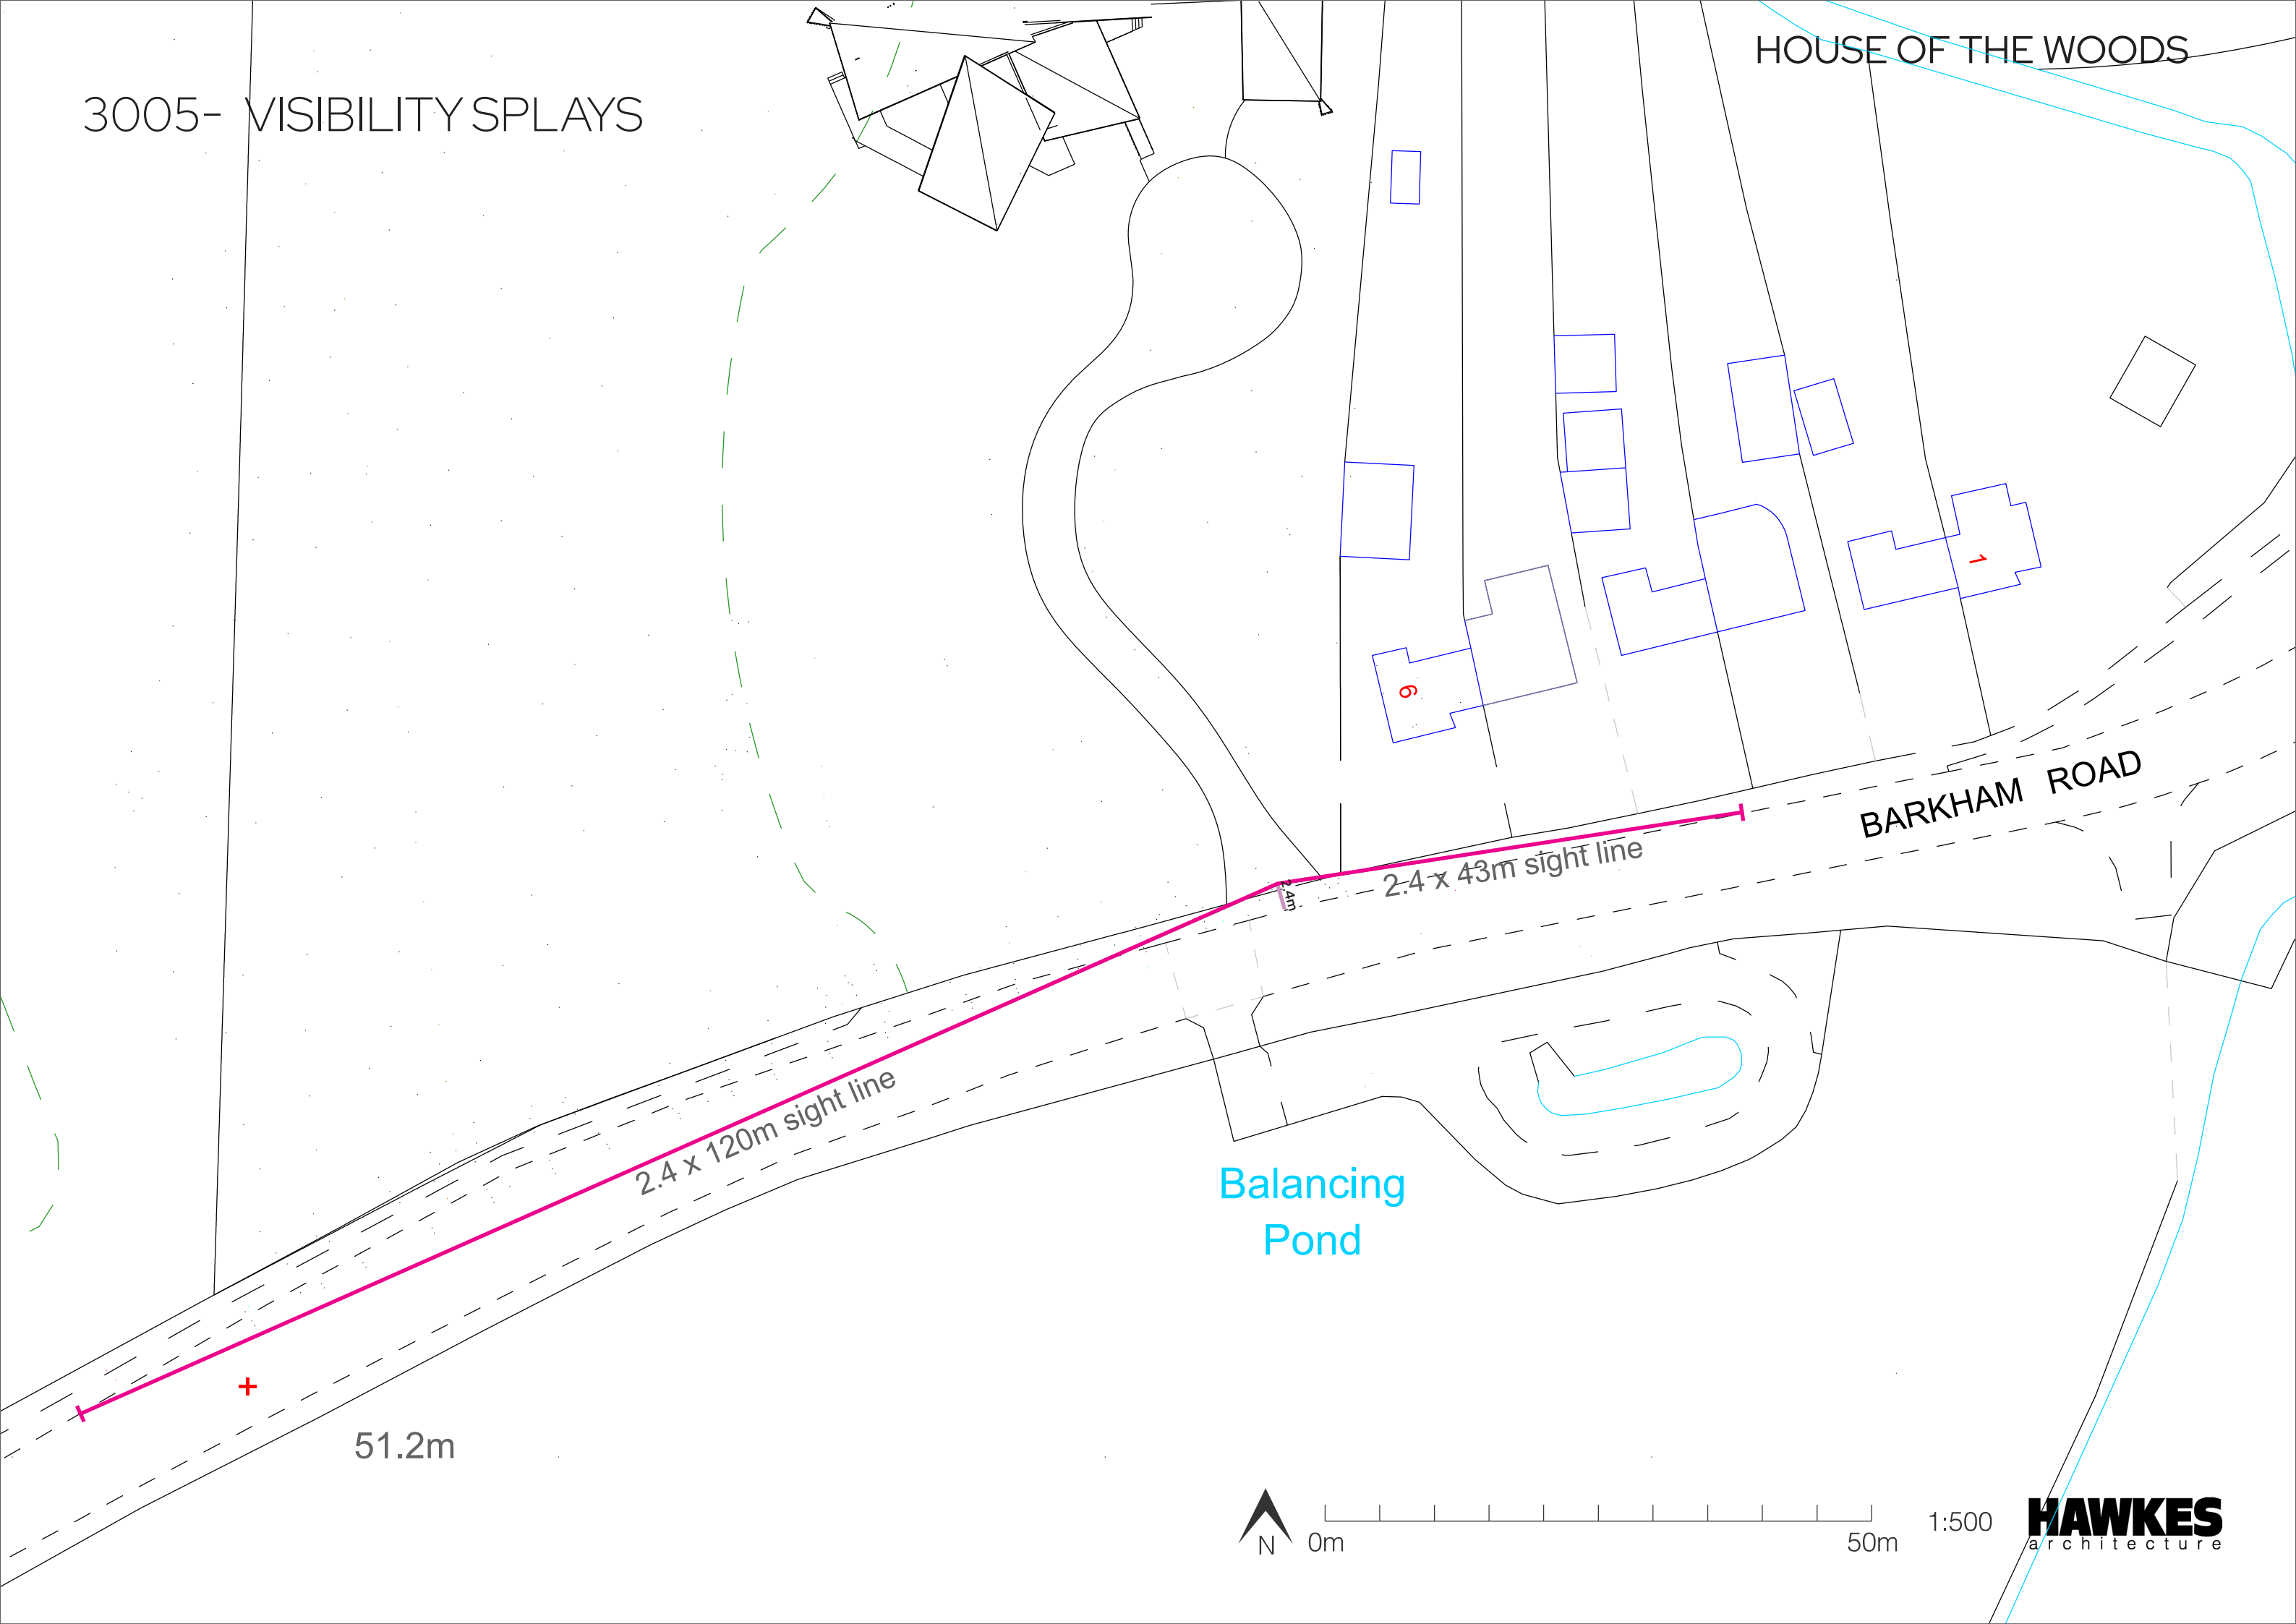

BARKHAM ROAD

Balancing Pond



1:500

HAWKES
architecture