



Rev:	Date:	Description:	By:	Chk:
P01	28.02.24	First Issue	KS	SPM
P02	01.05.24	Benches removed	KS	SPM
P03	14.05.24	Building repositioned to miss services	SPM	SB
P04	11.06.24	Buried Services underlay included	KS	RH
C01	16.08.24	Red Line Boundary amended	KS	RH
C02	24.09.24	Canopy revised, AC units repositioned, Planter omitted	KS	DB



- Proposed Building
- Soft Landscape
- Proposed Hardstanding
- Existing Buildings
- Blue Line Boudnary (Overall Site)
- Red Line Boudnary (Application Site)

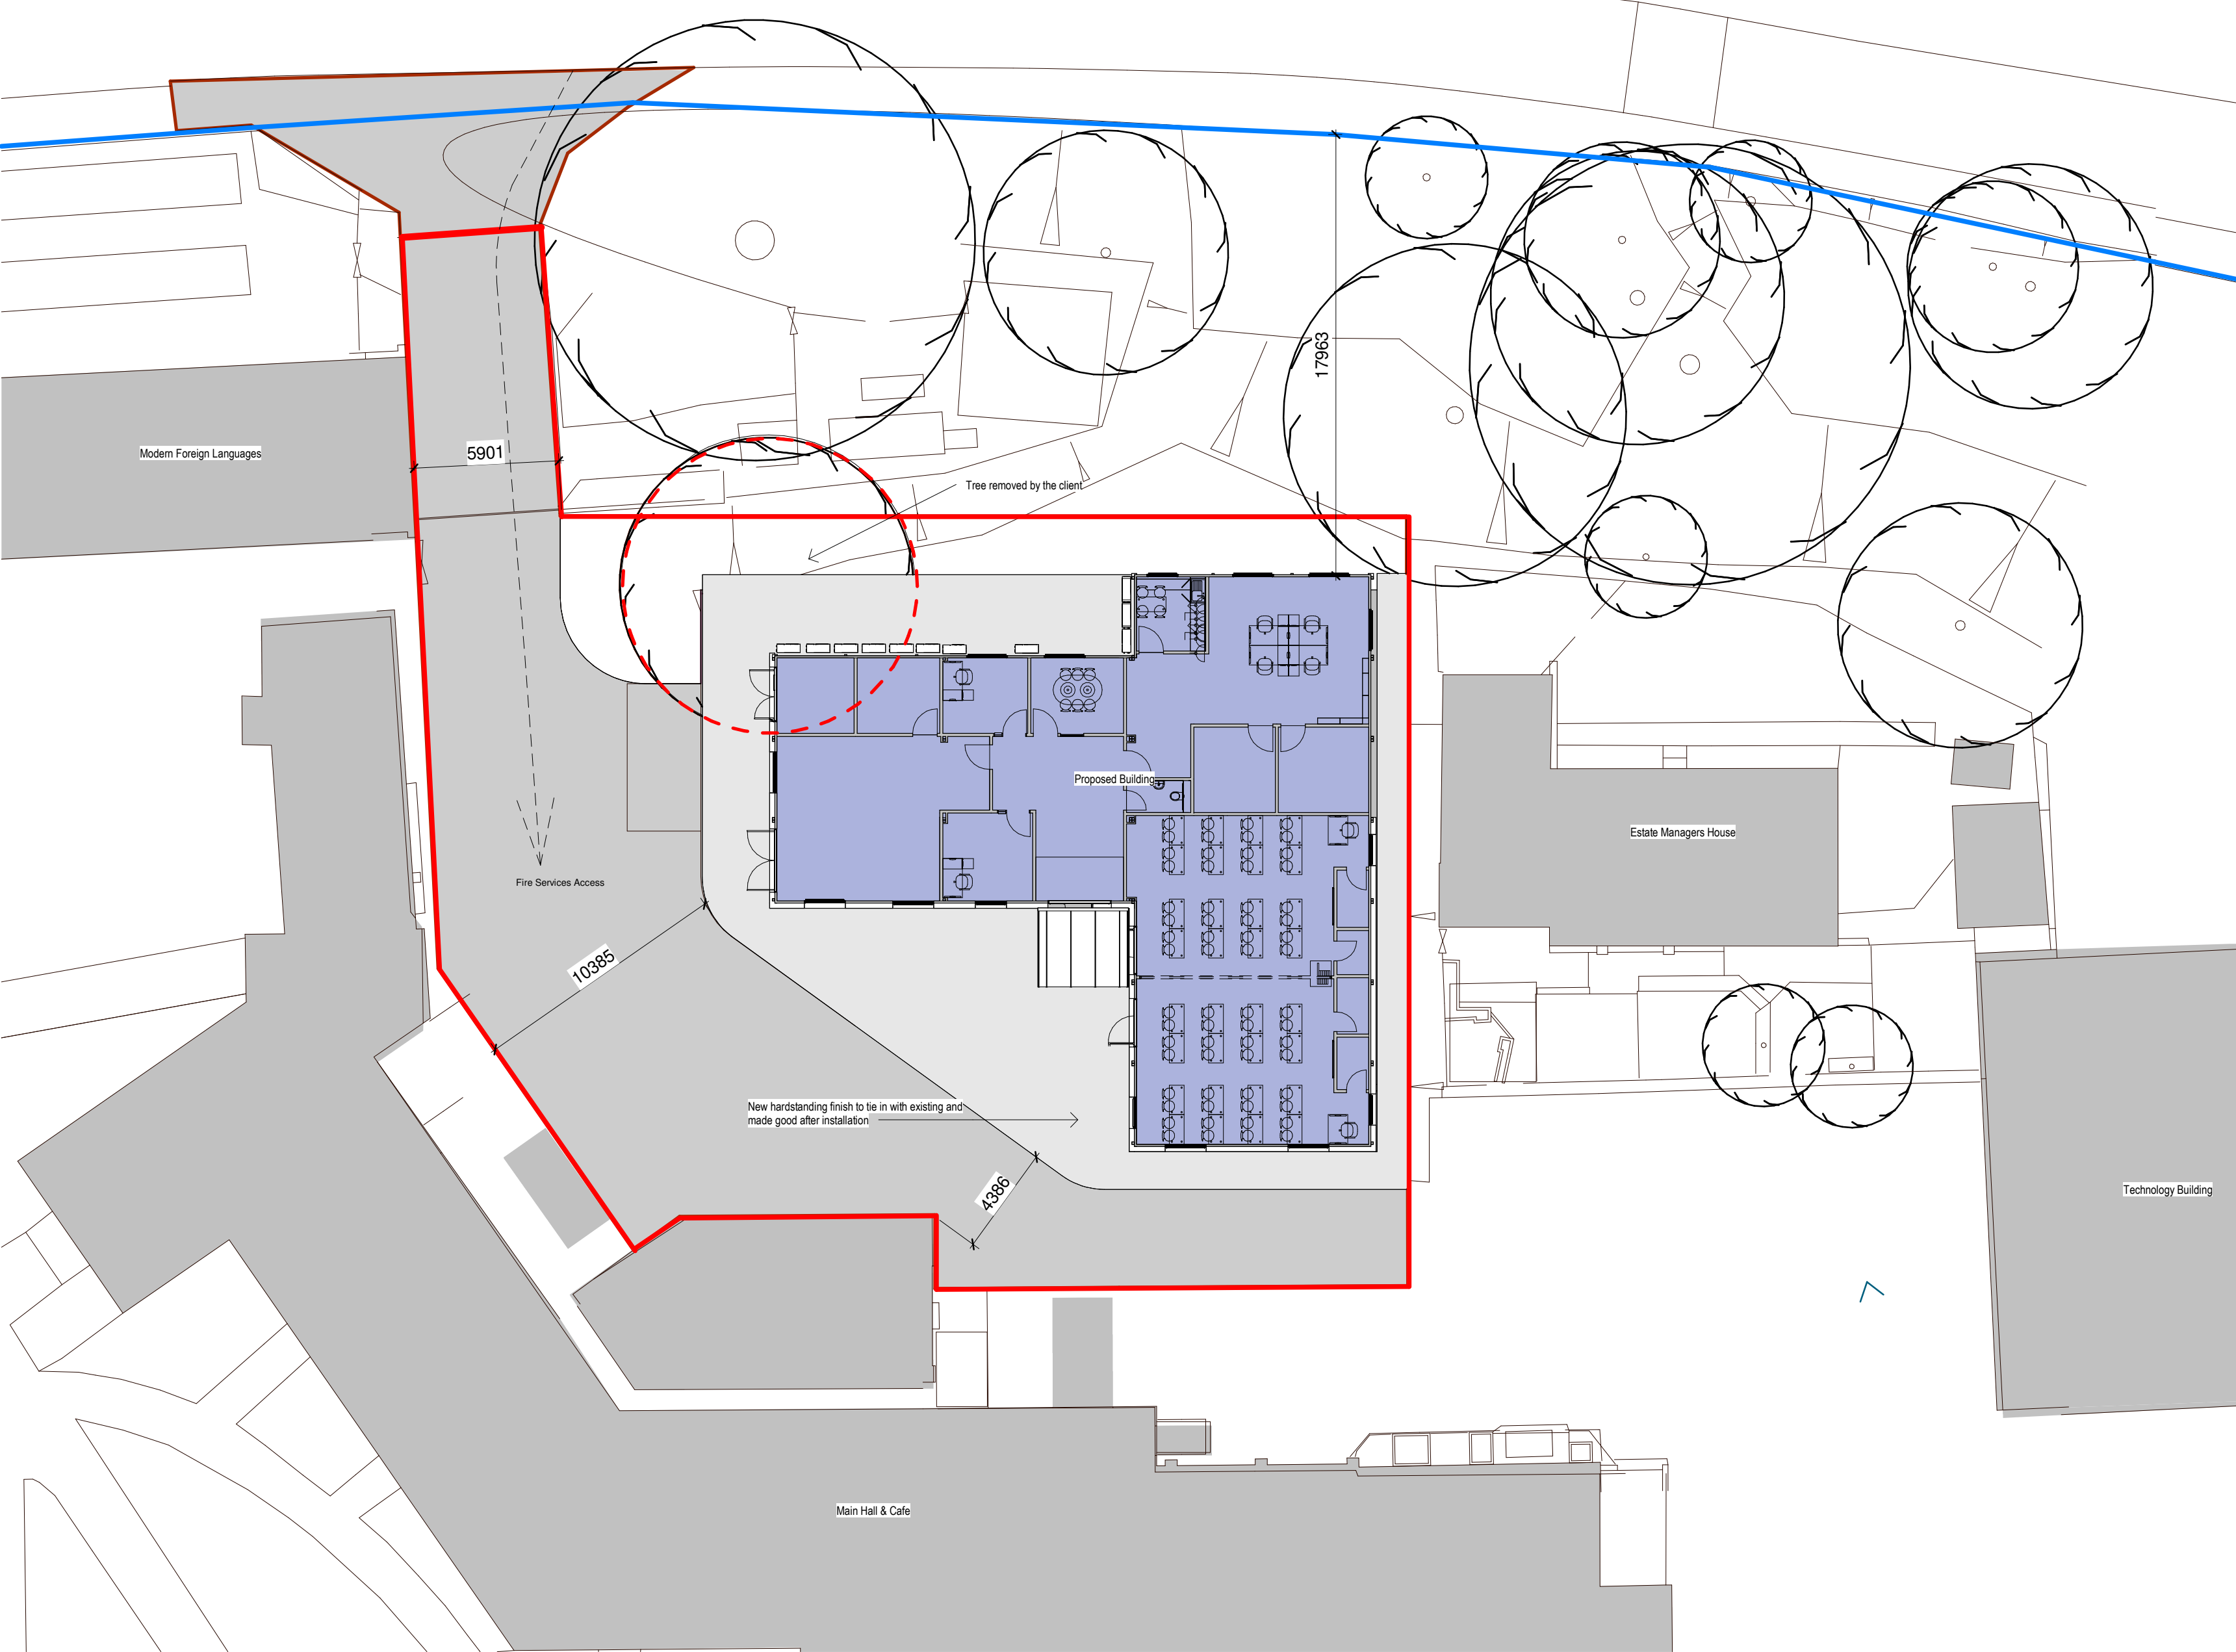

Site Block Plan
1 : 200

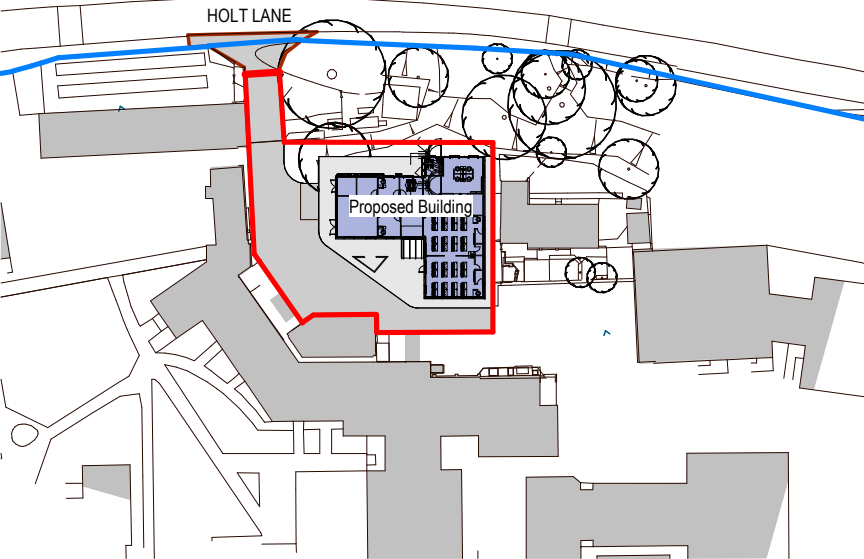

Site Location Plan
1 : 1250

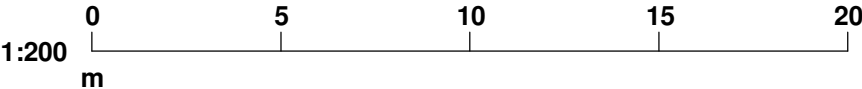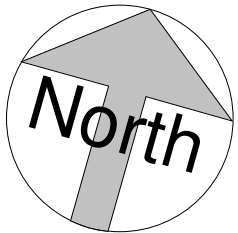

Portakabin®

Portakabin Limited New Lane Huntingdon
York YO32 9PT United Kingdom
+44 (0)1904 611655
portakabin.co.uk

Status:	C1	Purpose Of Issue:	Cosntruction
Client:	Mac Consulting		
Project:	ICT Offices and Classroom		
Title:	Site Block Plan		
Scale @ A2:	Date:	Drawn By:	Checked By:
As indicated	28.02.24	KS	SPM
Project Number:	OPP1335232		
Originator	Zone:	Level	Type
PTK	A1	00	D
	Discipline:	Number:	Rev:
	A	1801	C02