



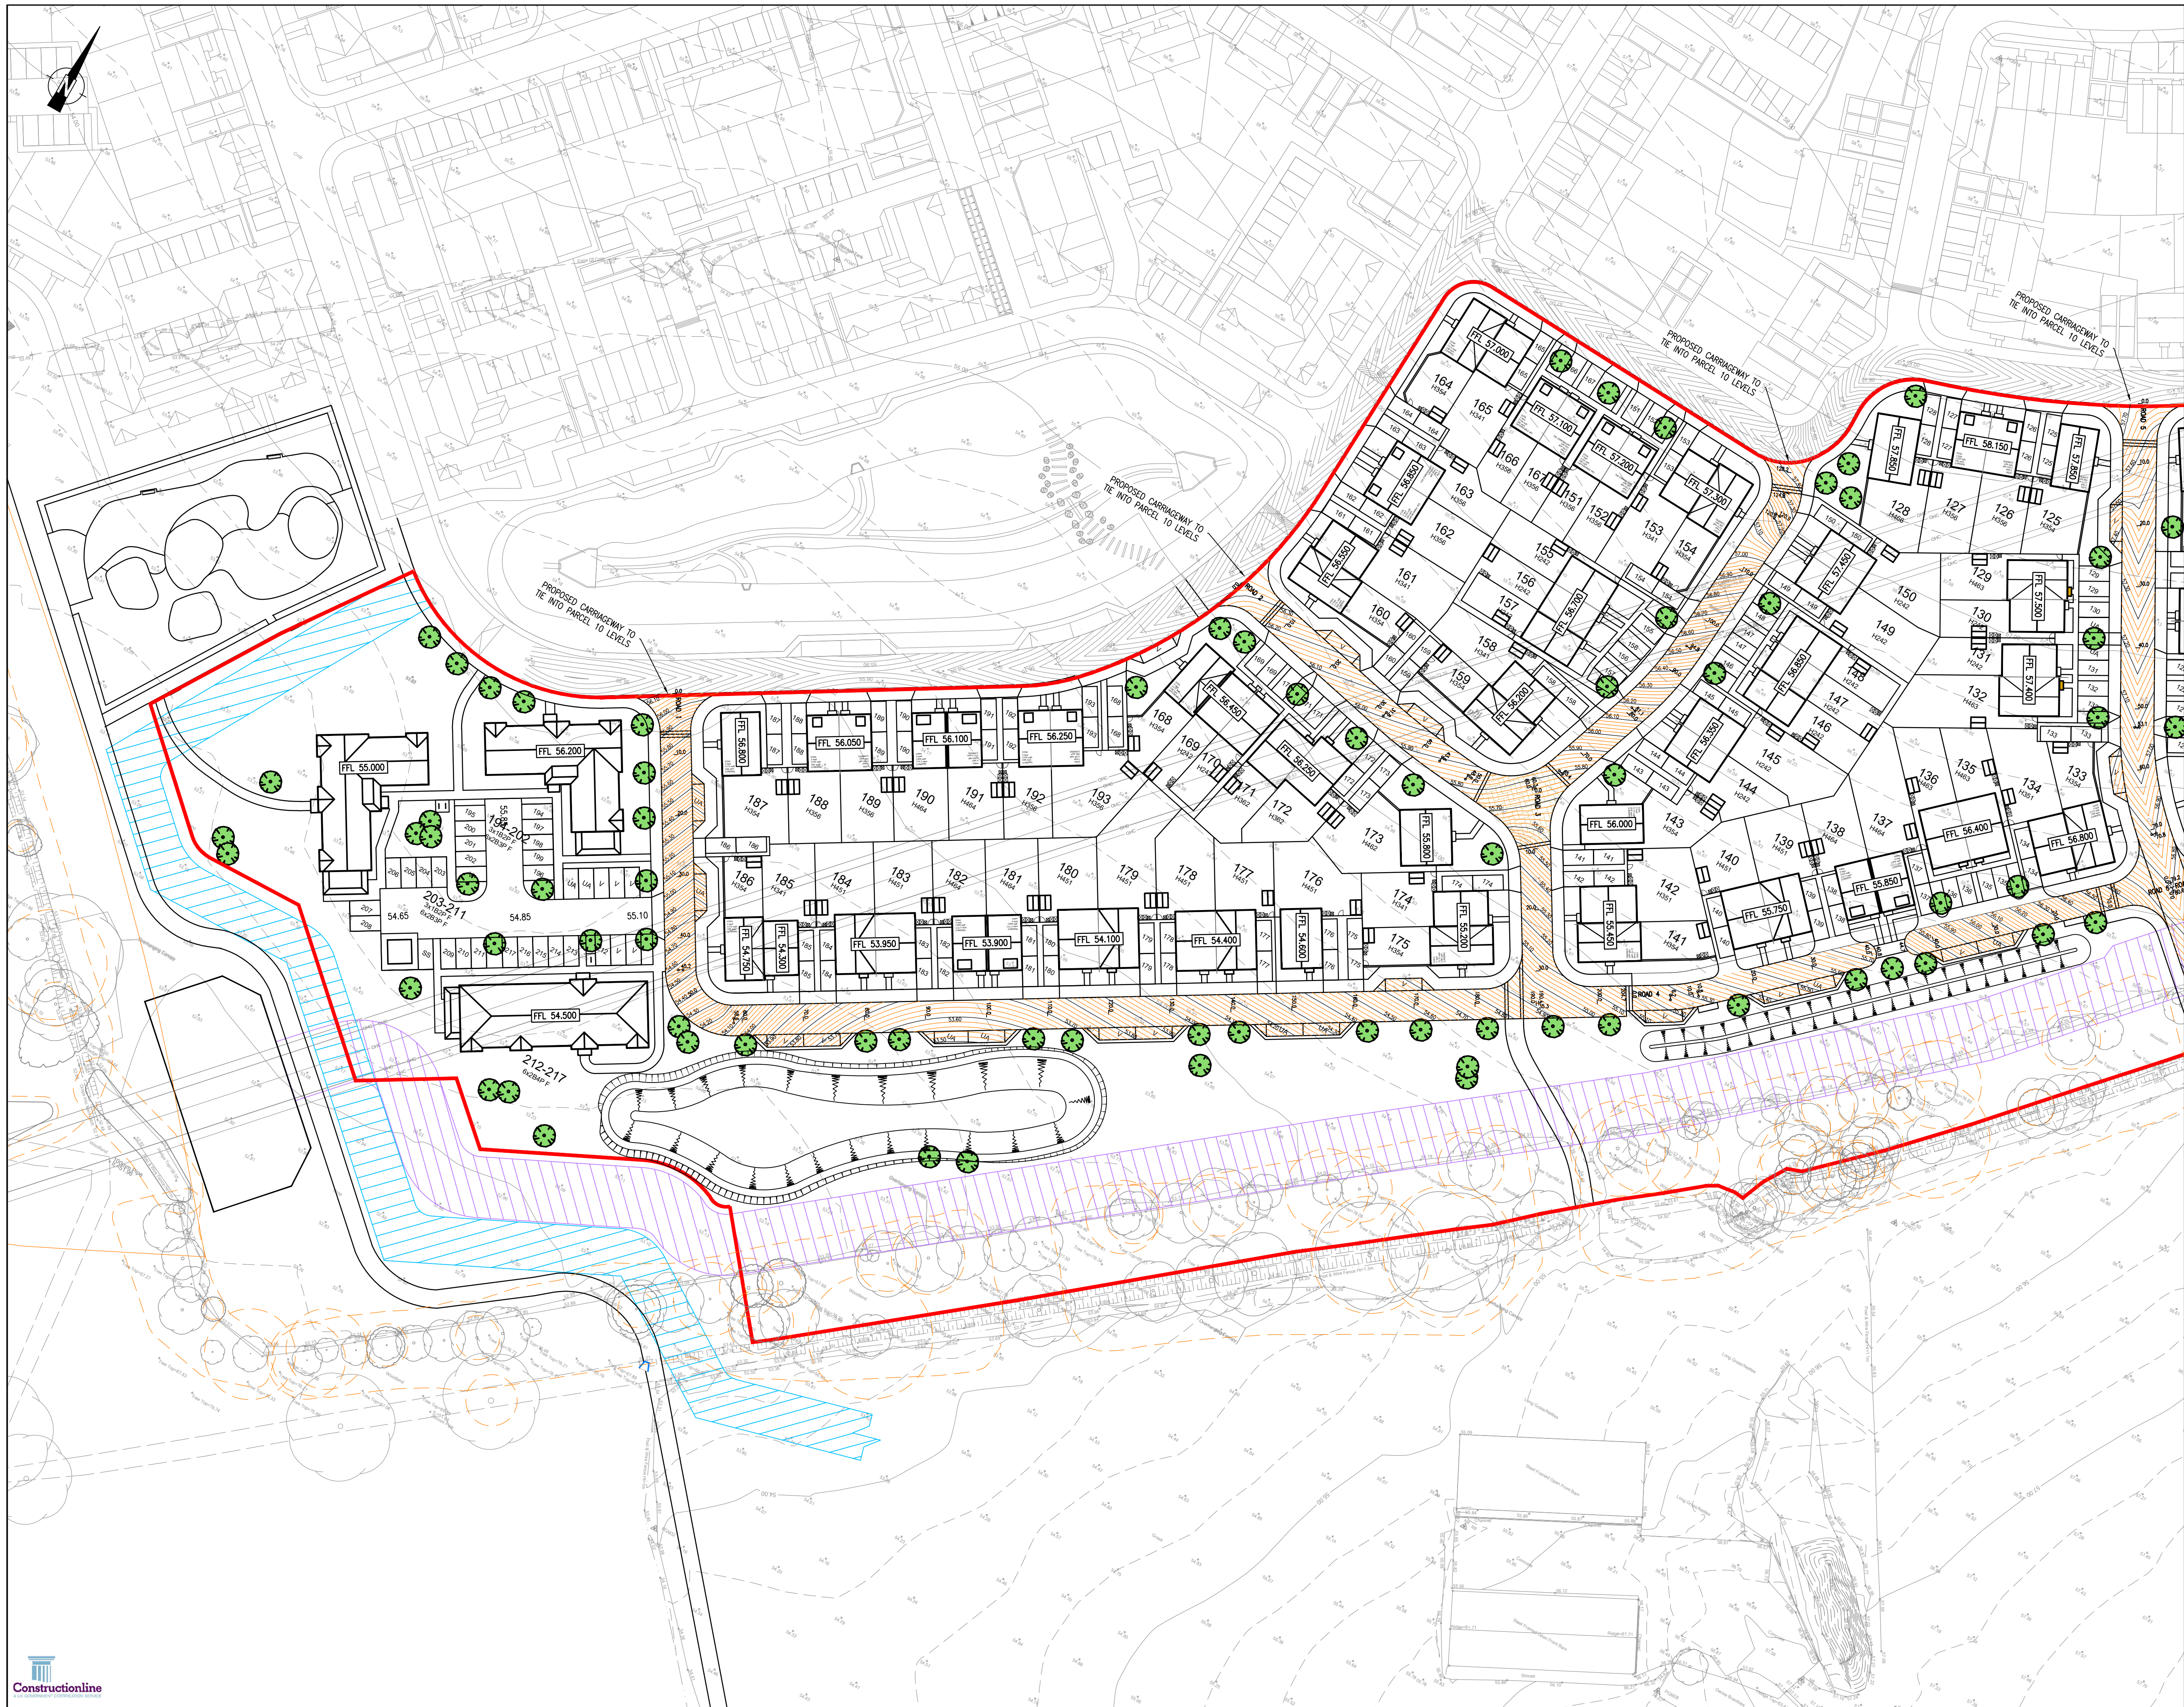

- NOTES:
1. DO NOT SCALE FROM THIS DRAWING.
 2. ALL DIMENSIONS ARE IN METRES, UNLESS STATED OTHERWISE.
 3. THIS DRAWING IS TO BE READ IN CONJUNCTION WITH ALL RELEVANT SCHEME DRAWINGS AND SPECIFICATIONS.

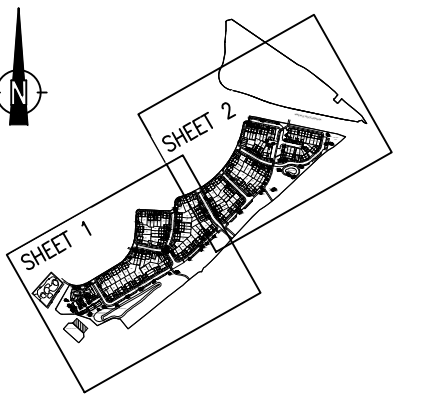

SHEET KEY


- KEY
- PARCEL BOUNDARY
 - CENTRELINE
 - PRIMARY CONTOUR
 - SECONDARY CONTOUR
 - PROPOSED FINISHED FLOOR LEVEL
 - UNDERGROUND DIVERSION EASEMENT OF EXISTING OVERHEAD ELECTRIC CABLE
 - EXISTING OIL MAIN EASEMENT
 - TREE ROOT PROTECTION AREA

PRELIMINARY ISSUE

SO	P03	UPDATED TO SUIT LATEST SITE LAYOUT	HF	TA	10.04.25
SO	P02	UPDATED TO SUIT LATEST SITE LAYOUT	HF	TA	28.03.25
ST	Rev	Description	Dwn	Chk	Date

REVISIONS				
Preliminary Issue	Submitted for S104			
Planning Issue	Issued for Tender			
Submitted for S38	Issued for Construction			
Submitted for S278	As Built			

DRAWING STATUS

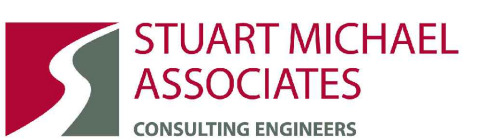

Stuart Michael Associates Ltd
Coombe House, Coombe Square, Thatcham, Berkshire RG19 4JF
T: 01635 867 711 E: mail@stuartmichael.co.uk
F: 01635 861 715 W: www.stuartmichael.co.uk



FINCHWOOD PARCELS 11, 12 & 13

PARCEL 11 AND 12
PROPOSED LEVELS
SHEET 1 OF 2

DATE	3 MARCH 2025	DRAWN	TA	CHECKED	KJM	SCALE	1:500	SHEET	01
DRAWING NO.	7292.009	REV	P03	SO					

This drawing is the copyright of Stuart Michael Associates Limited. It may not be reproduced or amended without the written approval of Stuart Michael Associates