



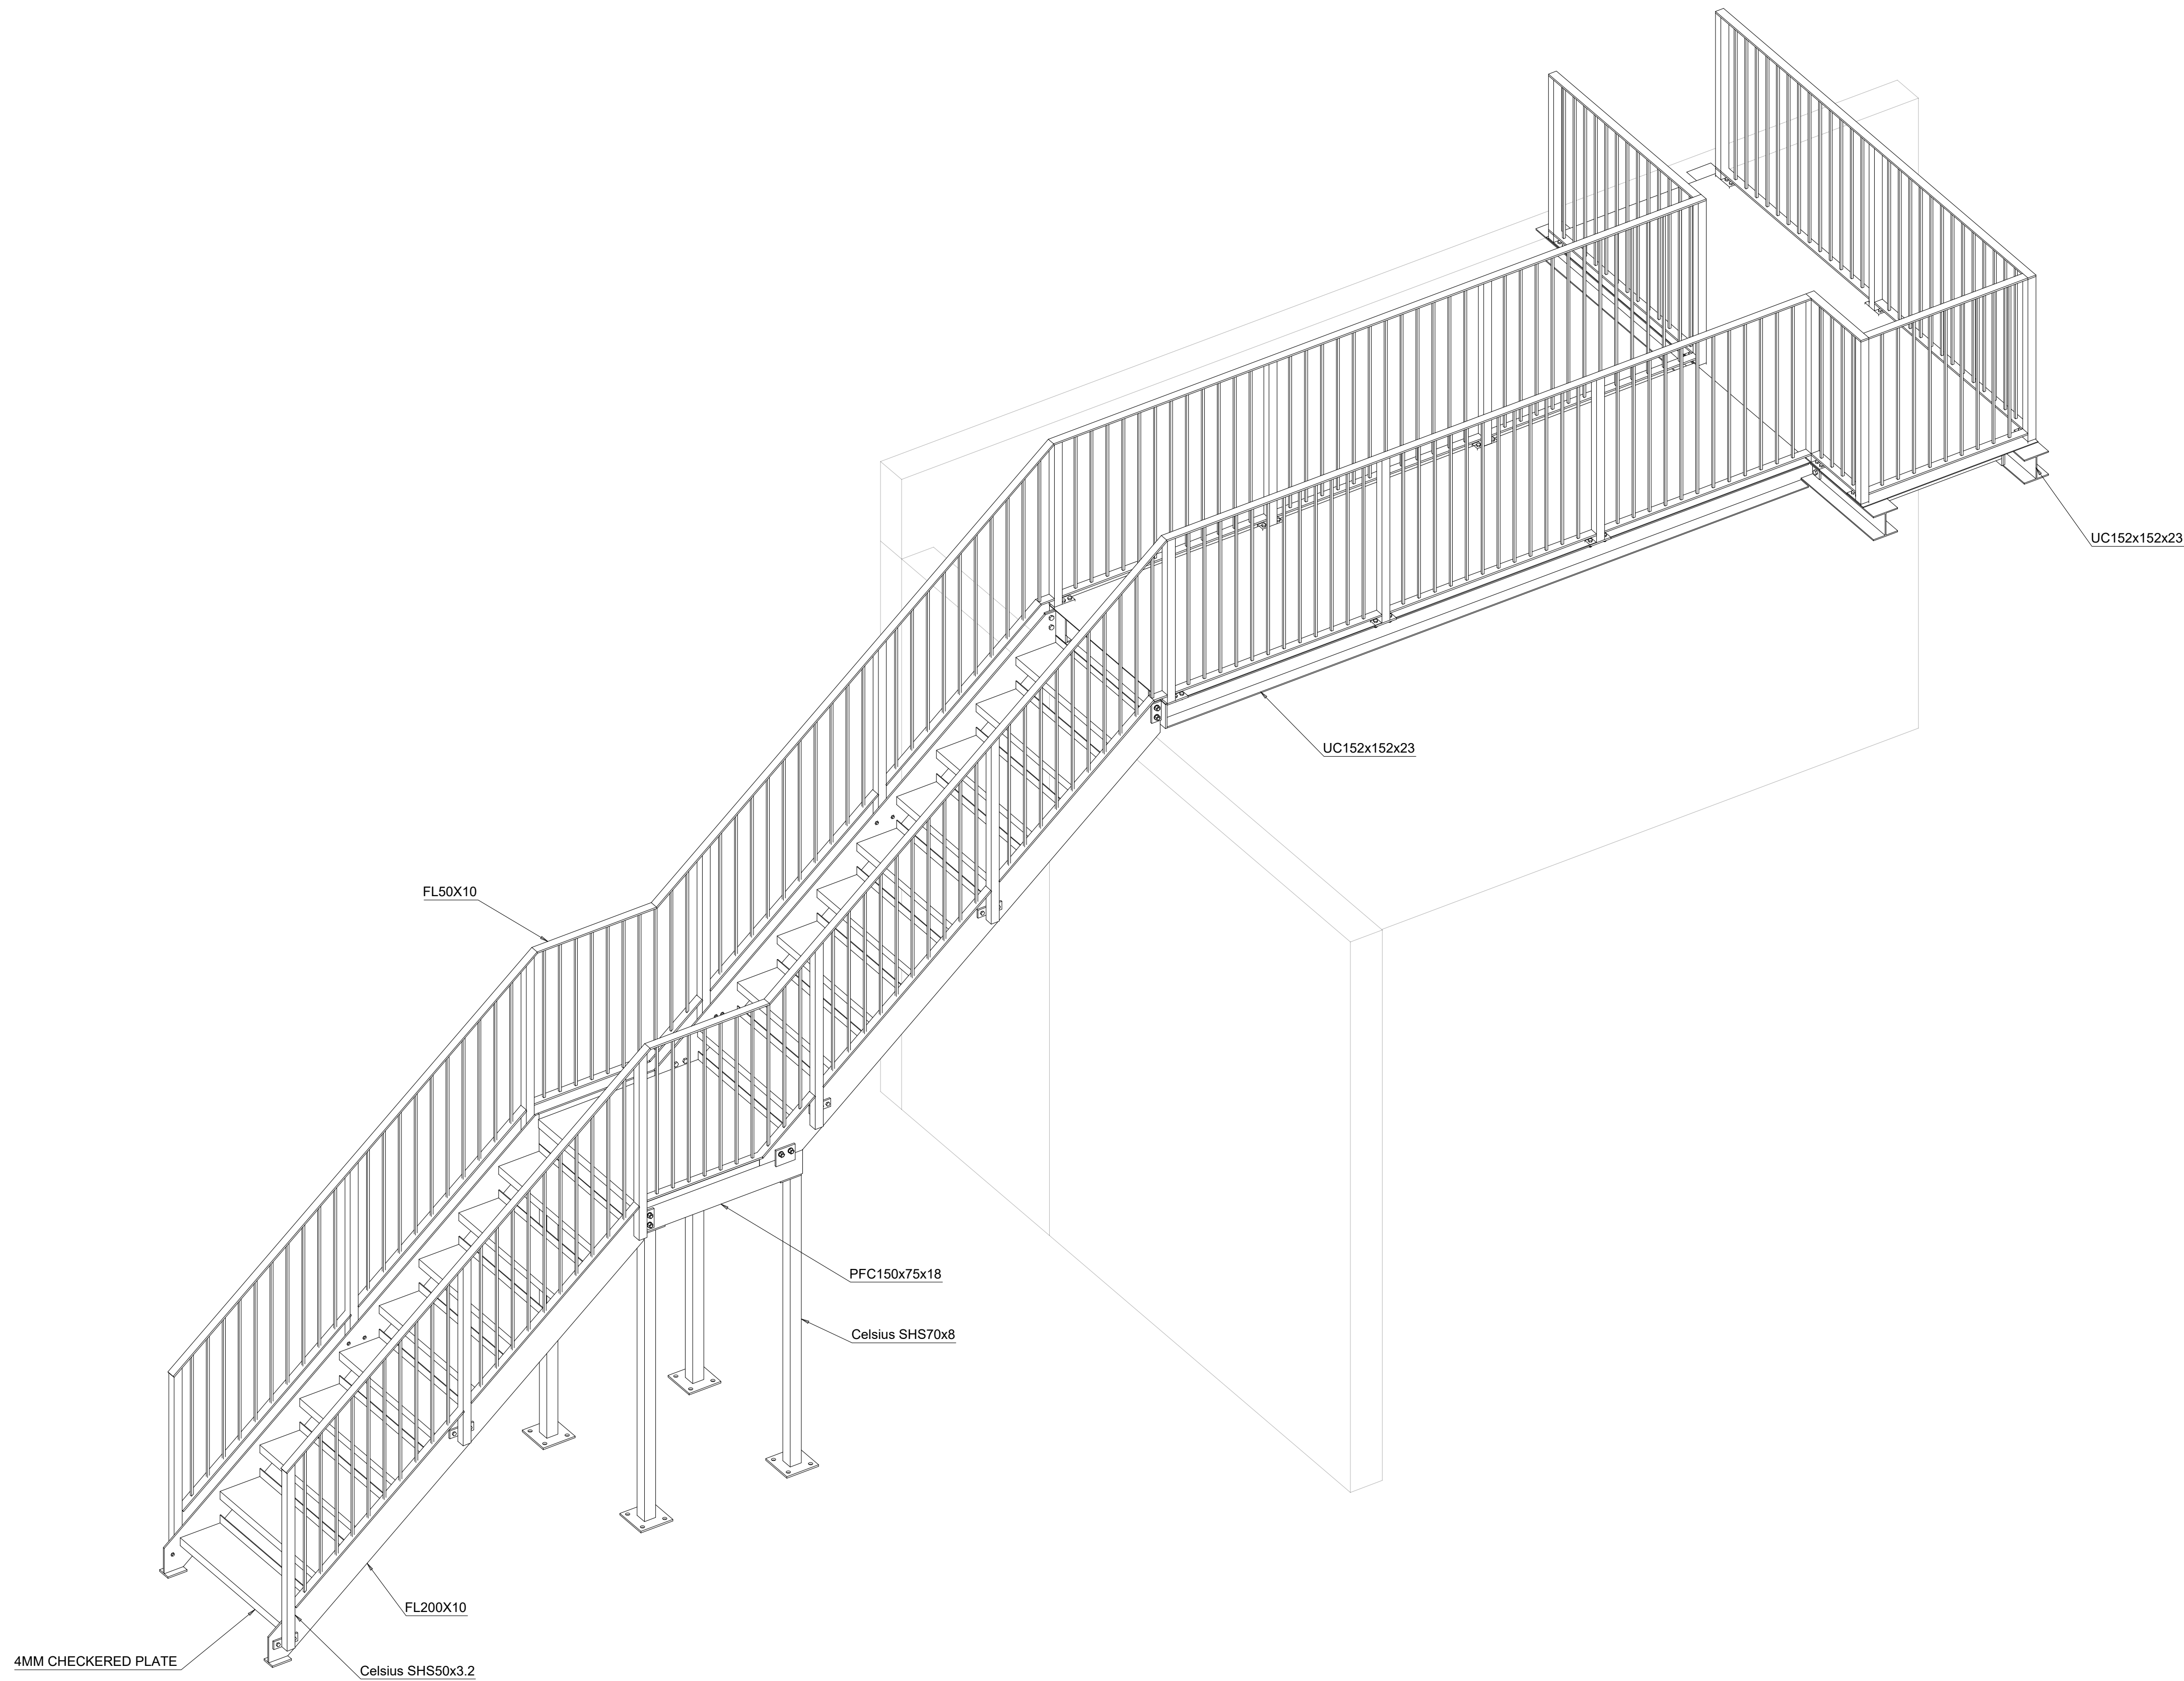


View



CLIENT			
HARAN			
PROJECT			
HARAN			
DRAWING TITLE			
DRAWN BY	CHECKED BY	DATE	SCALE
		01-07-2026	As Noted
PROJECT No.	DRAWING No.	REV	
	[G] - 1000	Rev0	

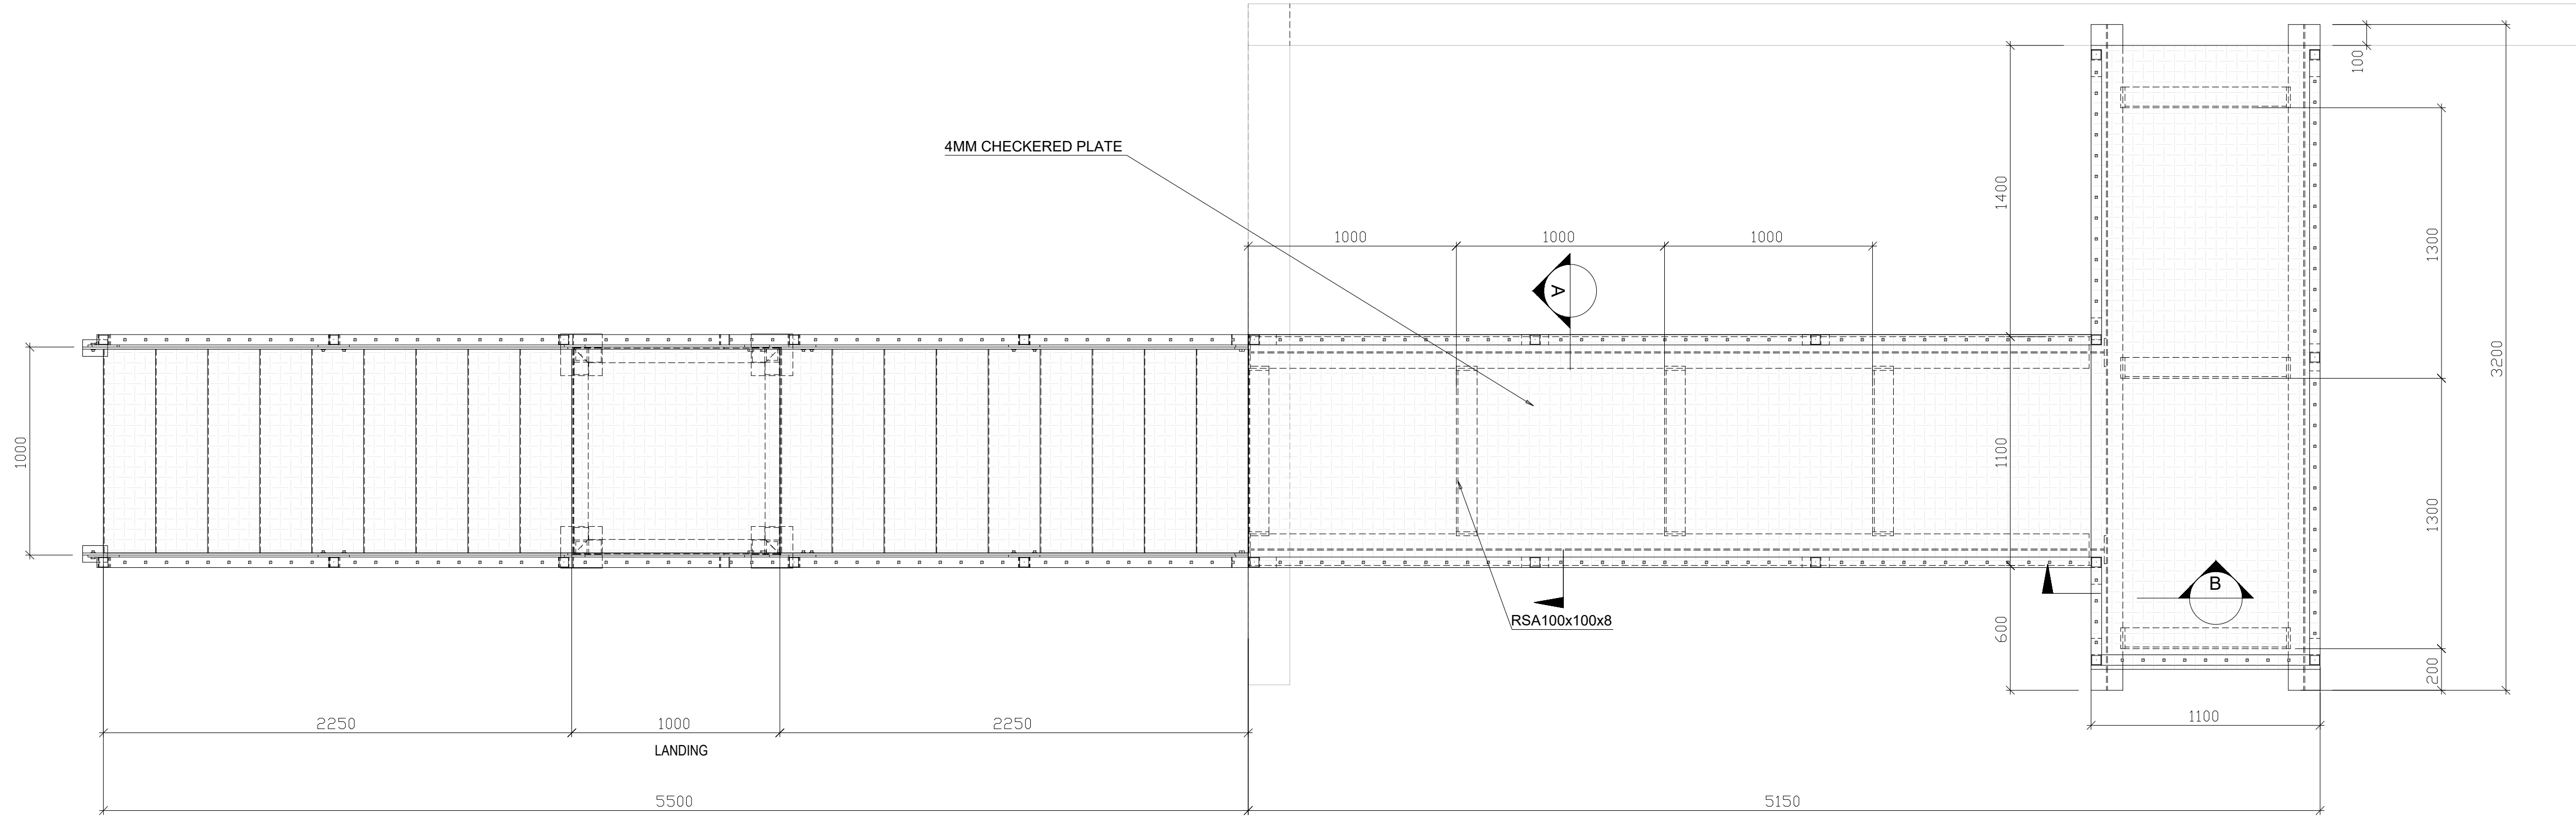


PLAN

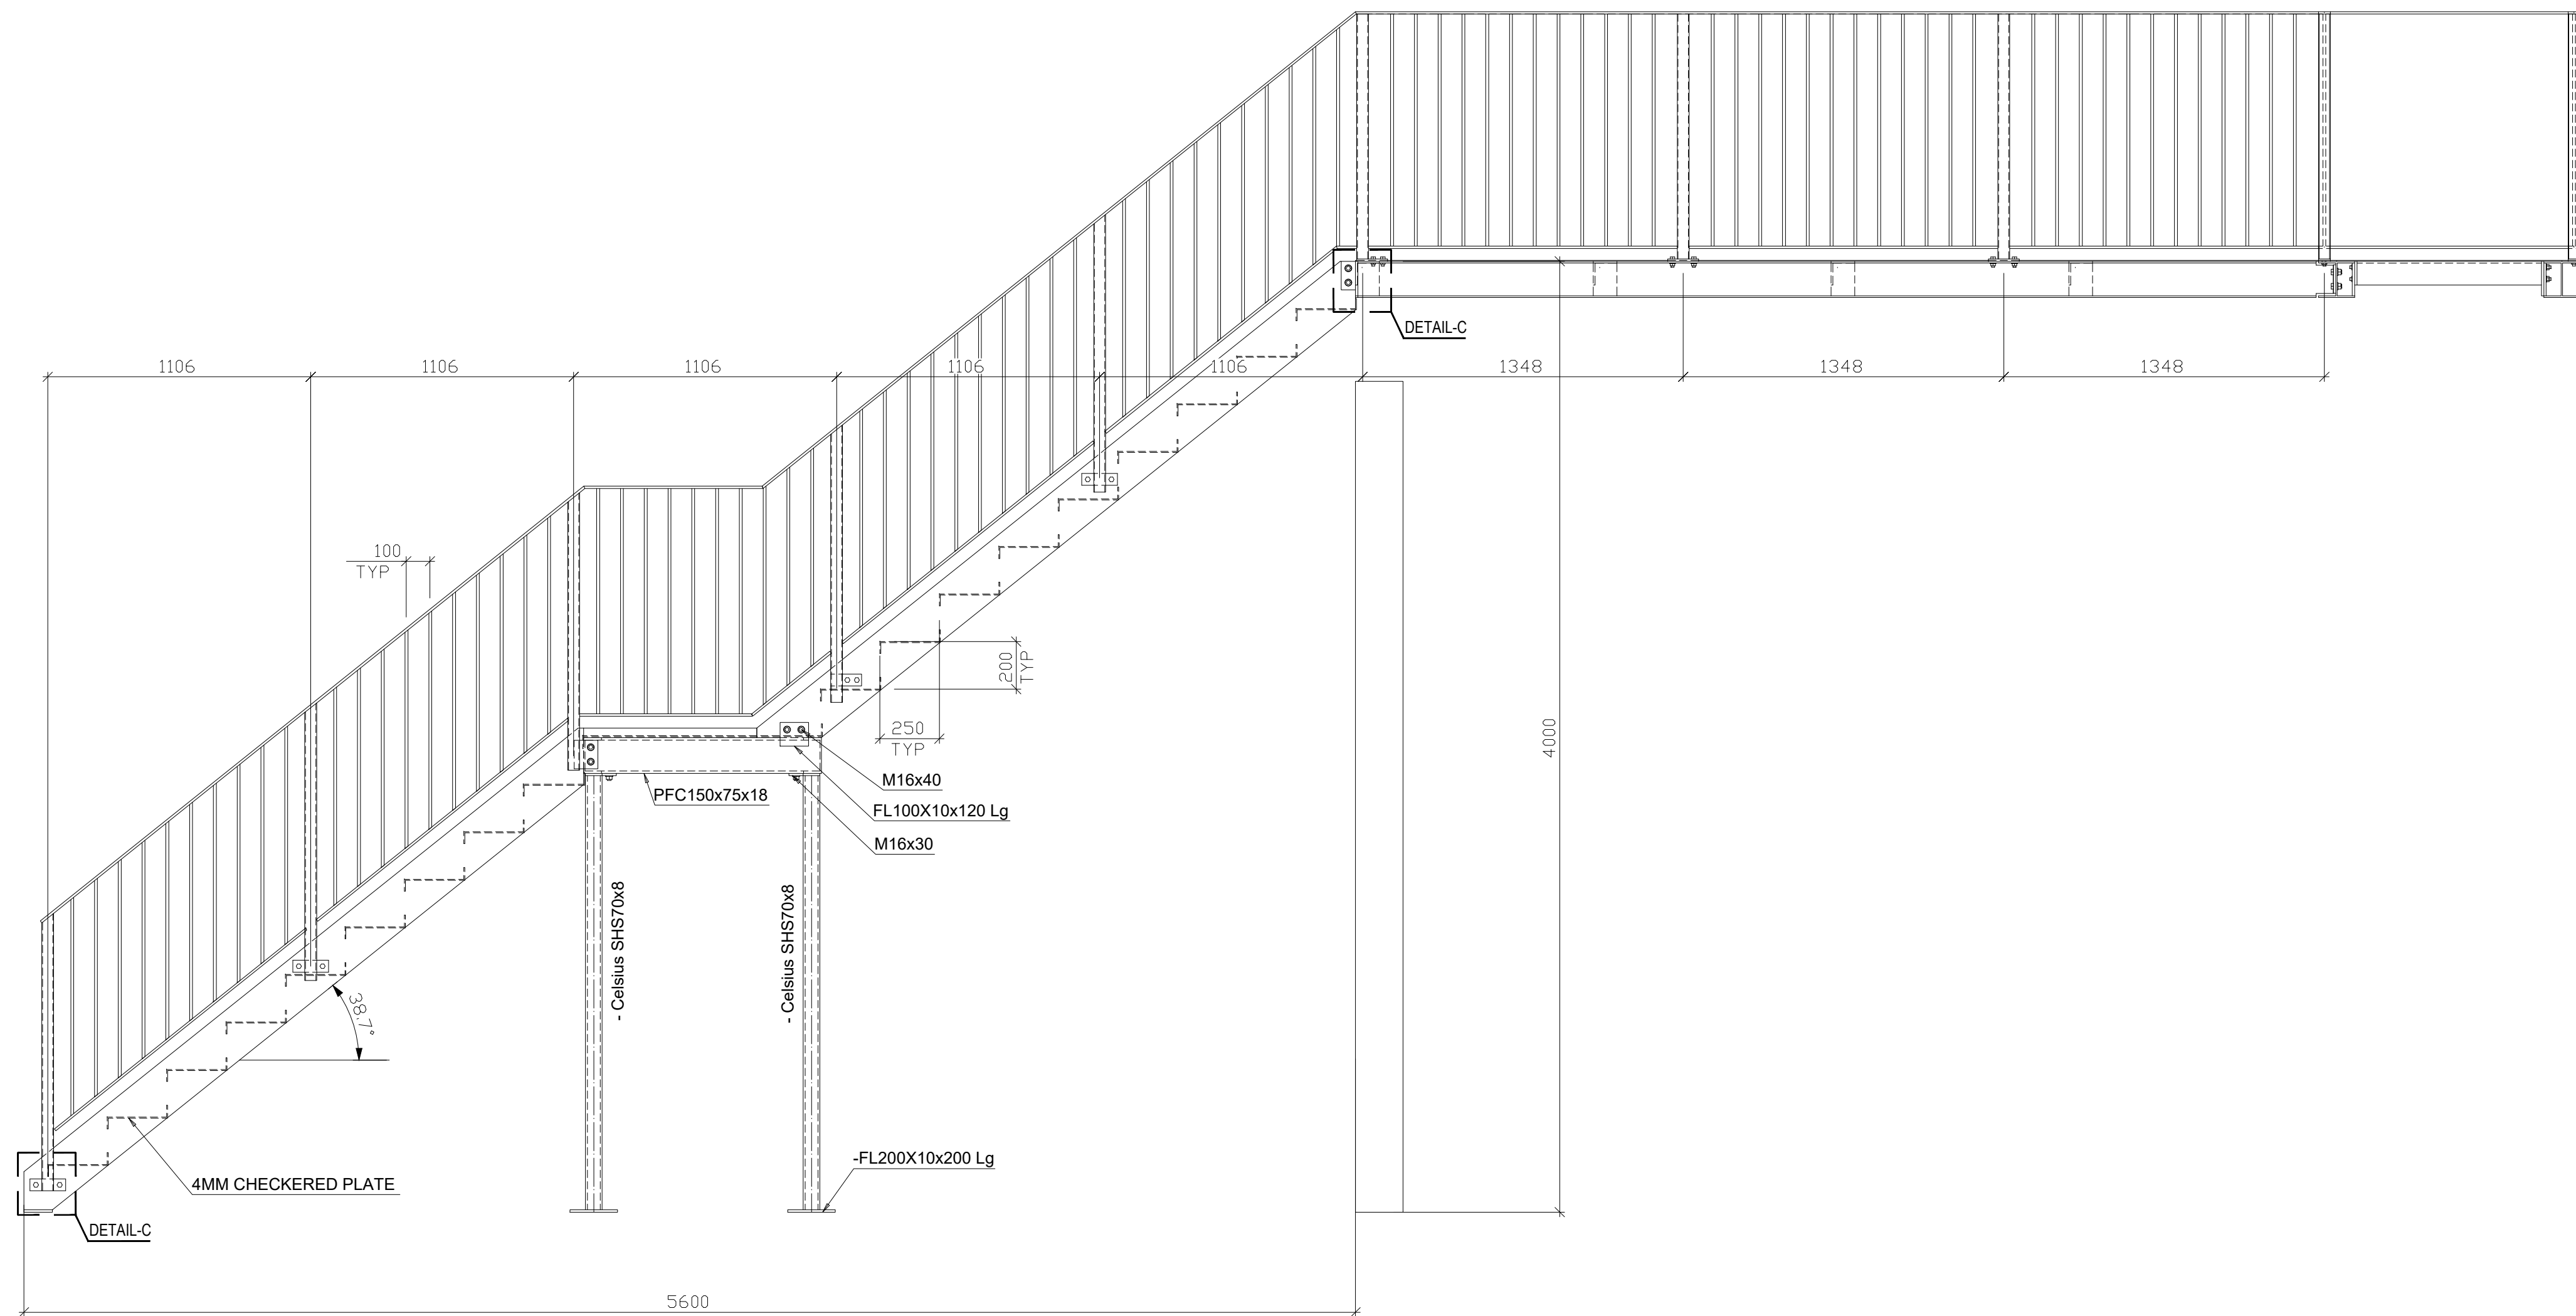


ELEVATION-1




CLIENT HARAN			
PROJECT HARAN			
DRAWING TITLE			
DRAWN BY	CHECKED BY	DATE 01-07-2026	SCALE As Noted
PROJECT No.	DRAWING No. [G] - 1001		REV Rev0

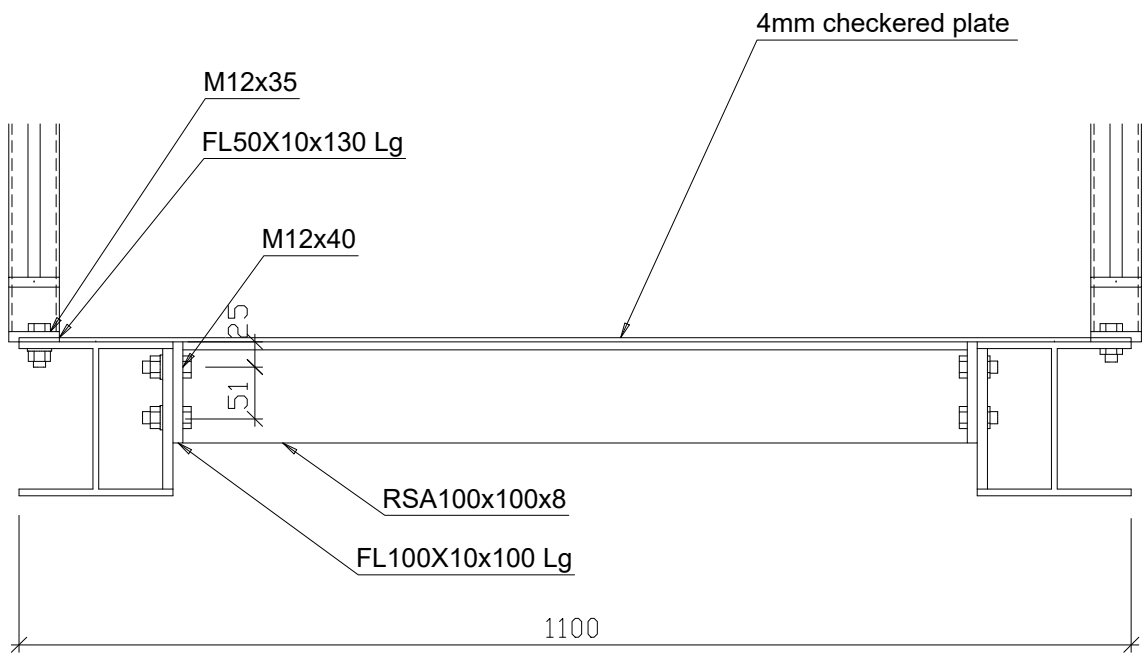


SECTION-A

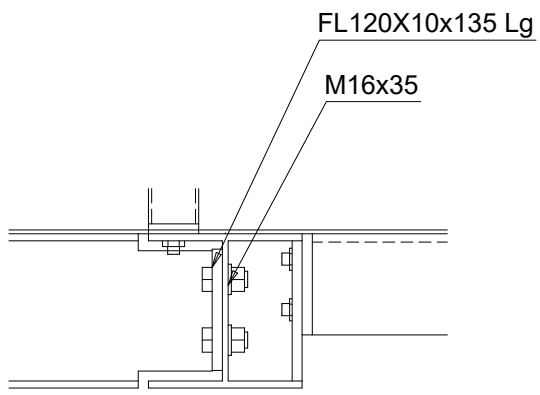

SECTION-B

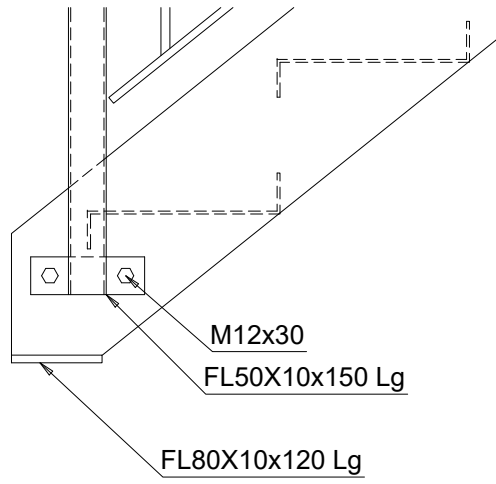

DETAIL-C

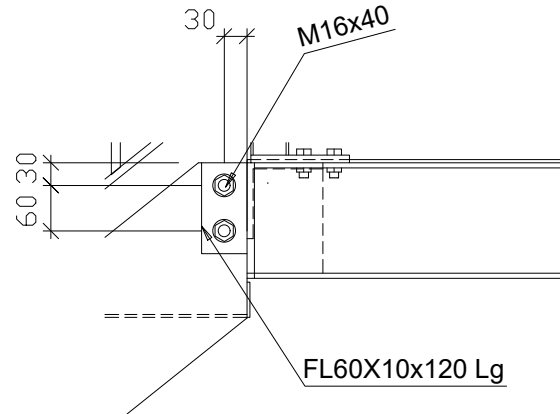

DETAIL-D



CLIENT
HARAN

PROJECT
HARAN

DRAWING TITLE

DRAWN BY	CHECKED BY	DATE	SCALE
		01-07-2026	As Noted

PROJECT No.	DRAWING No.	REV
	[G] - 1002	Rev0