



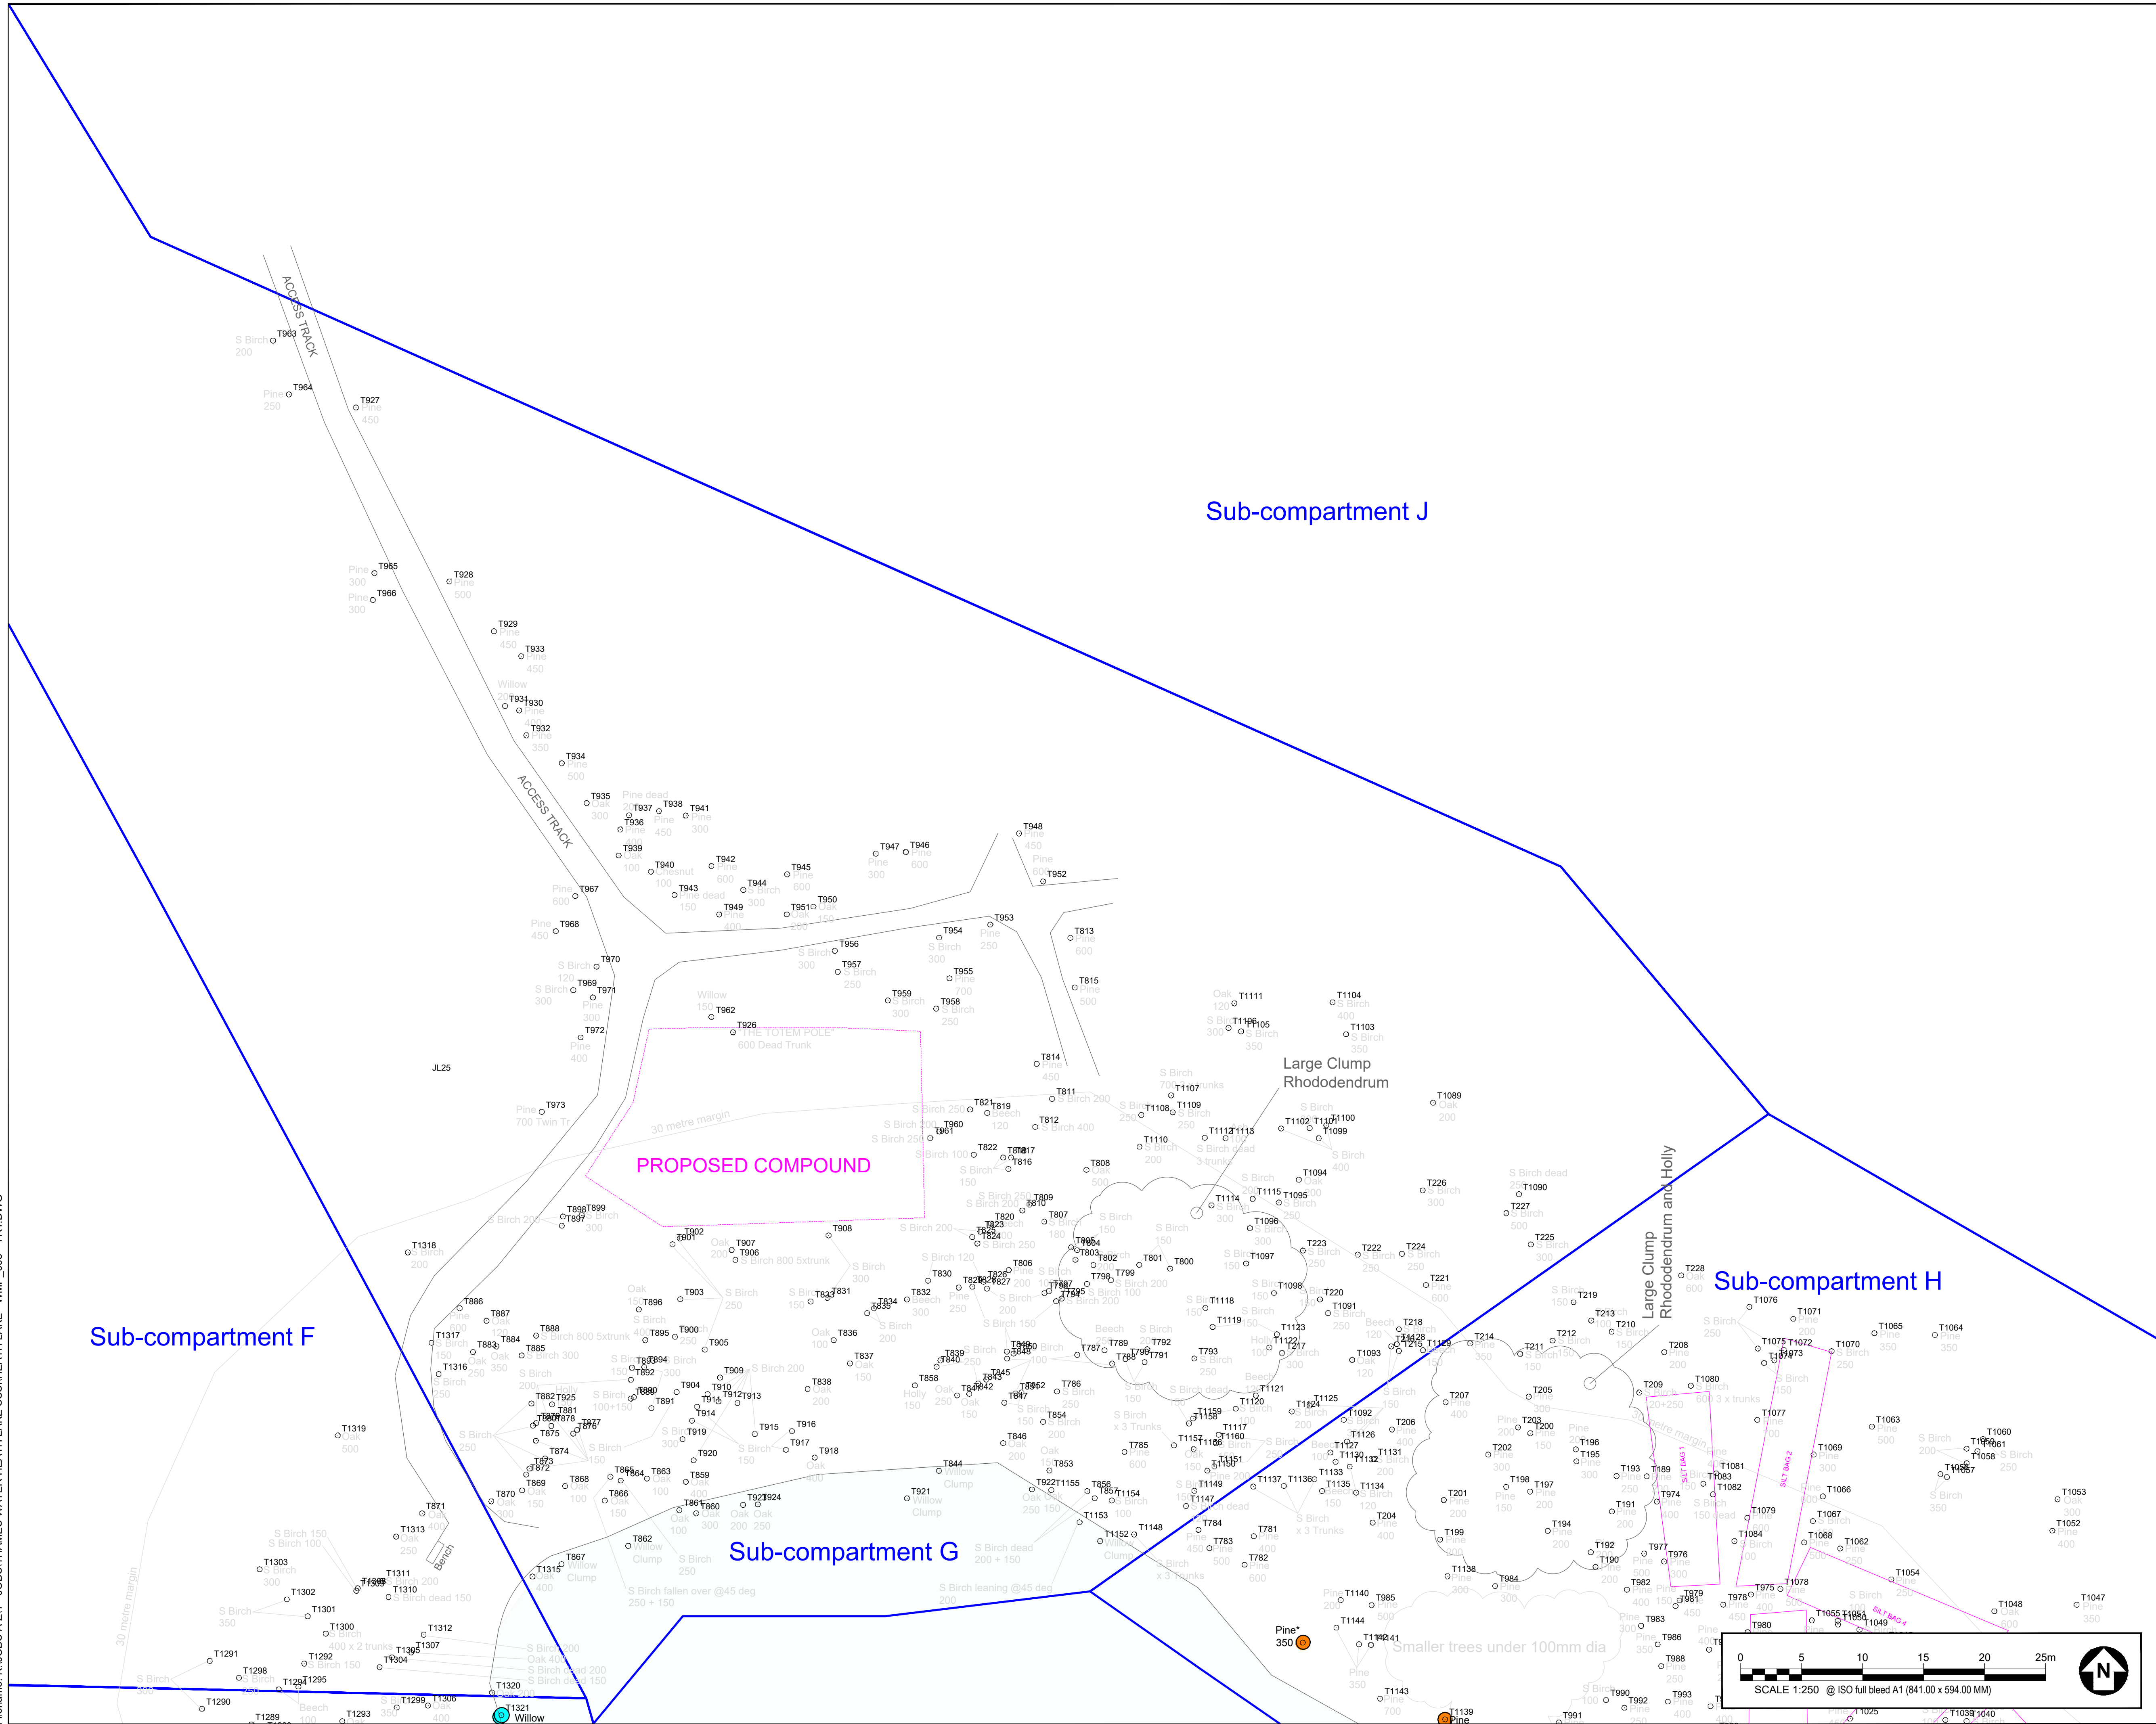

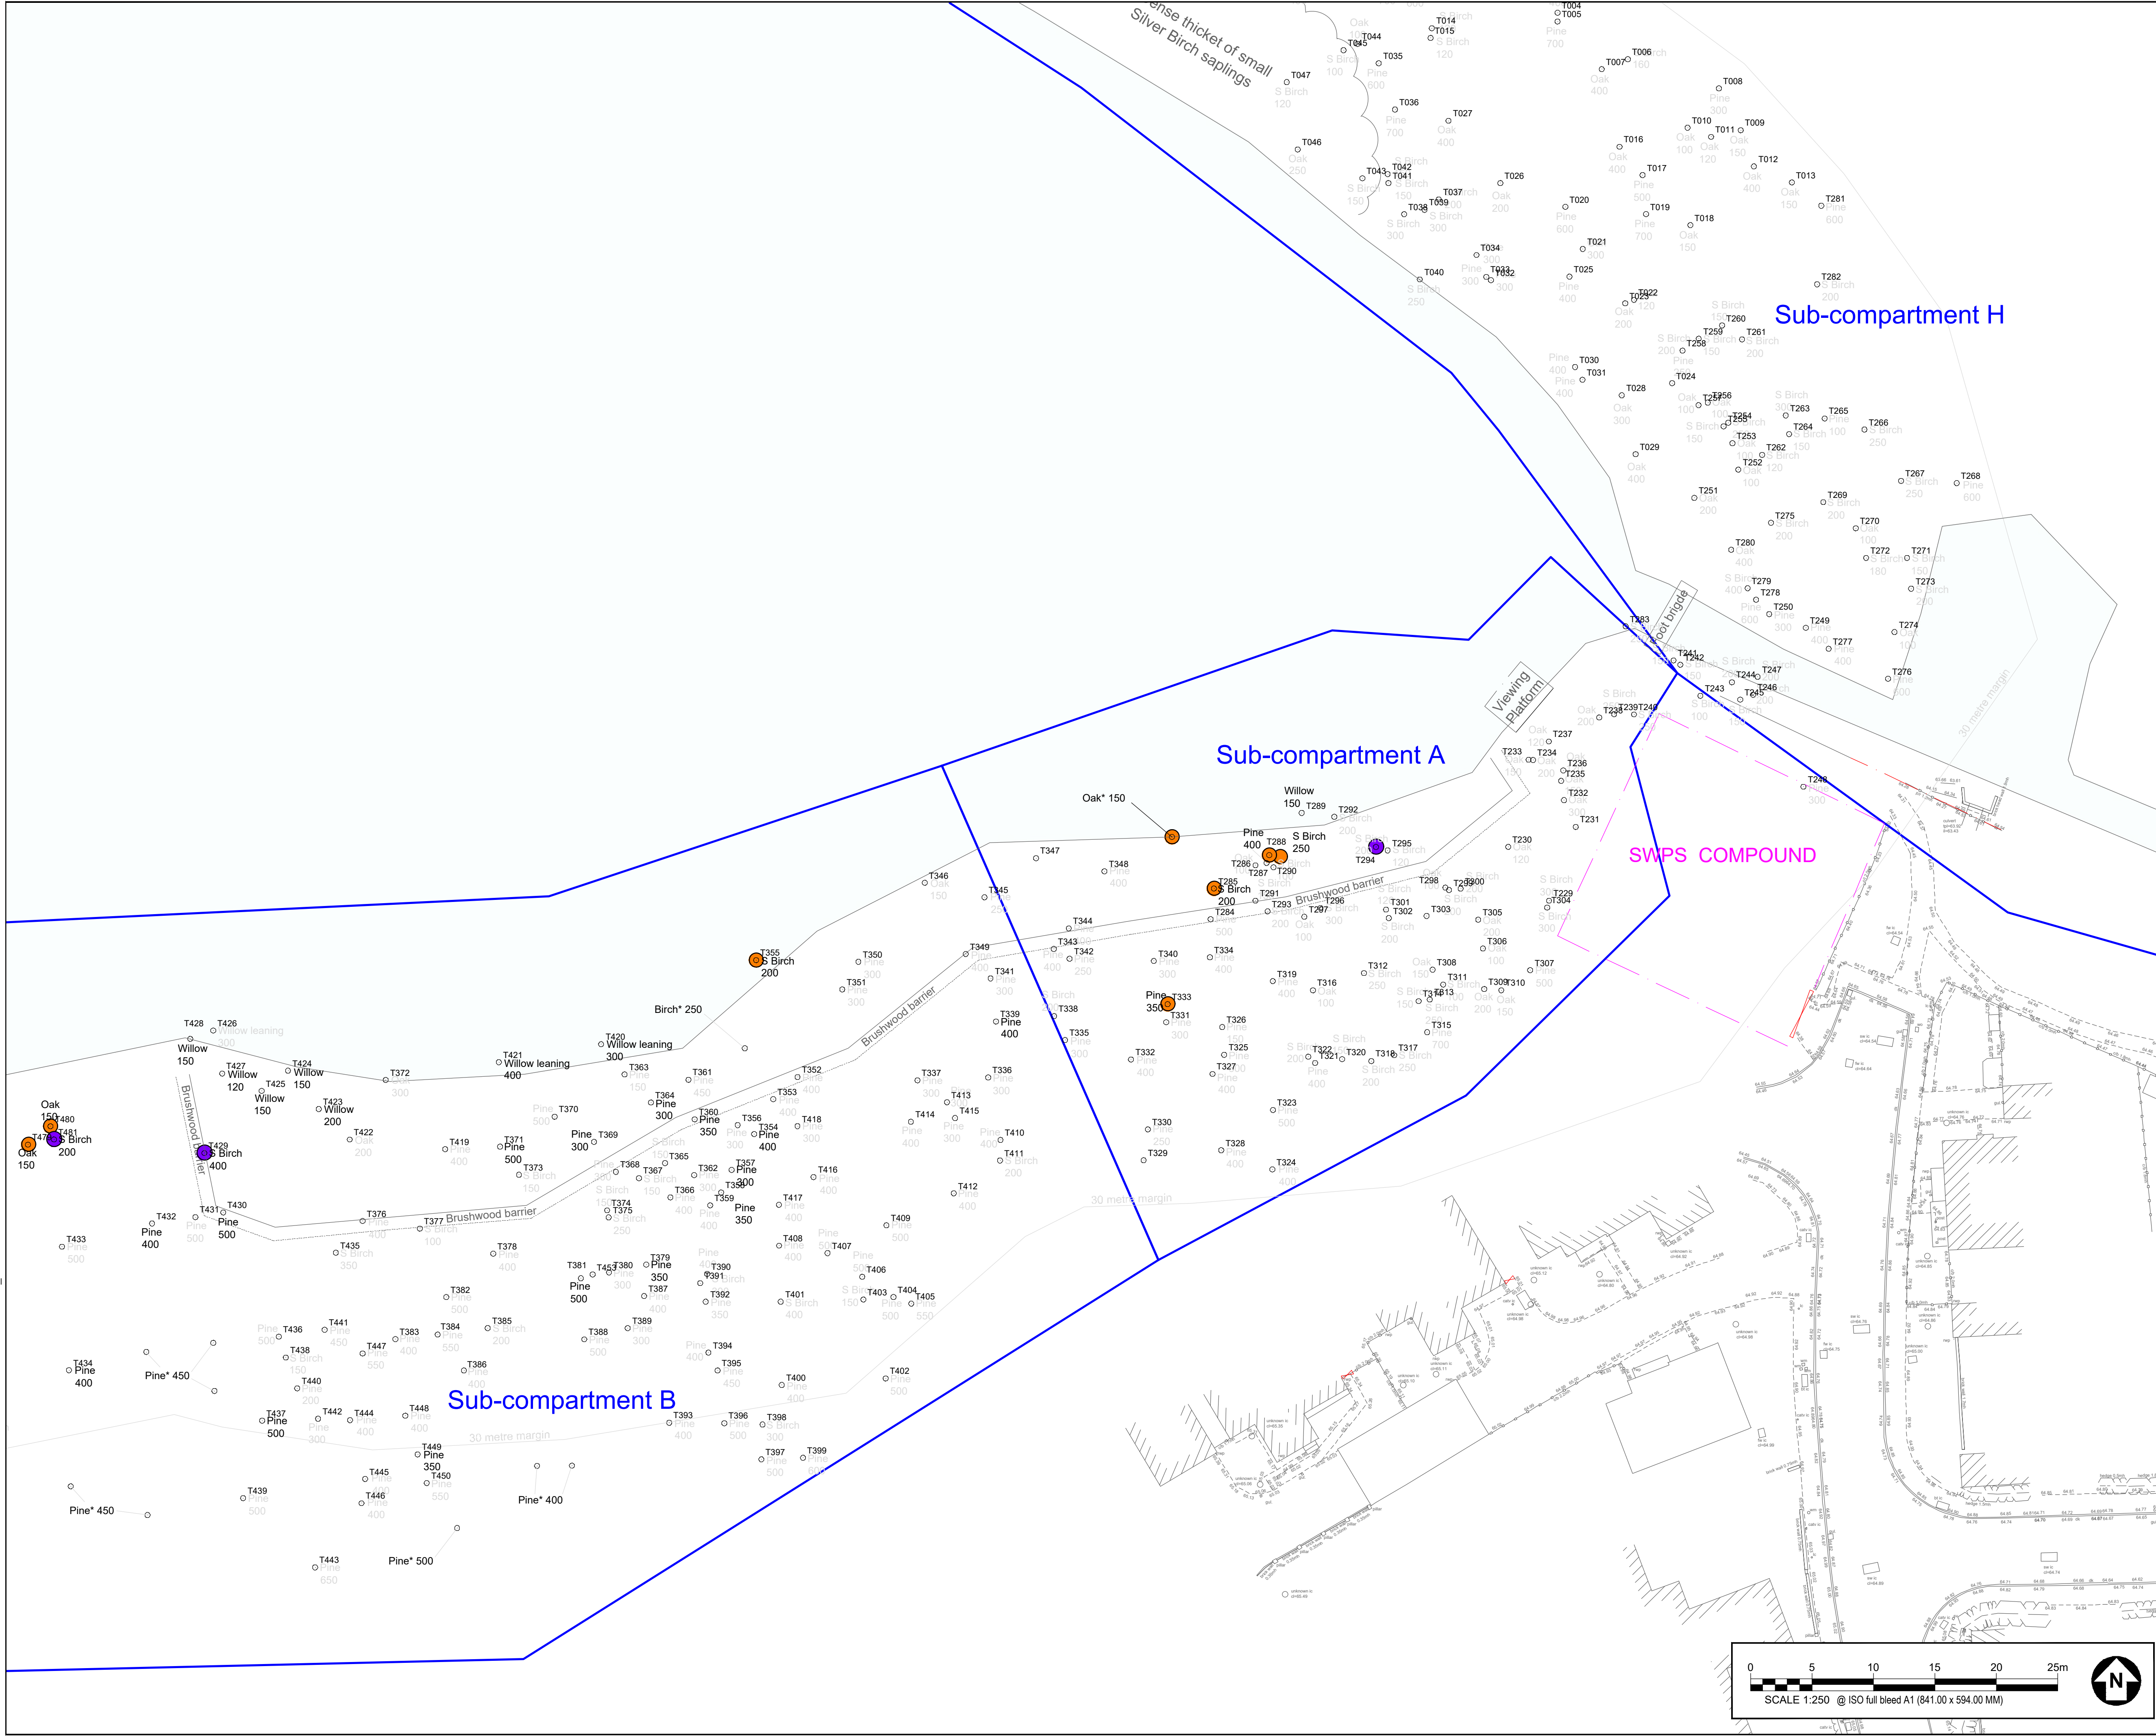

PROJECT

Heath Lake SSSI

CLIENT

Thames Water


CONSULTANT

AECOM
Mid Point, Alencon Link,
Basingstoke, Hants,
RG21 7PP
Tel +44 (0) 1256 310 200
www.aecom.com

GENERAL NOTES

1. TREE CATEGORIES AS DEFINED BY BS 5837:2012
2. TREE LOCATIONS ARE BASED ON THE TOPOGRAPHICAL SURVEY, AERIAL IMAGERY, AND GPS CO-ORDINATES FROM ON SITE WALKOVER.
3. * INDICATES A TREE / GROUP WHOSE POSITION IS APPROXIMATE AS BASED UPON AERIAL PHOTOGRAPHY AND ON SITE OBSERVATIONS.
4. PLANS SHOULD BE READ IN CONJUNCTION WITH THE AECOM ARBORICULTURAL REPORT.
5. THE ORIGINAL OF THIS DRAWING WAS PRODUCED IN COLOUR - A MONOCHROME COPY SHOULD NOT BE RELIED UPON.
6. THE PURPOSE OF THE PLAN IS TO SHOW A VISUAL REPRESENTATION OF THE FELLING, POLLARDING AND COPPING WORKS REQUIRED IN YEARS 1 AND 2, DETAILED WITHIN THE WOODLAND MANAGEMENT PLAN - TABLE 4: RECOMMENDED WORK PROGRAMME (BY STANTEC IN 2021) FOLLOWING AN ON SITE REVIEW.
7. TREES HAVE BEEN SELECTED BASED ON THEIR ON-SITE SUITABILITY.
8. TREE TAGS HAVE BEEN ALIGNED WITH TOPOGRAPHICAL POINTS WHERE POSSIBLE.
9. TREE SUB-COMPARTMENTS HAVE BEEN DRAWN INDICATIVELY.
10. DRAWING REFERENCES:
DW2023-385.dwg

KEY PLAN

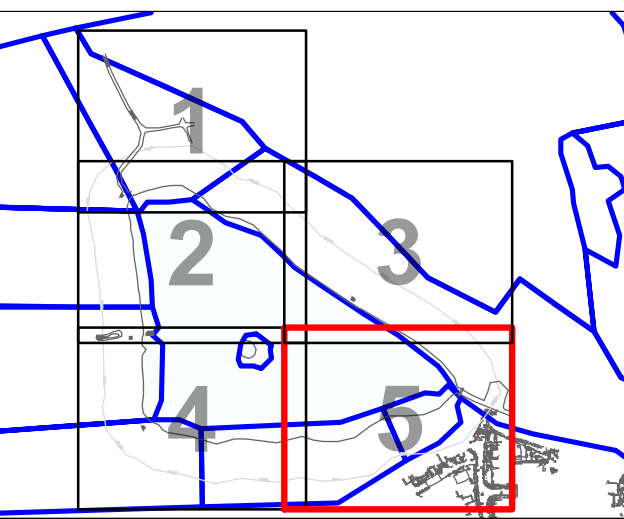

KEY

SUB-COMPARTMENT

YEAR 1: COPPIC

YEAR 1: FELL

YEAR 1: POLLARD

ISSUE/REVISION

NO	DATE	DESCRIPTION
P01	29.03.23	FIRST ISSUE
1/R	DATE	DESCRIPTION

DRAWING STATUS

ISSUE

PROJECT NUMBER

60694800

SHEET TITLE

WOODLAND MANAGEMENT
PLAN - YEAR 1
(SHEET 05)

SHEET NUMBER

60694800-ACM-XX-XX-AB-WMP-005

REV.

P01

This drawing has been prepared for the use of AECOM's client. It may not be used, modified, reproduced or relied upon by third parties, except as agreed by AECOM or as required by law. AECOM accepts no responsibility, and denies any liability whatsoever, to any party that uses or relies on this drawing without AECOM's express written consent. Do not scale this document. All measurements must be obtained from the stated dimensions.