

SANG Images



Hoggin path Bitumen bound gravel path Flexipave path



Mown path Dogs in meadow grassland





Dogs running off lead

Legend

- Existing woodland & trees
- Proposed native mix planting
- Proposed parkland trees
- Meadow grassland
- Proposed wildlife pond
- Proposed 3.5m wide Flexipave path or approved and similar, colour Stone Age Bronze
- Bitumen bound gravel path - 3m wide
- Proposed hoggin path - 1.8m wide
- Proposed mown grass path
- Proposed lighting columns (Indicative locations to be reviewed by lighting engineer)
- 1.2m high heavy post & 3 rail fence with mesh
- Parcel O2 timber 3 bar fence to be installed as part of Parcel O2 development. Dog proof mesh to be applied to this fence
- Boundary to allotments, 2m high green mesh fence with 1m wide hedge
- Existing Heras fencing to be removed
- Existing school perimeter green mesh fence
- 2.1m high close board fencing
- Timber kissing gate
- SANG entrance gate, including a pedestrian kissing gate, with an equestrian gate to the side of the path
- Proposed earth mounding contours

SANG Extension Landscape Plan

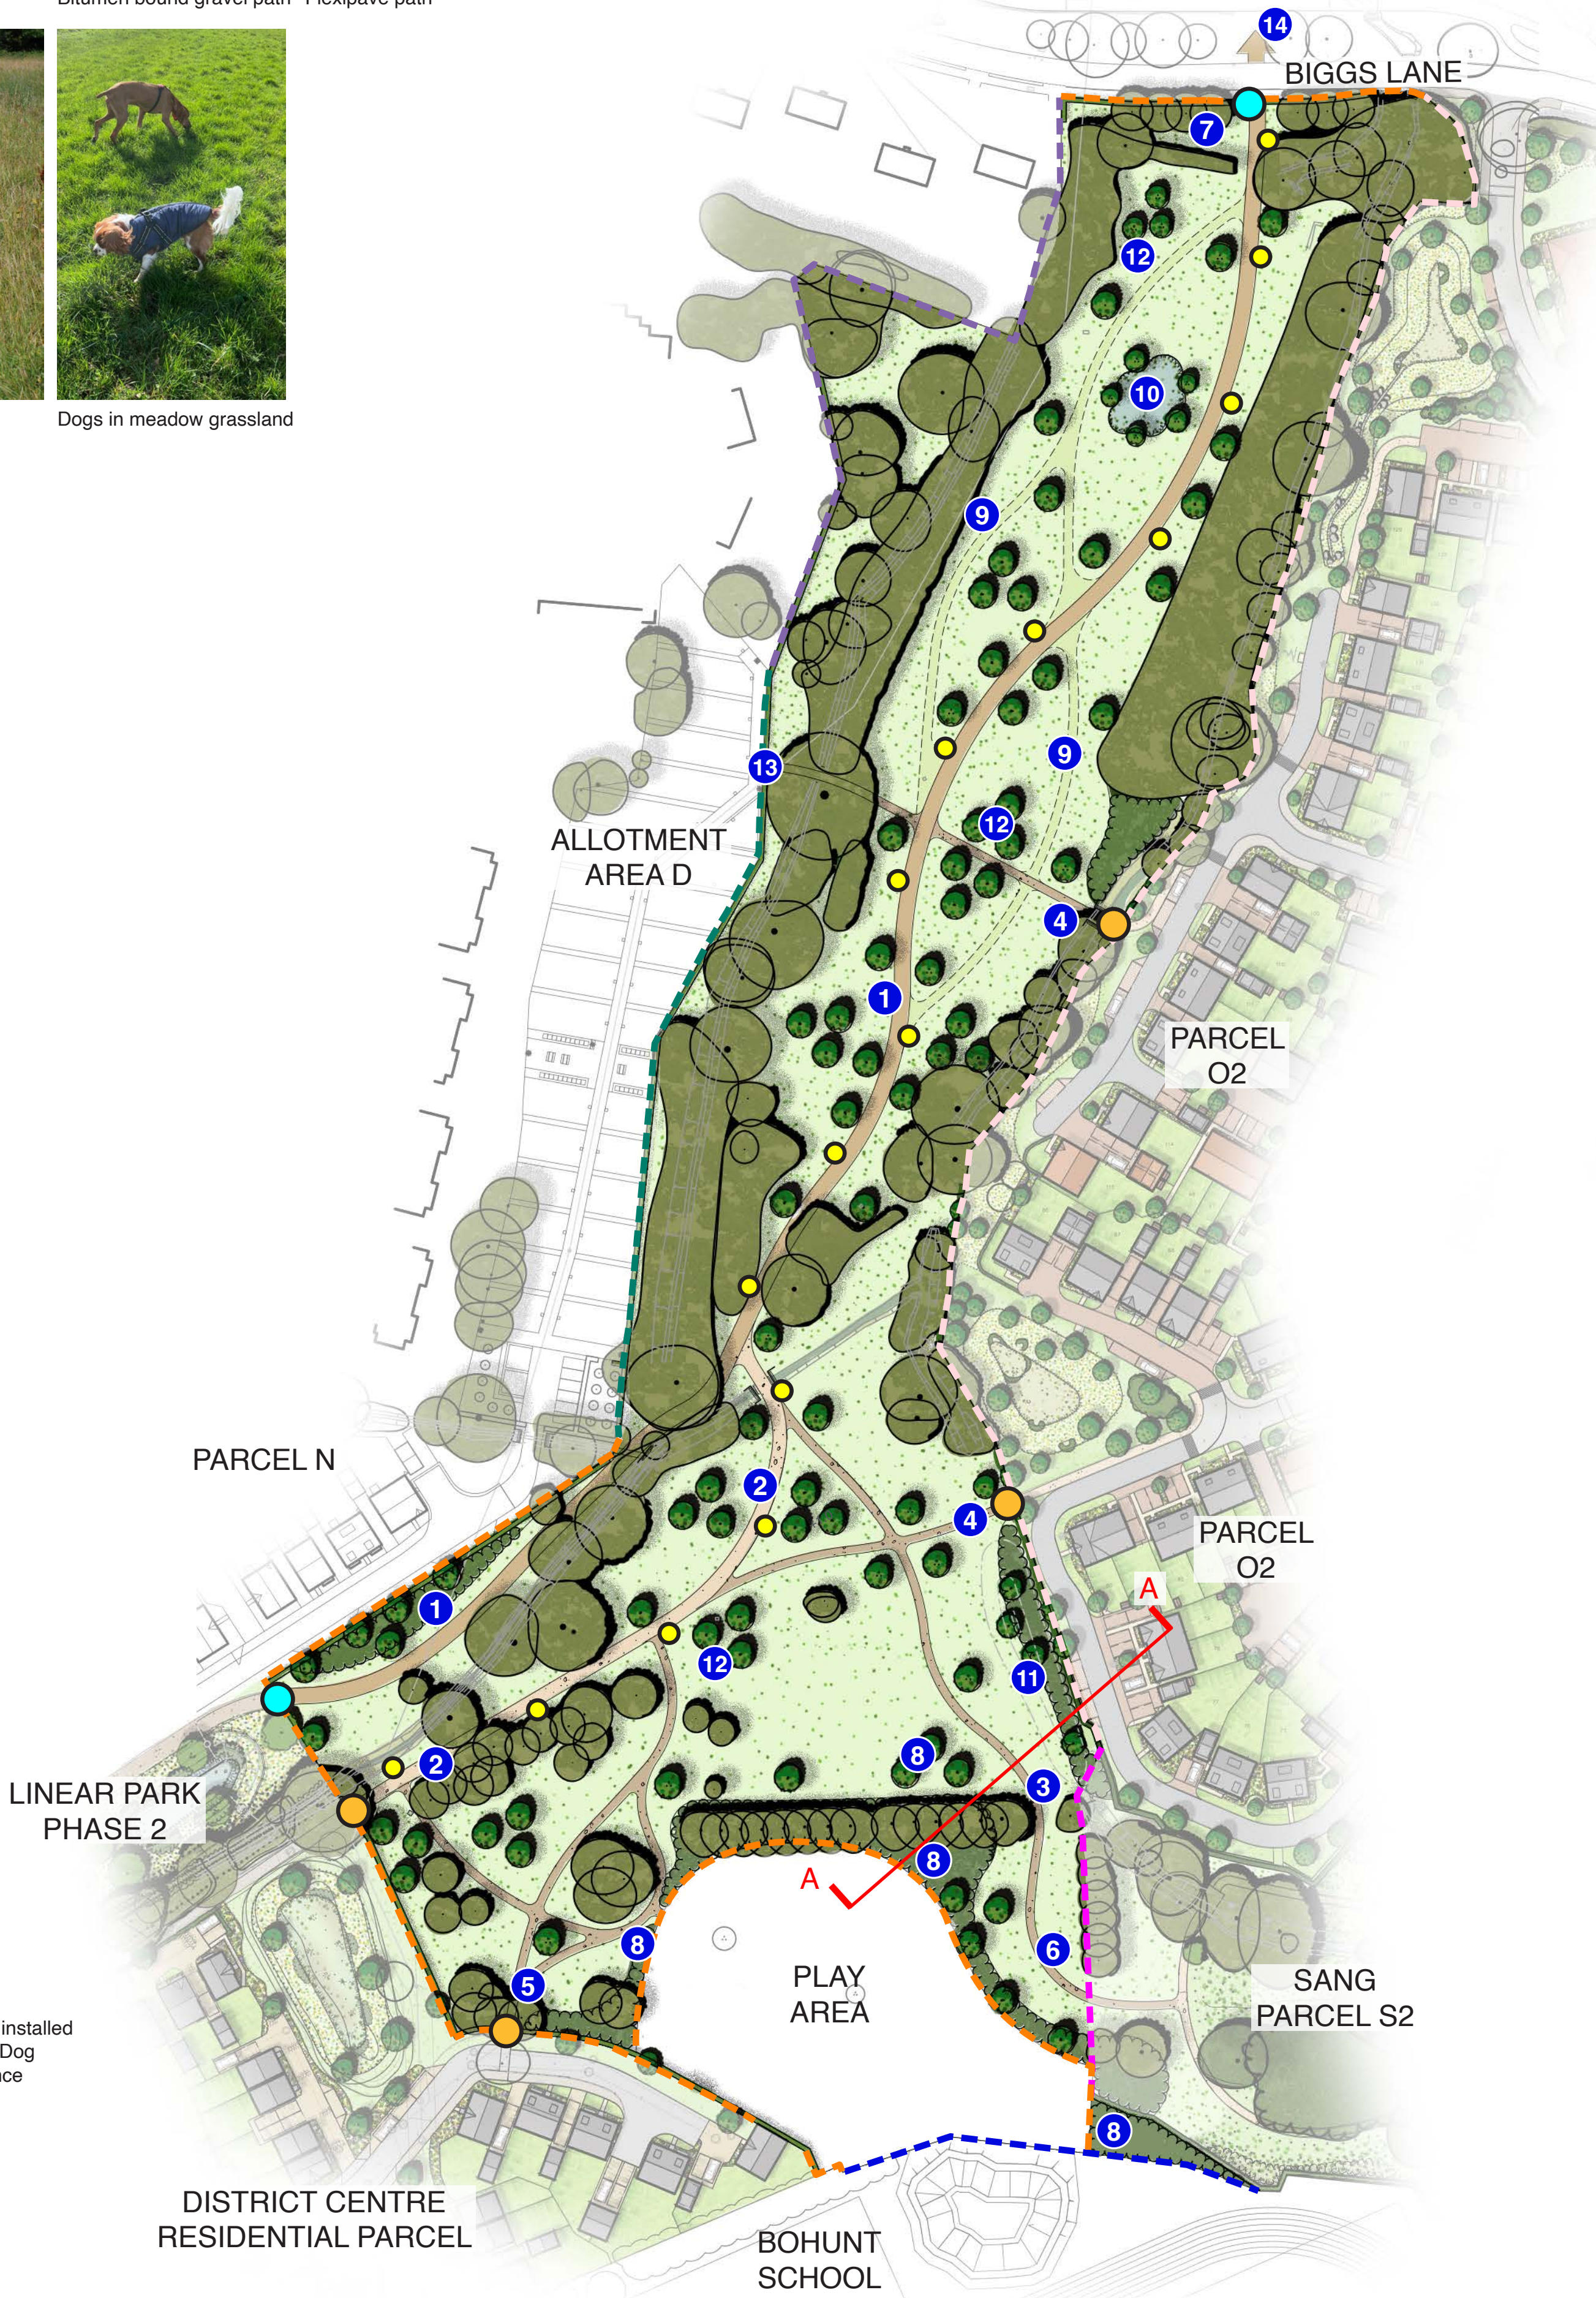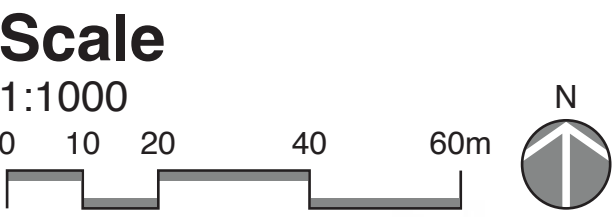

Landscape Elements

- 3.5m shared path with a Flexipave surface treatment.
- Footway/cycle connection in a Bitumen bound gravel path
- 1.8m wide hoggin path to match existing SANG footways.
- Footway connection to Parcel O2.
- Footway connection to the District Centre residential parcel.
- Footway connection to the existing SANG Parcel S2.
- Shared path gate and crossing to Biggs Lane.
- Buffer planting to the NEAP and Skatepark.
- Mown grass path offering informal walking routes through the SANG extension.
- Proposed wildlife pond.
- Planted mound to the boundary with Parcel O2
- Informal scattered tree planting throughout the SANG.
- Footway connection to the allotments.
- Future shared path connection

Site Furniture Images



Combined litter & dog waste bin Woodscape Type 1 bench



Interpretation signage

Fencing Images




Heavy post & 3 rail fence



Pedestrian kissing gate



Equestrian gate

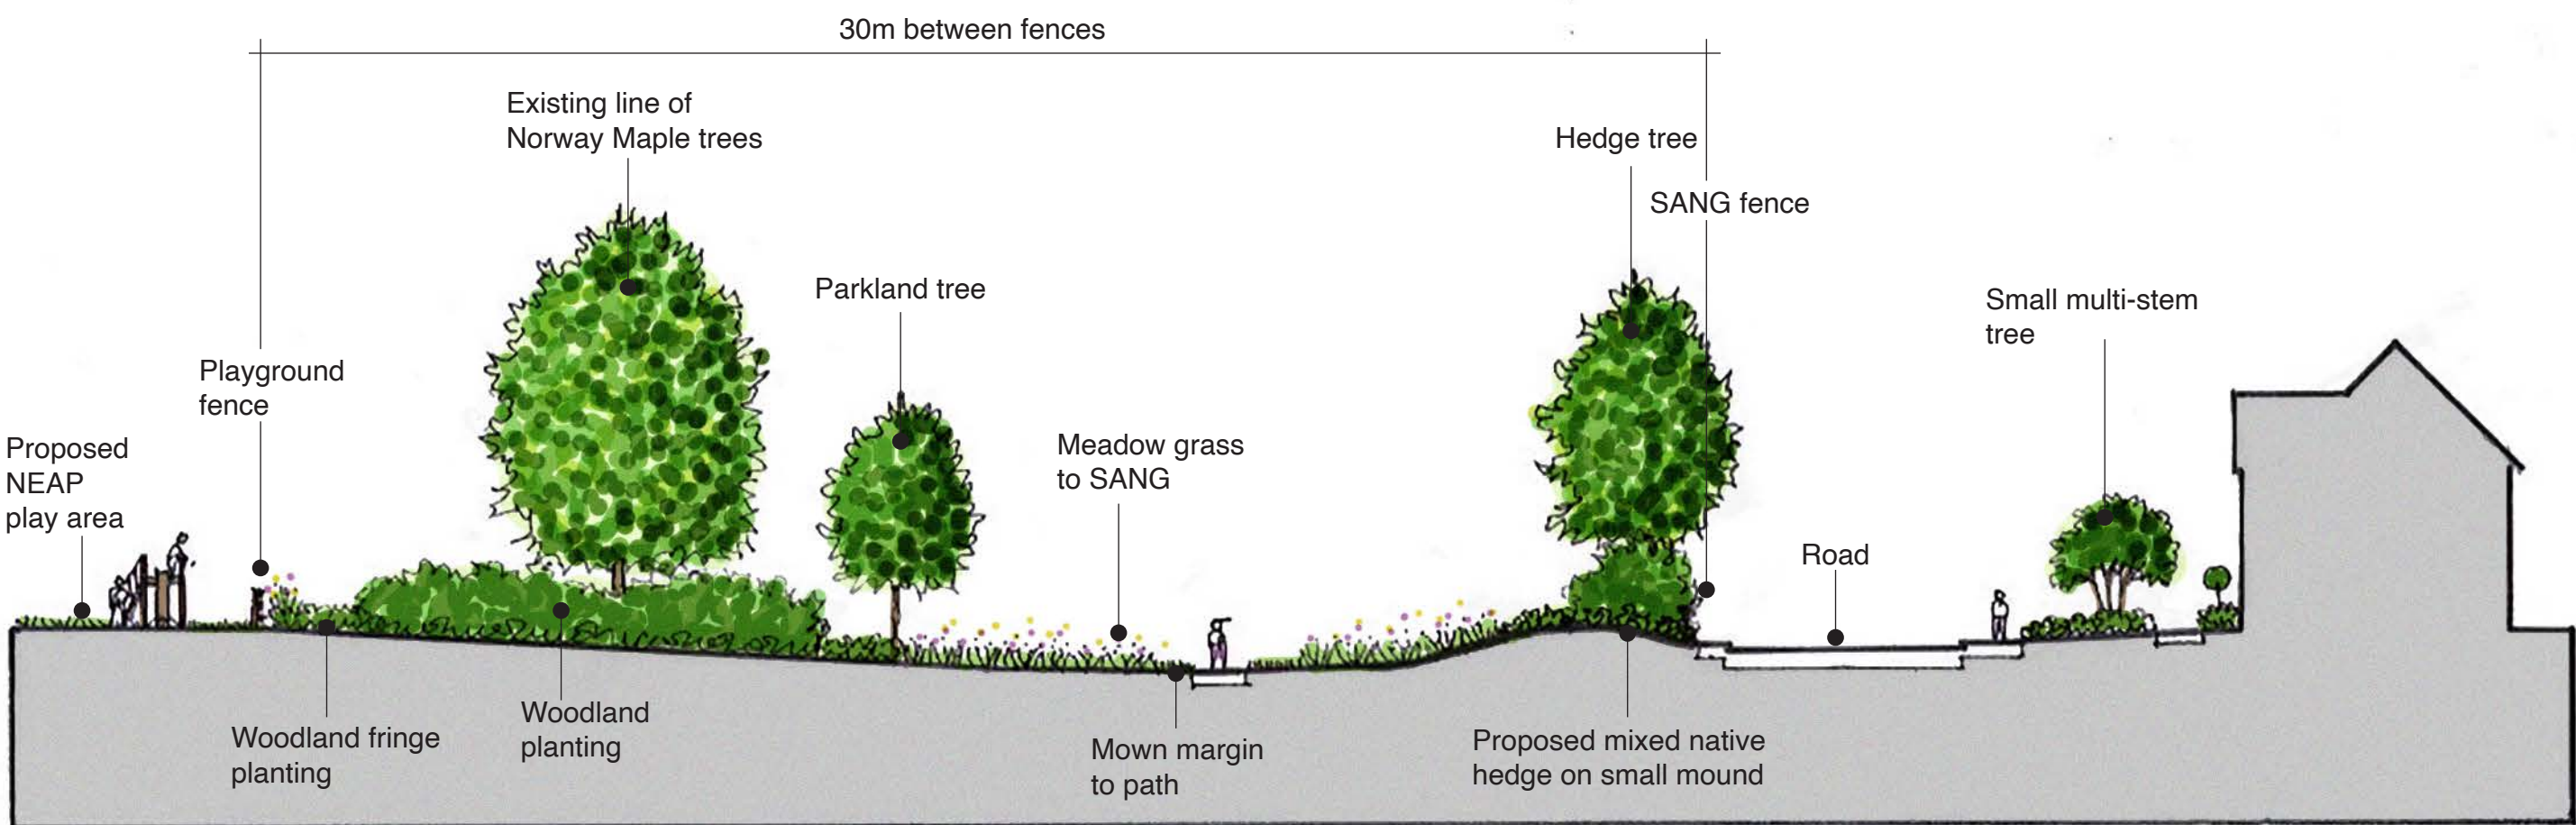

Section A-A Scale 1:250