


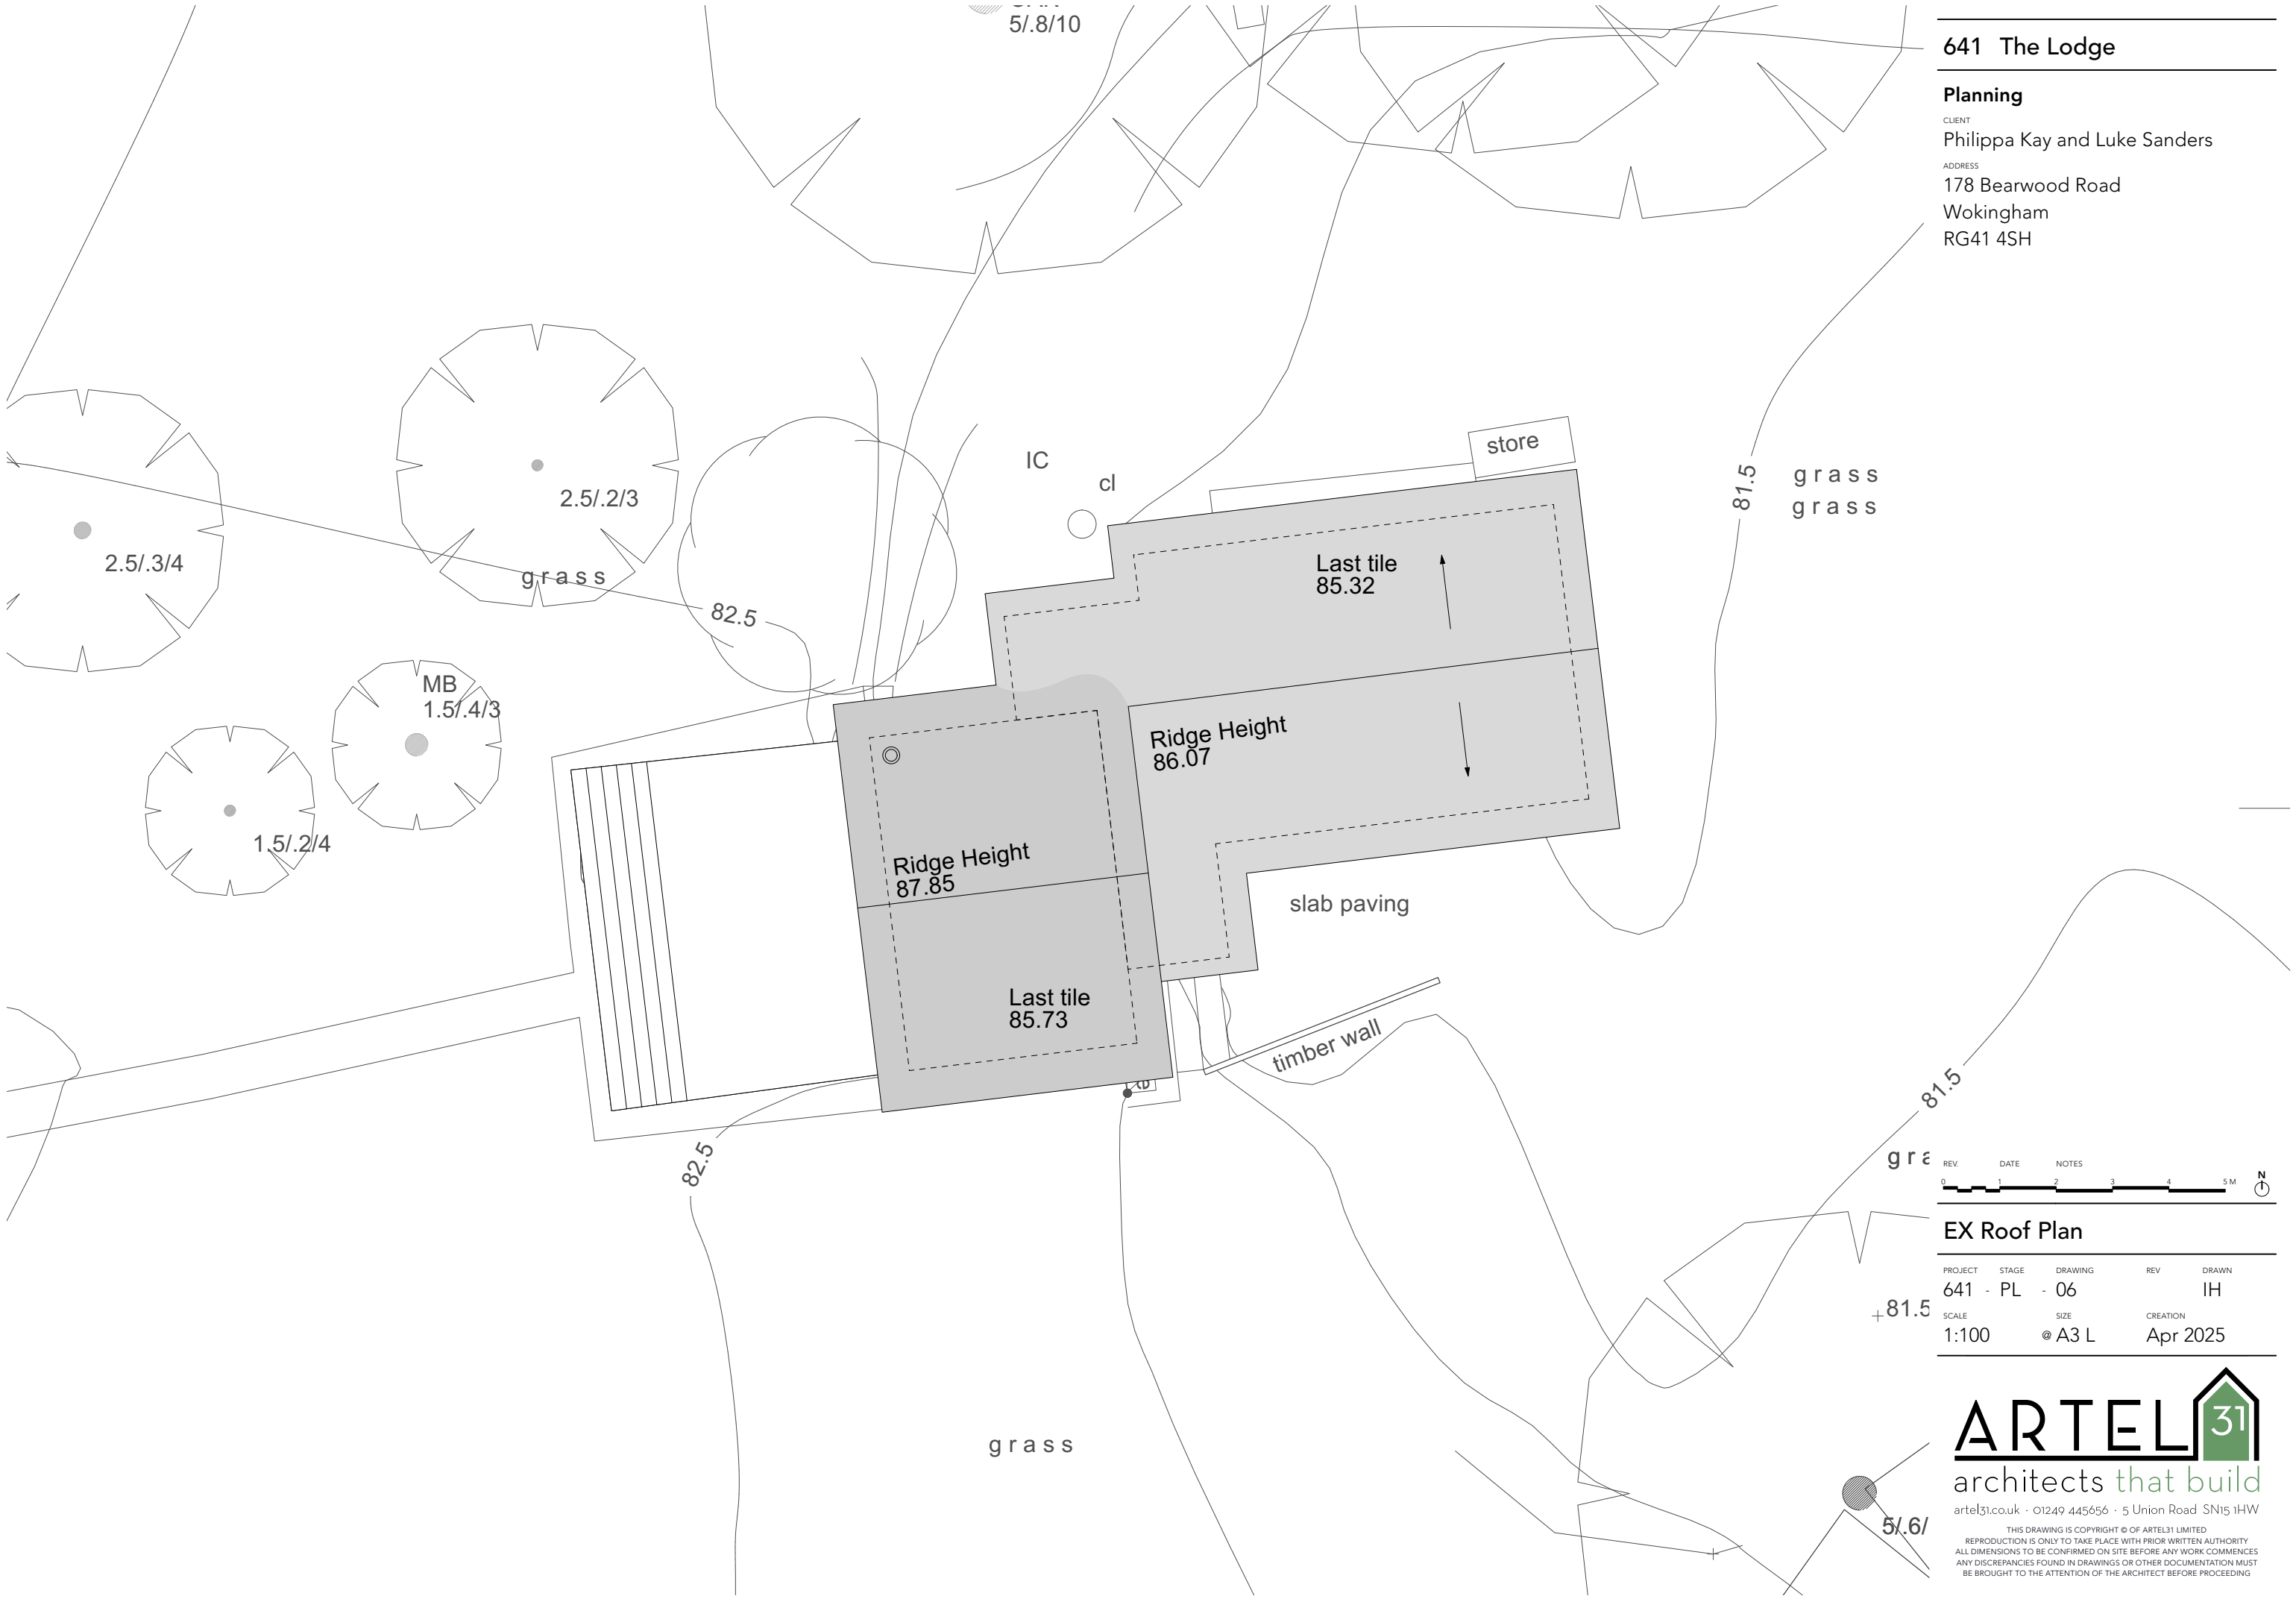

641 The Lodge

Planning

CLIENT
Philippa Kay and Luke Sanders

ADDRESS
178 Bearwood Road
Wokingham
RG41 4SH

REV.	DATE	NOTES
0		
1		
2		
3		
4		
5 M		

EX Roof Plan

PROJECT	STAGE	DRAWING	REV	DRAWN
641	PL	06		IH
SCALE	SIZE	CREATION		
1:100	@ A3 L	Apr 2025		