




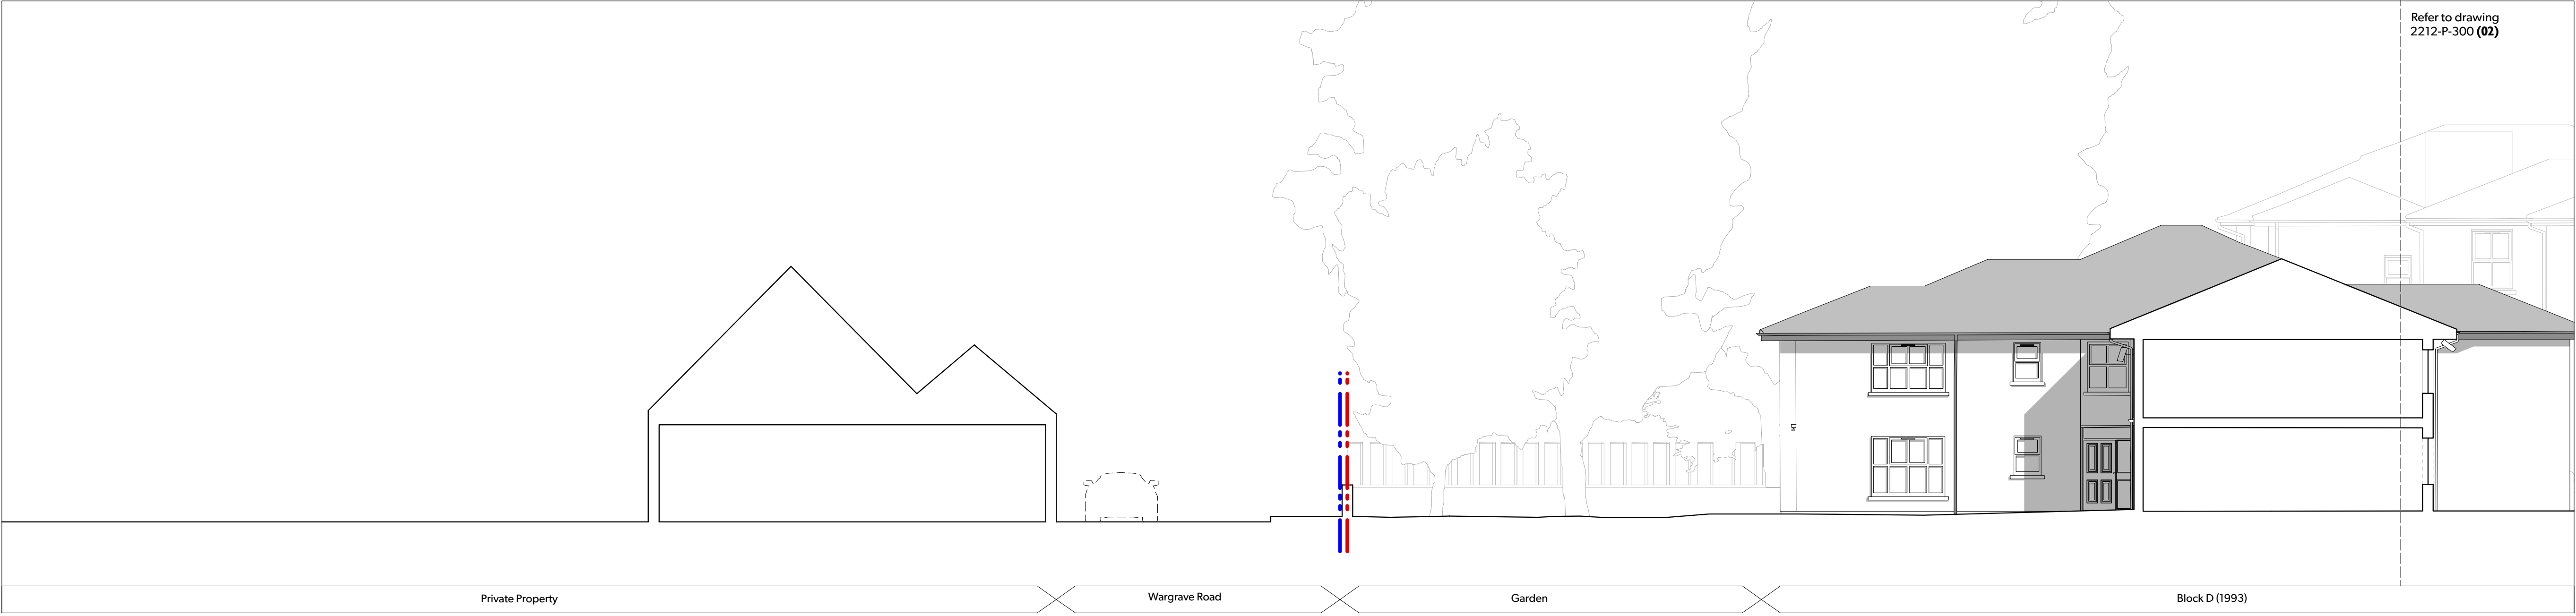

1 Proposed Section AA
1:100

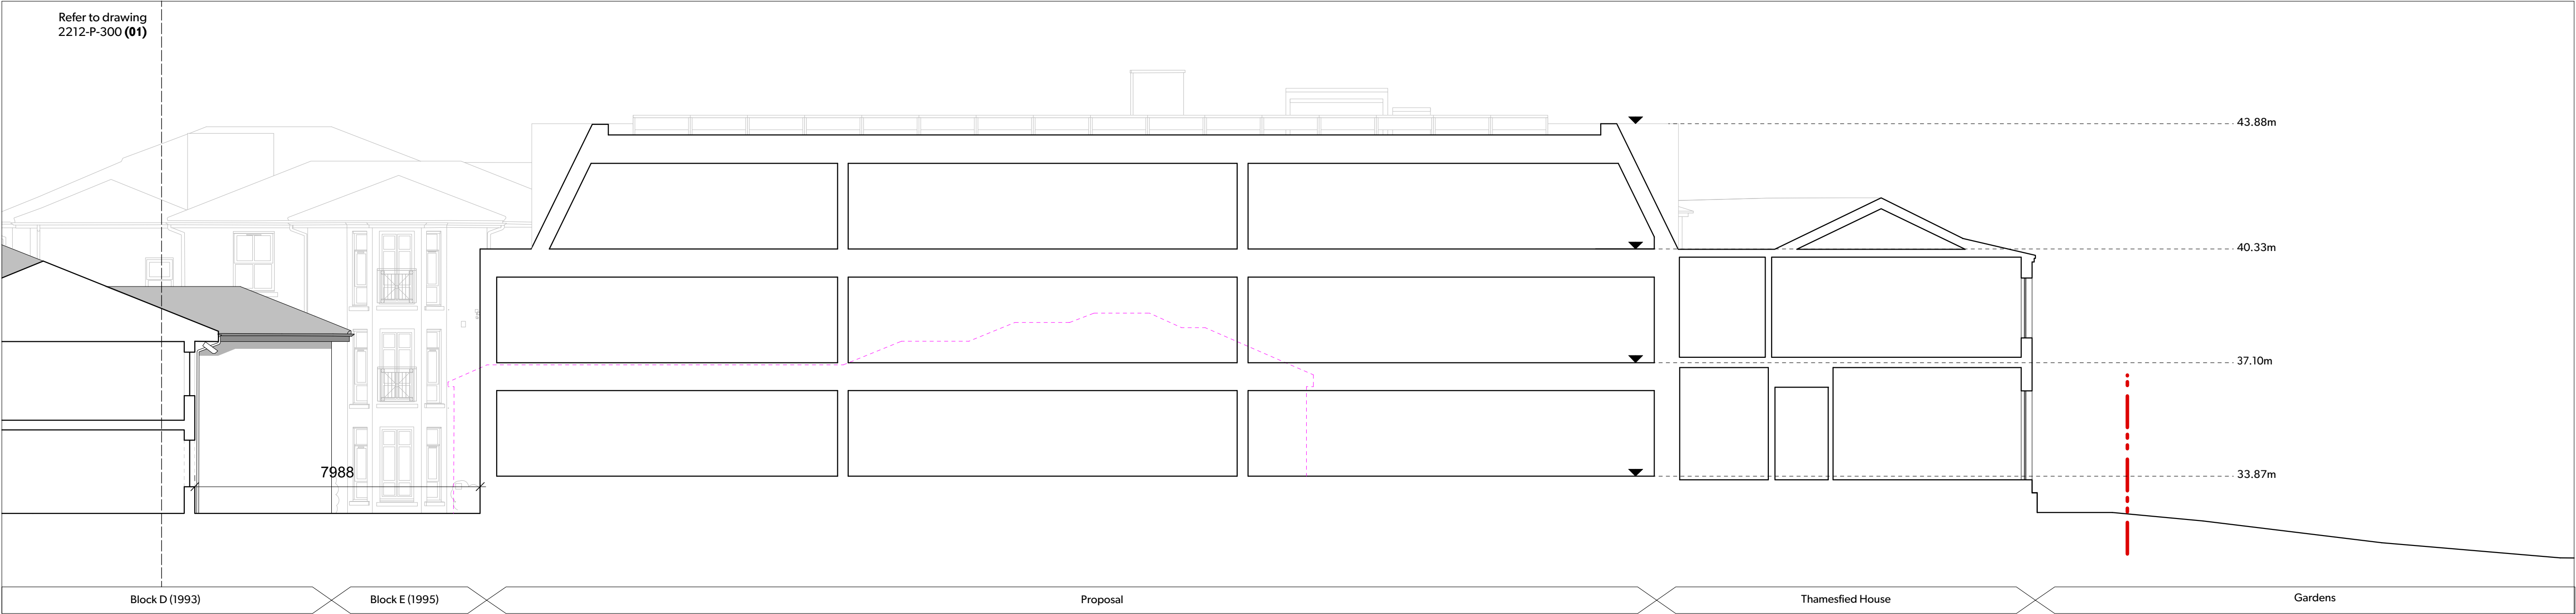

2 Proposed Section AA
1:100

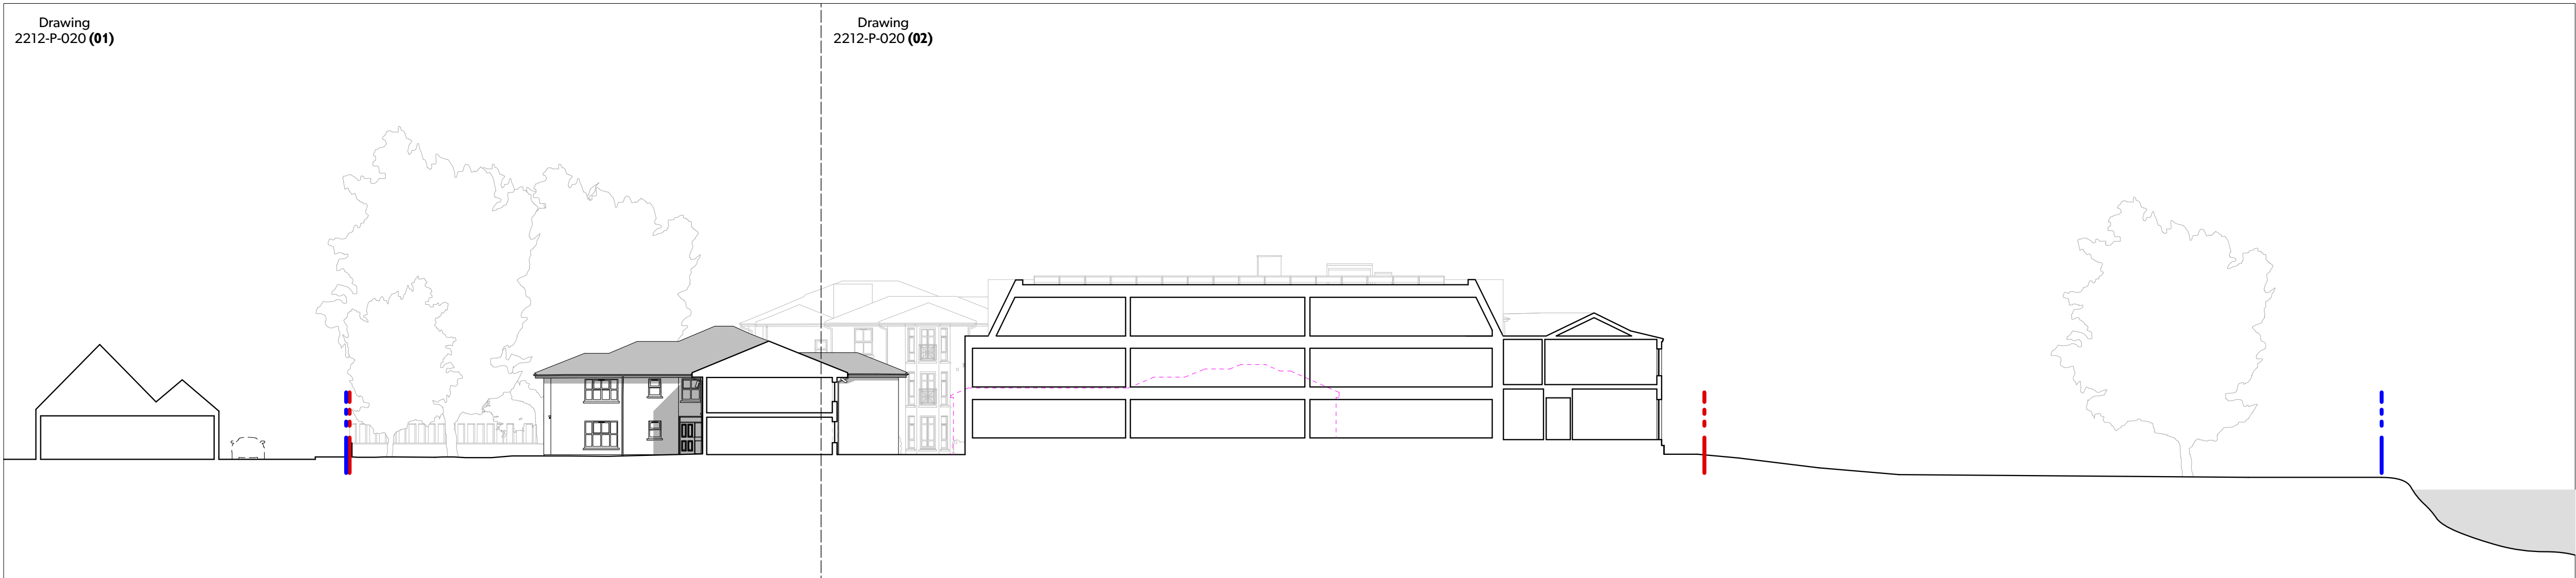

3 Proposed Section AA
1:250




Notes

Do not scale for this drawing. Use written levels and dimensions only.

This drawing is to be read in conjunction with all other relevant documentation produced by Design Engine Architects Consultants and Sub-Contractors drawings, schedules and Specifications.

Design Engine drawing based on Point 2 Surveyors Ltd drawings, dated July 2021. The site boundaries are those described by the client.

Location Key: Not to scale

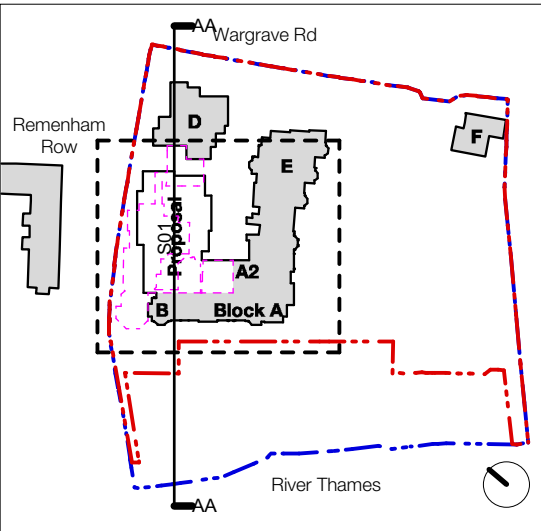

Key:

Site Application Boundary
Ownership Boundary
Demolished

02	13/09/25	PLANNING ISSUE	KS	RRC
01	26/12/23	REVISED DRAWINGS	TT	RRC
00	18/08/23	DESIGN FREEZE ISSUE	TT	RRC
rev	date	notes	drawn	chkd

DESIGNENGINE
ARCHITECTS

Project Name	Date of Issue	Scale
Thamesfield	August 2023	1:100 @A1
Client	Project No.	
Retirement Villages Group	Proposed Site Section AA	
Stage	Drawing Number	Version
Stage 3	2212-P-300	02