


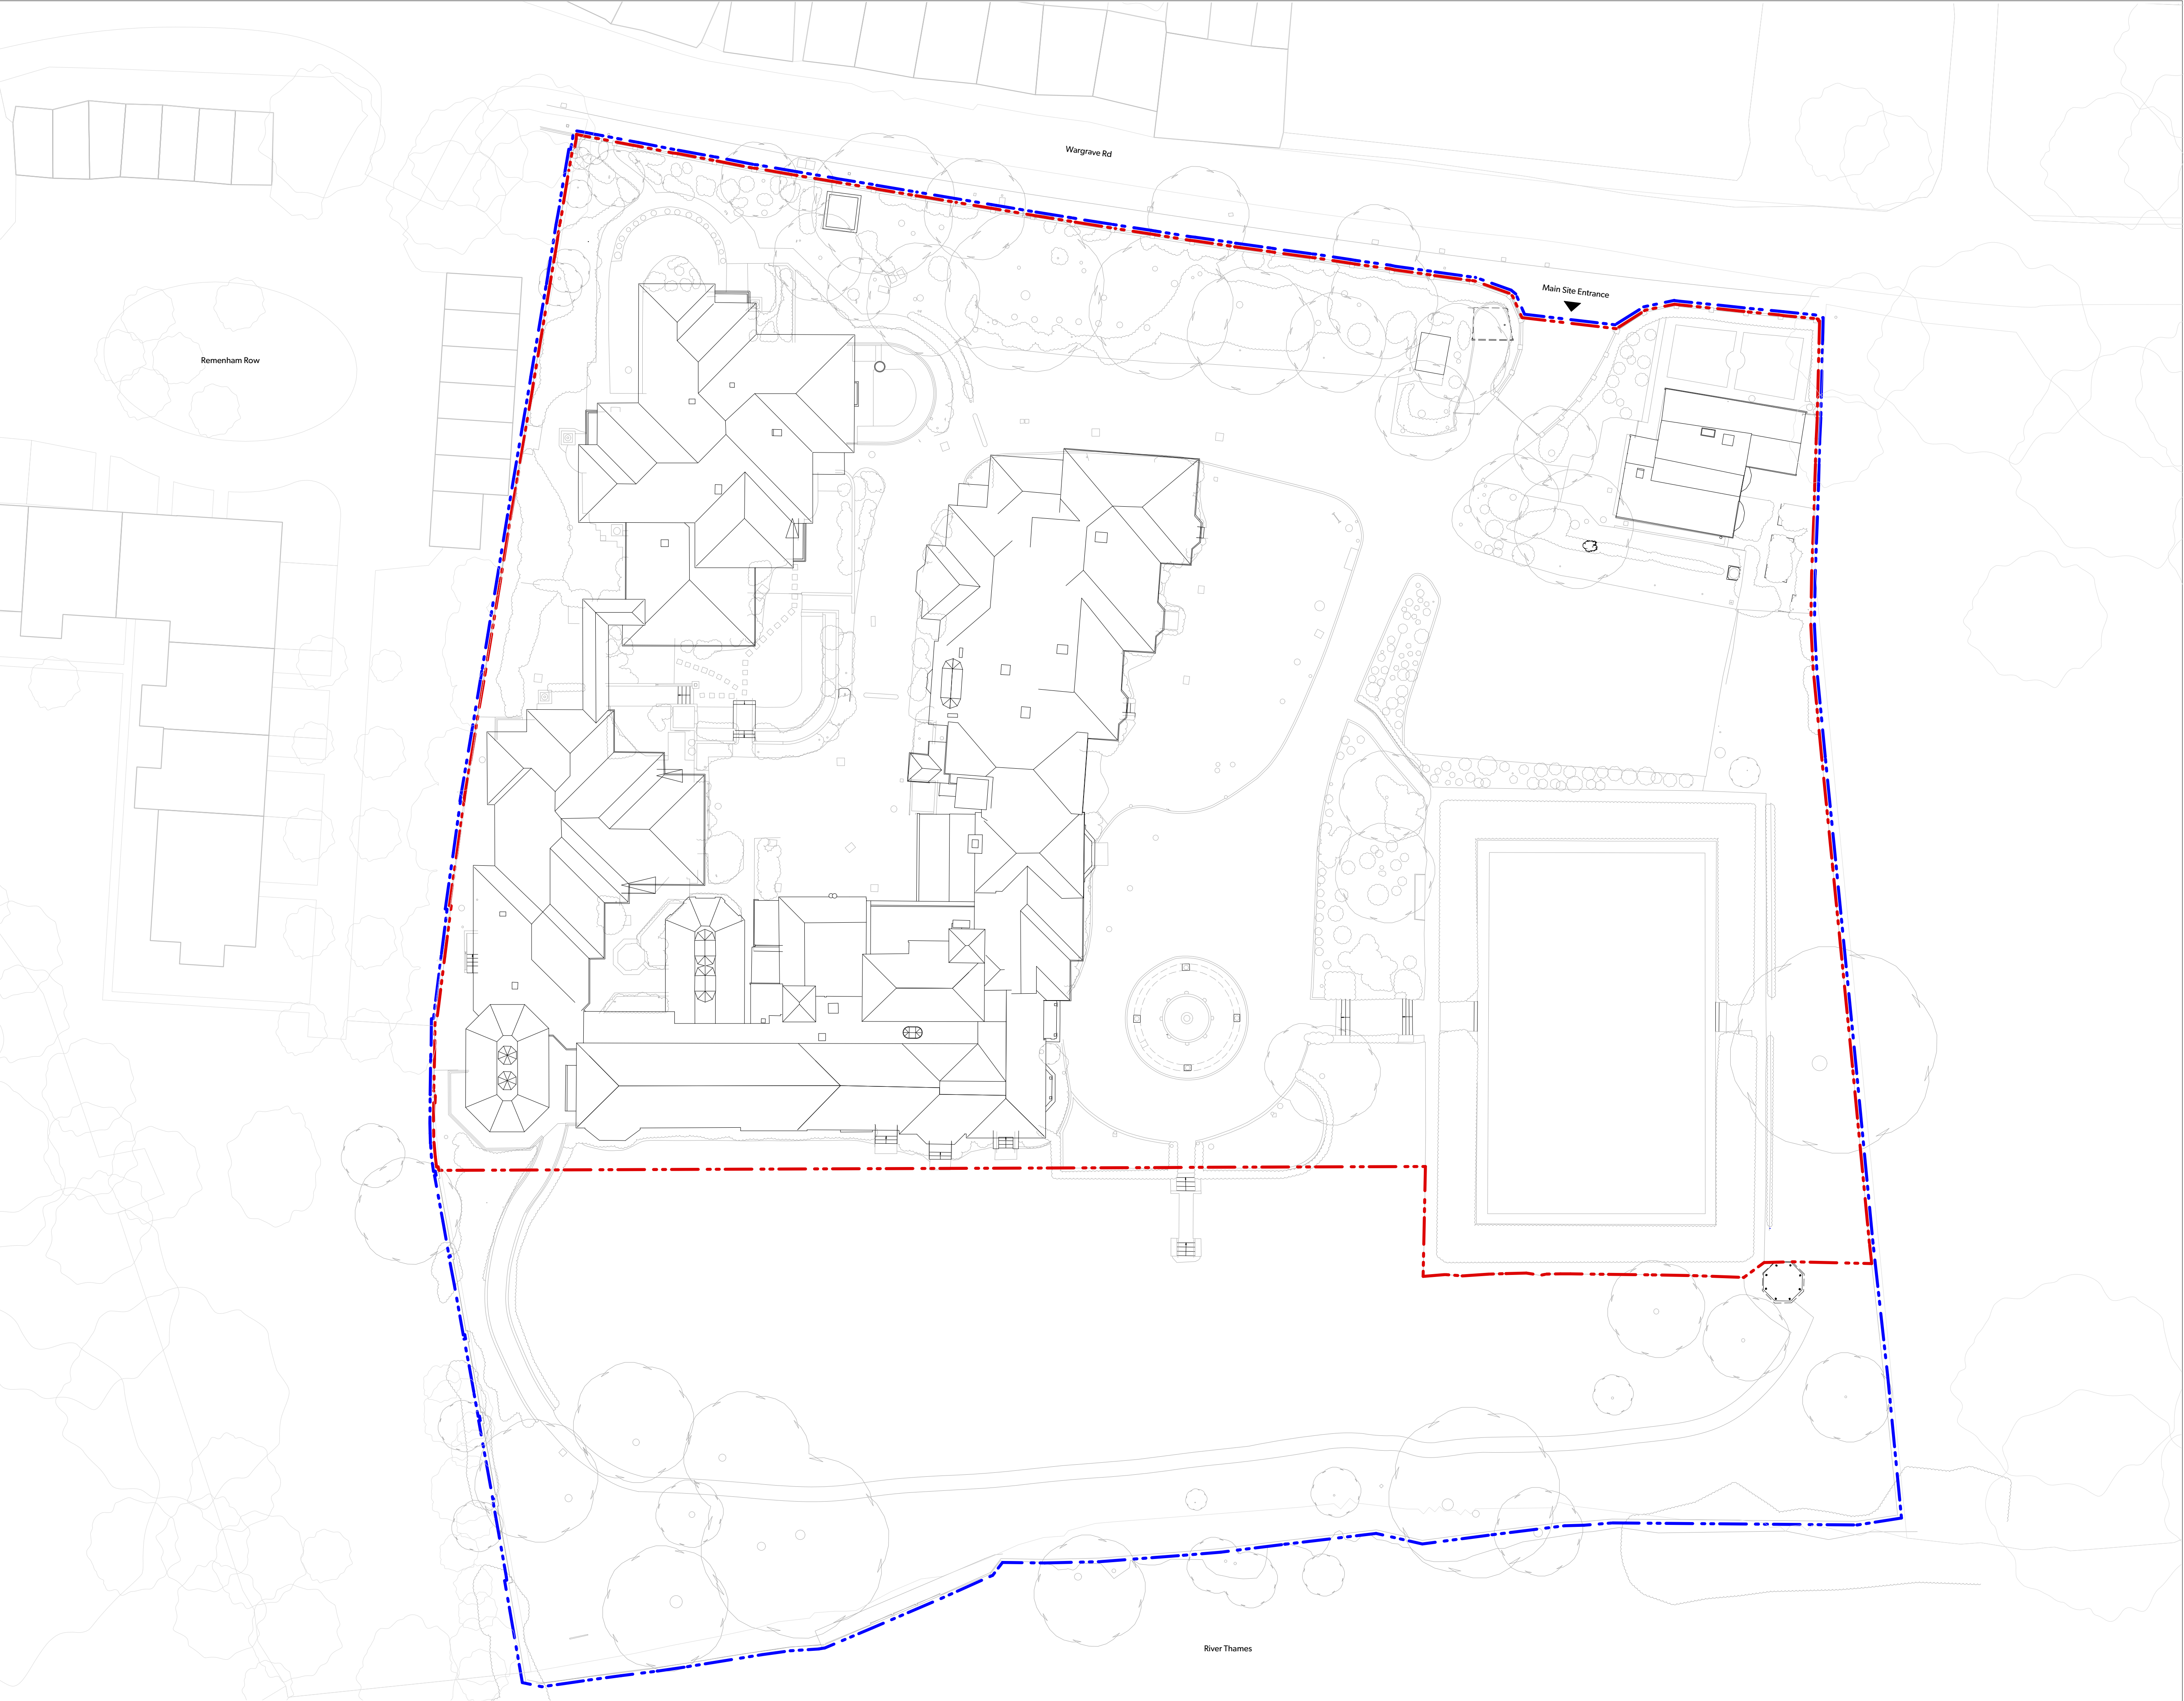

NOTE: The contractor is responsible for the checking of all site dimensions and levels. These should be checked prior to ordering of any components and before commencement of the works on site. All dimensions should be brought to the immediate attention of the Contract Administrator.

SAFETY, HEALTH AND ENVIRONMENTAL INFORMATION


In addition to the hazards / risks associated with the types of work detailed on this drawing, note the following:

CONSTRUCTION

MAINTENANCE / CLEANING

DECOMMISSIONING / DEMOLITION

It is assumed that all works will be carried out by a competent contractor working, where appropriate, to an approved method statement.

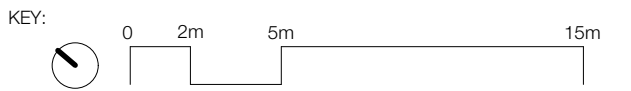


Notes

Do not scale for this drawing. Use written levels and dimensions only.

This drawing is to be read in conjunction with all other relevant documentation produced by Design Engine Architects, Consultants and Sub-Contractors drawings, schedules and Specifications.

Design Engine drawing based on Point 2 Surveyors Ltd drawings, dated July 2021. The site boundaries are those described by the client.

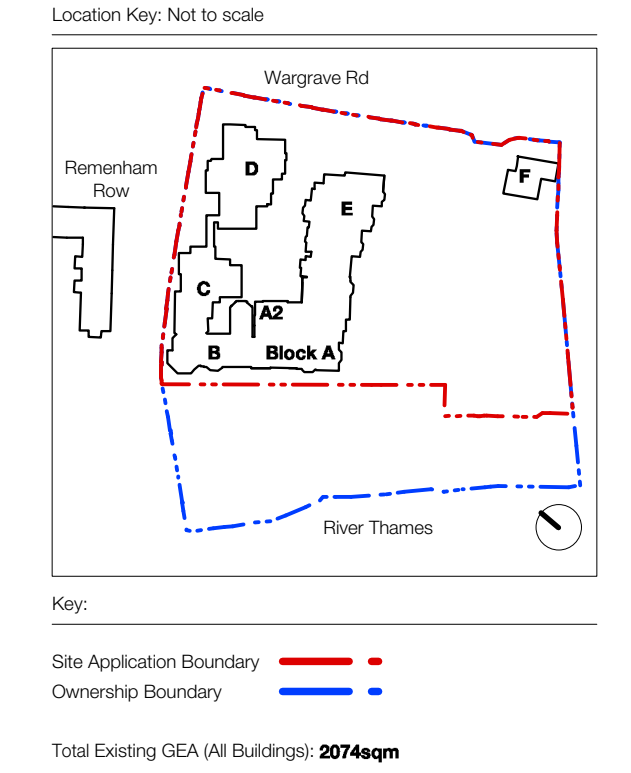

00	27/01/25	PLANNING ISSUE	KS	RPC
rev	date	notes	drawn	chkd

DESIGNENGINE
ARCHITECTS

Project Name	Thamesfield	Date of issue	August 2023	Scale	1:250 @A1
Client	Retirement Villages Group	Project Title	Existing Site Plan - Second Floor Plan		

Stage	2212-P-005	00
Stage 3		