


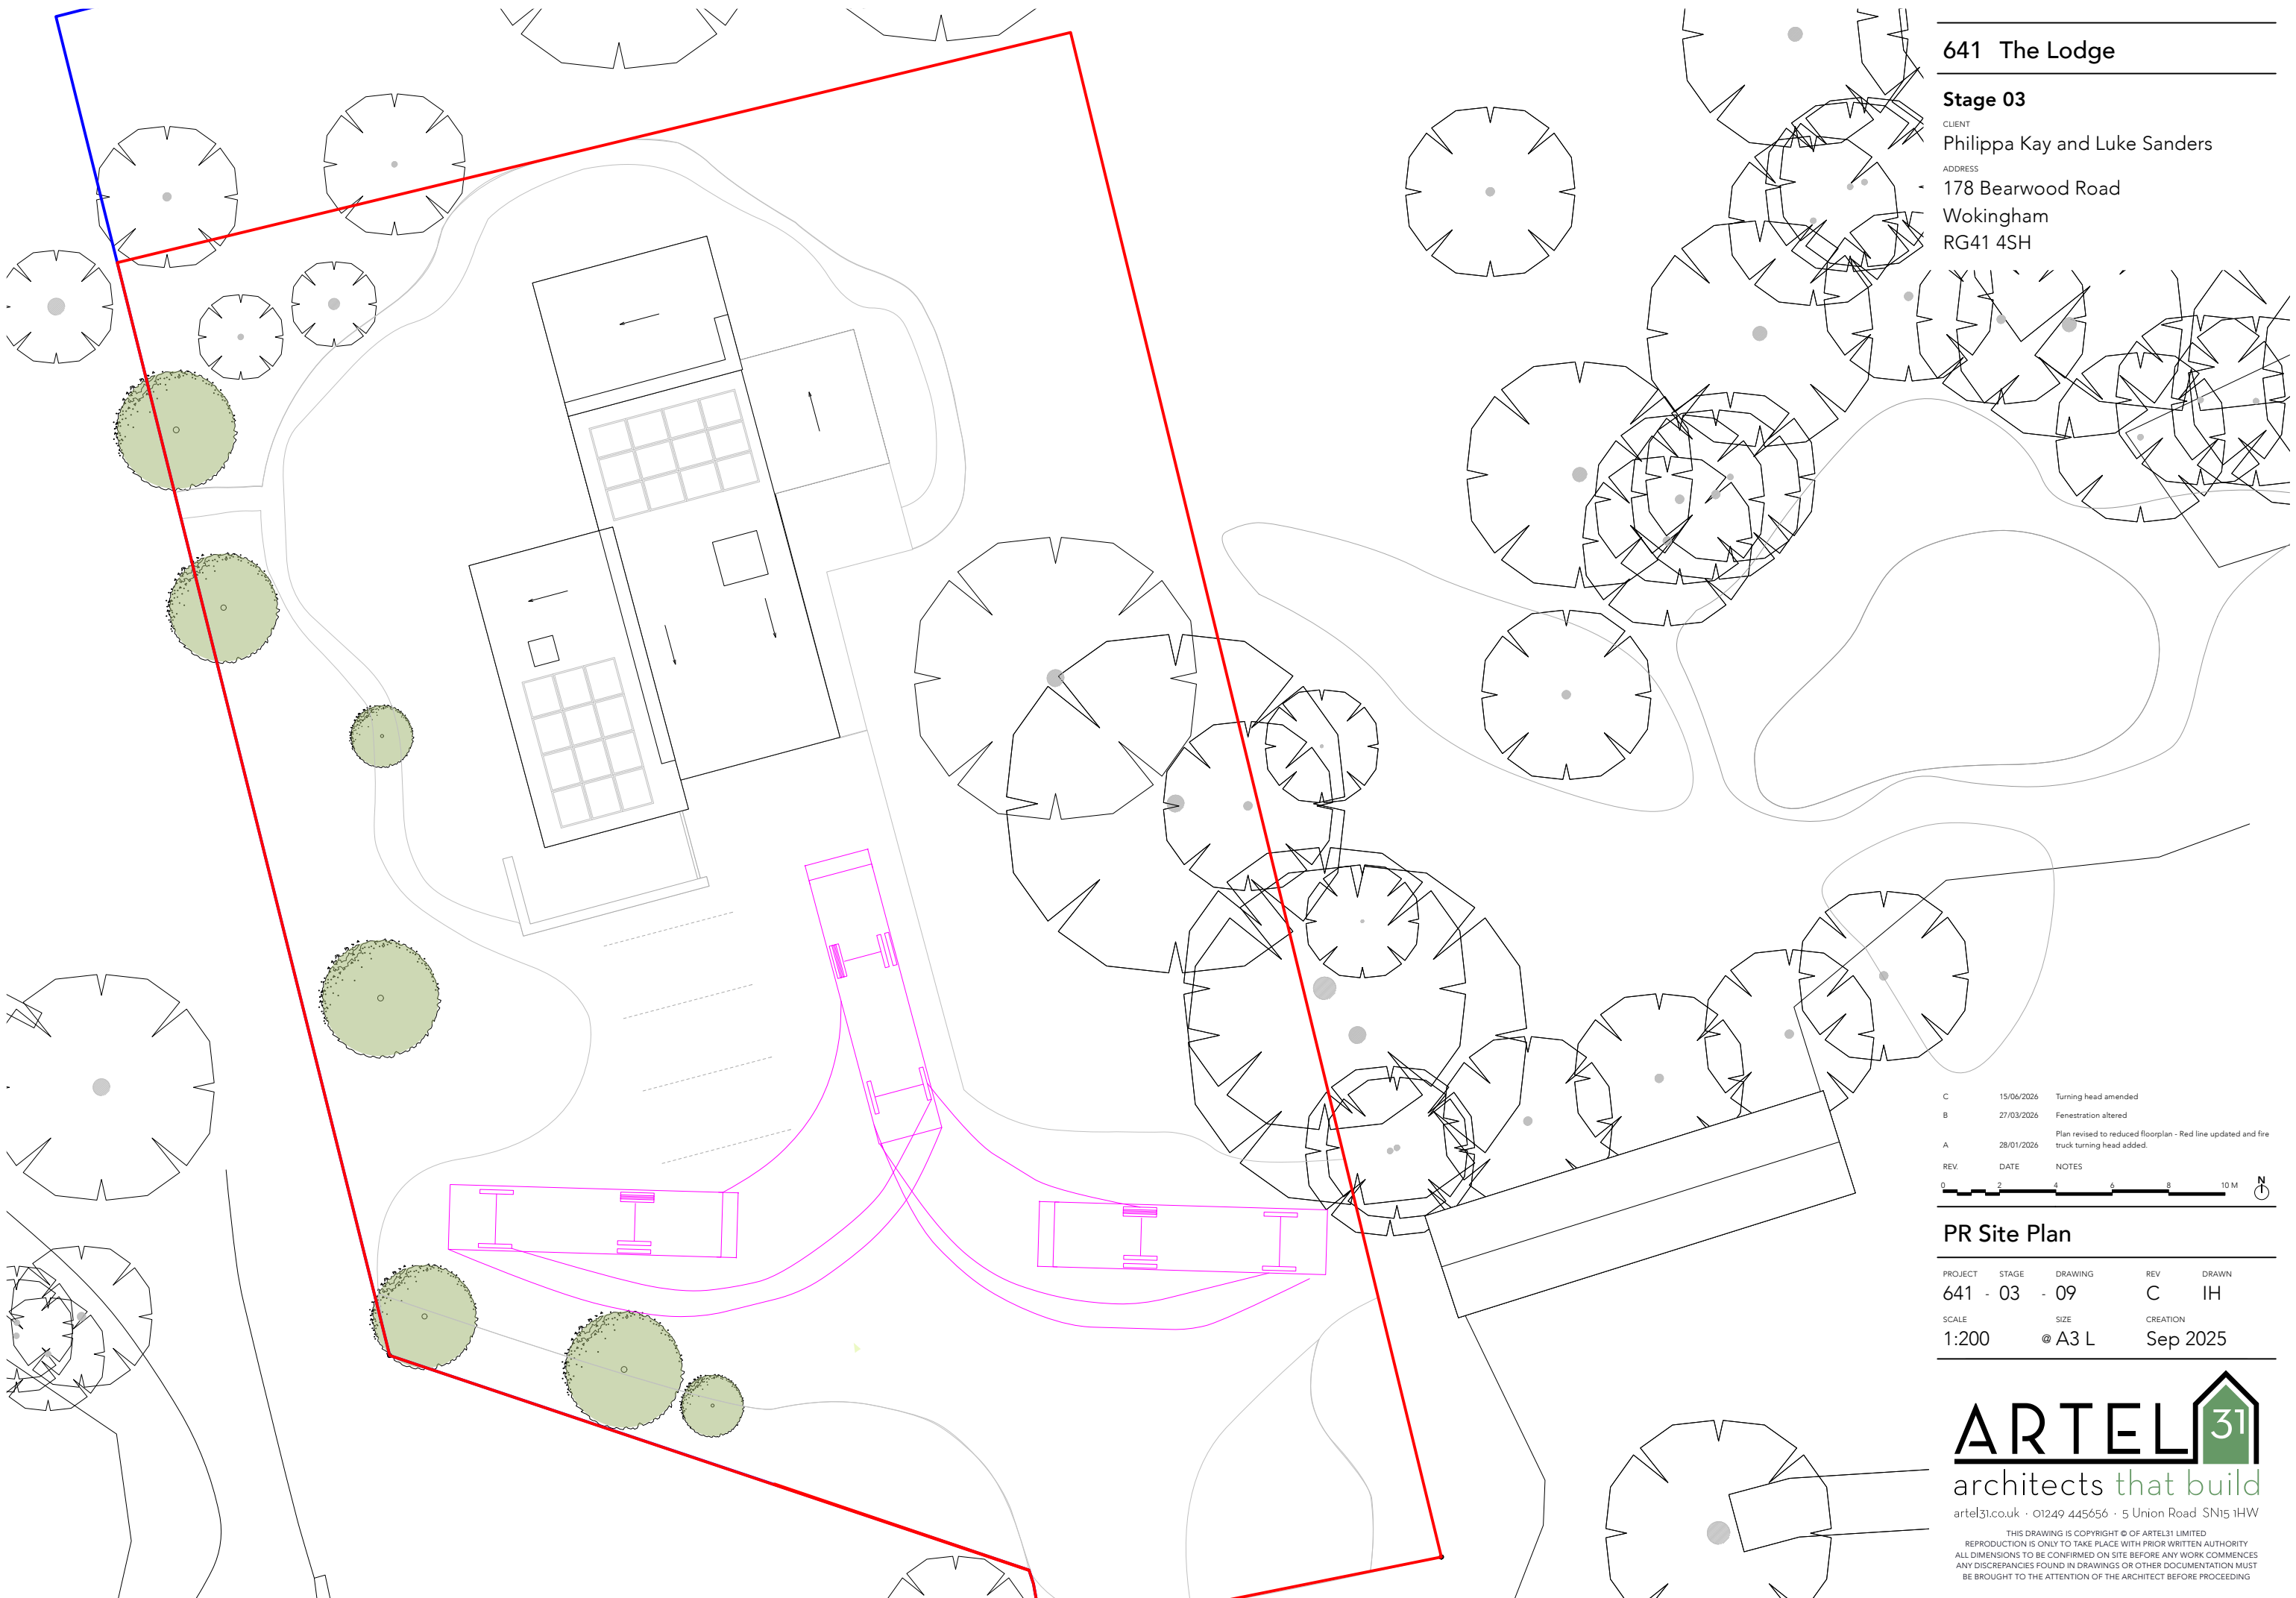

641 The Lodge

Stage 03
CLIENT
Philippa Kay and Luke Sanders
ADDRESS
178 Bearwood Road
Wokingham
RG41 4SH

C	15/06/2026	Turning head amended
B	27/03/2026	Fenestration altered
A	28/01/2026	Plan revised to reduced floorplan - Red line updated and fire truck turning head added.
REV.	DATE	NOTES

0246810

M

N

PR Site Plan

PROJECT	STAGE	DRAWING	REV	DRAWN
641 - 03	- 09		C	IH
SCALE	SIZE	CREATION		
1:200	@ A3 L	Sep 2025		

ARTEL31

architects that build

artel31.co.uk · 01249 445656 · 5 Union Road SN15 1HW

THIS DRAWING IS COPYRIGHT © OF ARTEL31 LIMITED

REPRODUCTION IS ONLY TO TAKE PLACE WITH PRIOR WRITTEN AUTHORITY

ALL DIMENSIONS TO BE CONFIRMED ON SITE BEFORE ANY WORK COMMENCES

ANY DISCREPANCIES FOUND IN DRAWINGS OR OTHER DOCUMENTATION MUST BE BROUGHT TO THE ATTENTION OF THE ARCHITECT BEFORE PROCEEDING